




FRONT ELEVATION




SIDE ELEVATION




REAR ELEVATION

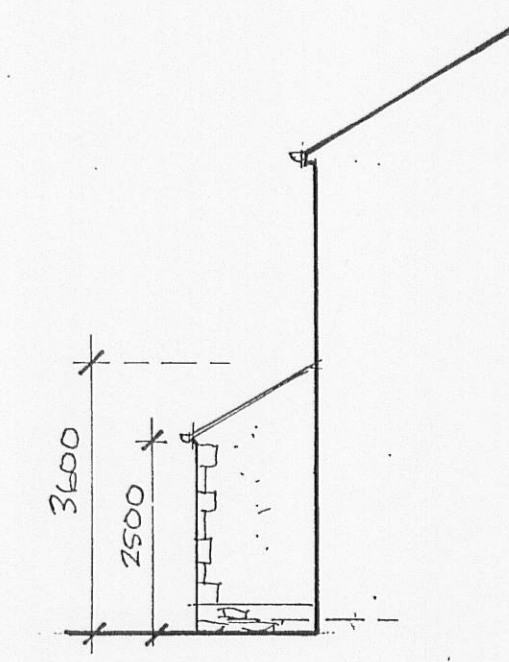


SIDE ELEV.

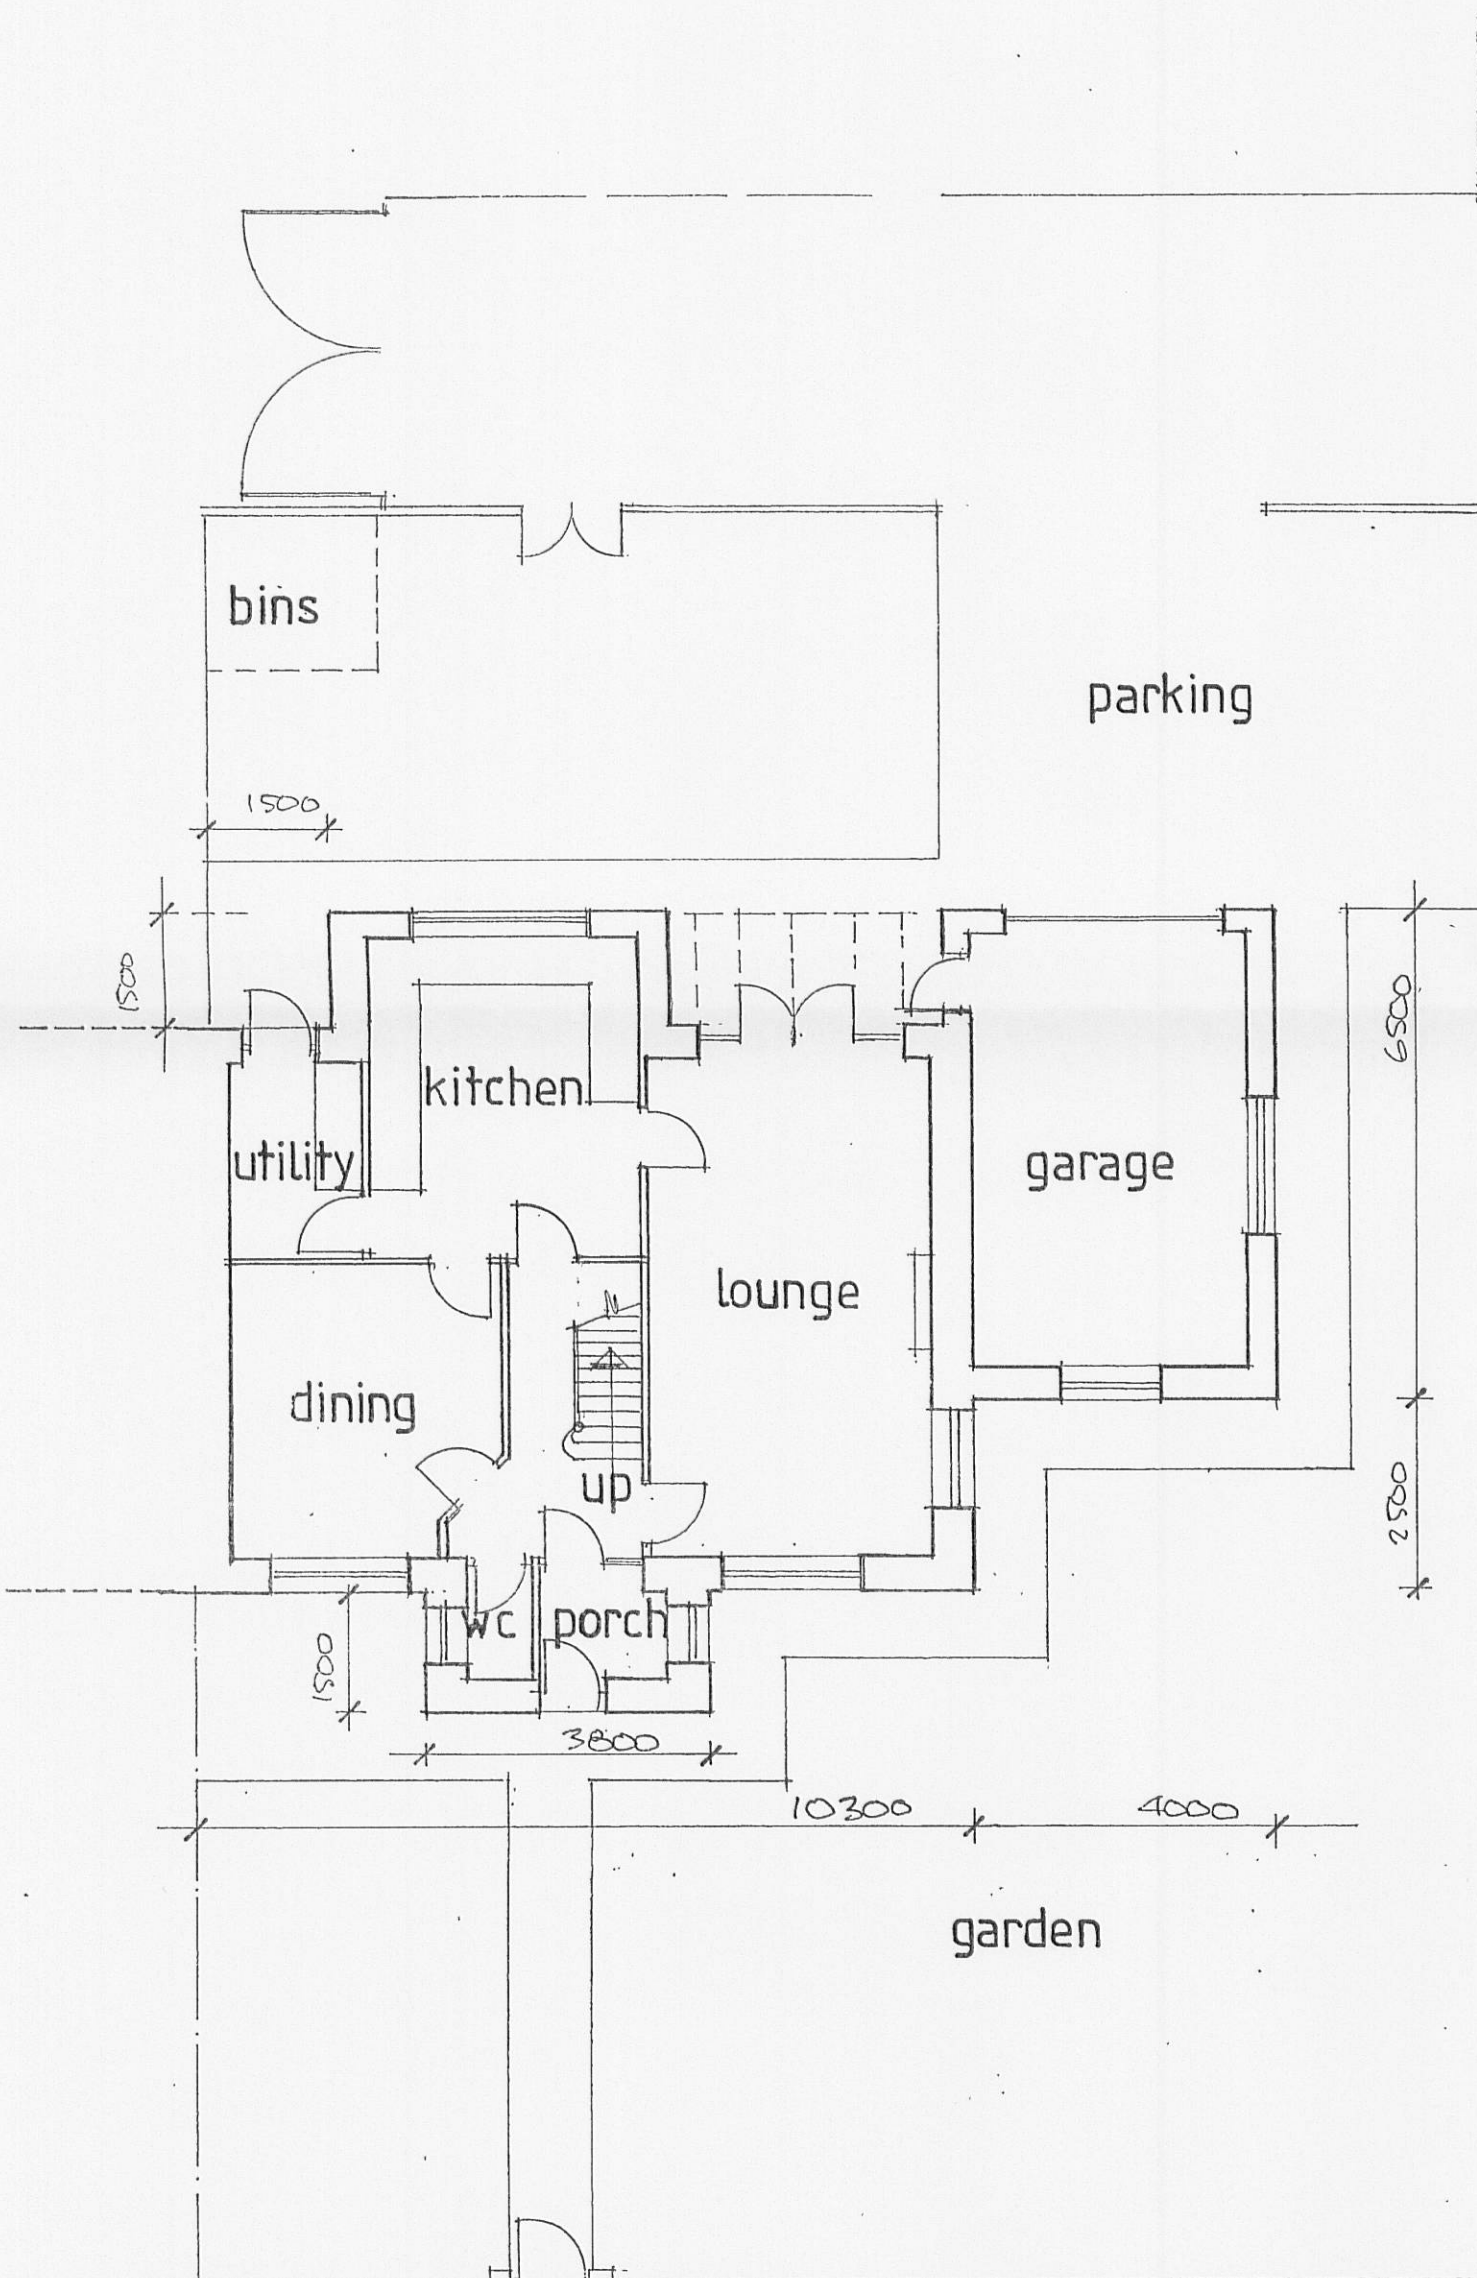


GROUND FLOOR PLAN

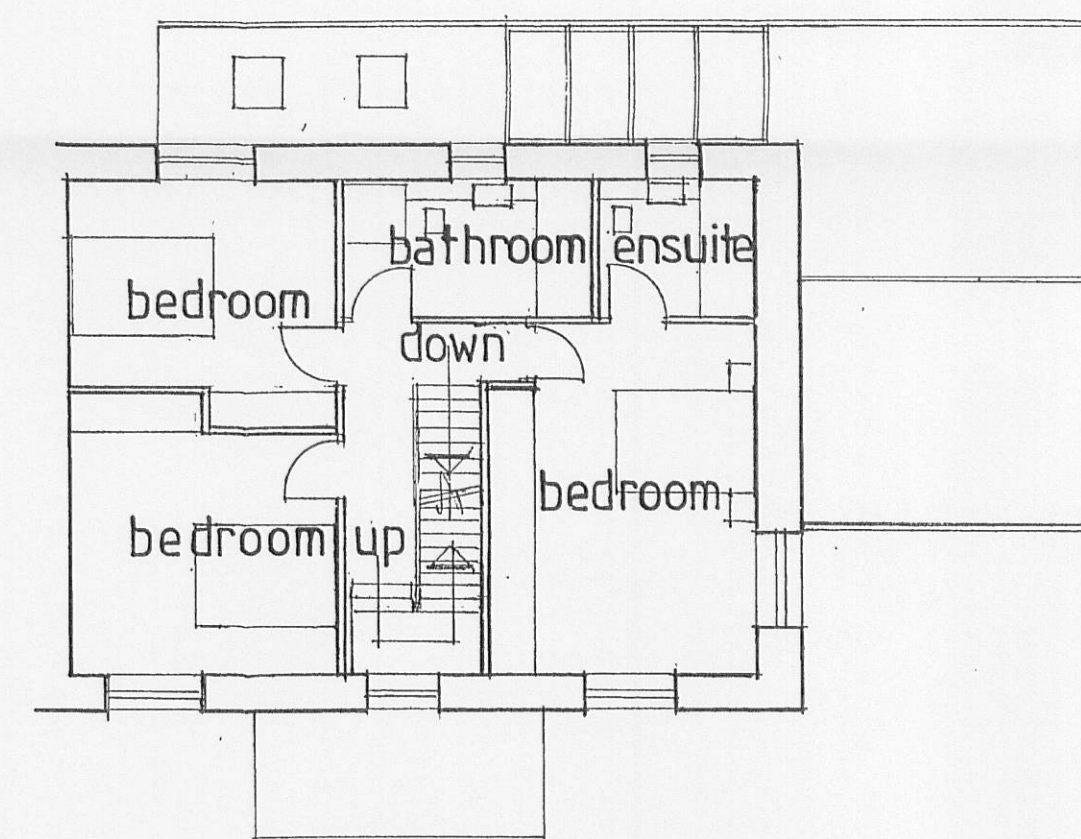

FIRST FLOOR PLAN

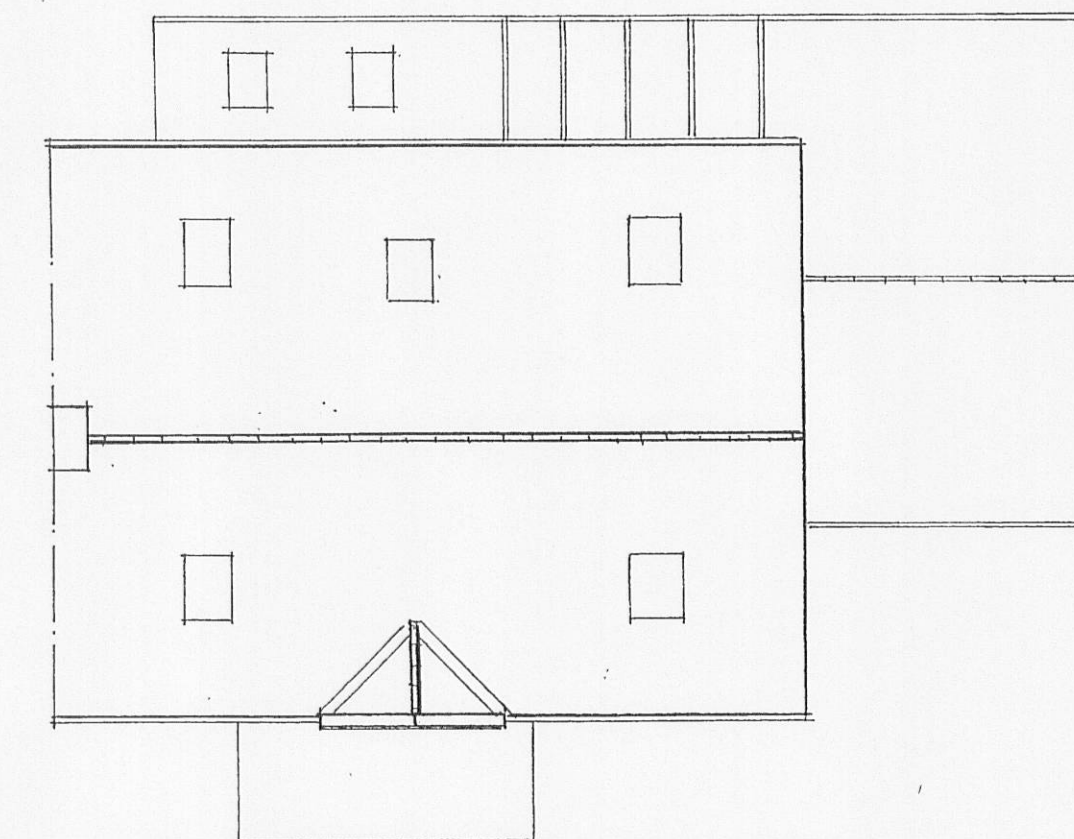

ROOF PLAN

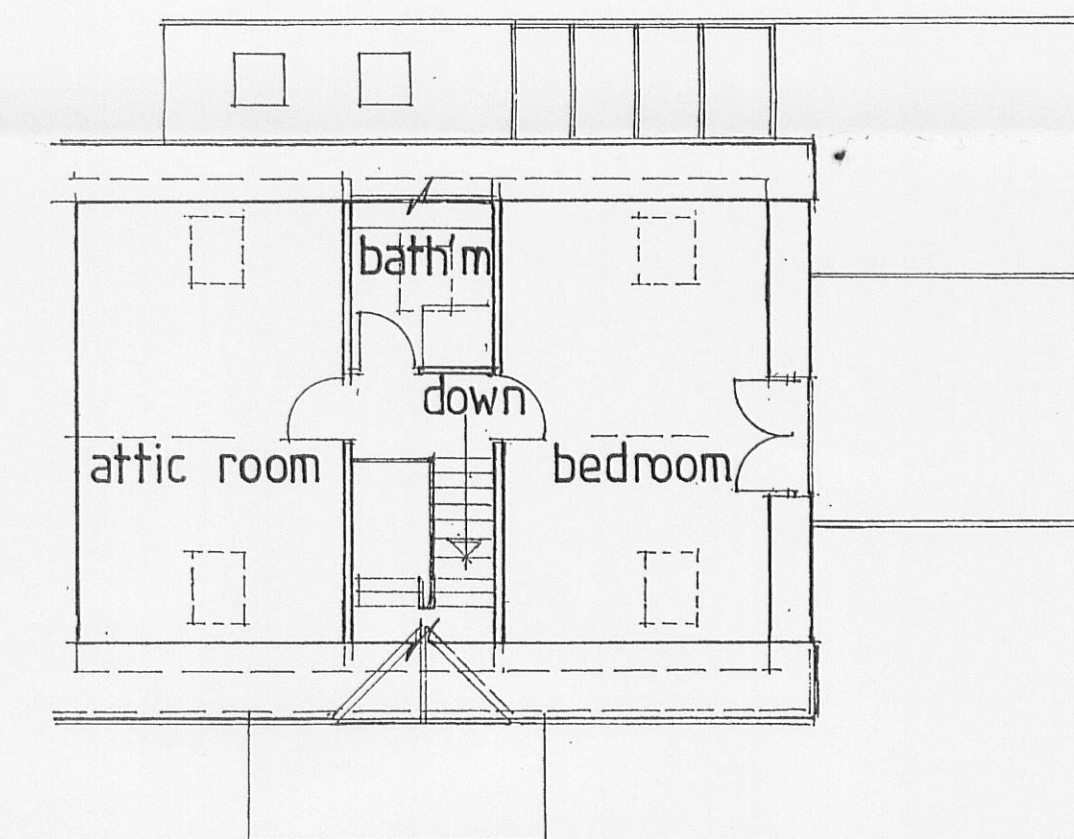

SECOND FLOOR PLAN

0 1 2 3 4 5 6 7 8 9 10
SCALE IN METRES @ 1:100

(A1)

320110901P

DRAWN BY - PETER J. HOLGATE

Beardwood Design Ltd
14 Wycollar Road Blackburn Lancs BB2 7AZ
Telephone 01254 676778

date	september 2011
scale	1:100
ref. no.	11/1994/1