


3/2011/0901/P



REAR ELEVATION

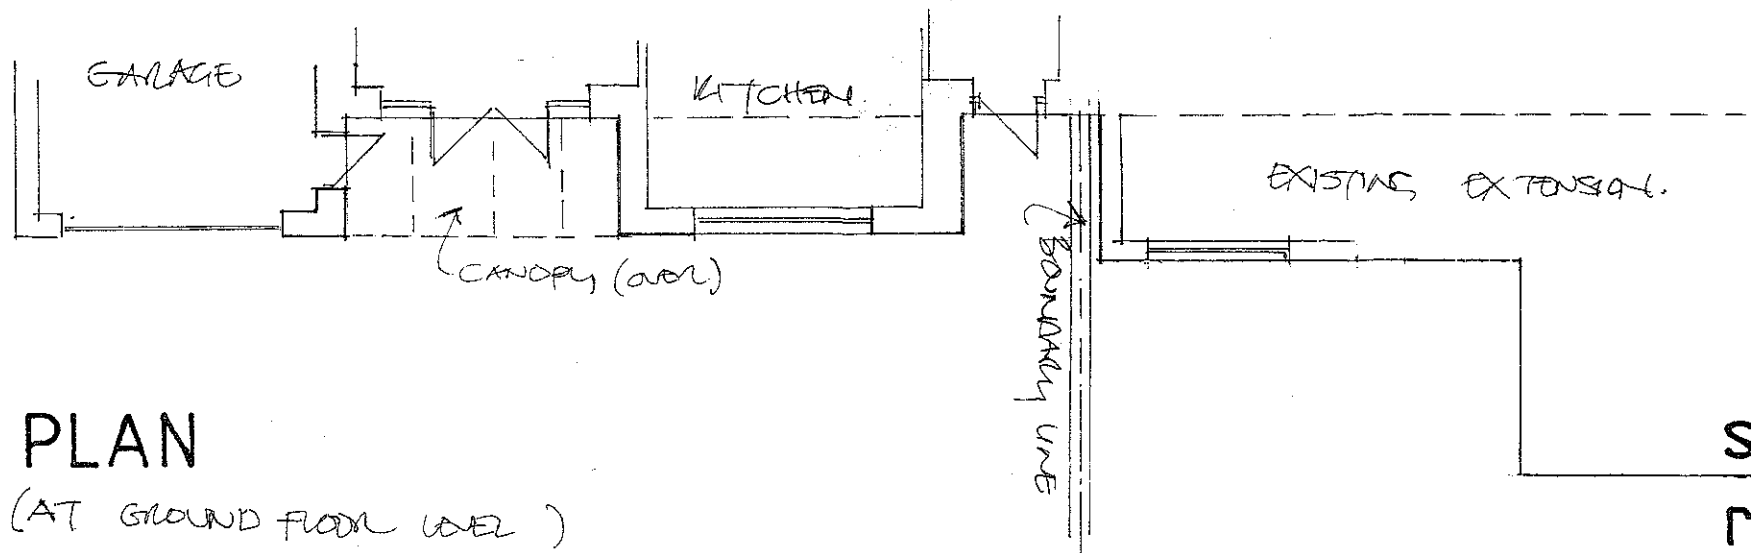

PLAN

(AT GROUND FLOOR LEVEL)

scale 1:100
ref: 11/1994/1a