



RIBBLE VALLEY
BOROUGH COUNCIL

31 OCT 2011

For office use only

Application No

Date received 320110915 P

Fee paid £

Receipt No:

Council Offices, Church Walk, Clitheroe, Lancashire. BB7 2RA Tel: 01200 425111 www.ribblevalley.gov.uk

Application for listed building consent for alterations,
extension or demolition of a listed building.
Planning (Listed Buildings and Conservation Areas) Act 1990

Publication of applications on planning authority websites

Please note that the information provided on this application form and in supporting documents may be published on the Authority's website.

If you require any further clarification, please contact the Authority's planning department.

1. Applicant Name, Address and Contact Details

Title:		First name:		Surname:	
Company name	The Governors of St Mary's Hall on behalf of the Trustees for Roma				
Street address:	Stonyhurst		Telephone number:		
			Mobile number:		
Town/City	Clitheroe		Fax number:		
County:	Lancashire		Email address:		
Country:	England				
Postcode:					
Are you an agent acting on behalf of the applicant? ☒ Yes ☐ No					

2. Agent Name, Address and Contact Details

Title:	Mr	First Name:	Michael	Surname:	Hartley
Company name:	Cassidy + Ashton				
Street address:	7 East Cliff		Telephone number:		
			Mobile number:		
Town/City	Preston		Fax number:		
County:	Lancashire		Email address:		
Country:	United Kingdom				
Postcode:	PR1 3JE				
	michaelhartley@cassidyashton.co.uk				

3. Description of Proposed Works

Please describe the proposals to alter, extend or demolish the listed building(s):

The Refurbishment and upgrade of the Ground Floor Central Corridor, and the conversion of existing Changing Rooms into Science Facilities.

Has the work already started
without planning permission?

☐ Yes ☒ No

4. Site Address Details

Full postal address of the site (including full postcode where available)

Description:

House:		Suffix:	
House name:	STONYHURST COLLEGE		
Street address:			
	STONYHURST		
Town/City:	CLITHEROE		
County:			
Postcode:	BB7 9PZ		

Description of location or a grid reference
(must be completed if postcode is not known):

Easting:	369037
Northing:	439067

5. Related Proposals

Are there any current applications, previous proposals or demolitions for the site?

☒ Yes ☐ No

If Yes, please describe and include the planning application reference number(s), if known:

3/2006/0241

6. Pre-application Advice

Has assistance or prior advice been sought from the local authority about this application?

☐ Yes ☒ No

7. Neighbour and Community Consultation

Have you consulted your neighbours or the local community about the proposal?

☐ Yes ☒ No

8. Authority Employee/Member

With respect to the Authority I am:

- (a) a member of staff
- (b) an elected member
- (c) related to a member of staff
- (d) related to an elected member

Do any of these statements apply to you?

☐ Yes ☒ No

9. Materials

Please provide a description of existing and proposed materials and finishes to be used in the build (demolition excluded):

Ceilings - add description

Description of *existing* materials and finishes:

lath and plaster ceiling retained

Description of *proposed* materials and finishes:

under drawn by new suspended plasterboard ceiling

Internal walls - add description

Description of *existing* materials and finishes:

Plastered walls

Low level boarding

Description of *proposed* materials and finishes:

plaster walls retained

New T+G boarding to College standard

Floors - add description

Description of *existing* materials and finishes:

Vinyl flooring

Description of *proposed* materials and finishes:

New Non slip flooring to Labs

Timber boarding to Corridor

Materials (continued)

Internal doors - add description

Description of *existing* materials and finishes:

Timber Panneled

Description of *proposed* materials and finishes:

Timber paneled doors retained

New doors to Screens to match adjacent Library detail.

Lighting - add description

Description of *existing* materials and finishes:

Flourescent Tubes

Description of *proposed* materials and finishes:

New down lighters and fittings within lowered ceilings

Are you supplying additional information on submitted drawings or plans?

☒ Yes ☐ No

If Yes, please state plan(s)/drawing(s) references:

see drawings: 7916/LO1, LO2, LO3, LO4, 011.058.E1, 010.056.E1 and 4897/L89

320110915P

10. Demolition

Does the proposal include total or partial demolition of a listed building?

☐ Yes ☒ No

11. Listed building alterations

Do the proposed works include alterations to a listed building?

☒ Yes ☐ No

If Yes, will there be works to the interior of the building?

☒ Yes ☐ No

Will there be works to the exterior of the building?

☐ Yes ☒ No

Will there be works to any structure or object fixed to the property (or buildings within its curtilage) internally or externally?

☒ Yes ☐ No

Will there be stripping out of any internal wall, ceiling or floor finishes (e.g. plaster, floorboards)?

☒ Yes ☐ No

If the answer to any of these questions is Yes, please provide plans, drawings and photographs sufficient to identify the location, extent and character of the items to be removed, and the proposal for their replacement, including any new means of structural support, and state references for the plan(s)/drawing(s).

State references for these plan(s)/drawing(s):

see drawings: 7916/LO1, LO2, LO3, LO4, 011.058.E1, 010.056.E1 and 4897/L89

12. Listed Building Grading

If known, what is the grading of the listed building (as stated in the list of Buildings of Special Architectural or Historical Interest)?

☐ Don't know ☐ Grade I ☐ Grade II* ☒ Grade II

Is it an ecclesiastical building?

☐ Don't know ☐ Yes ☒ No

13. Immunity from Listing

Has a Certificate of Immunity from listing been sought in respect of this building?

☐ Yes ☒ No

14. Site Visit

Can the site be seen from a public road, public footpath, bridleway or other public land?

☐ Yes ☒ No

If the planning authority needs to make an appointment to carry out a site visit, whom should they contact? (Please select only one)

☐ The agent ☒ The applicant ☐ Other person

15. Certificates (Certificate A)

Certificate Of Ownership - Certificate A

Certificate under Regulation 6 of the Planning (Listed Buildings and Conservation Areas) Regulations 1990

I certify/The applicant certifies that on the day 21 days before the date of this application nobody except myself/the applicant was the owner (*owner is a person with a freehold interest or leasehold interest with at least 7 years left to run*) of any part of the land or building to which the application relates.

Title: Mr First name: Michael Surname: Hartley

Person role: Agent

Declaration date: 28/10/2011

☒ Declaration made

16. Declaration

I/we hereby apply for planning permission/consent as described in this form and the accompanying plans/drawings and additional information



Date 28/10/2011

**CLITHEROE: STONYHURST COLLEGE - 7916
ST MARY'S HALL**

**REFURBISHMENT OF CENTRAL CORRIDOR AND PROVISION OF
NEW SCIENCE LABS TO EXISTING CHANGING AREAS**

**SUPPORTING INFORMATION STATEMENT AND
DESIGN & ACCESS STATEMENT**

PROJECT EXPLANATION

St Mary's Hall is a Grade II listed Building.

Listed Building consent was granted under Application No. 3/2006/0241 for internal alterations to St Mary's Hall in order to realise the School's Long Term Development Plan.

This Application involves the refurbishment and upgrading of the Central Corridor Area to improve the visual amenity of the corridor and to create a more controlled area for display.

In addition, the existing Changing Rooms at the end of the Central Corridor are to be converted to Science Laboratories.

The works involve:

a) The Corridor:

- The lowering of the ceiling in the Corridor to permit the introduction of better lighting.
- The replacement of doors and screens at each end of the Corridor to accommodate the lowered ceiling.
- The provision of new timber boarding at low level (to match the Common Room area).
- The provision of a new timber boarded floor.
- Re-decoration of the Corridor.
- Provision of wall mounted display boards.

b) New Science Labs:

- The provision of new vinyl flooring and lower ceiling.
- The provision of bespoke furniture.
- Re-decoration throughout.
- Removal of certain internal walls to create more usable spaces.
- The provision of tiered seating for lectures.
- The provision of new services and new lighting.

The works are necessary to upgrade this area of the School and to identify an "Achievements" area central to the School. The Laboratories will provide a much needed facility within the School and regenerate the area vacated by the Changing Areas. The works will also address Health and Safety issues regarding the existing floor and improve the visual amenity of this space without destroying any existing features at high level.

PROJECT JUSTIFICATION

a) Corridor:

This area of Corridor is a major focal point within the School. It leads from the Central Entrance Area past the New Library towards the original Changing Areas.

The existing Corridor is quite high and lofty, and due to poor lighting, appears somewhat unattractive. There are some existing decorative cornices and features at high level which would be unaffected by these works. The provision of a new ceiling will allow the introduction of new lighting and also create a better proportion to the Corridor.

The lower ceiling area will create a bridge between two existing higher ceiling areas. Coving will be introduced to the ceiling to unify the junction with the walls. At each end a new screen and doors will be introduced to match those installed in the adjacent Library. The existing panelling to the wall is to be removed and replaced with vertical T and G boarding (to match that installed in the adjacent Common Room). Existing doors, architraves and skirtings will be repaired and painted white. The walls are to be decorated in Farrow and Ball "Off White 8". Timber floorboards are to be laid over the existing floor but maintaining access to the duct below. The boards will be feathered into existing adjacent floor finishes.

b) New Science Labs:

The provision of new Changing areas adjacent to the Sports Hall provides the opportunity to re-use the existing Changing area for their purposes.

These areas are to be converted to Science Laboratories with the provision of a Prep Room and an Office.

Elsewhere in the School, walls have been removed to create larger Classroom spaces and it is necessary to remove certain walls within this area to create the larger spaces to accommodate Science furniture.

The ceilings are quite high and it will be necessary to provide lower ceilings which will allow the introduction of new lighting and also create a better proportion to the rooms and adjacent corridor. Coving will again be introduced to the ceiling to unify the junction with the walls.

The existing doors, architraves and skirtings will be repaired and painted white.

The walls are to be decorated in Farrow and Ball "Off White 8", the existing flooring will be overboarded to receive a non-slip vinyl floor finish.

IMPLEMENTATION

The works can all be accommodated during a Summer Holiday period.

STATEMENT OF SIGNIFICANCE

The works to the Corridor will have a significant visual impact on this area of the College. It will create an important corridor respecting scale, and yet enhancing display. The proposed works are cosmetic and as such reversible.

The upgrading of these areas will significantly enhance the facilities for use at St Mary's Hall.

However the proposed finishes and materials are very much in accordance with works previously carried out and works still to be carried out in accordance with the Development Plan.

The proposals to the Corridor Area, although having a significant visual impact, are considered to be minimal and do not involve the removal of any historic fabric.

The re-modelling from Changing Rooms to Science Laboratories will also visually enhance the areas. The works, although involving the removal of certain walls, previously approved, are cosmetic and as such reversible.

The Science Laboratories will also have a significant visual impact that will benefit from the upgrading of the space.

SUPPORTING DOCUMENTATION

- Drawing 7916/LO4 Location Plan
- Drawing 7916/LO3 Ground floor Plan of St Mary's Hall illustrating the location of the Corridor and existing Changing Rooms.
- Drawing 7916/L01 illustrating existing plans and sectional elevations for the Corridor.
- Drawing 7916/L02 illustrating proposed plans and sectional elevations for the Corridor.
- Drawing 4897/L89 illustrating the existing and proposed plans for the New Laboratories.
- JRBE Drawing 011.058.E1 illustrating the proposed Lighting for the Corridor.
- JRBE Drawing 010.056.E1 illustrating the proposed Lighting for the Science Laboratories.
- Photographs of the existing Corridor (7916.1).
- Photographs of the existing Changing Areas (7916.2).

320110915.P

1. This drawing is subject to copyright and is not to be reproduced in part or whole without approval.
2. Do not scale this drawing - Check all dimensions on site.

Rev.

Checked by:

Initials Date

Dwg Title

Stonhurst College, Clitheroe.

Location Plan 1:2500

CASSIDY + ASHTON

Architects Building Surveyors Planners Designers
www.cassidyashton.co.uk cass@cassidyashton.co.uk

2 East Cliff
Lancashire
PR1 3JE 248356
Tel: 01772 248356 Fax: 01772 625500

1 Regency Chambers
Greater Manchester
BL9 0JW 782 5600
Tel: 0161 782 5600 Fax: 0161 4258915

Client
The Governors of Stonhurst


Drawn F.S.


Date Jan 2010

Scale 1:2500

Dwg No. 7916


Rev. L04

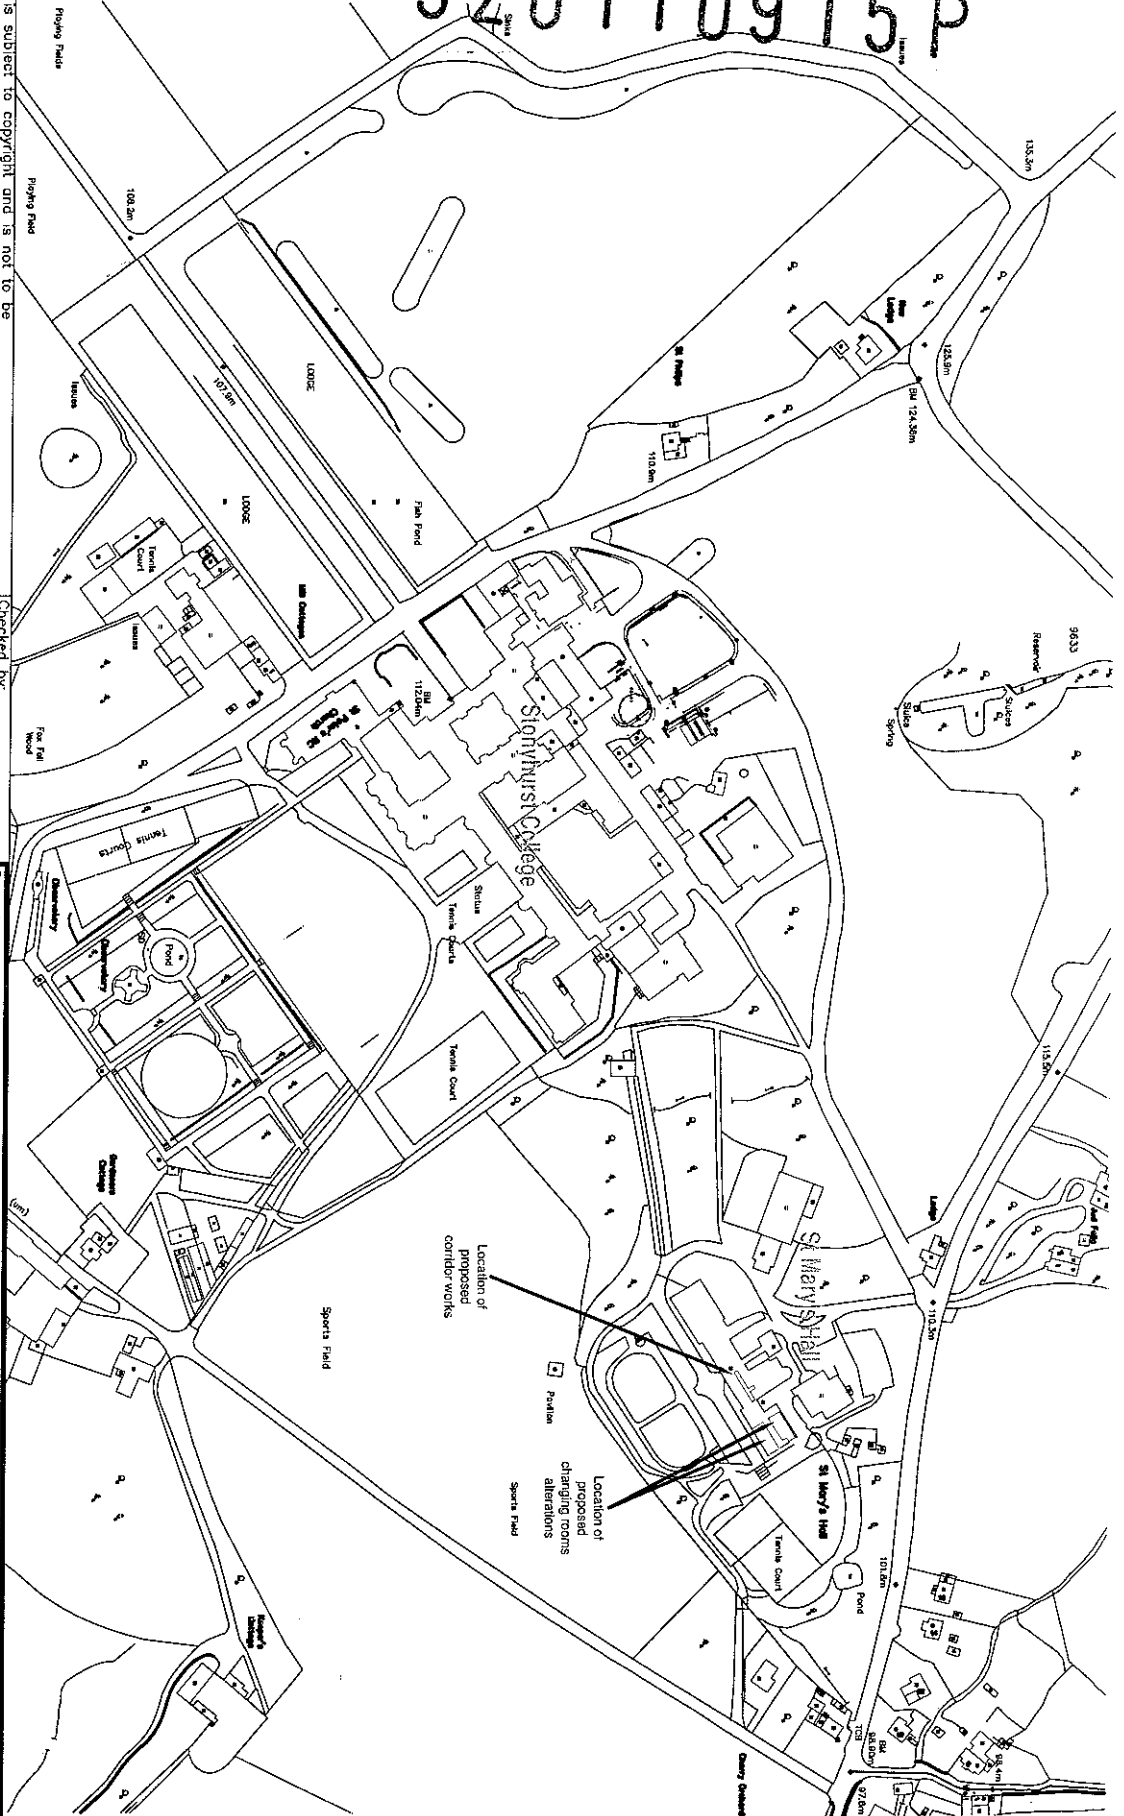

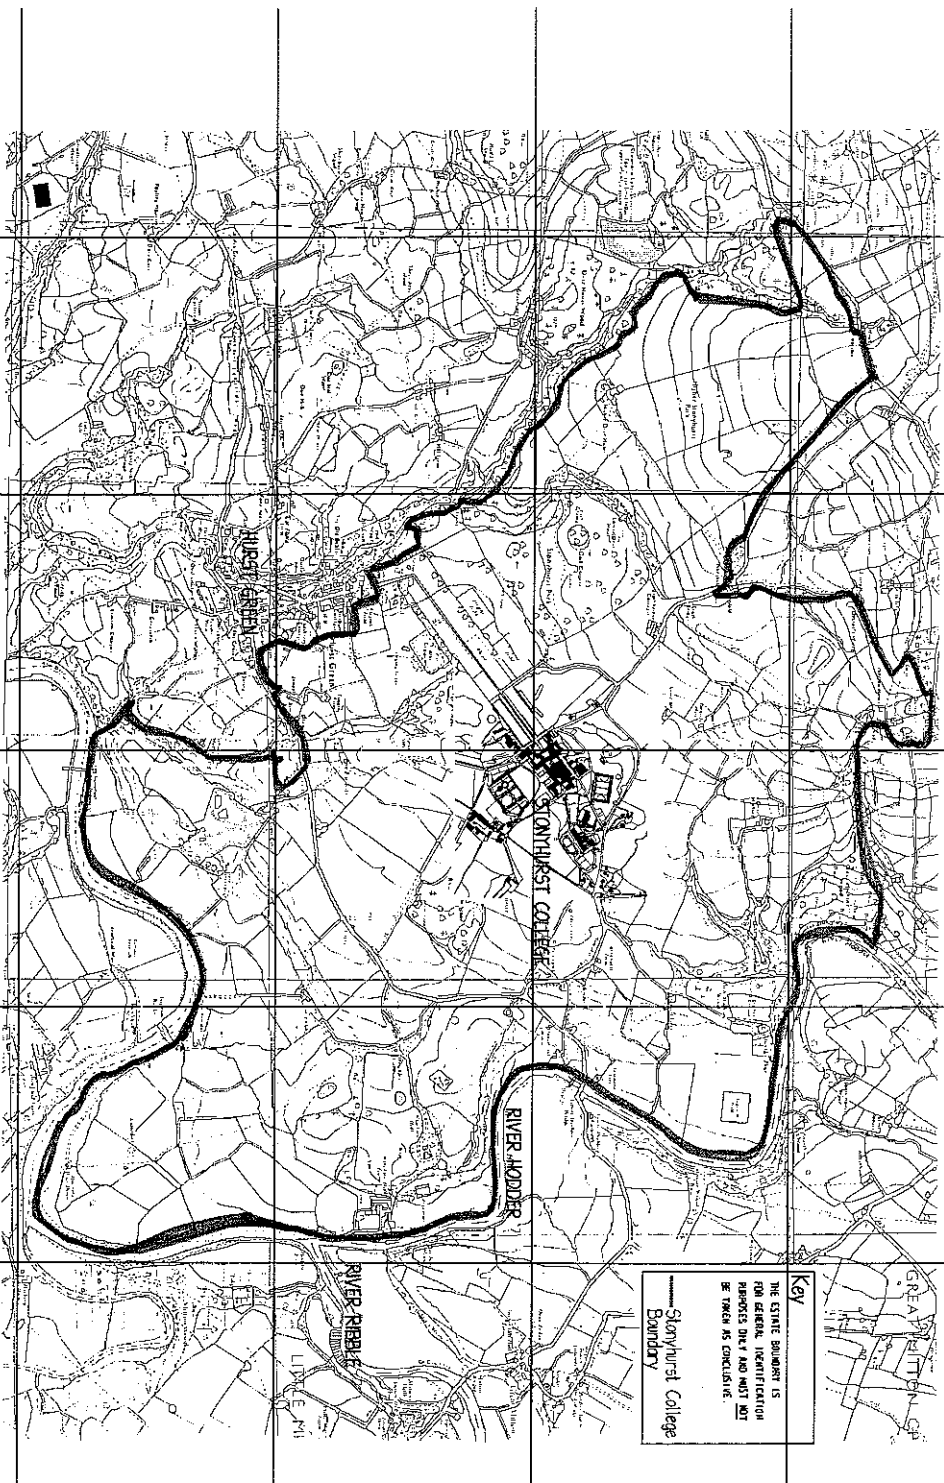

Key
 THE EXISTING BOUNDARY IS
 FOR GENERAL IDENTIFICATION
 PURPOSES ONLY AND MUST NOT
 BE TAKEN AS CONCLUSIVE.
 Stonyhurst College
 Boundary

320110915P

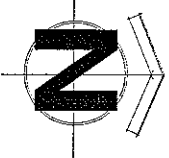

1. This drawing is subject to copyright and is not to be reproduced in part or whole without approval.
 2. Do not scale this drawing - Check all dimensions on site.

Rev.	Checked by:	Initials	Date
A.	UPDATED 03.07.2007	IR	03.07.07

Project
STONYHURST COLLEGE, CLITHEROE

Client
SCHOOL GOVERNORS

Dwg Title	D/OWN	IR	Dwg No.	Rev.
BOUNDARY LOCATION PLAN			4519	
CASSIDY + ASHTON				
Architects Building Surveyors Planners Designers				
7 East Cliff Lancashire PR1 3JE Tel: 01772 258356 Fax: 01772 829000				
1 Regency Chambers Greater Manchester M4 6DP Tel: 0161 762 8800 Fax: 0161 762 5801				
www.cassidyashton.co.uk				
cass@cassidyashton.co.uk				


Scale	Date	Scale	Date
1:20,000	03.07.2007	1:20,000	03.07.2007
Scale@A3		Scale@A3	

LP3


CASSIDY + ASHTON
 Architects Building Surveyors Planners Designers
 7 East Cliff
 Lancashire
 PR1 3JE
 Tel: 01772 258356
 Fax: 01772 829000
 www.cassidyashton.co.uk
 cass@cassidyashton.co.uk

1 Regency Chambers
 Greater Manchester
 M4 6DP
 Tel: 0161 762 8800
 Fax: 0161 762 5801
 www.cassidyashton.co.uk
 cass@cassidyashton.co.uk



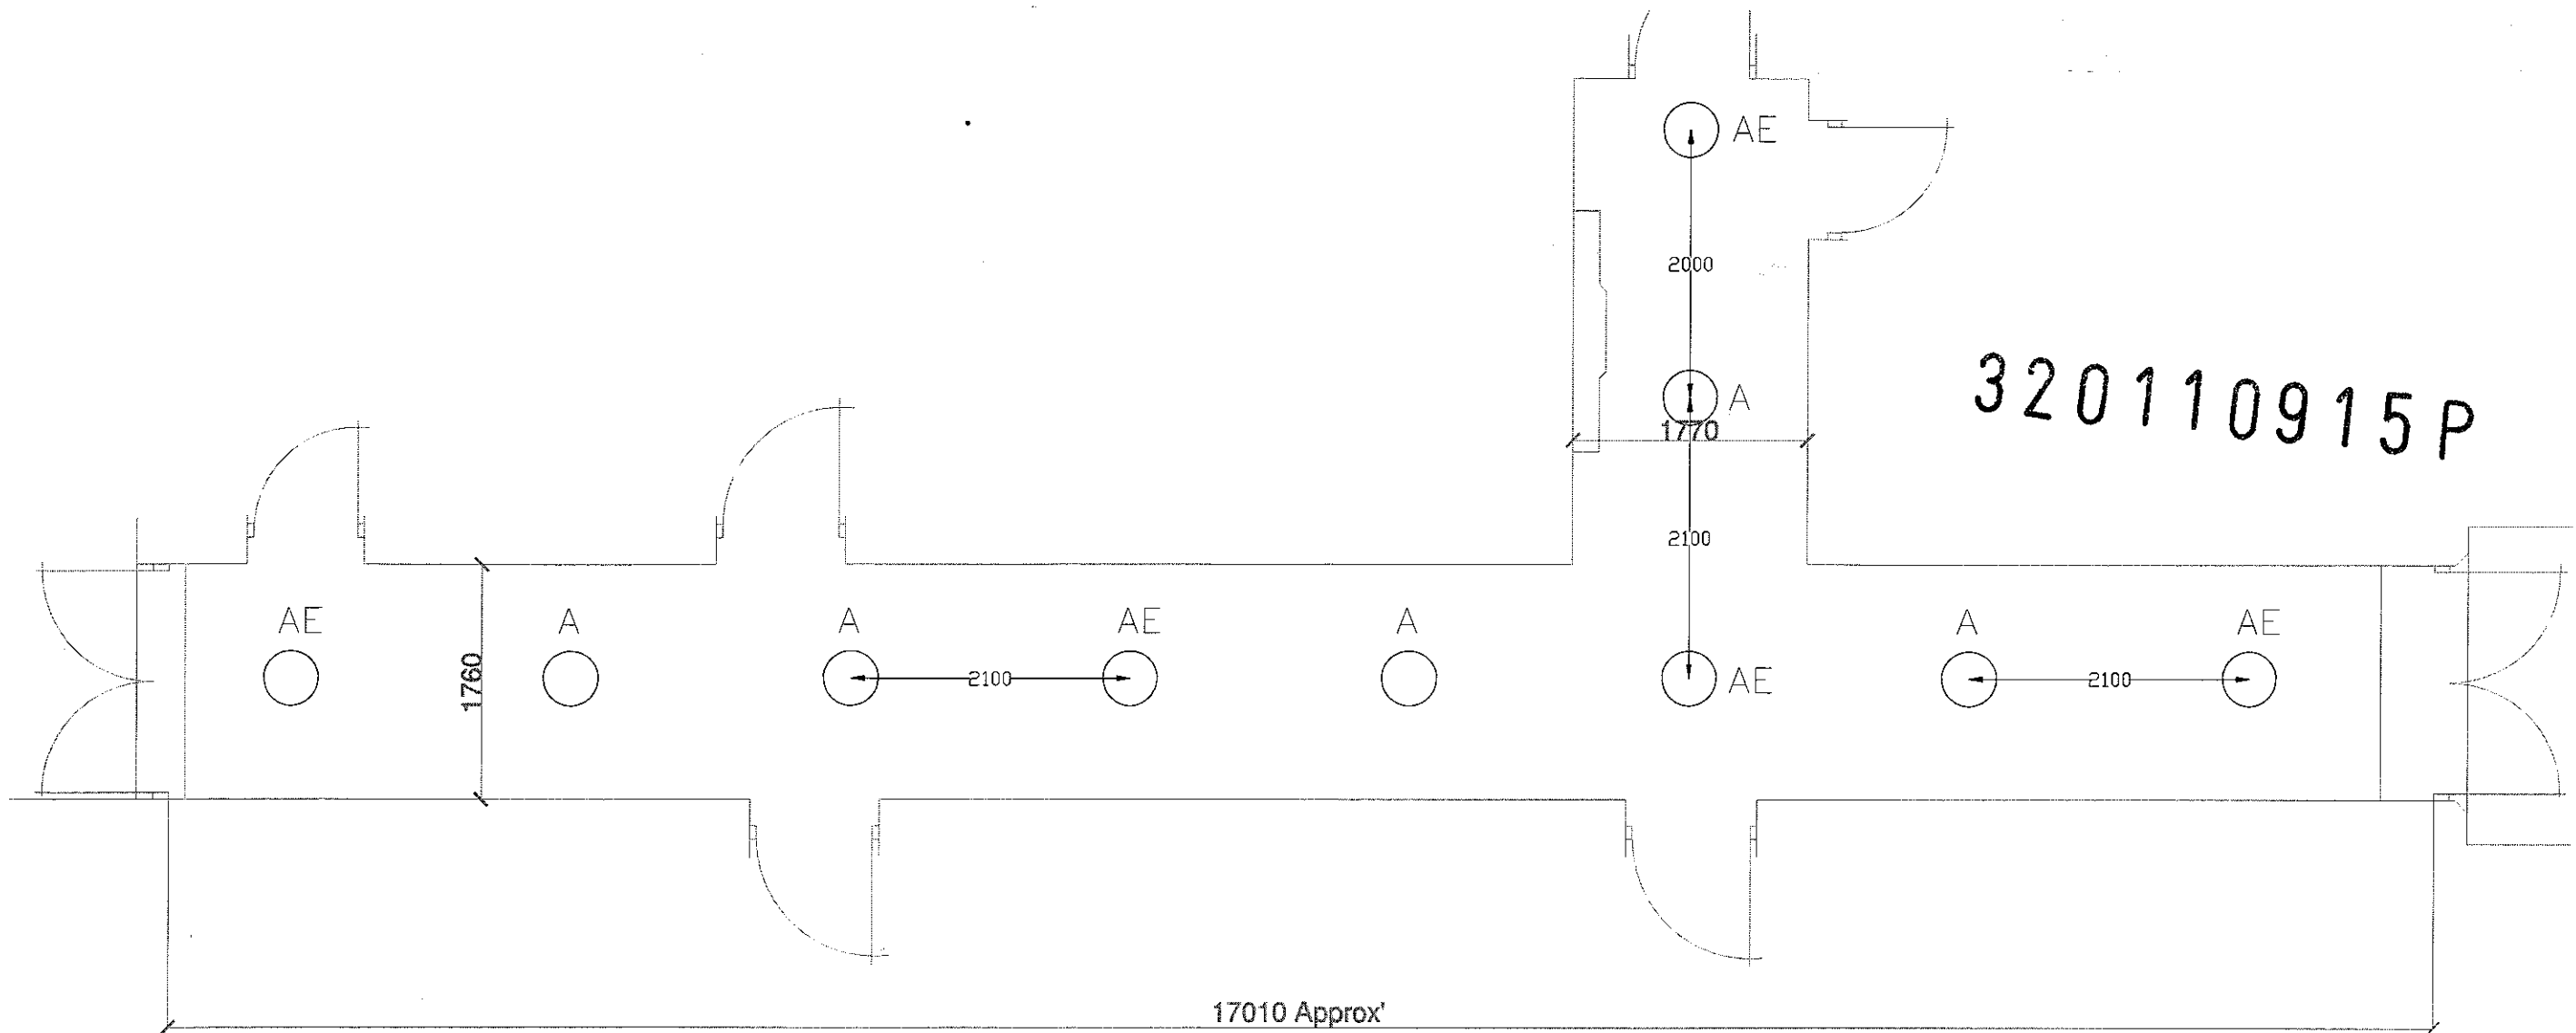

A

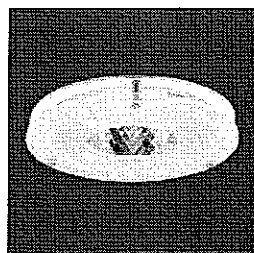

10 Pieces THORLUX GT11627 G3 Frosted Outer Drop Glass — 32W
 Article No: GT11627
 Luminaire Luminous Flux: 2400 lm
 Luminaire Wattage: 35.0 W
 Luminaire classification according to CIE: 100
 CIE flux code: 44 79 95 100 57
 Fitting: 1 x TC-T 32W 835 (Correction Factor 1.000)

PRELIMINARY

Rev	Date	Amendment
Drn: LB	Date: 07.10.11	Scale: 1:250A1
Chkd: BH	Date: 07.10.11	
Project Title STONYHURST COLLEGE ST MARYS HALL		
Drawing Title CORRIDOR LIGHTING LAYOUT		
 ENVIRONMENTAL DESIGN LTD M&E BUILDING SERVICES CONSULTING ENGINEERS Head Office: Park 10, Edin Avenue, Bicester, Oxford, OX9 2PB Tel: 01295 251780 Fax: 01295 426465 Email: info@jrb.co.uk		
Proj No	011.058.E1	
Rev	—	



320110915P

PRELIMINARY

- A**




9 Pieces THORLUX C211396 Cleanline LG7:2005 Polycarbonate - 4x14W
Article No: C211396
Luminaire Luminous Flux: 4800 lm
Luminaire Wattage: 65.0 W
Luminaire classification according to CIE: 100
CIE flux code: 72 98 100 100 70
Fitting: 4 x T5 14W 835 (Correction Factor 1.000)

D



3 Pieces THORLUX TP13400 Thoraproof - T5 - 2x28W
Article No: TP13400
Luminaire Luminous Flux: 5200 lm
Luminaire Wattage: 62.0 W
Luminaire classification according to CIE: 89
CIE flux code: 35 66 85 89 92
Fitting: 2 x T5 28W 835 (Correction Factor 1.000)

B

 

6 Pieces THORLUX HI12304 HI - Style Pro - 1x55W
Article No: HI12304
Luminaire Luminous Flux: 4800 lm
Luminaire Wattage: 63.0 W
Luminaire classification according to CIE: 100
CIE flux code: 64 94 99 100 64
Fitting: 1 x TC-L 55W 840 (Correction Factor 1.000)

F



2 Pieces THORLUX JUB13062 Jubilee - 2x28W
Article No: JUB13062
Luminaire Luminous Flux: 5200 lm
Luminaire Wattage: 62.0 W
Luminaire classification according to CIE: 88
CIE flux code: 41 70 89 88 75
Fitting: 2 x T5 28W 835 (Correction Factor 1.000)

C




9 Pieces THORLUX G11628 G3 Frosted Outer Drop Glass - 42W
Article No: G11628
Luminaire Luminous Flux: 3200 lm
Luminaire Wattage: 47.0 W
Luminaire classification according to CIE: 100
CIE flux code: 44 79 95 100 57
Fitting: 1 x TC-T 42W 835 (Correction Factor 1.000)


Rev	Date	Amendment
Drn: LB	Date: 14.10.11	Scale: 1:50@A1
Chkd: BH	Date: 14.10.11	
Project Title ST MARYS HALL		
Drawing Title CHANGING ROOM LABORATORY CONVERSION LIGHTING LAYOUT		
 ENVIRONMENTAL DESIGN LTD M&E BUILDING SERVICES CONSULTING ENGINEERS Unit 1, 2, 1000		
Dwg. No. 010.056.E1		
Rev		




Rev.	Initials	Date	Rev.	Initials	Date	Notes	Project	Client
						1 This drawing is subject to copyright and is not to be reproduced in part or whole without approval.	Stonihurst College, St. Mary's Hall, Clitheroe	School Governors
						2 Do not scale this drawing - Check all dimensions on site	Dwg Title	Drawn IR
							Ground Floor Plan As Existing.	Date Oct 11
								Scale: 1:200
						Checked by:	CASSIDY + ASHTON	Dwg No. 7916
							Architects Building Surveyors Planners Designers	Rev. L03
							7 East Cliff Preston Lancashire PR1 3SE Tel: 01772 256356 Fax: 01772 625500	1 Regency Chambers Lancaster Road Widnes Cheshire WA8 3BP Tel: 0151 4258914 Fax: 0151 4258915

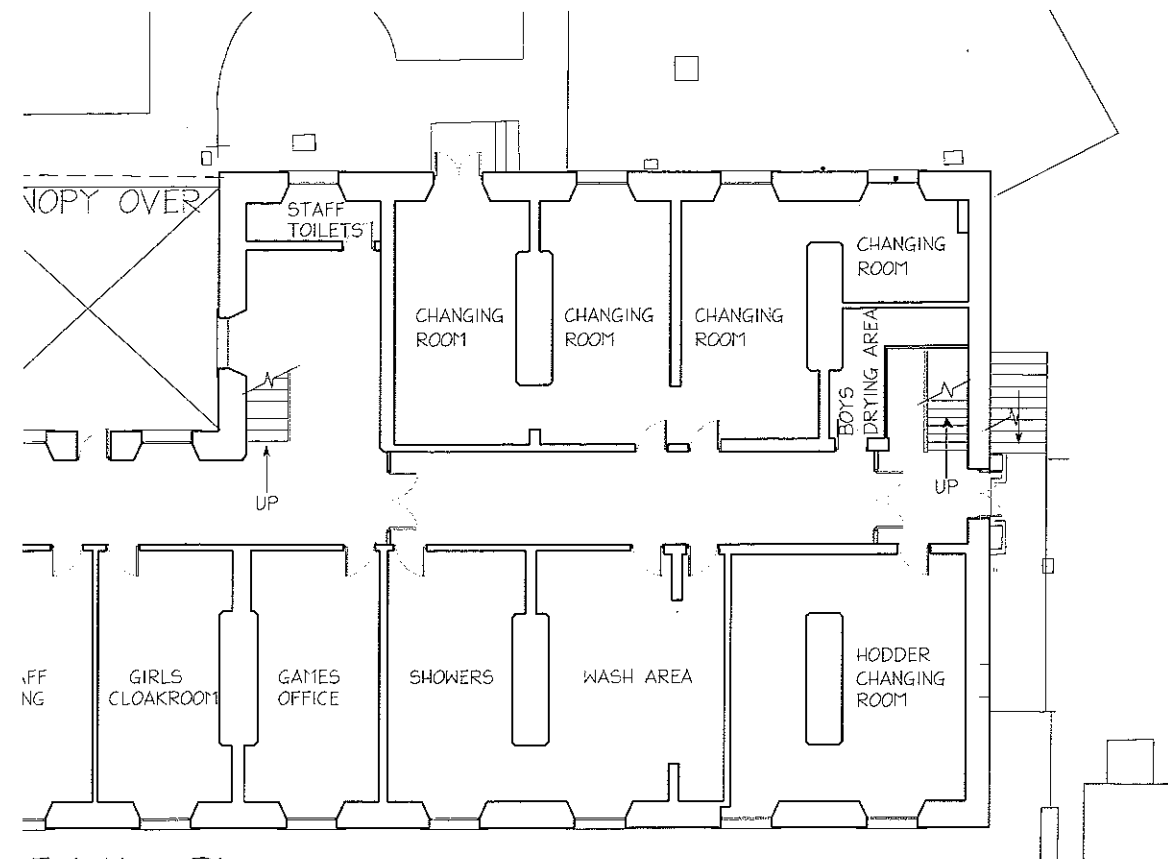

Existing Plan

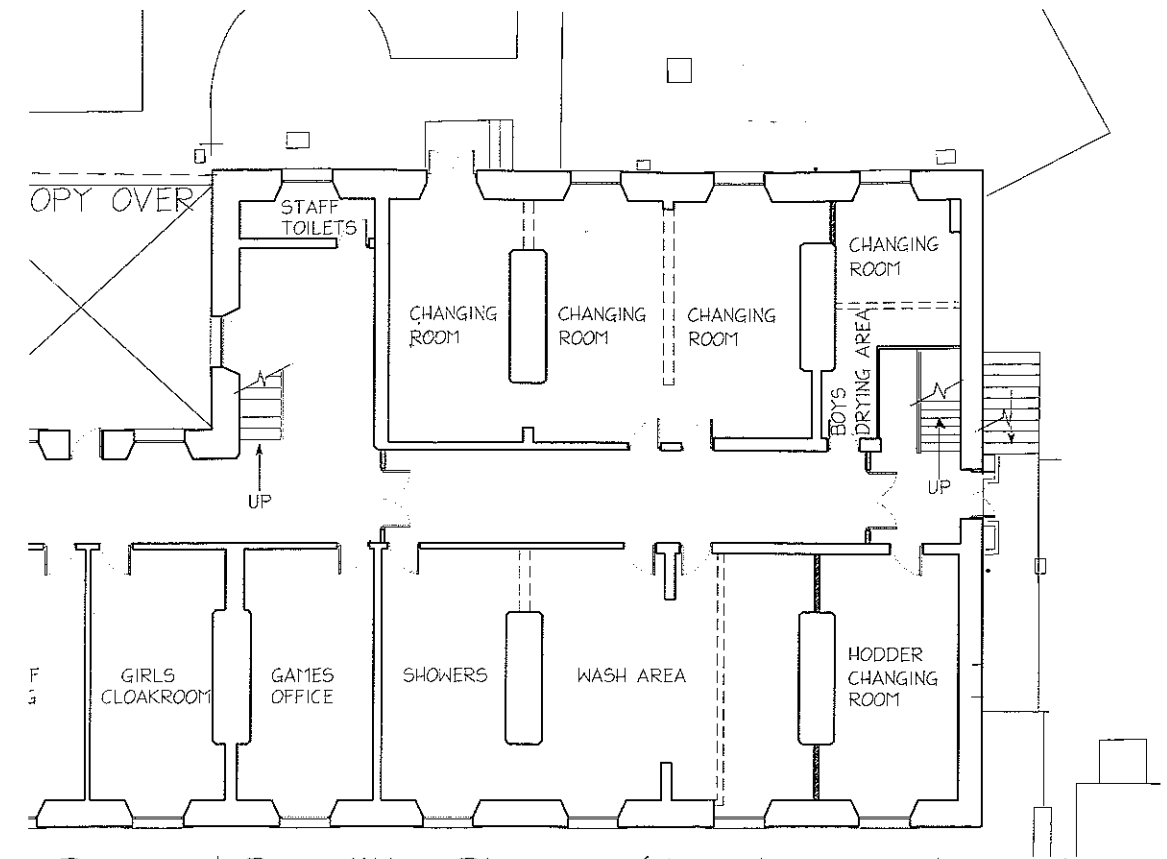

Proposed Demolition Plan (dotted lines indicate demolition)

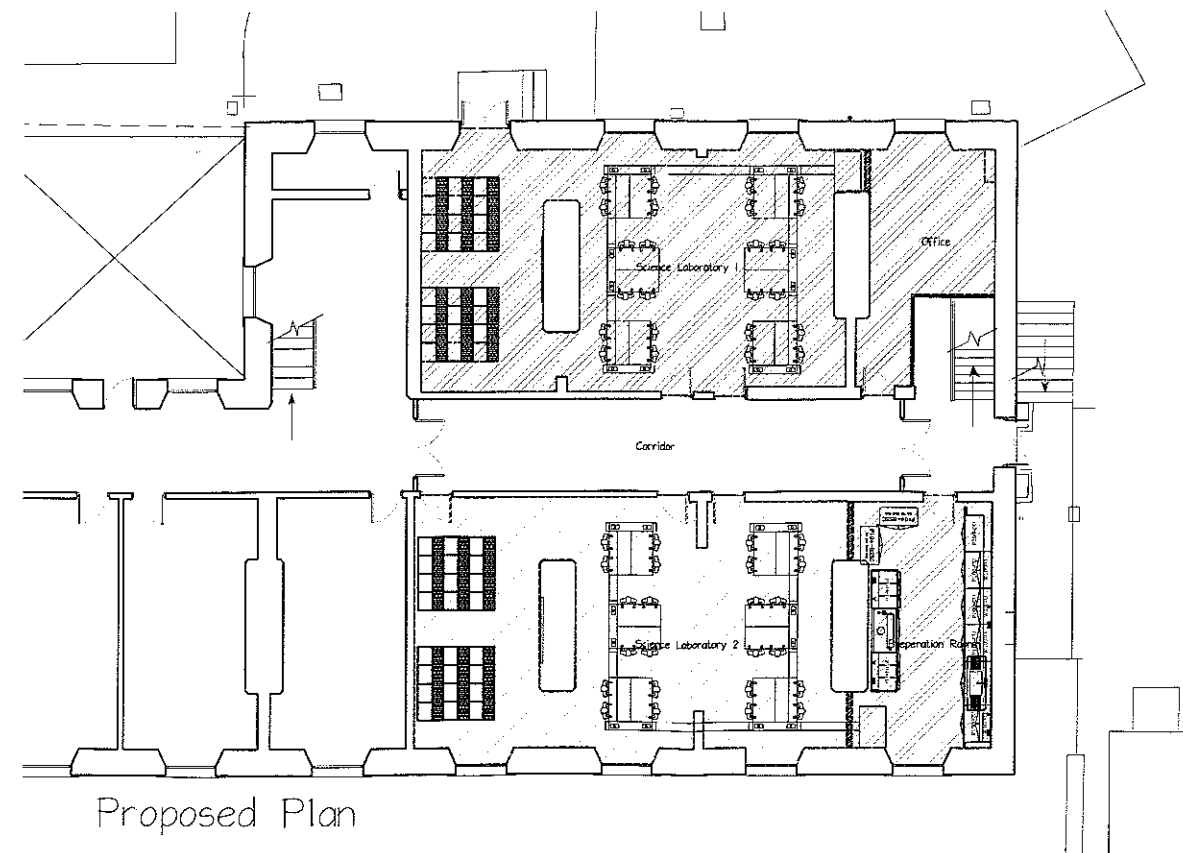


Proposed Plan

320110915P

Rev.	Initials	Date	Rev.	Initials	Date	Notes	Project	Client
						1 This drawing is subject to copyright and is not to be reproduced in part or whole without approval	Stonyhurst College, Clitheroe: St Mary's Hall	School Governors
						2 Do not scale this drawing - Check all dimensions on site	Changing Room Alterations	Drawn RCO
							Existing & Proposed Plans ...	Date 05.08.11
								Scale: 1:100
						Checked by:	CASSIDY + ASHTON	Dwg No. 4897
							7 East Cliff Preston Lancashire PR1 3JE www.cassidyashton.co.uk	1 Regency Chambers Junior 4th Floor Lancaster LA1 4YU Tel: 01772 263366 Fax: 01772 425000
								Checklist Room Gardens Unit Widnes Warrington Tel: 0151 423014 Fax: 0151 423015

Refurbishment of Central Corridor & Provision of New Science Labs to Existing Changing Areas
Supporting Images - Identifying the Existing Corridor Space

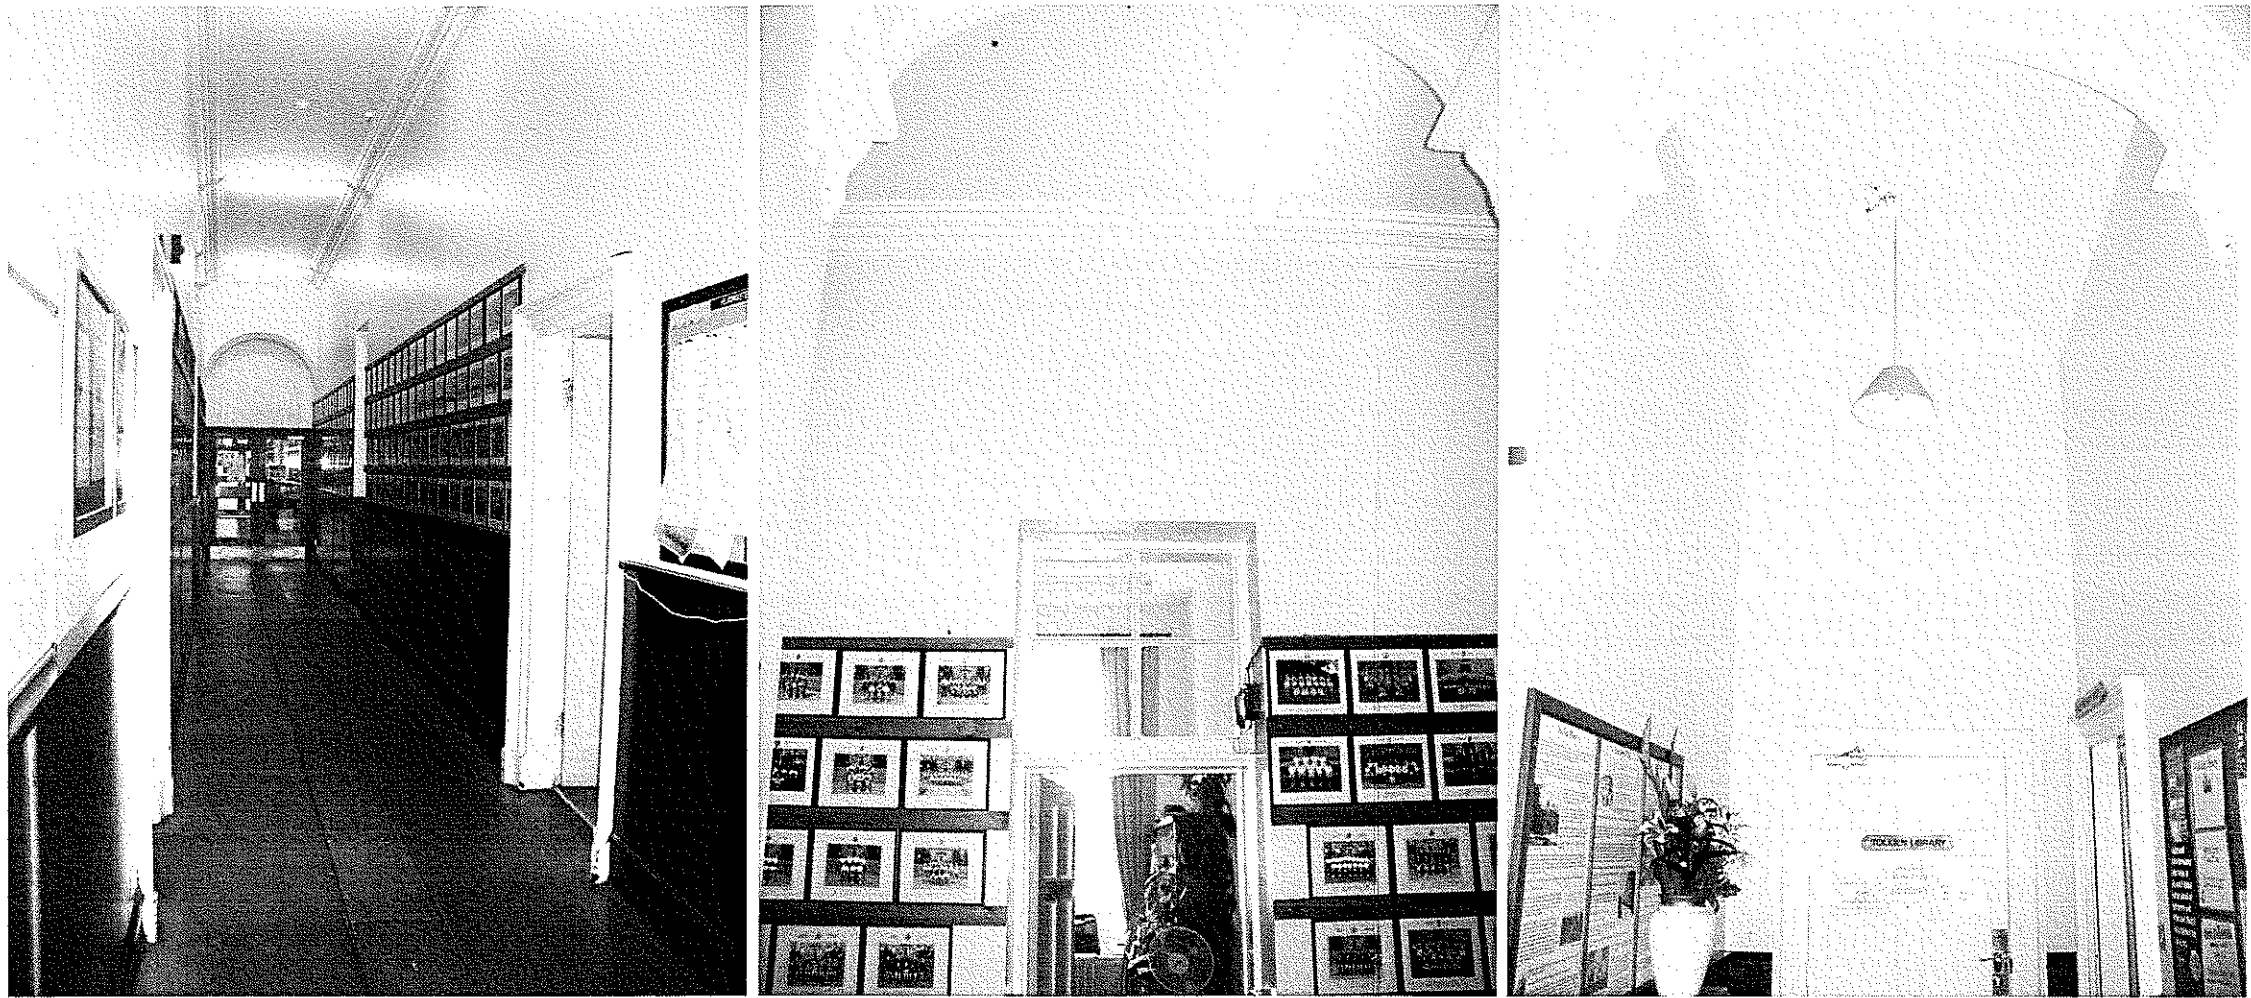


320110915P

Stonyhurst College, Clitheroe

7916.1

Refurbishment of Central Corridor & Provision of New Science Labs to Existing Changing Areas

Supporting Images - Identifying the Existing Changing Rooms

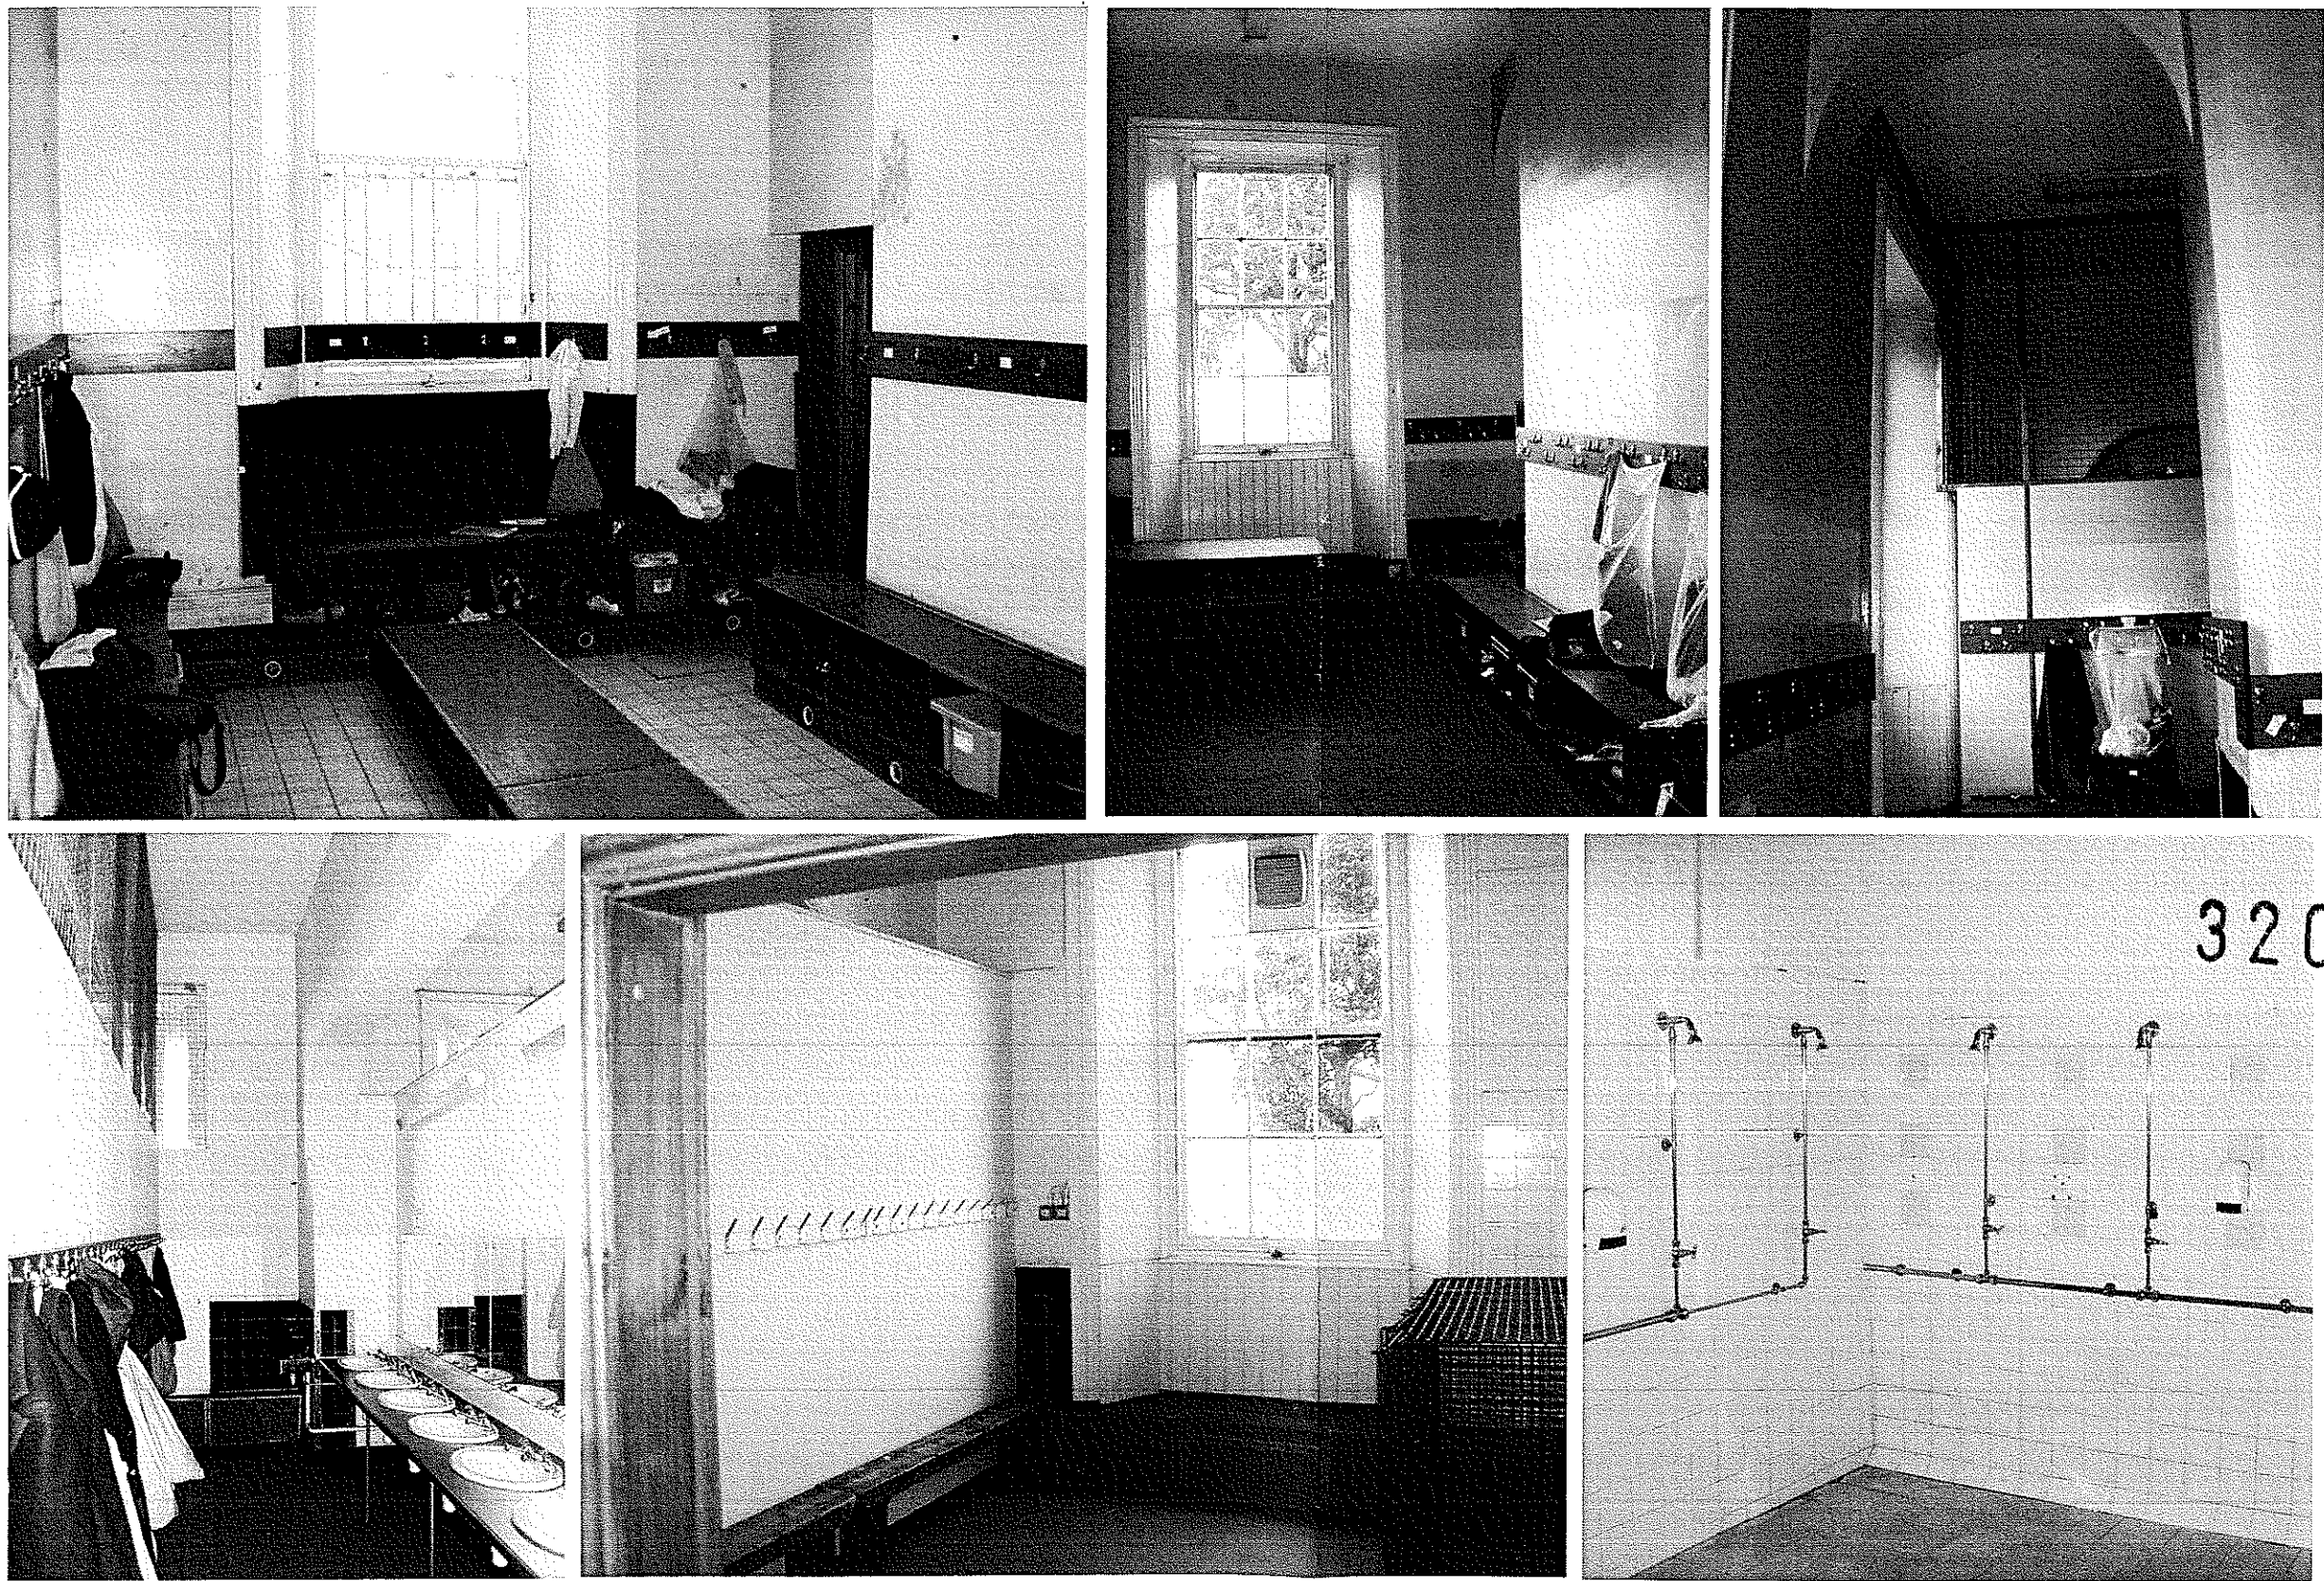

320110915 P

Stonyhurst College, Clitheroe

7916.2