
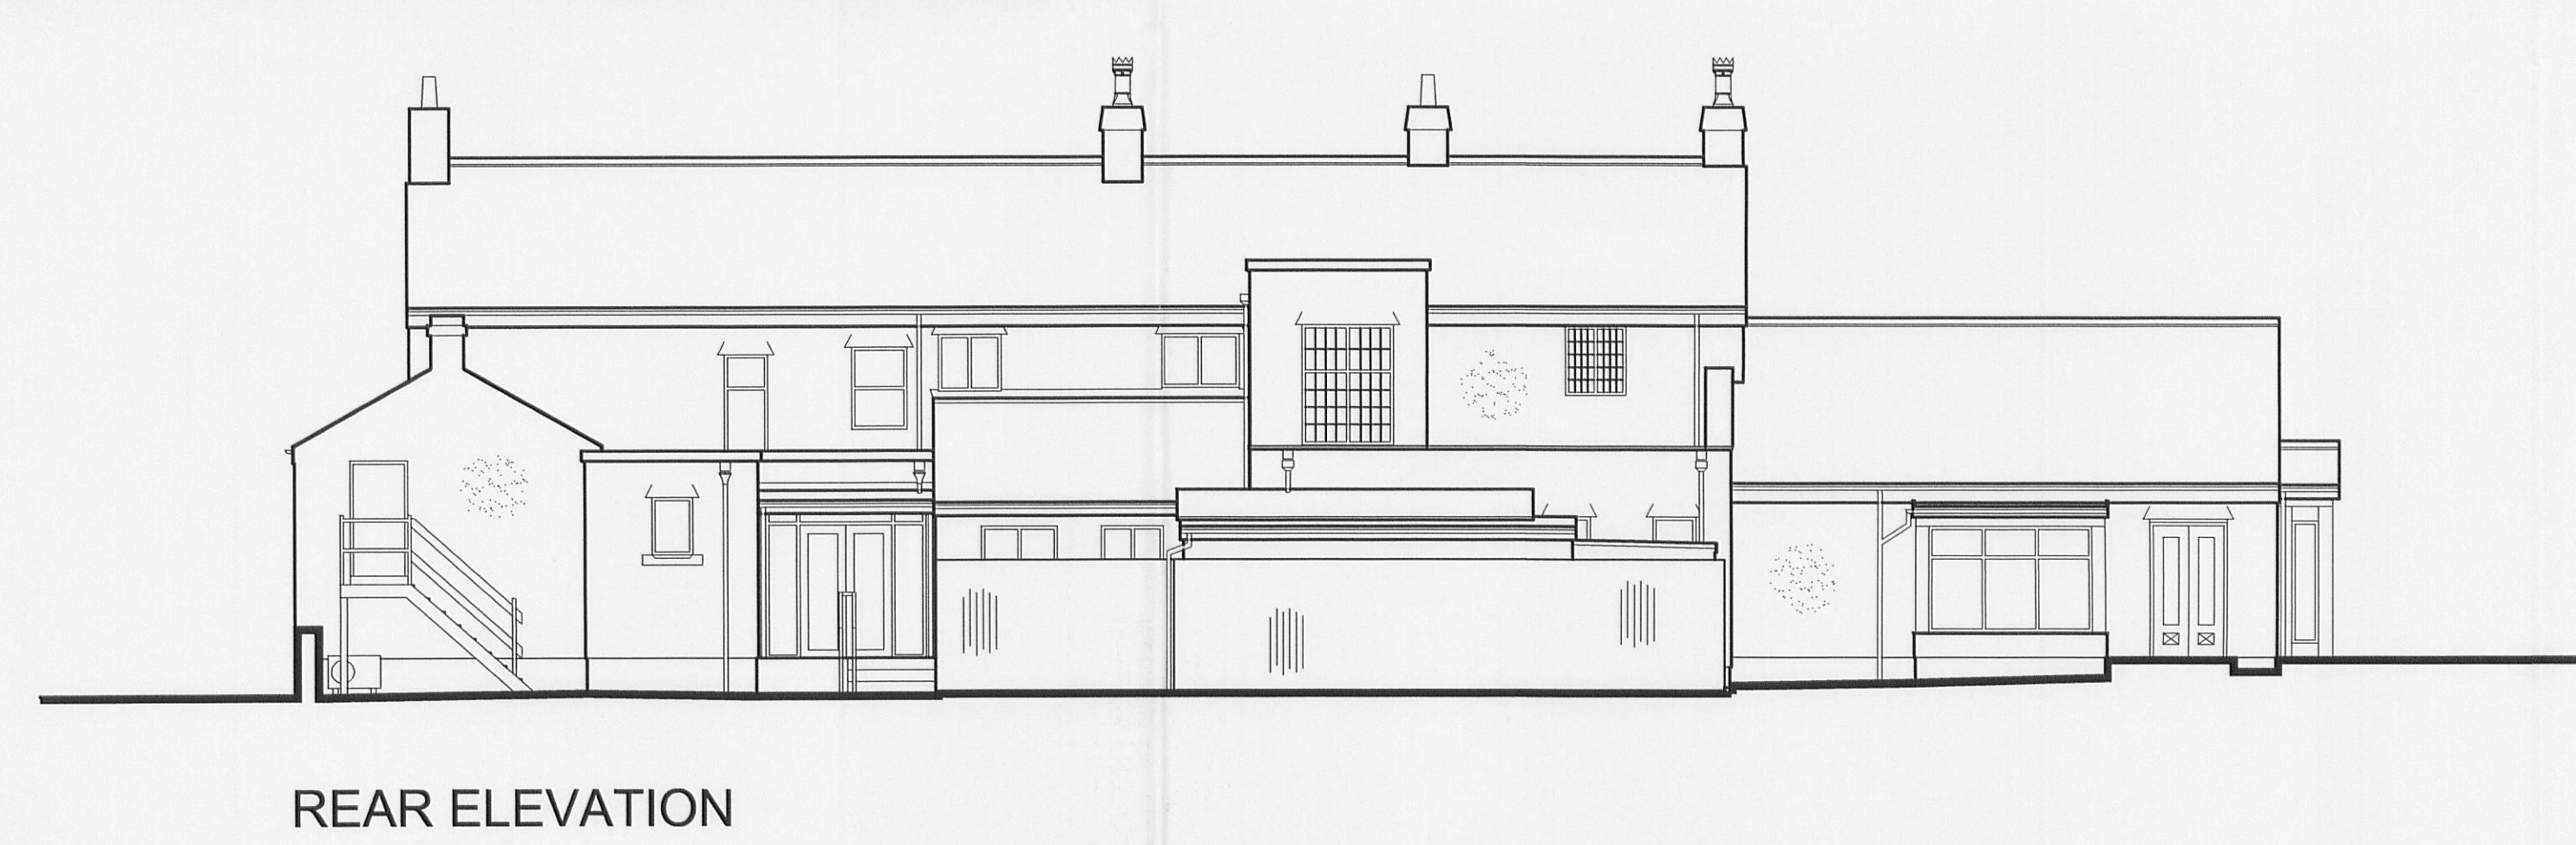


EXISTING EXTERIOR ELEVATIONS

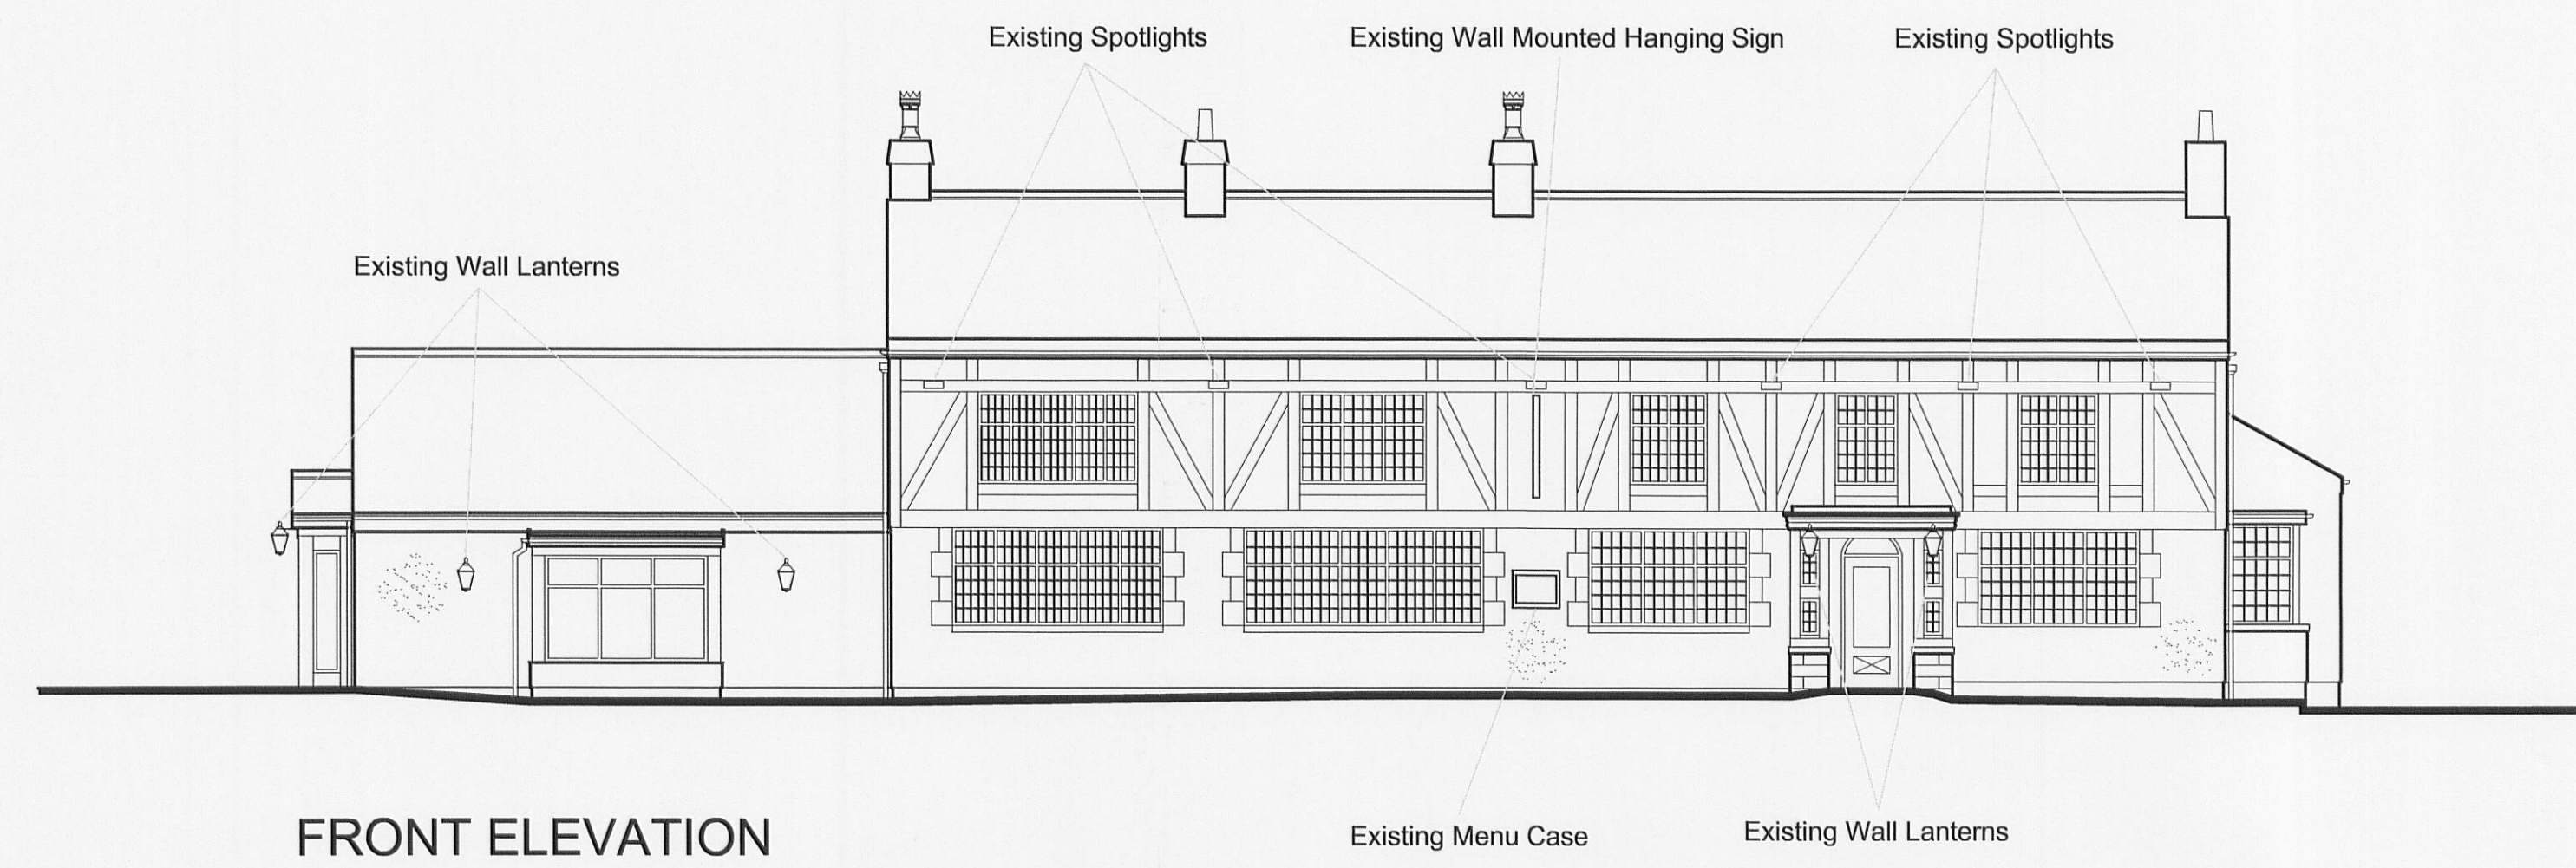

320110918P

CLIENT: SANLEO LTD.		PROJECT: TIGGIS BAR & RESTAURANT, LONGSIGHT RD. BLACKBURN	
DWG. TITLE: EXISTING EXTERIOR ELEVATIONS		SCALE: 1:100	DATE: SEPT. 2011
DWG. NO: 11/ 143/ 03		REV:	
AYDA, ALCOBA 100, 3-21A CASTELLÓN DE LA PLANA 12000 CASTELLÓN SPAIN T./F.: 0034 964 830060 M.: 0034 615063777 info@clarksondesign.com www.clarksondesign.com			