



EXISTING GROUND & FIRST FLOOR LAYOUTS

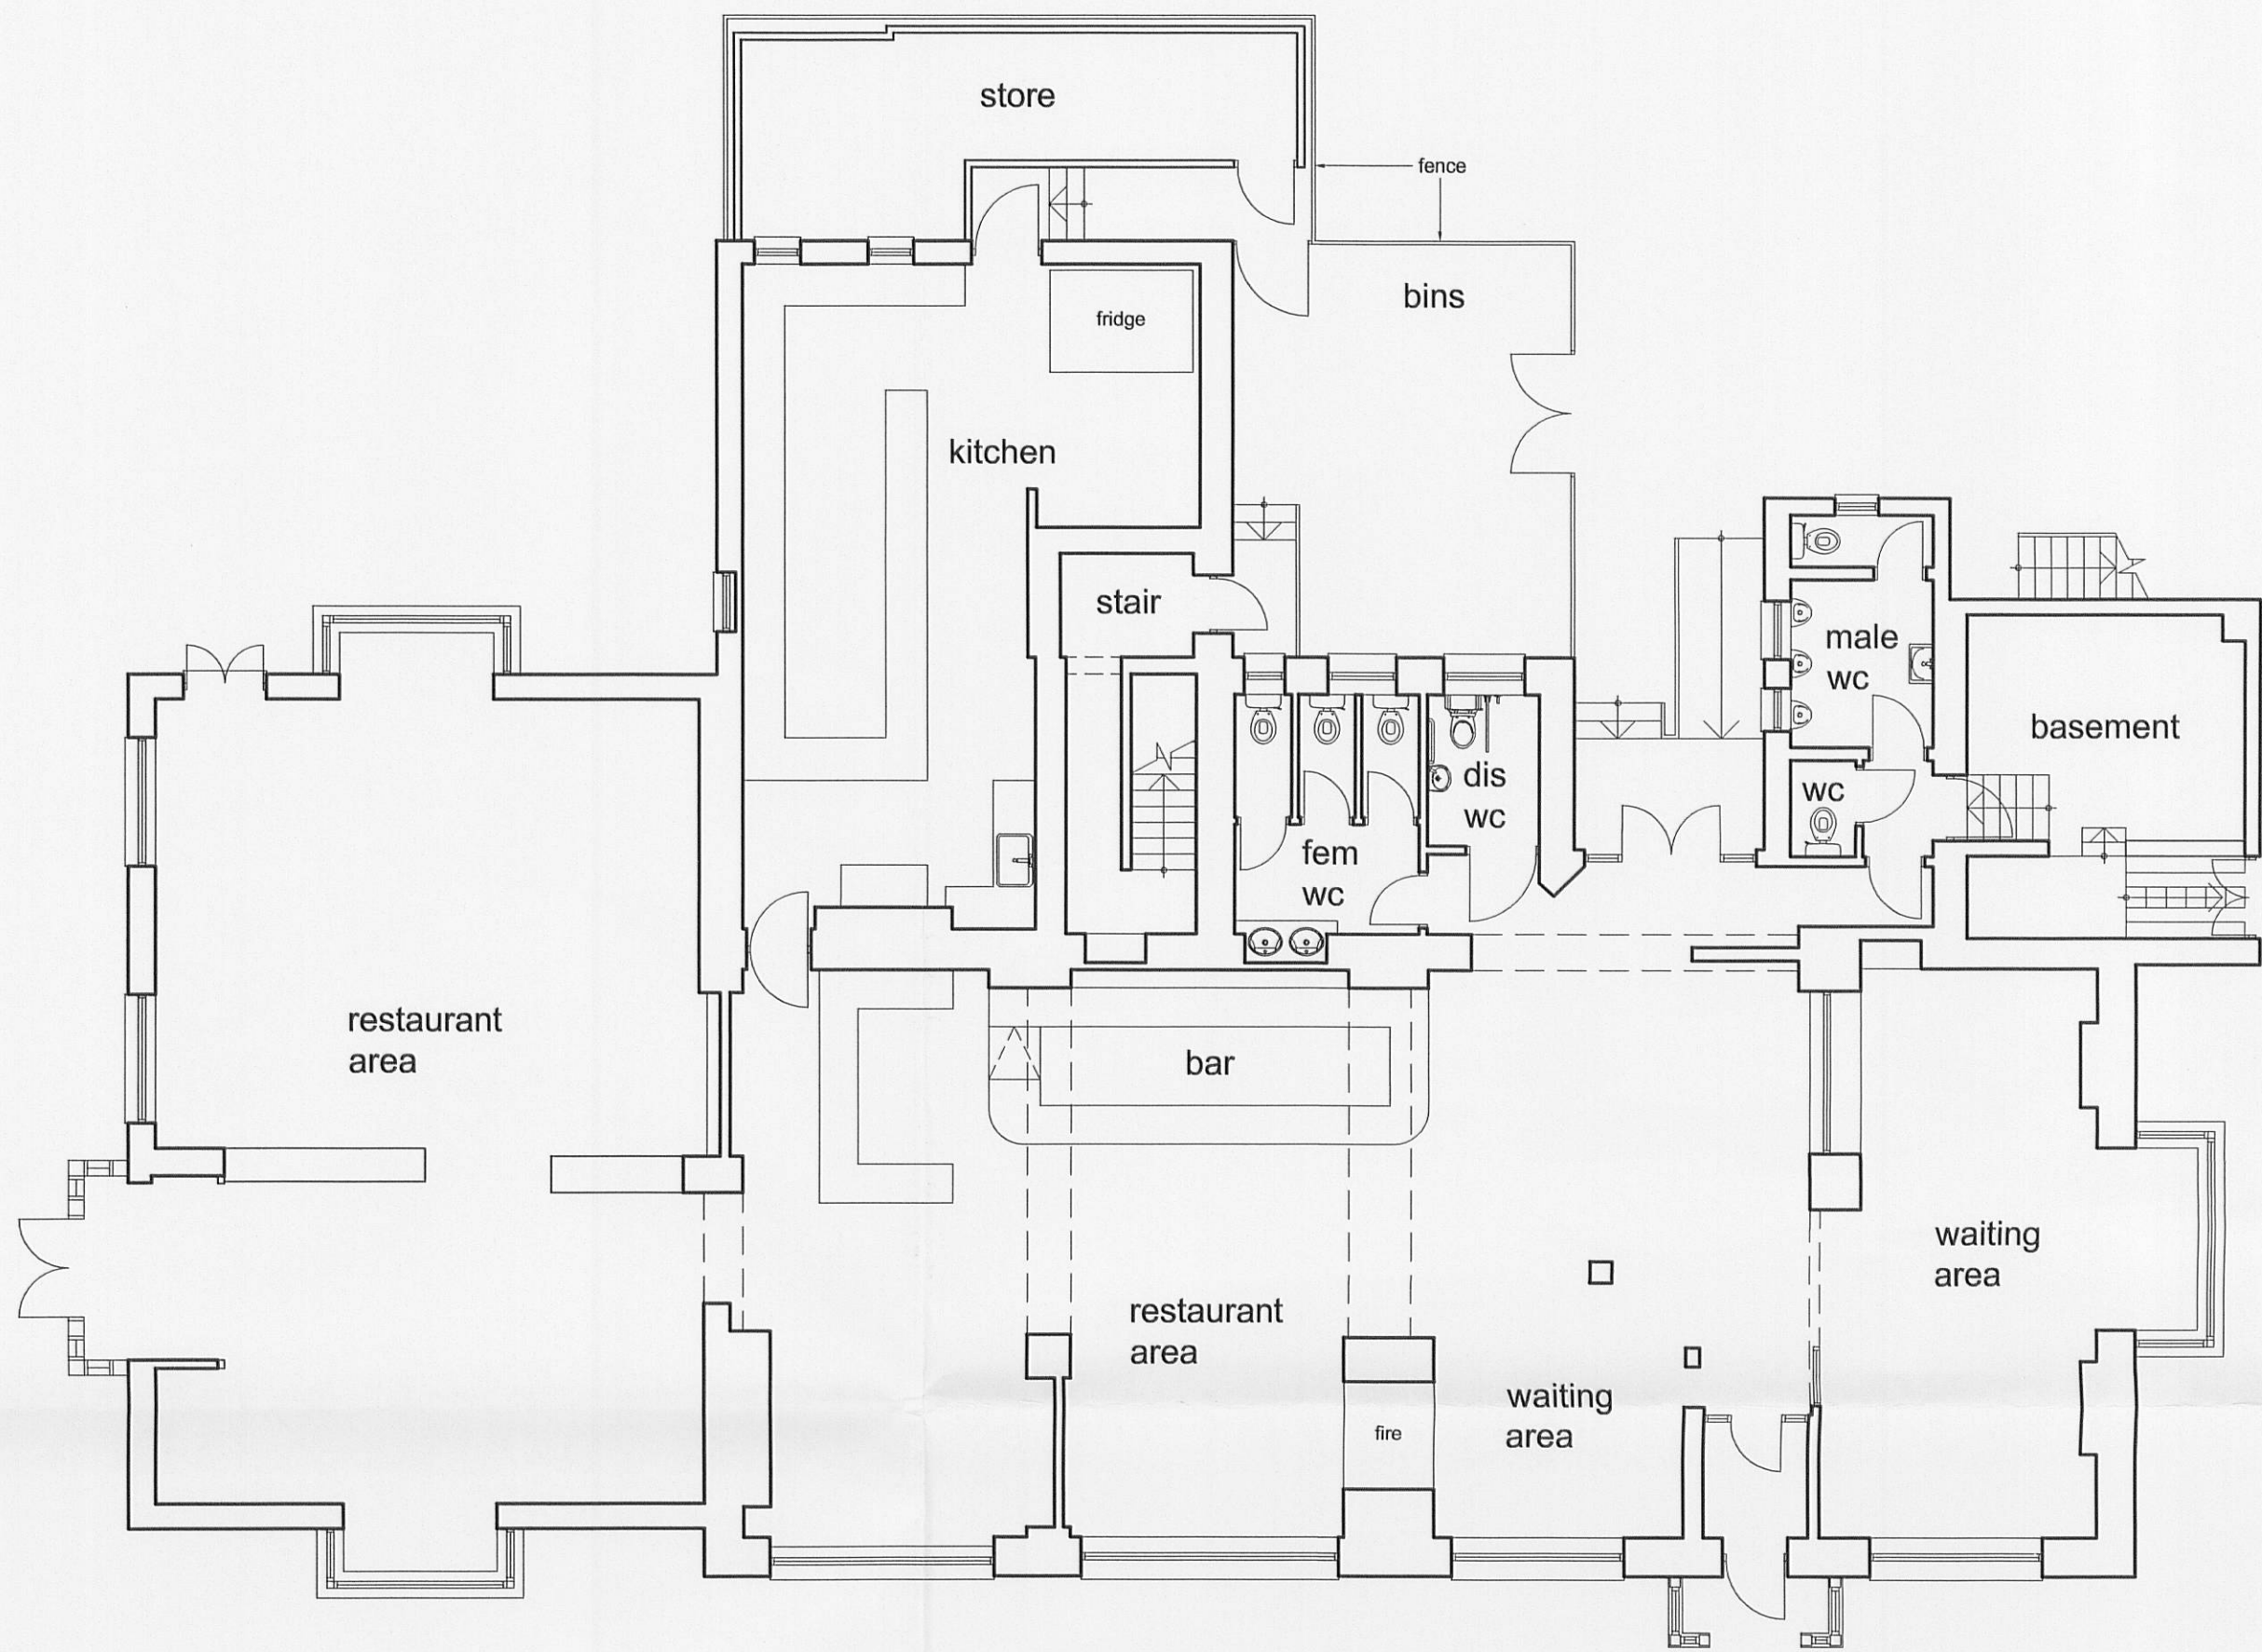

GROUND FLOOR PLAN

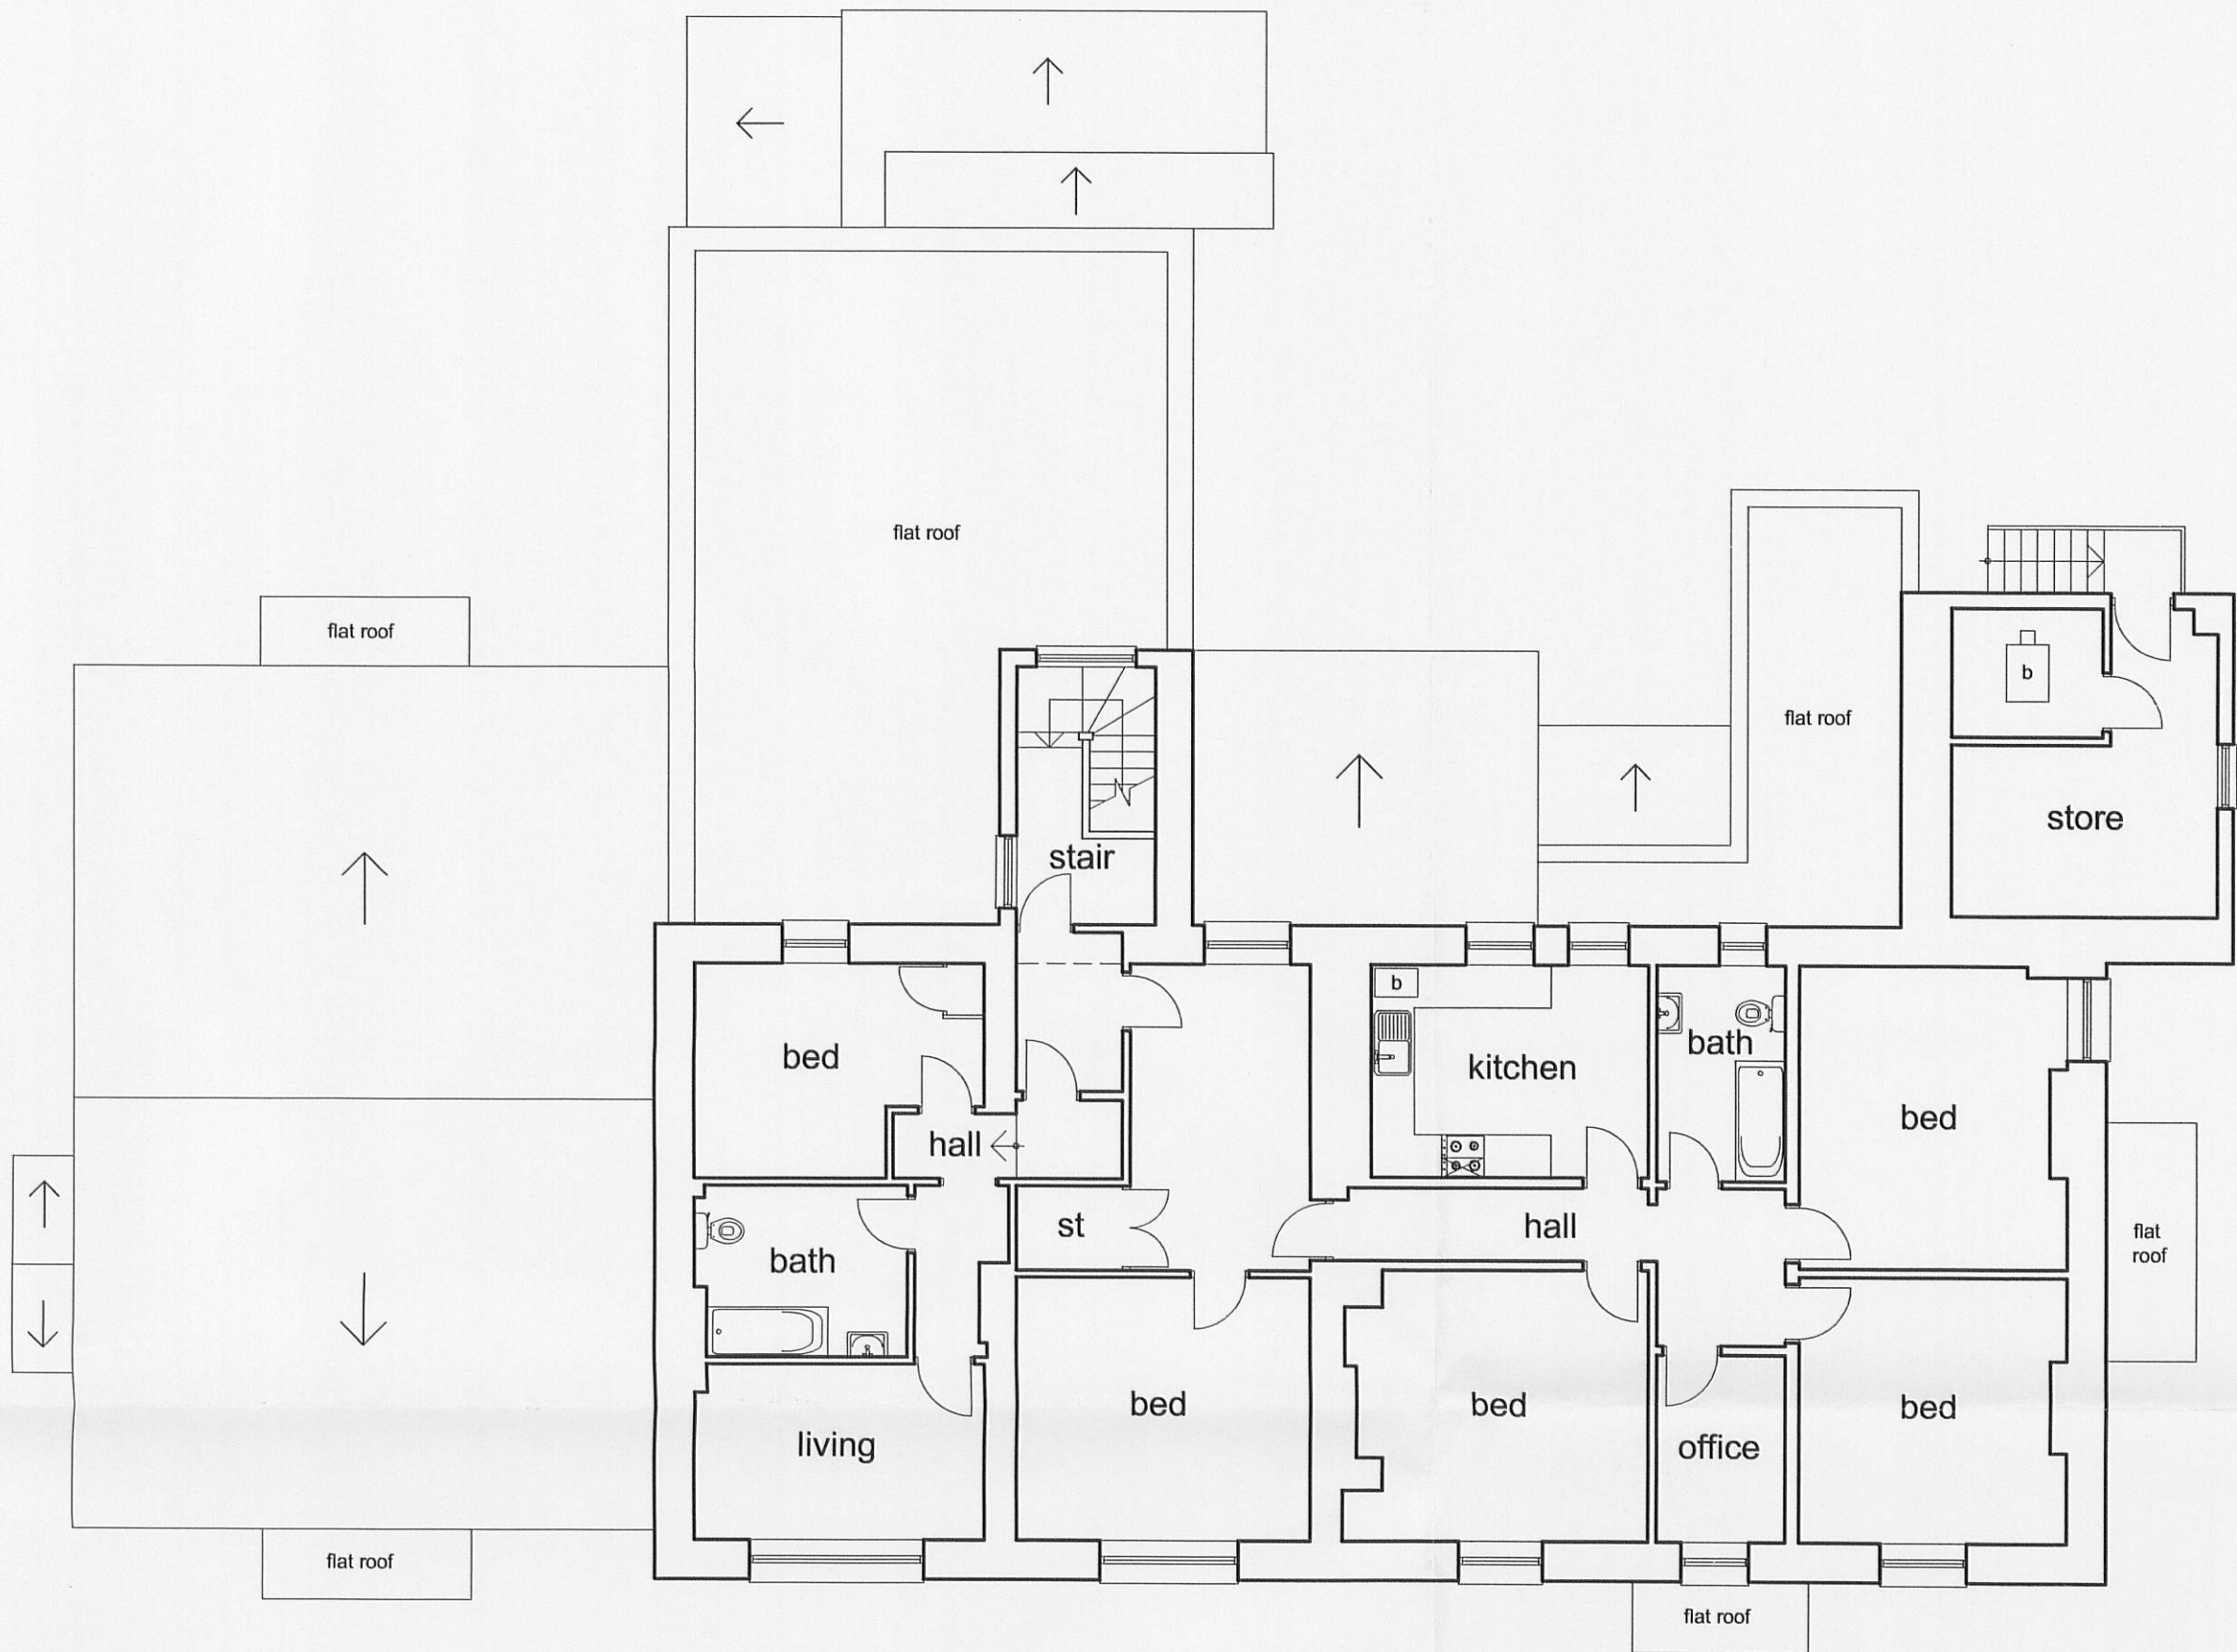

FIRST FLOOR PLAN

320110918P

CLIENT: SANLEO LTD.		PROJECT: TIGGIS BAR & RESTAURANT, LONGSIGHT RD. BLACKBURN	
DWG. TITLE: EXISTING PLAN LAYOUTS		SCALE: 1:100	DATE: OCT. 2011
DWG. NO: 11/143/01		REV:	
AVDA. ALCOBA 160, 3-21A CASTELLÓN DE LA PLANA 12006 CASTELLÓN SPAIN T / F : 0034 654 630066 W : 0034 61506377 info@chrisfordandjps.com www.chrisfordandjps.com			