


EXISTING SITE PLAN

Stables

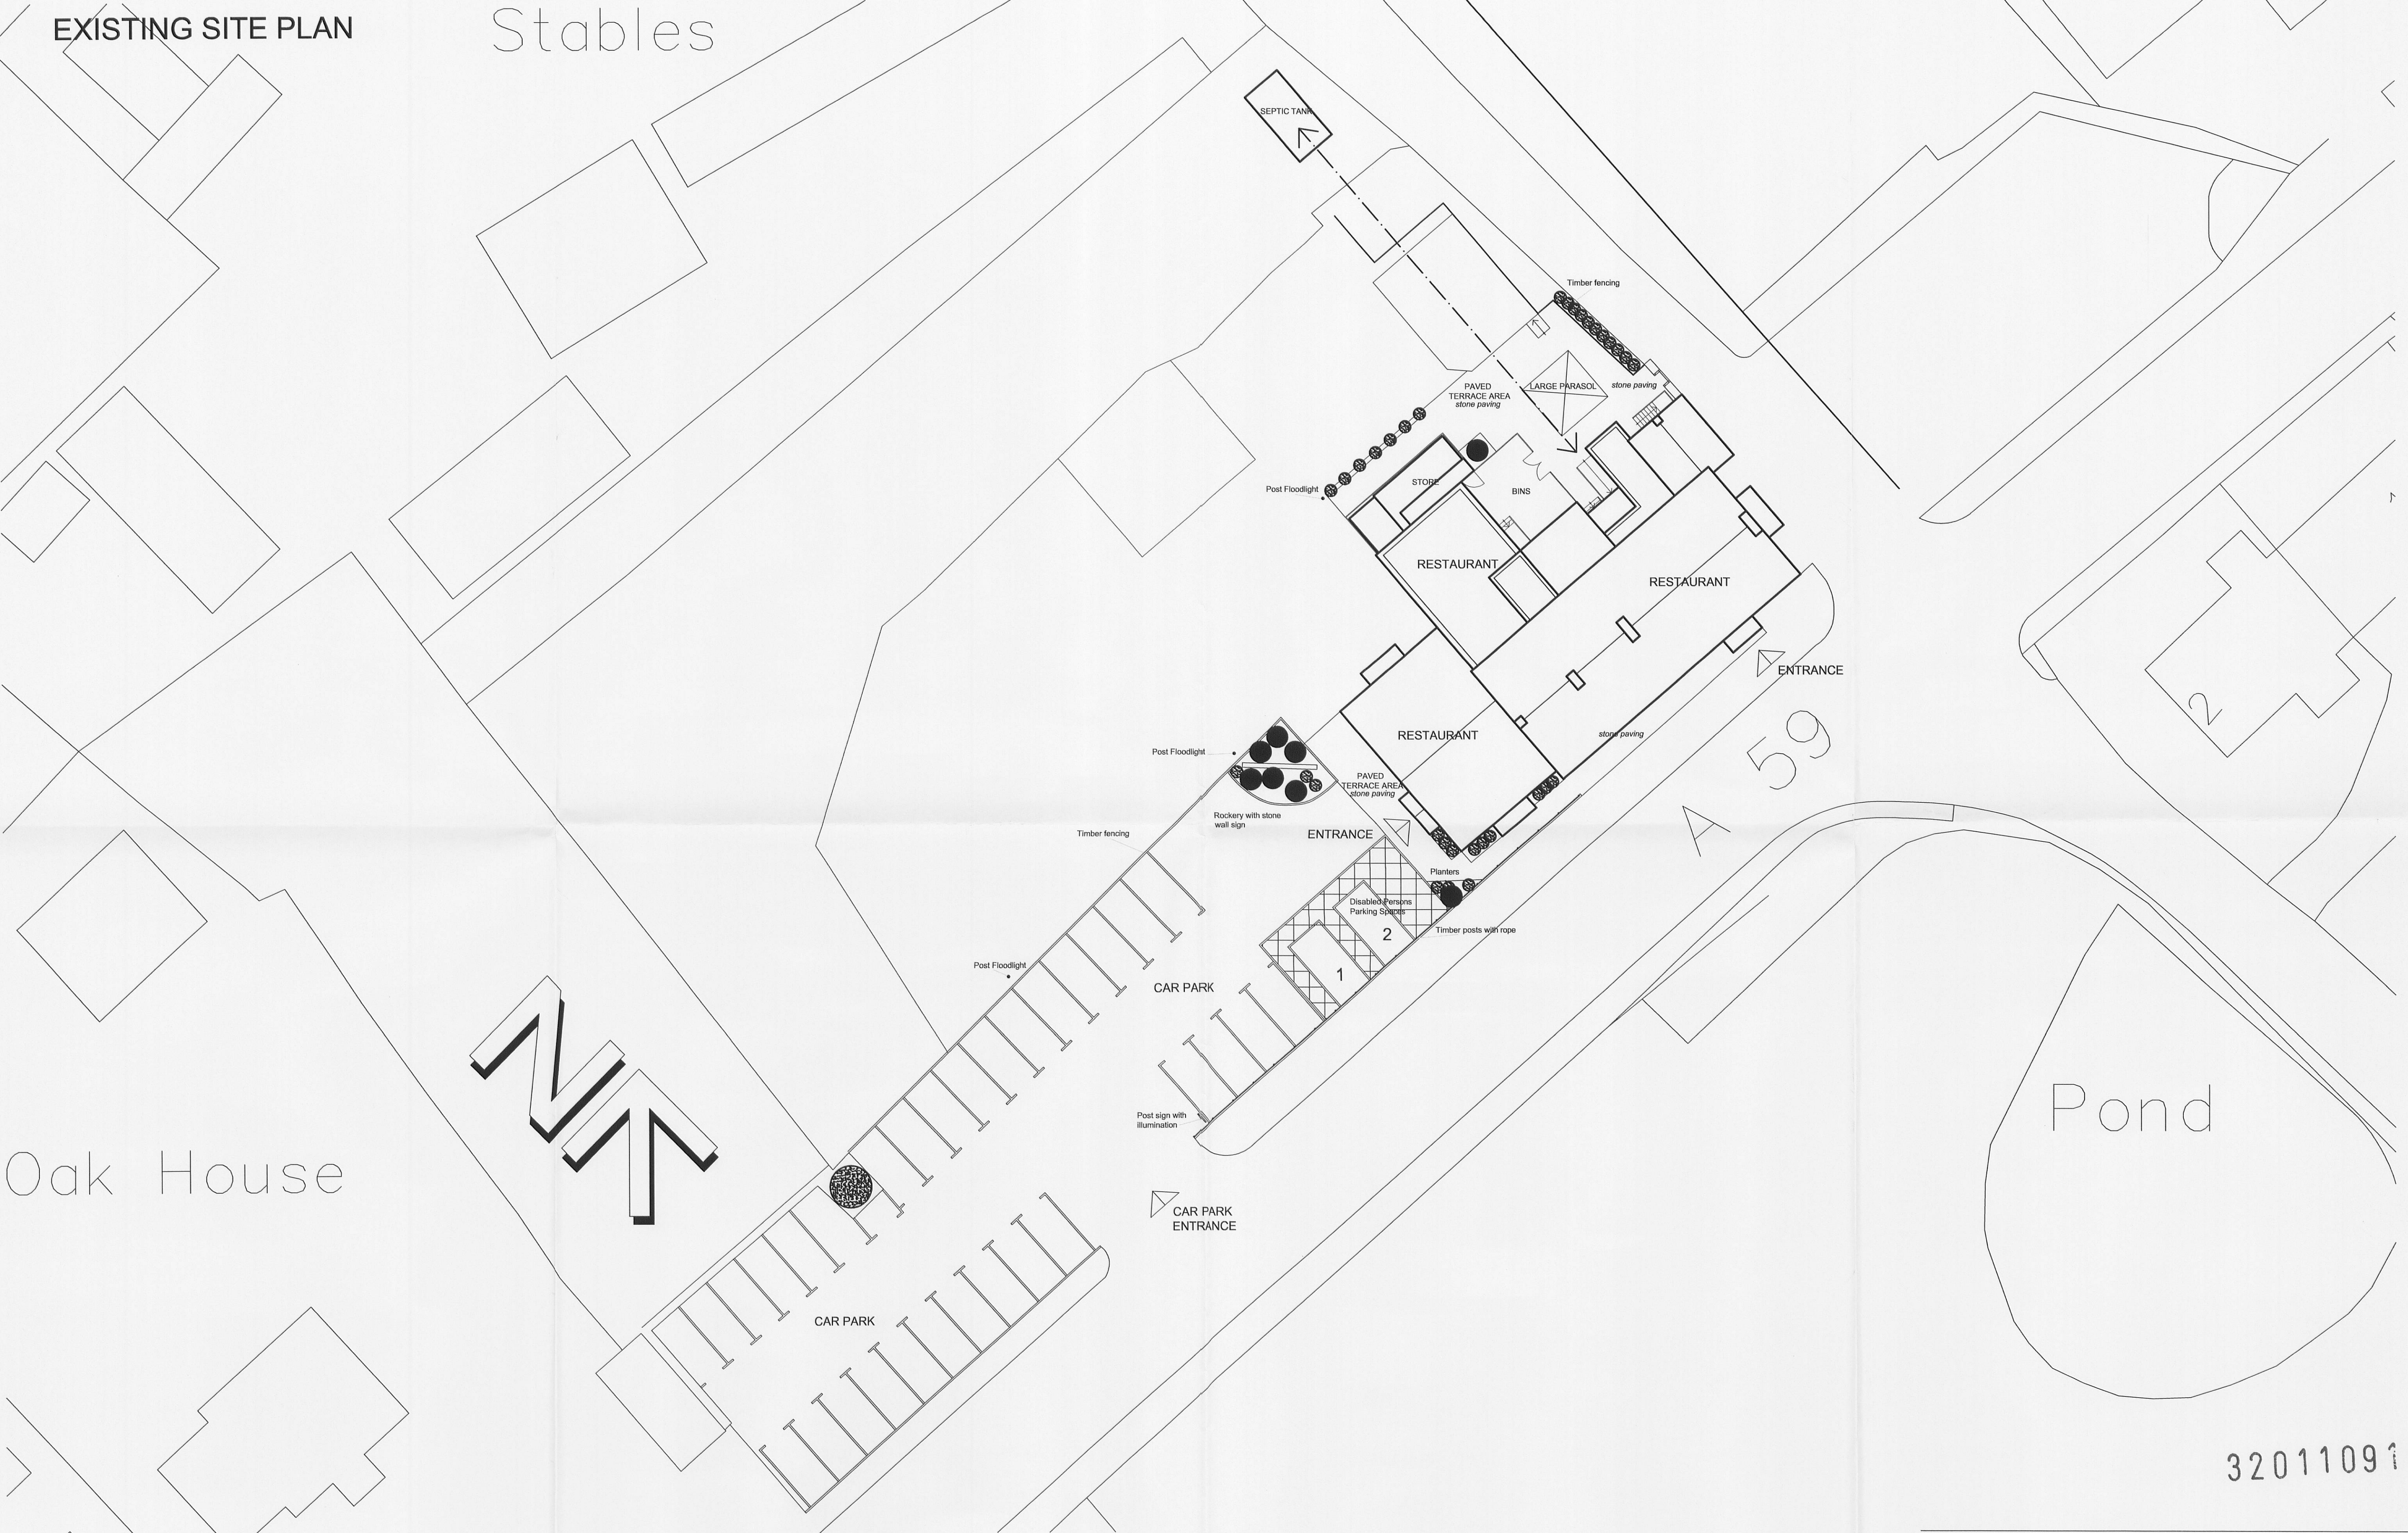

320110918 P

CLIENT: SANLEO LTD.	
PROJECT: TIGGIS BAR & RESTAURANT, LONGSIGHT RD. BLACKBURN	
DWG. TITLE: EXISTING SITE PLAN	
AVDA. ALCONA 160, 3 - 21A CASTELLÓN DE LA PLANA 12006 CASTELLÓN SPAIN T / F : 0034 964 830000 M : 0034 615063777 info@clarawooddesign.com www.clarawooddesign.com	SCALE: 1:200
	DATE: SEPT. 2011
	DWG. NO: 11/143/03
REV:	