
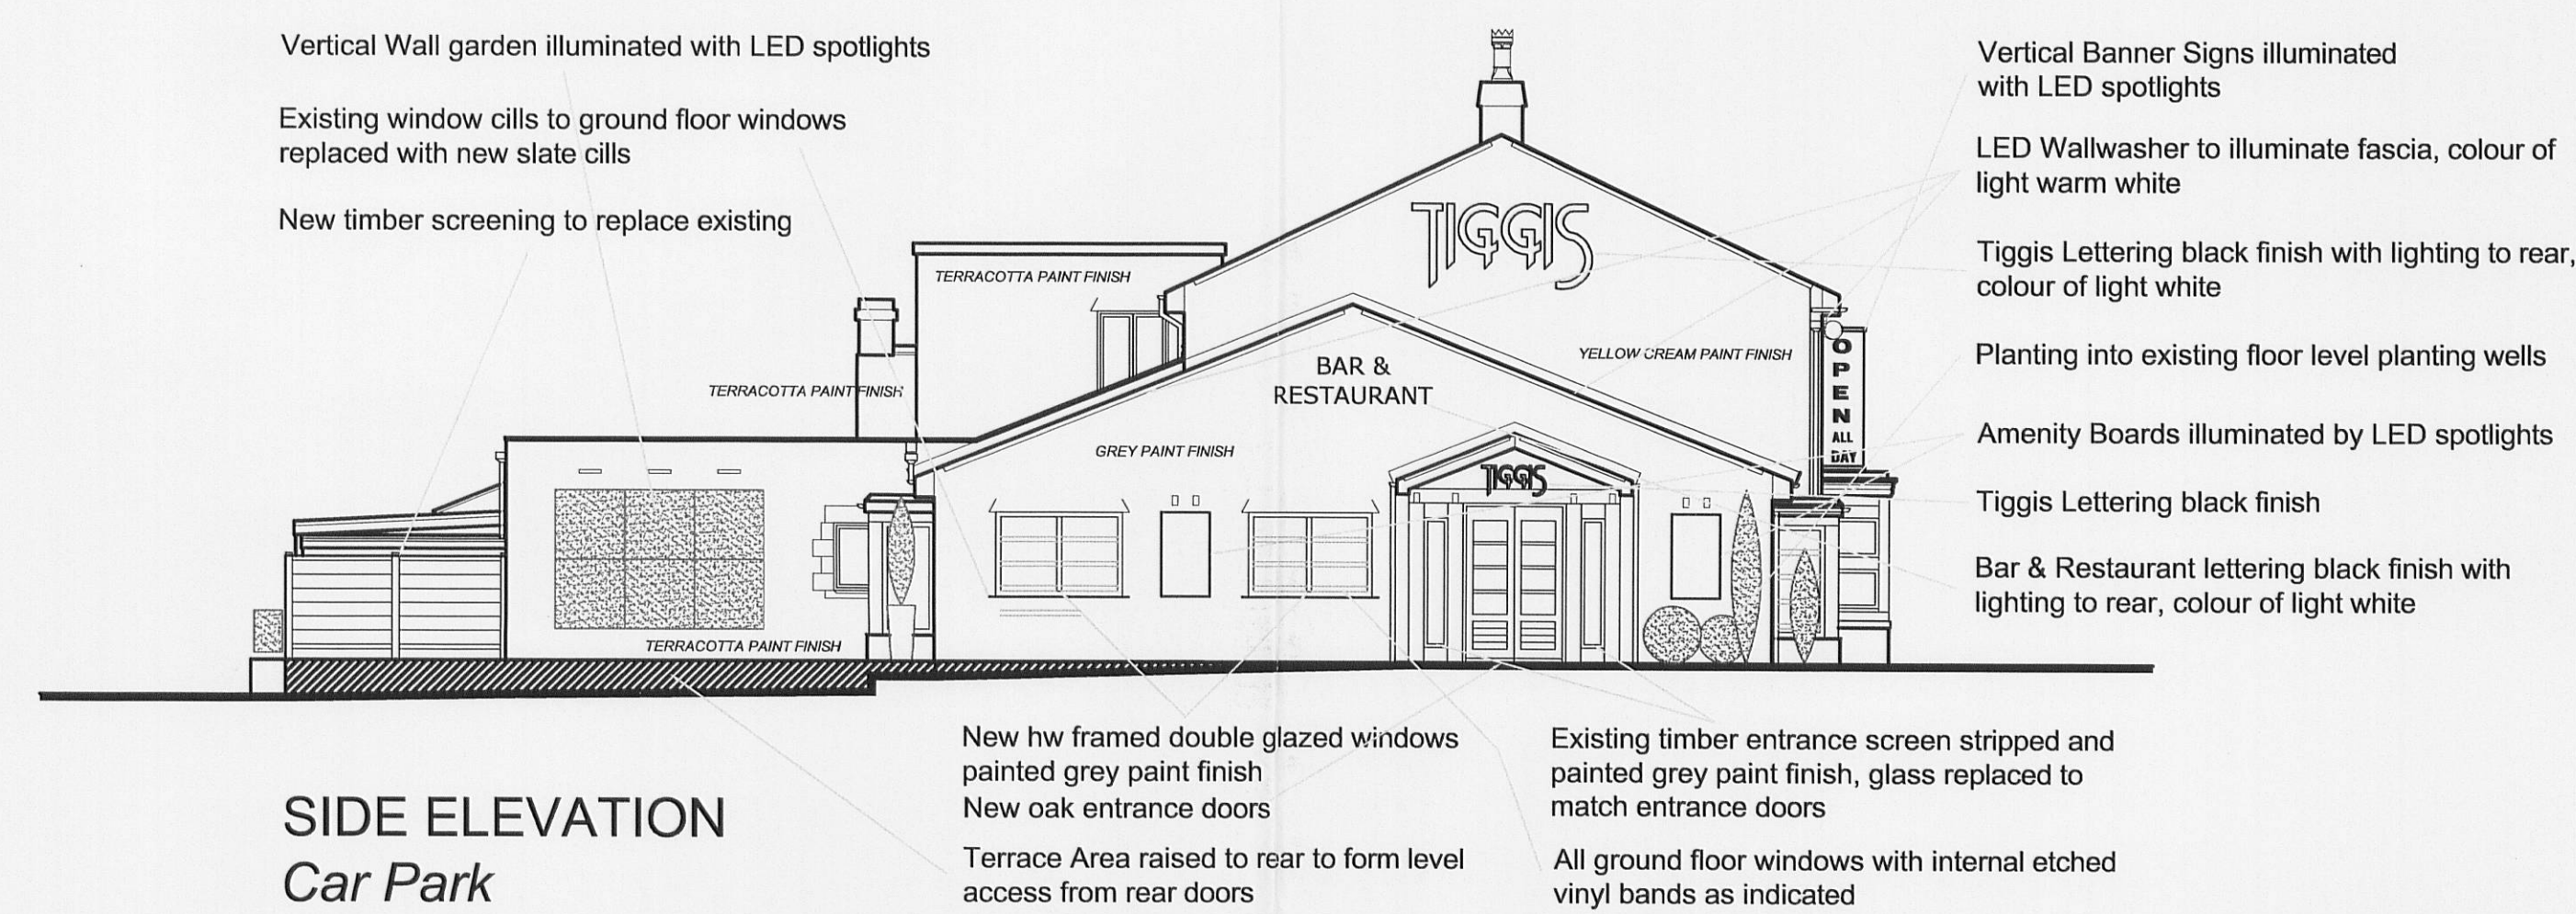


PROPOSED EXTERIOR ELEVATIONS

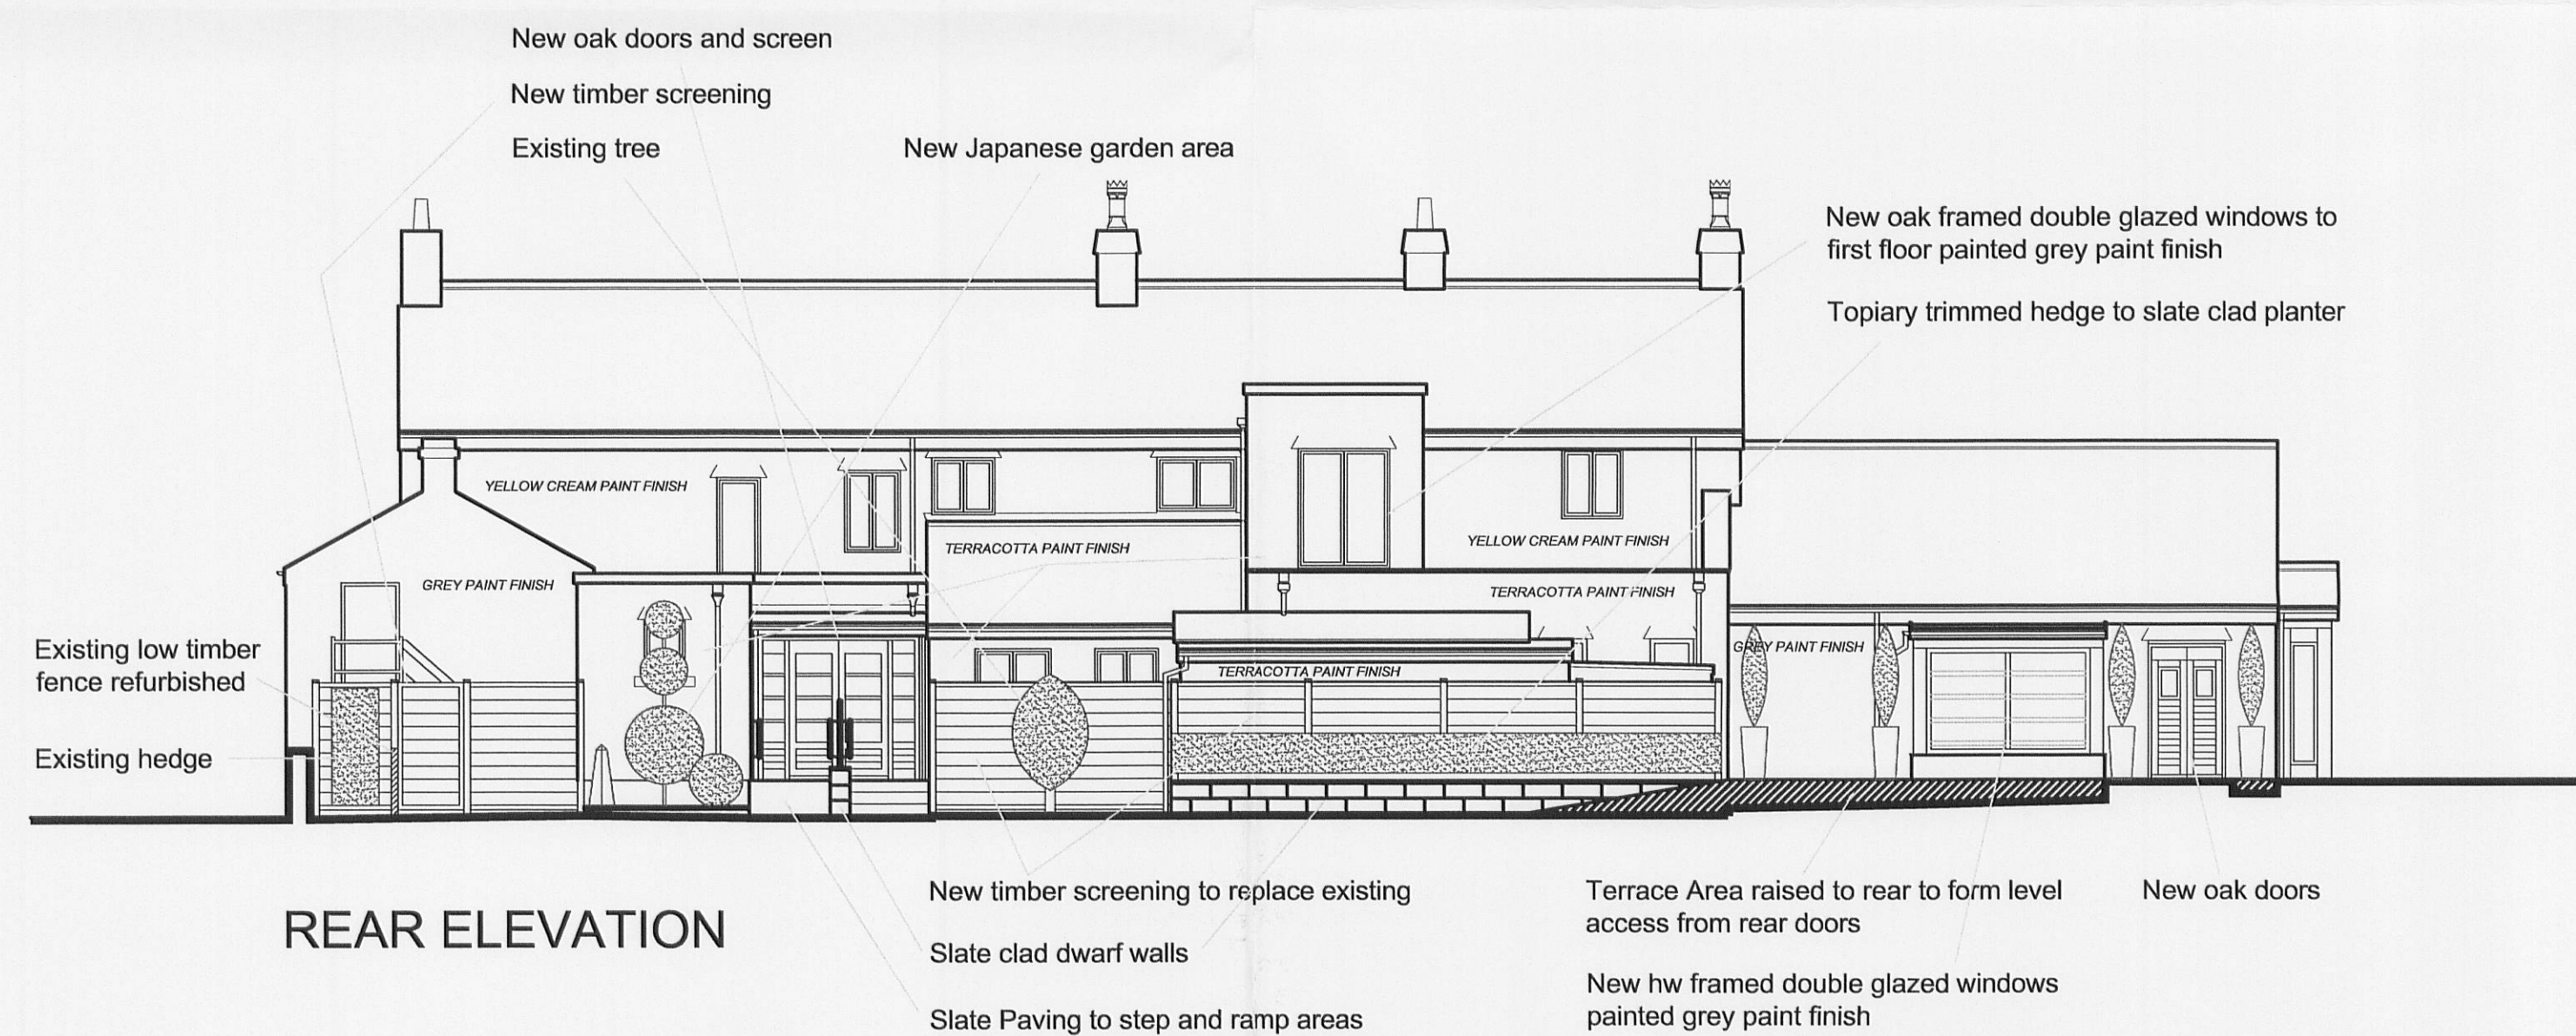

PAINT FINISHES - All from Dulux Weathershield Range

GREY PAINT FINISH - 00NN 37/000

TERRACOTTA PAINT FINISH - 50YR 23/365

YELLOW CREAM PAINT FINISH - BUTTERMILK

FASCIA PLINTH - 30BB 21/014

ENTRANCE TIMBERS - 30BB 21/014
WINDOW FRAMES

REVISIONS

- a - 10.10.11 Terracotta paint finish amended, scale amended
b - 20.10.10 Window frames amended

Do not scale. Written dimensions to be used in preference to scaled dimensions.
All dimensions to be checked on site by contractor and all discrepancies to be reported to the designer.
Drawing subject to copyright and is not to be reproduced in part or in whole without approval.

CLIENT: SANLEO LTD.		PROJECT: TIGGIS BAR & RESTAURANT, LONGSIGHT RD. BLACKBURN	
DWG. TITLE: PROPOSED EXTERIOR ELEVATIONS		SCALE: 1:100	DATE: OCT. 2011
DWG. NO: 11/ 143/ 05		REV: b	