
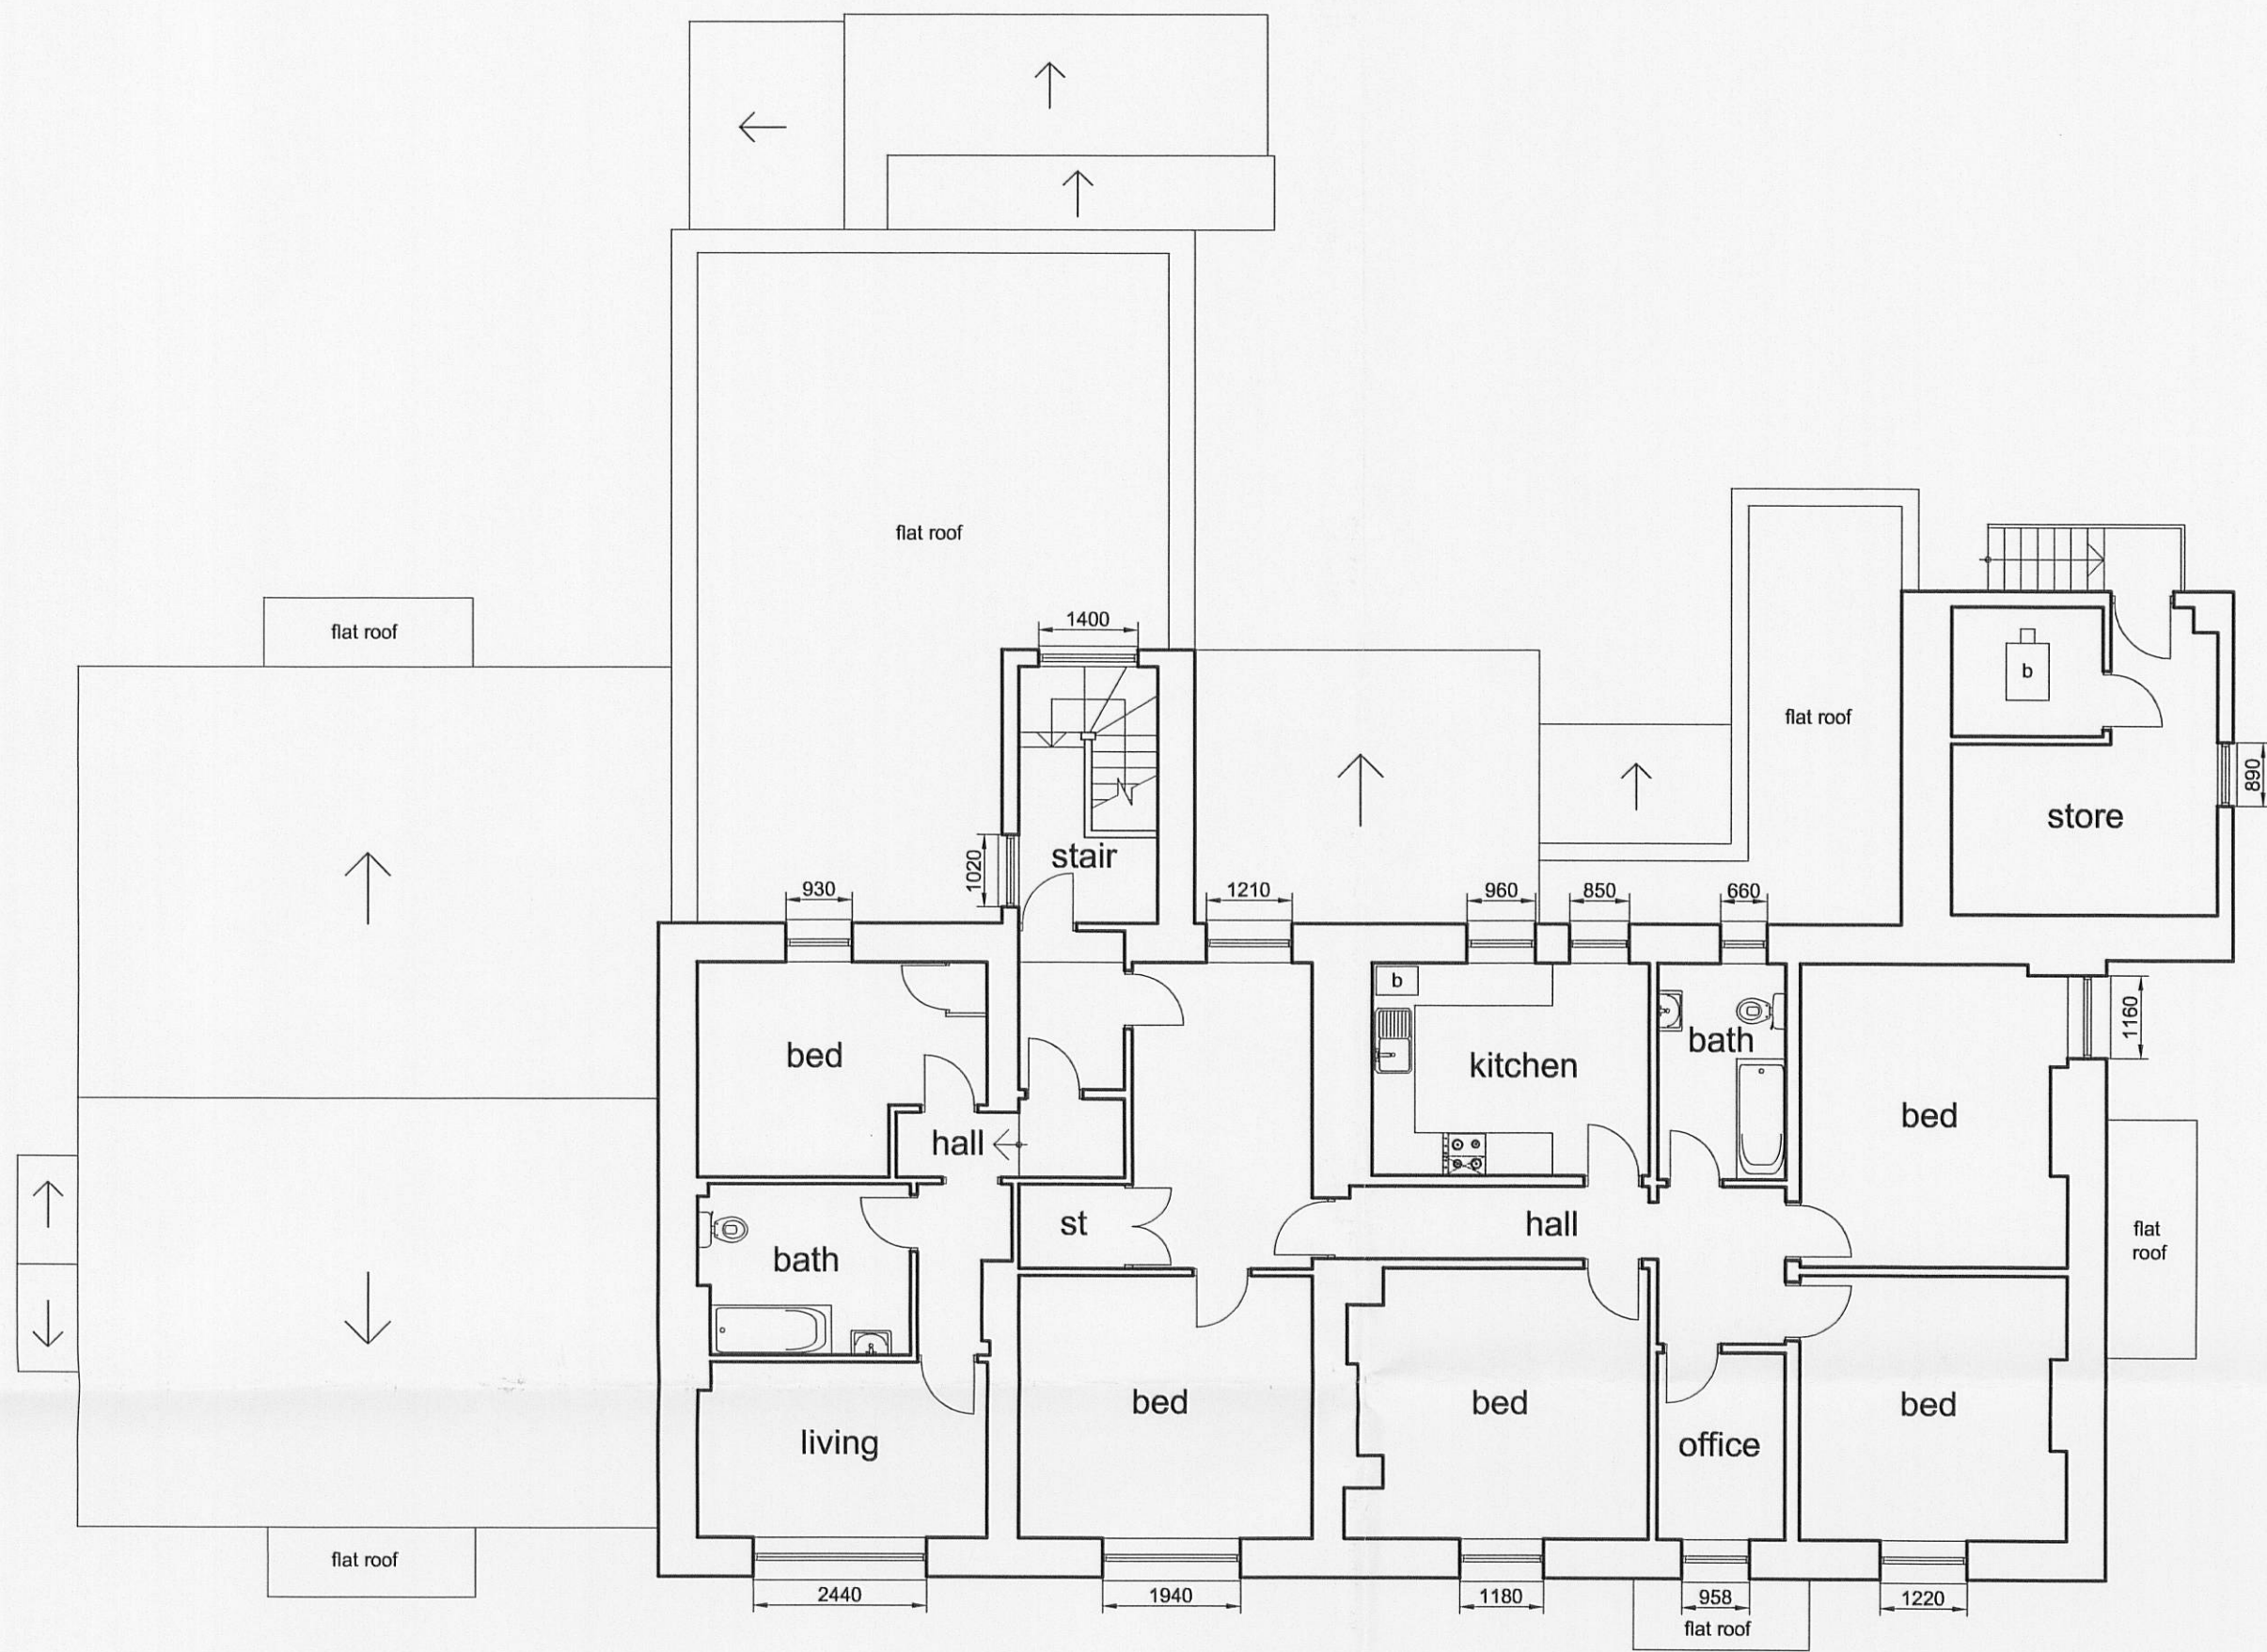


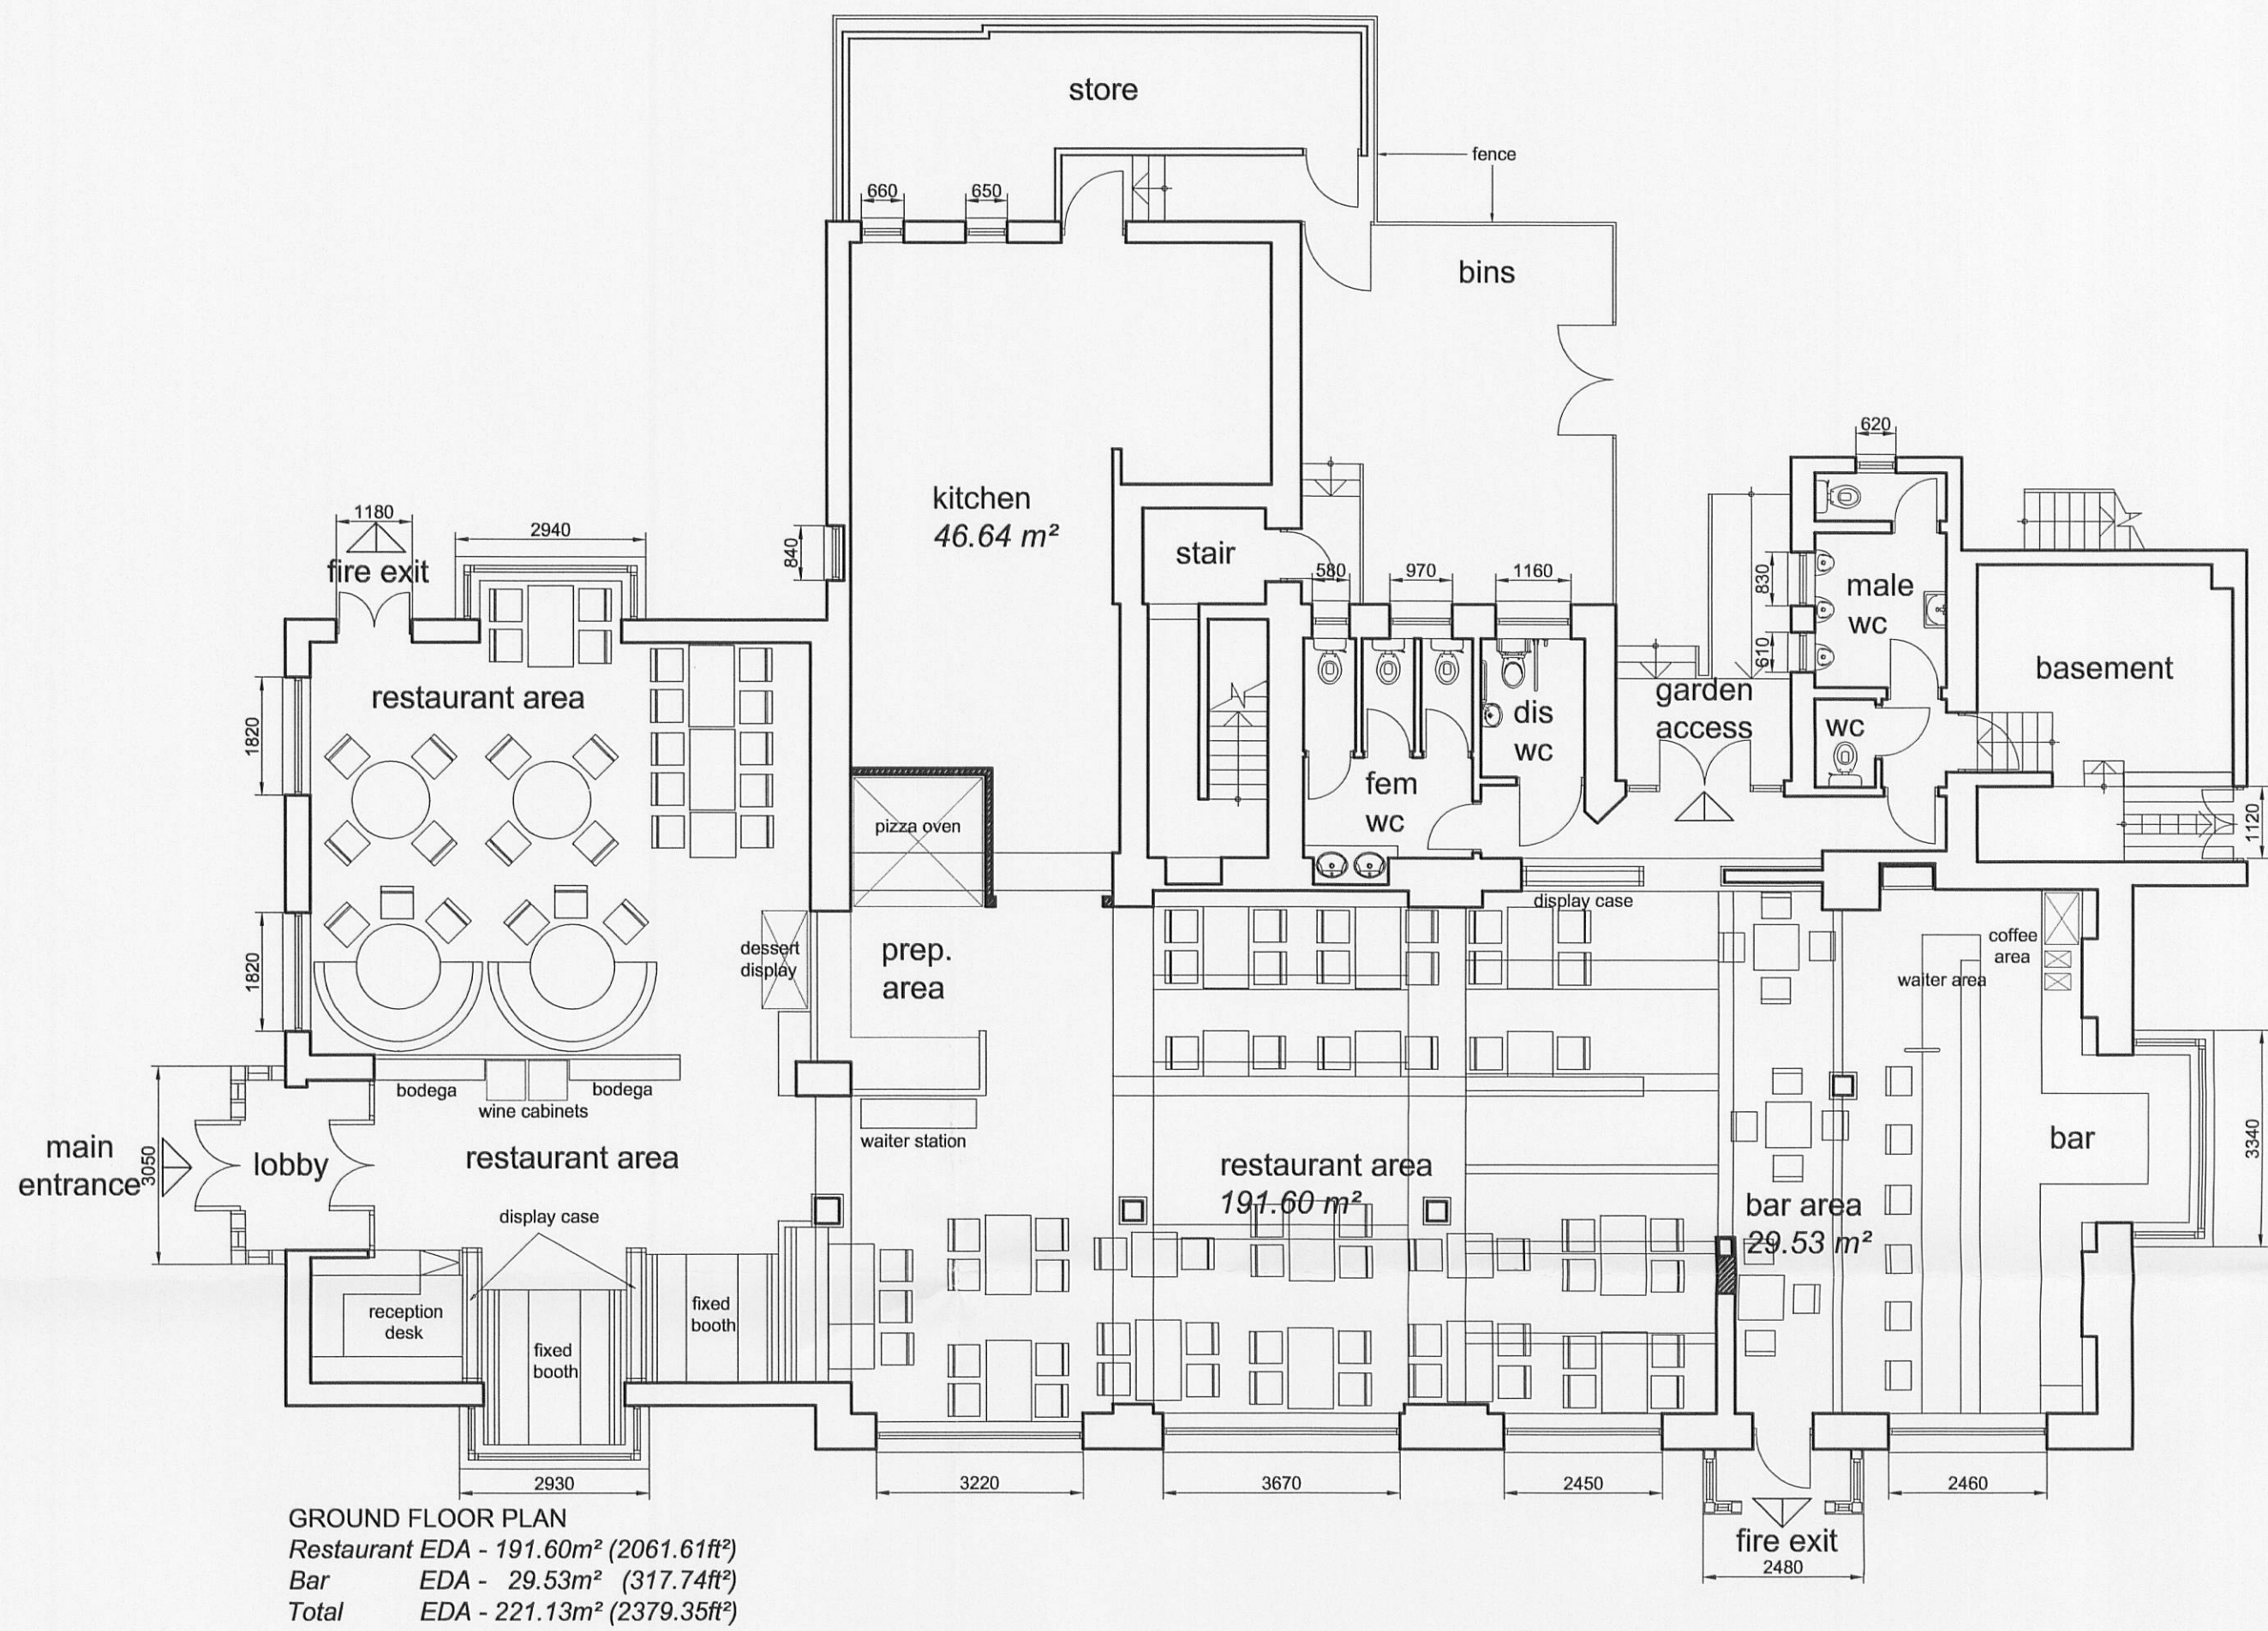

FIRST FLOOR PLAN

320110918P

Do not scale. Written dimensions to be used in preference to scaled dimensions.
All dimensions to be checked on site by contractor and all discrepancies to be reported to the designer.
Drawing subject to copyright and is not to be reproduced in part or in whole without approval.

REVISIONS
a - 10.10.11 Furniture layout amended

CLIENT:	SANLEO LTD.		
PROJECT:	TIGGIS BAR & RESTAURANT, LONGSIGHT RD. BLACKBURN		
DWG. TITLE:	PROPOSED FLOOR PLANS		
SCALE:	1:100	DATE:	OCT. 2011
DWG. NO:	11/ 143/ 02	REV:	a