


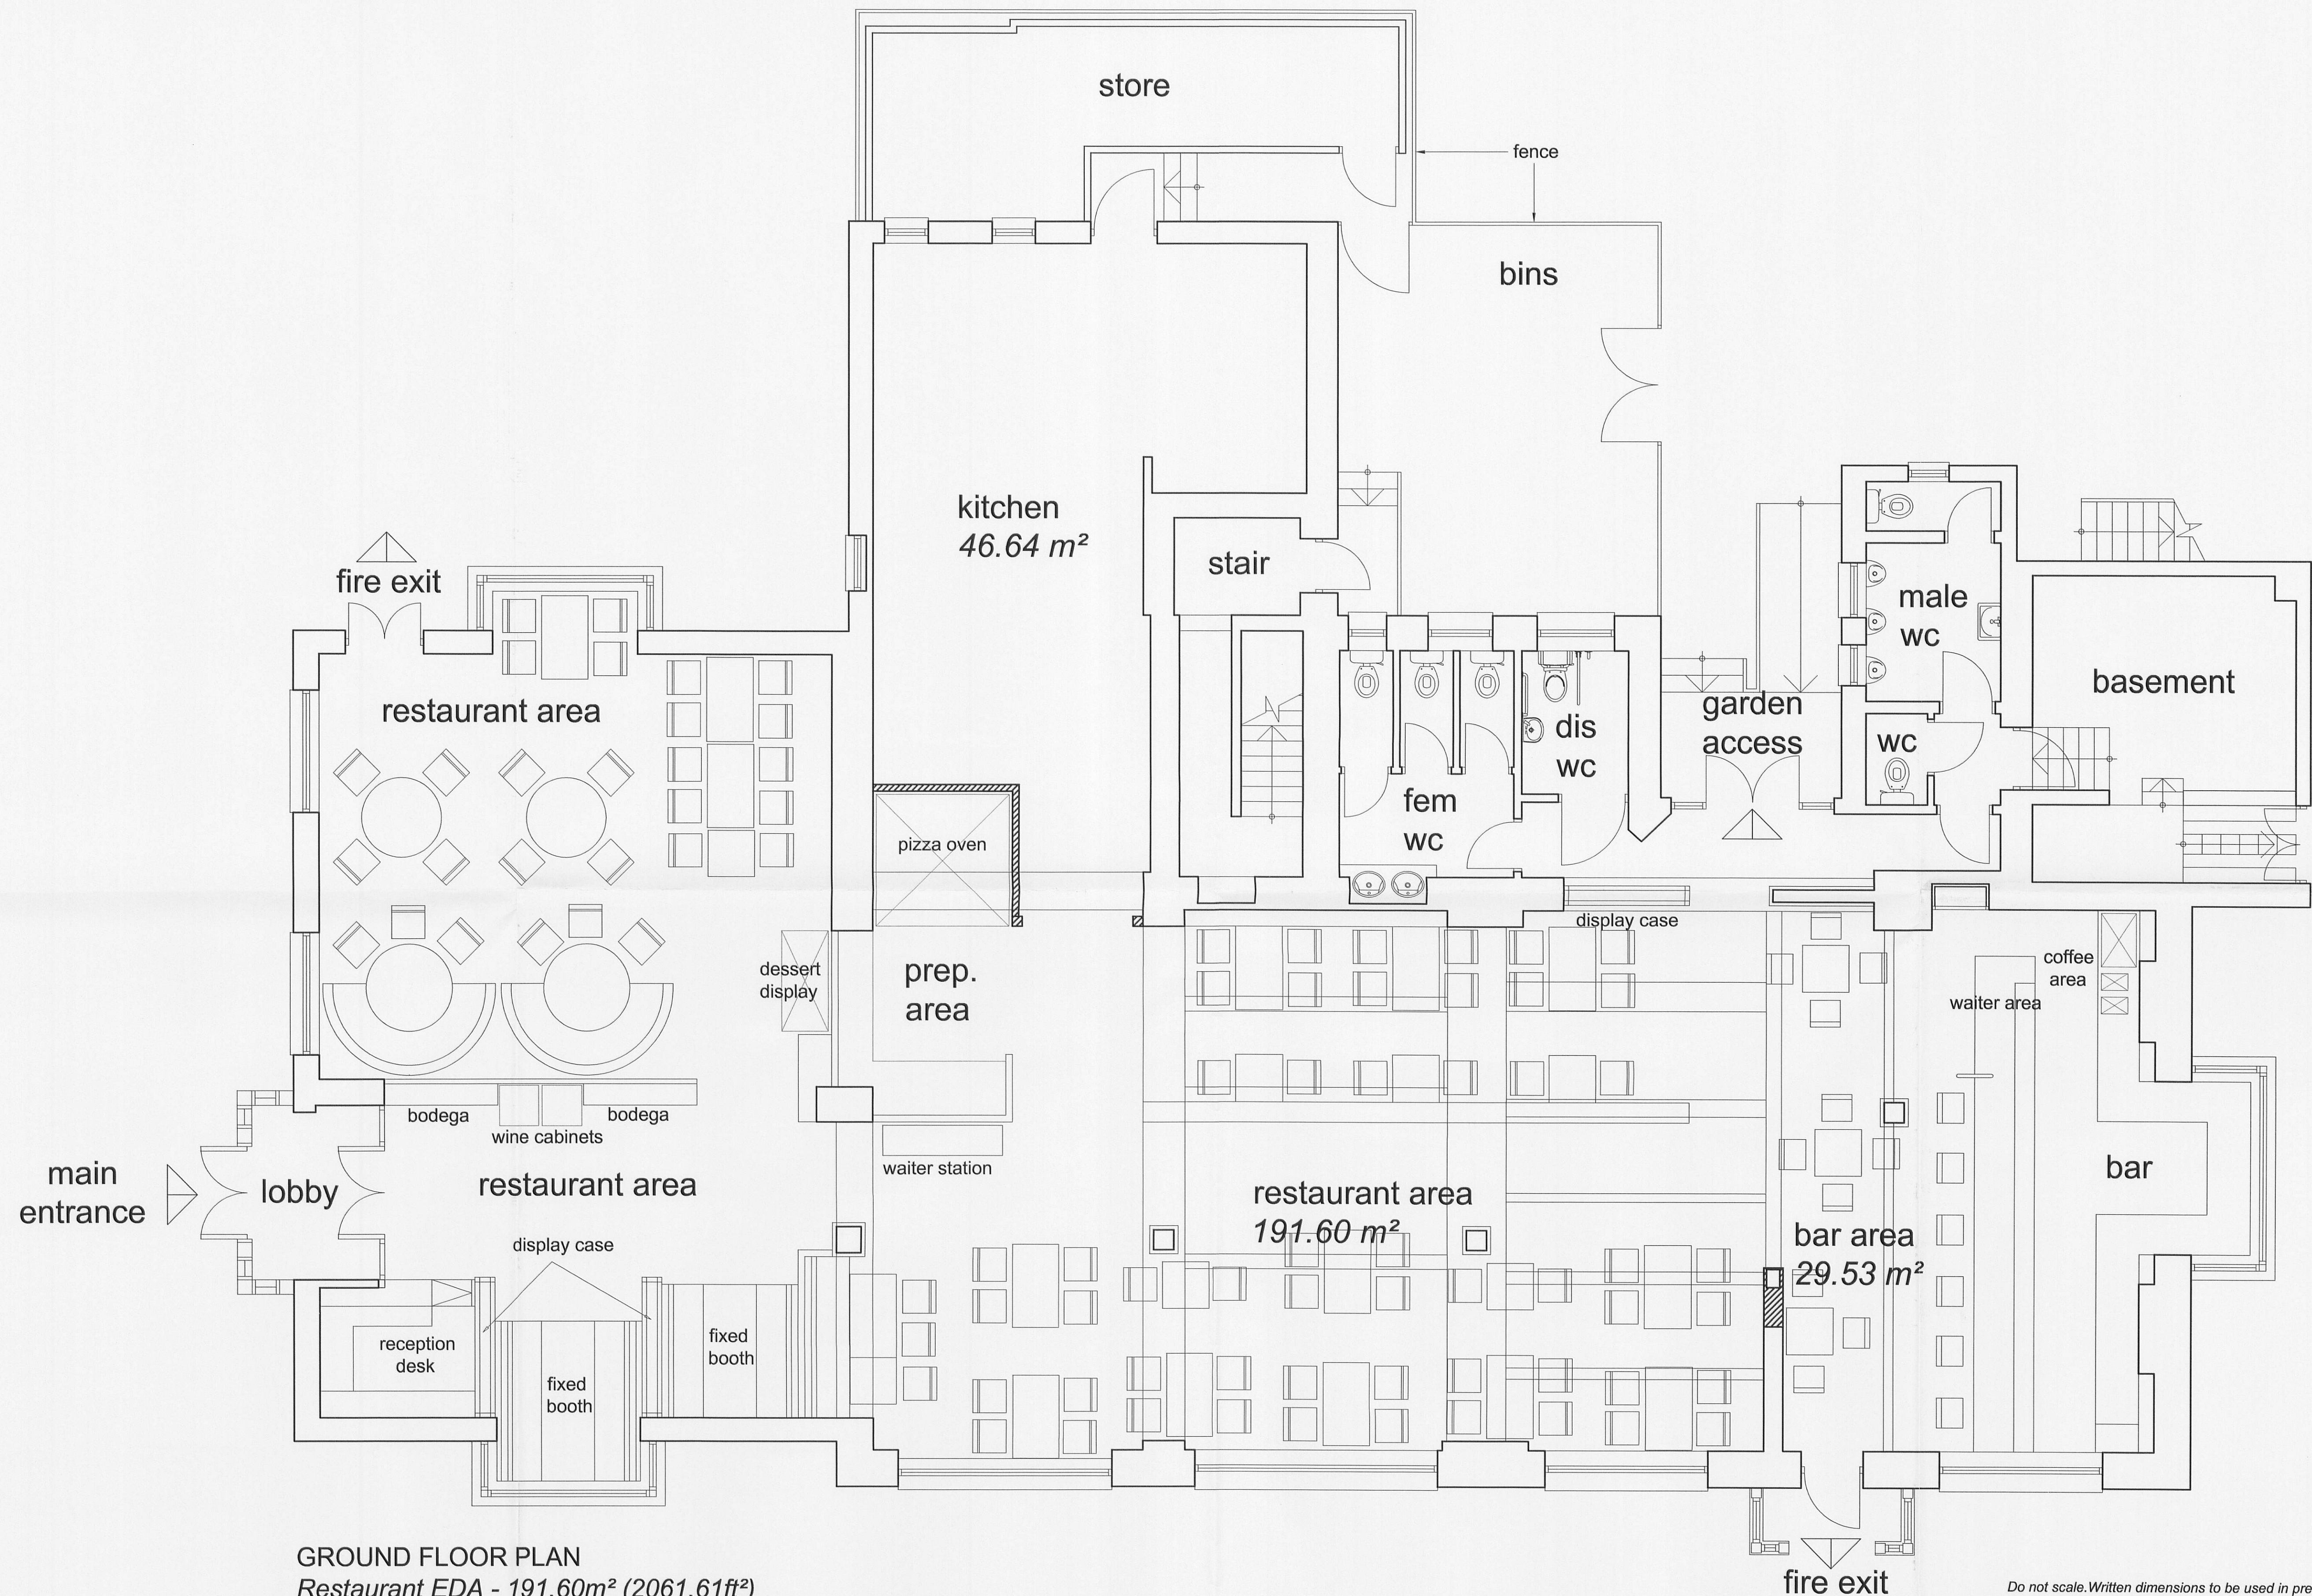

320110918P

GROUND FLOOR PLAN
Restaurant EDA - 191.60m² (2061.61ft²)
Bar EDA - 29.53m² (317.74ft²)
Total EDA - 221.13m² (2379.35ft²)

REVISIONS
 a - 10.10.11 Furniture layout amended

Do not scale. Written dimensions to be used in preference to scaled dimensions.
 All dimensions to be checked on site by contractor and all discrepancies to be reported to the designer.
 Drawing subject to copyright and is not to be reproduced in part or in whole without approval.

CLIENT: SANLEO LTD.	
PROJECT: TIGGIS BAR & RESTAURANT, LONGSIGHT RD. BLACKBURN	
DWG TITLE: PROPOSED GROUND FLOOR PLAN	DATE: OCT. 2011
SCALE: 1:50	REV: a
DWG NO: 11/ 143/ 06	

AVBA, ALCOBA 160, 3-21A
 CASTELLON DE LA PLANA
 13000 CASTELLON DE LA PLANA
 T/ F: 0034 964 630066 M: 0034 615063177
 info@clariswebdesign.com www.clariswebdesign.com