


PROPOSED SITE PLAN

Stables

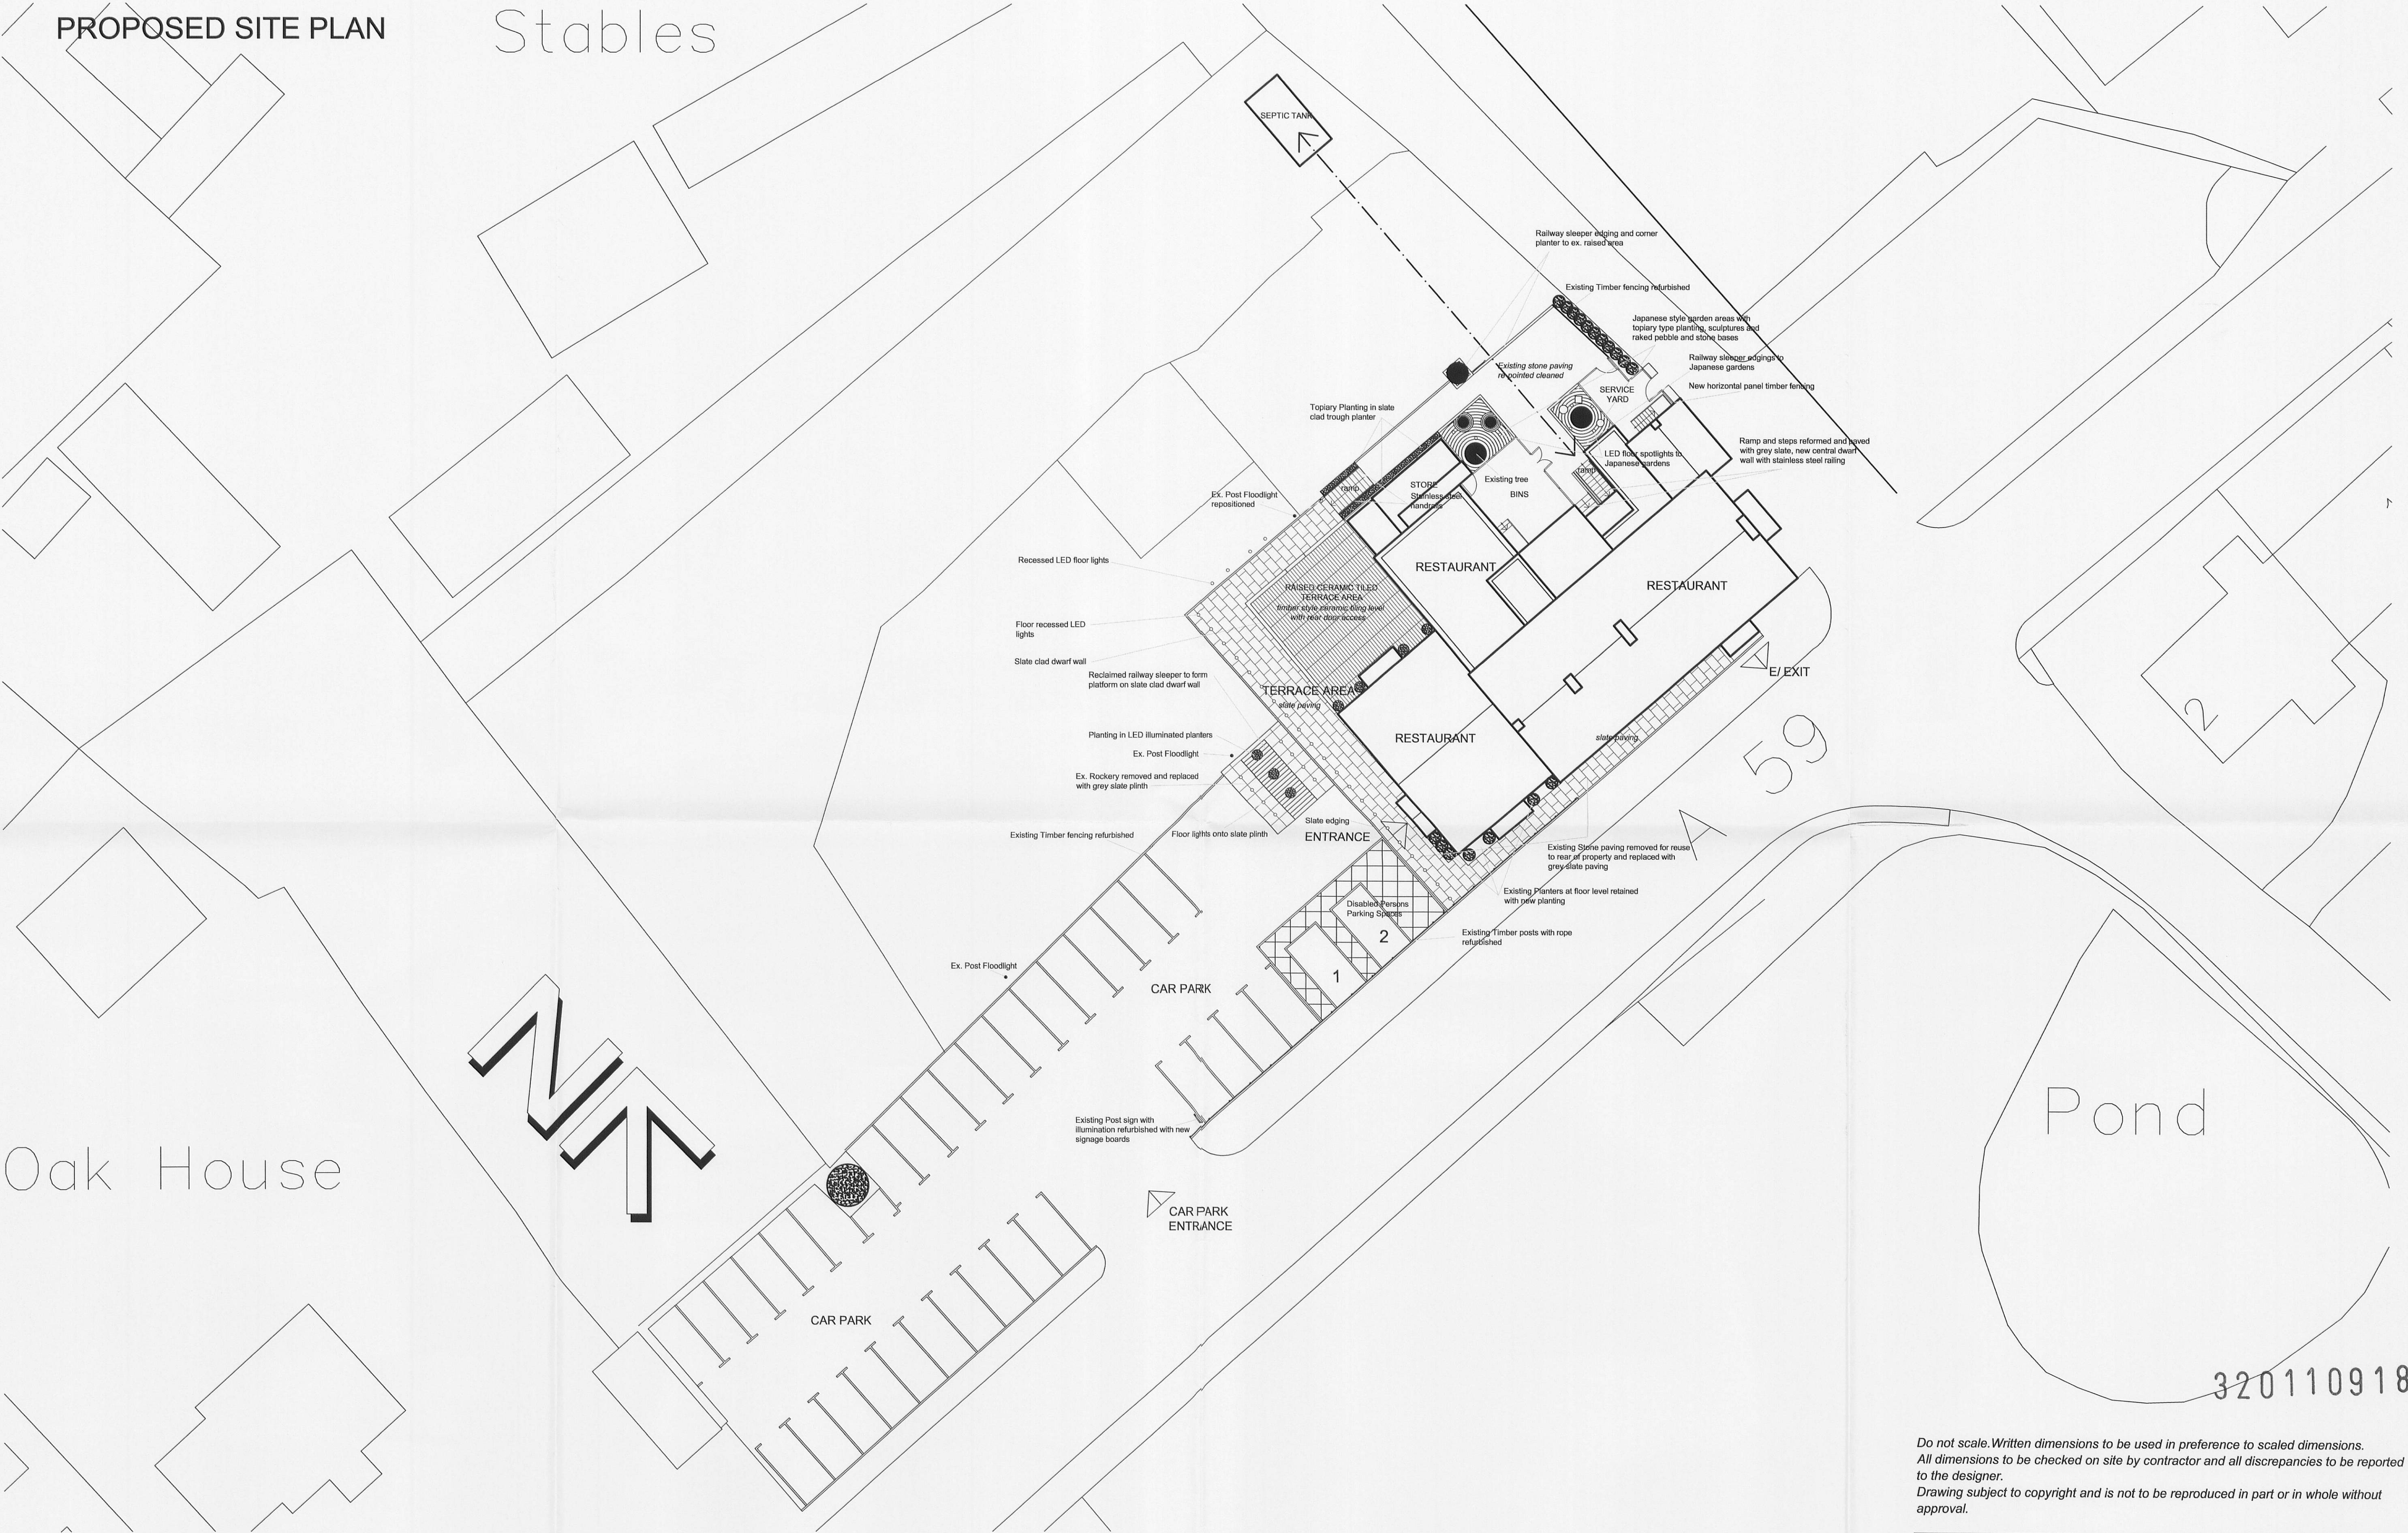

Pond

Oak House

320110918P

Do not scale. Written dimensions to be used in preference to scaled dimensions.
All dimensions to be checked on site by contractor and all discrepancies to be reported to the designer.
Drawing subject to copyright and is not to be reproduced in part or in whole without approval.

CLIENT: SANLEO LTD.		PROJECT: TIGGIS BAR & RESTAURANT, LONGSIGHT RD. BLACKBURN	
DWG. TITLE: PROPOSED SITE PLAN		SCALE: 1:200	DATE: OCT. 2011
DWG. NO: 11/ 143/ 04		REV:	
ADD. ADDRESS: 100, 3-21A CASTELLÓN DE LA PLAZA 12000 CASTELLÓN SPAIN T / F : 0034 964 830068 M : 0034 615063177 info@clturedesign.com www.clturedesign.com			