



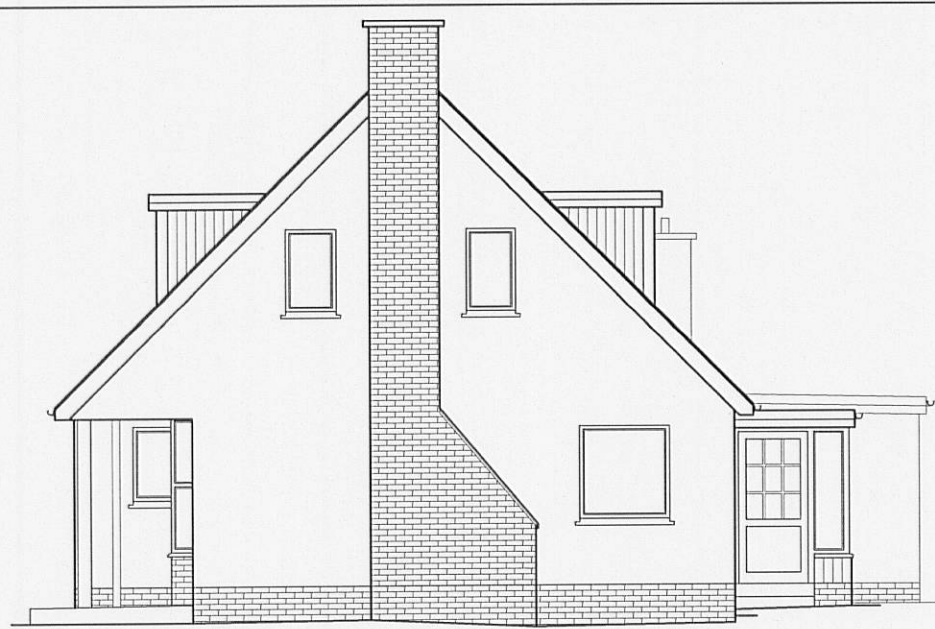

South East Elevation

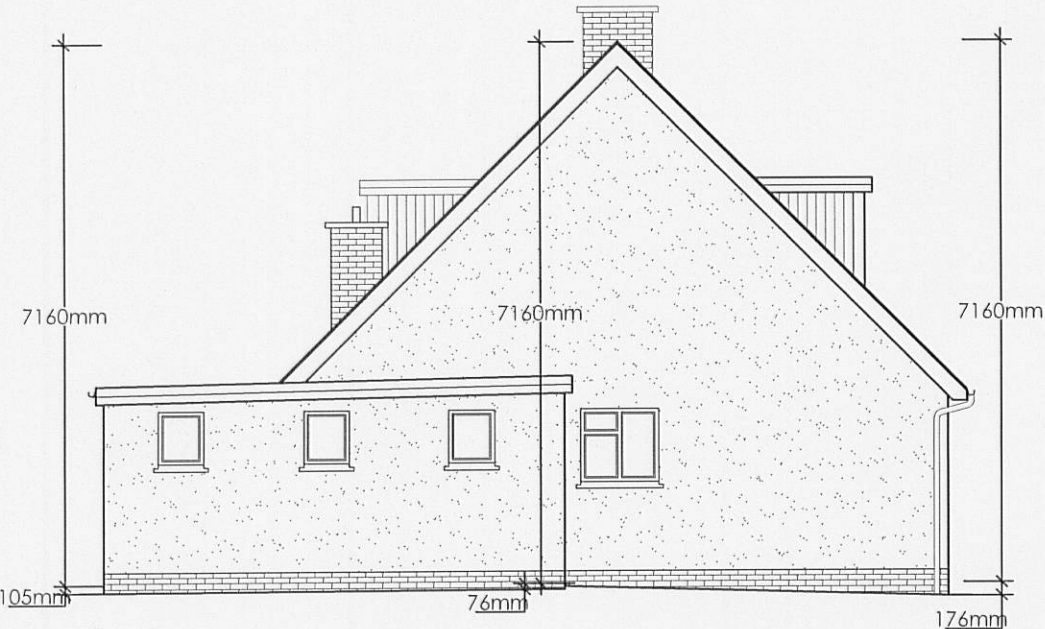


South West Elevation




North West Elevation




North East Elevation

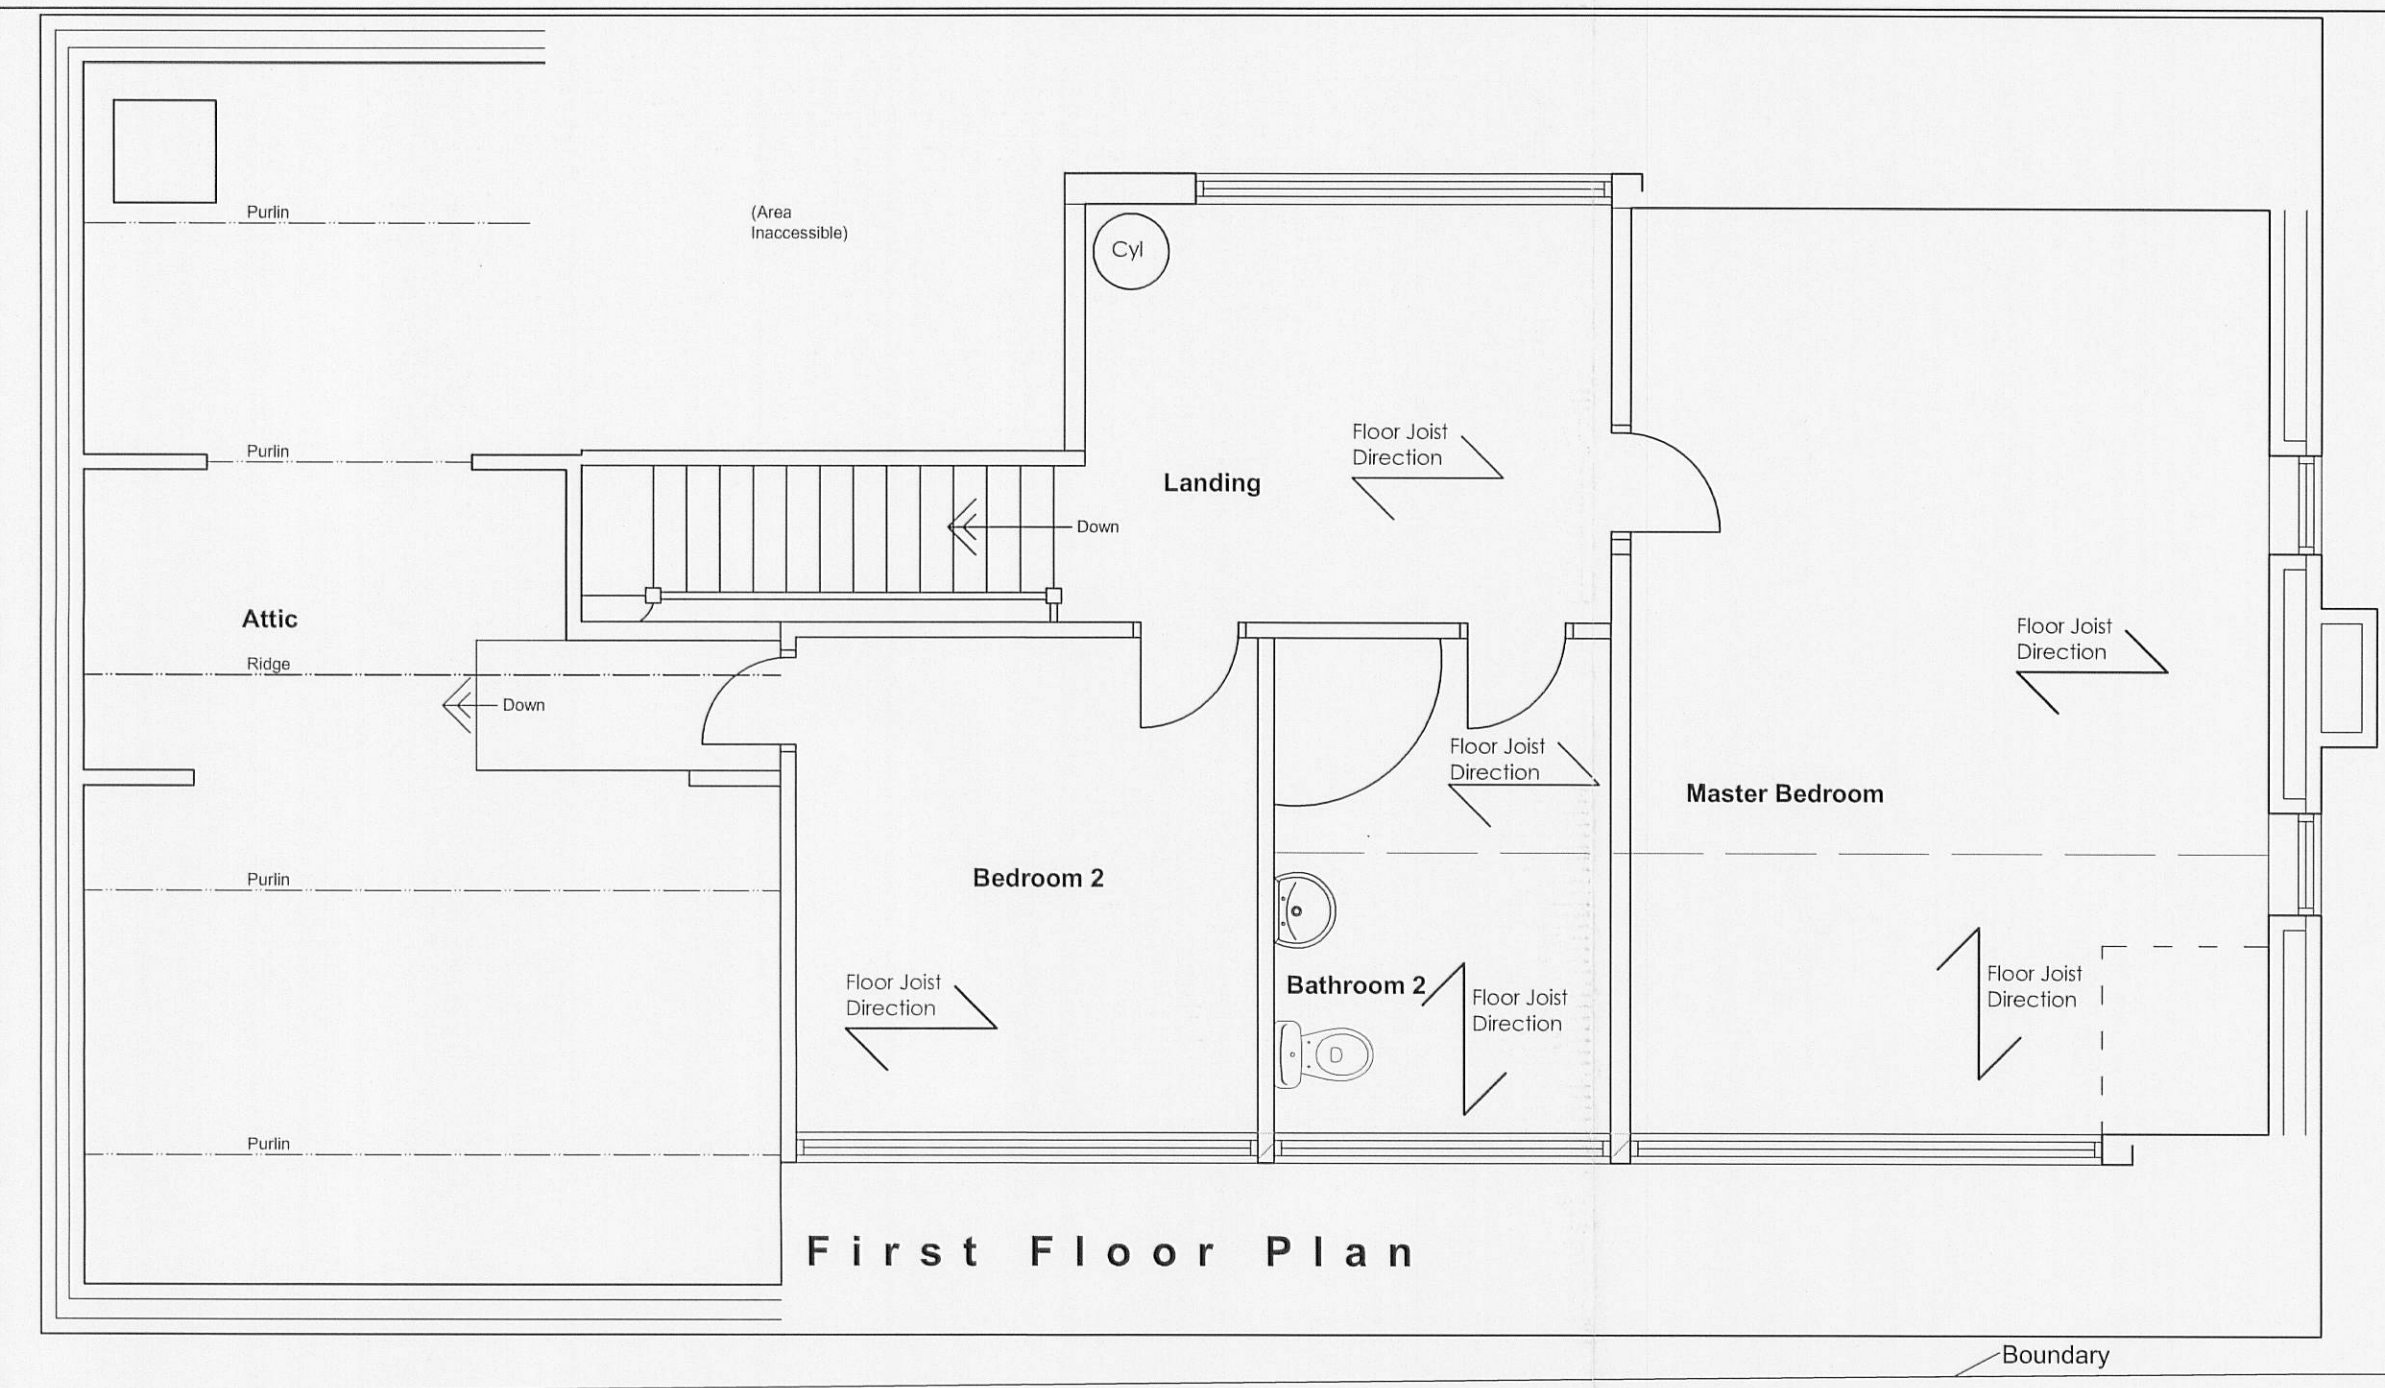


First Floor Plan

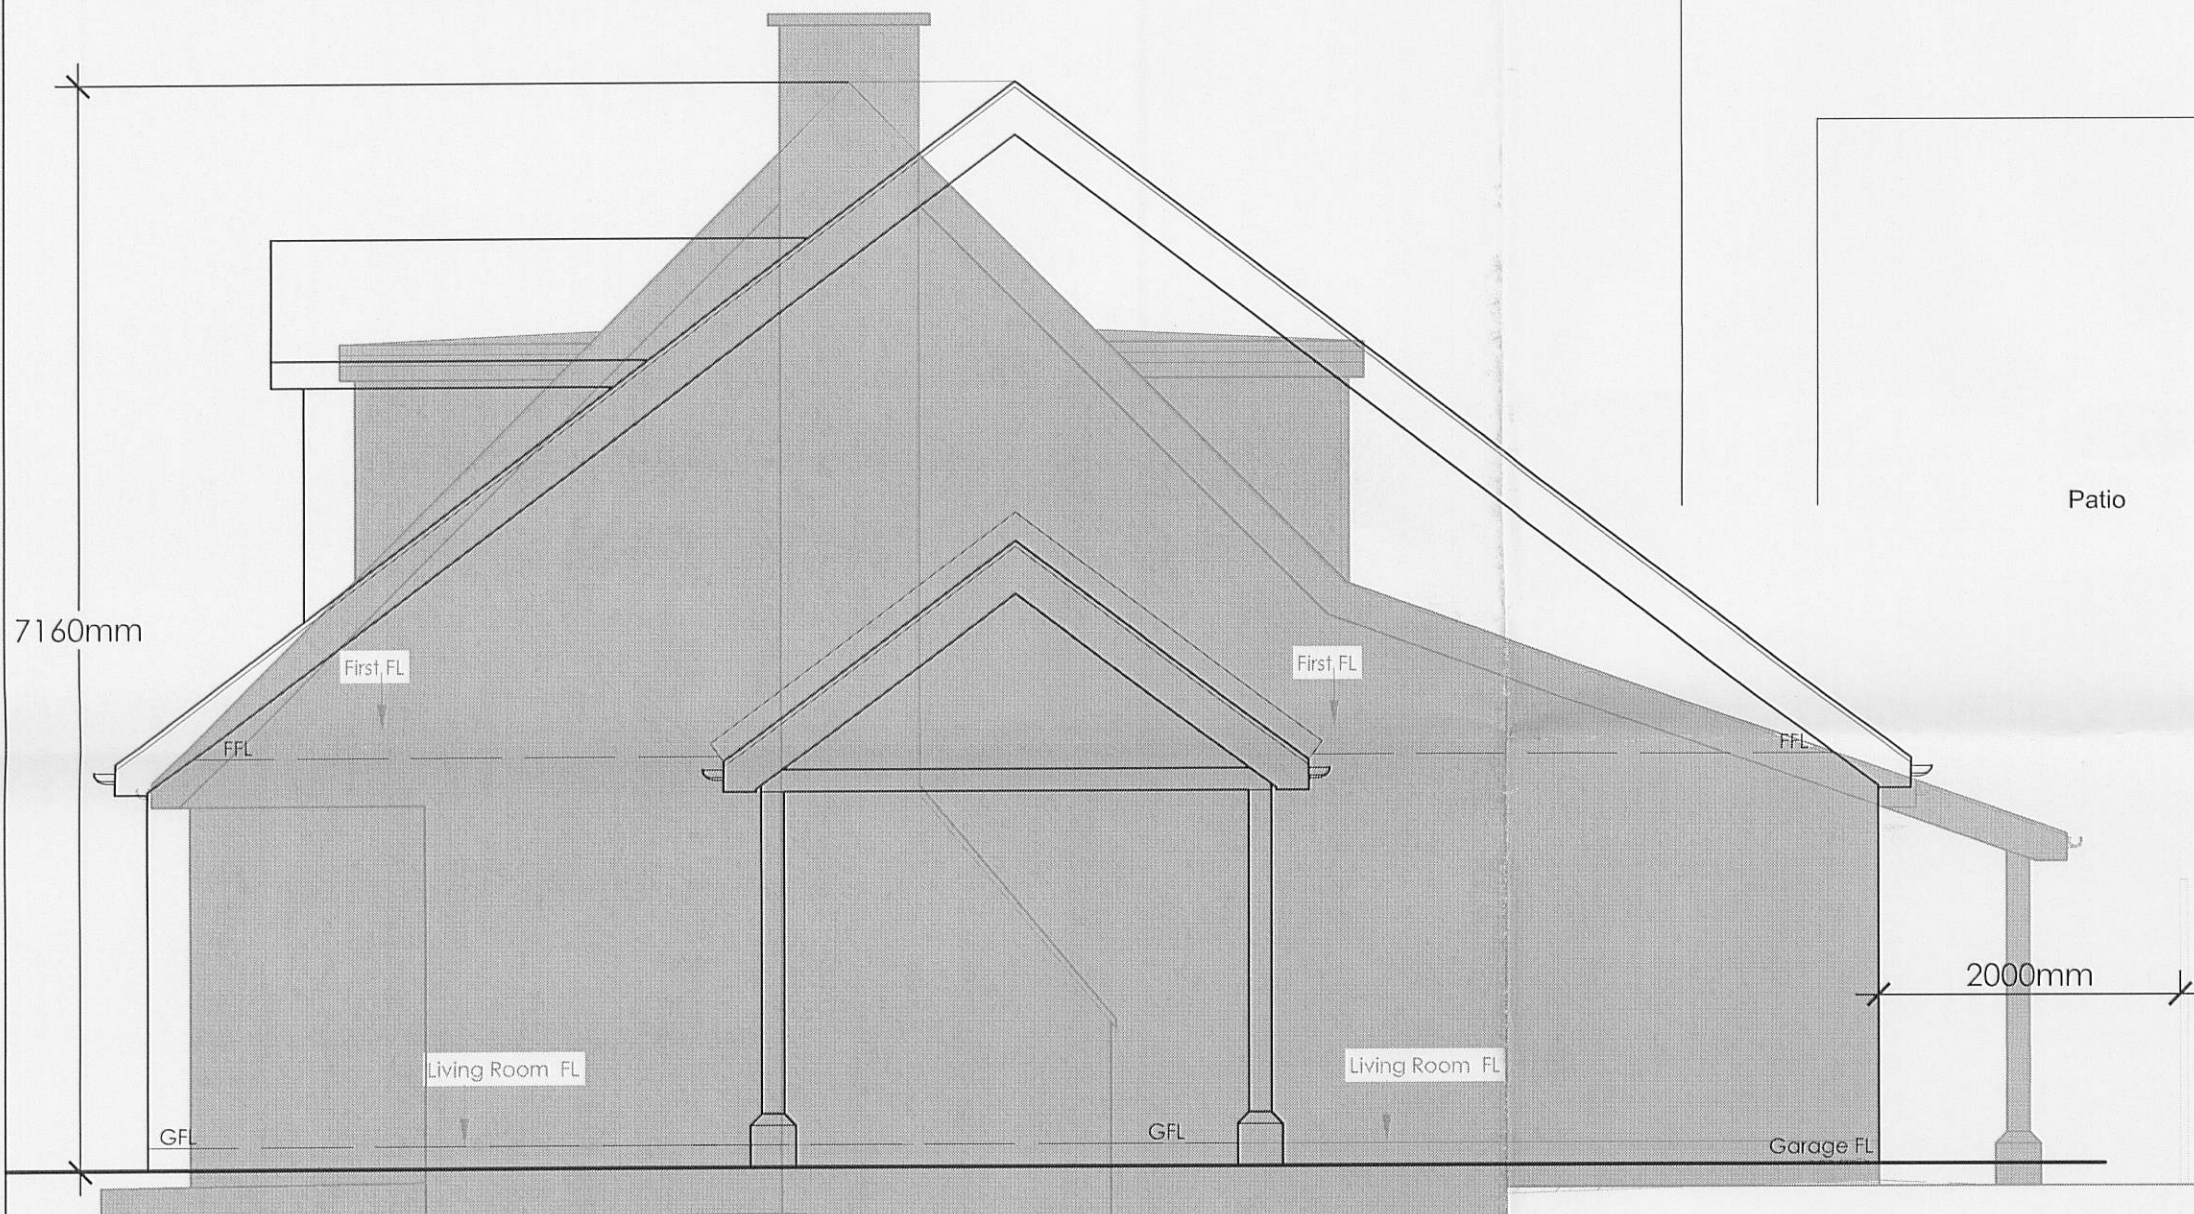

Section through highlighting difference between approved scheme ref: 3/2011/0210 (highlighted in grey) and proposed replacement dwelling (black outline) - see dwg ref: 4107 - 11

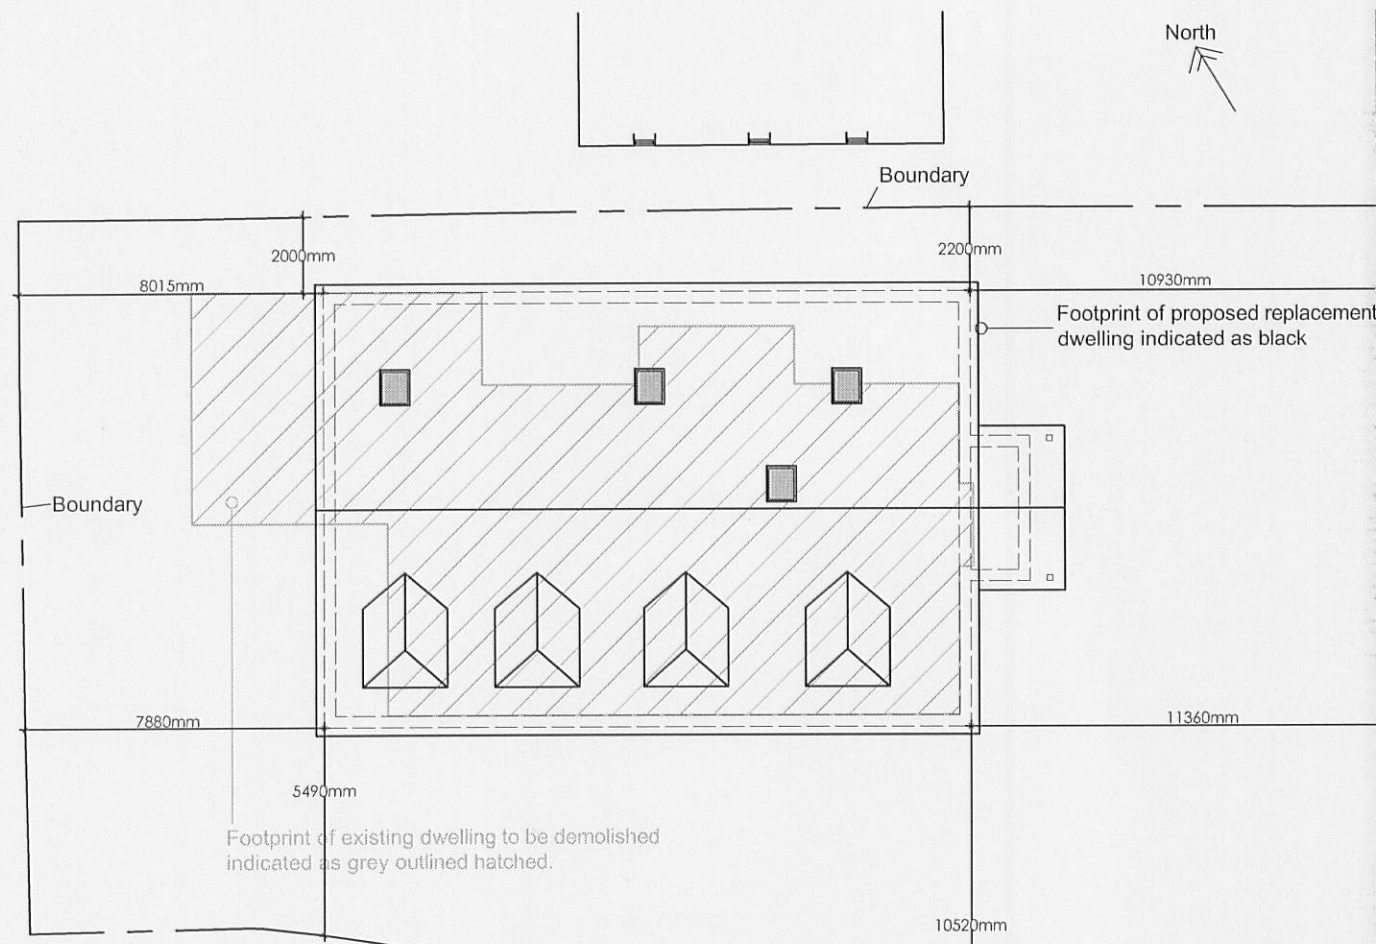

Site Plan - 1:500

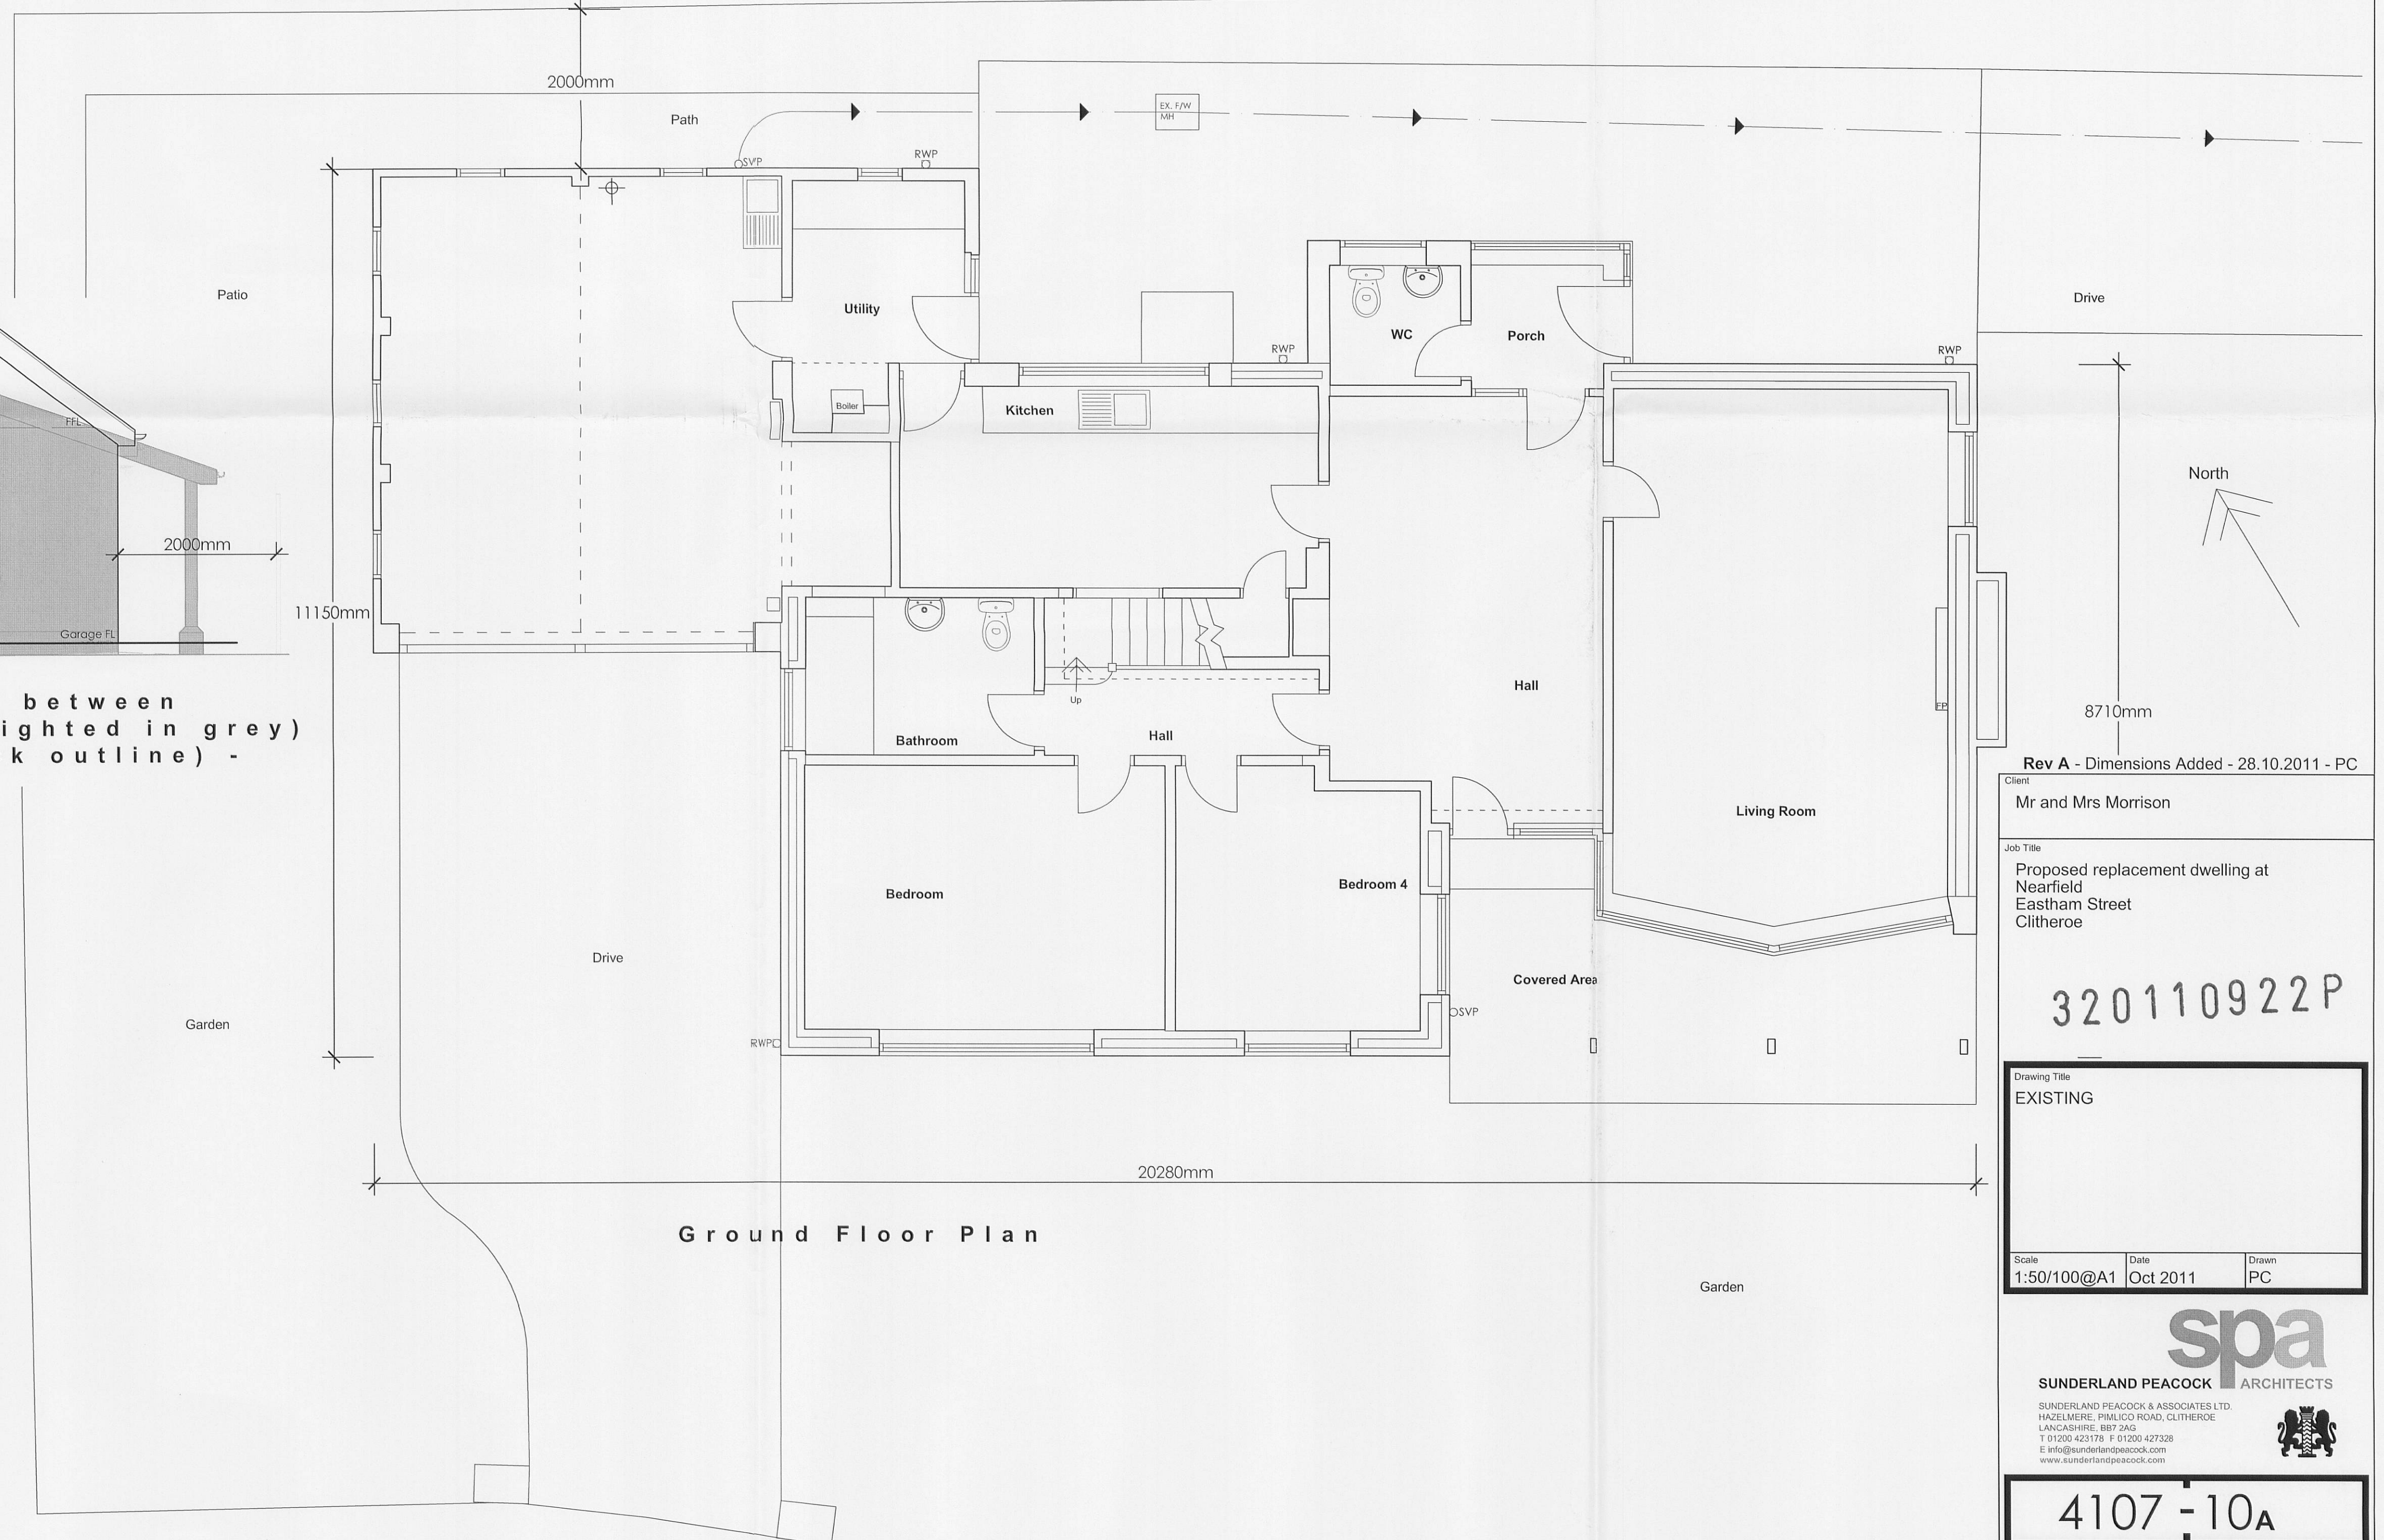

Ground Floor Plan

Rev A - Dimensions Added - 28.10.2011 - PC

Client
Mr and Mrs Morrison

Job Title
Proposed replacement dwelling at
Nearfield
Eastham Street
Clitheroe

320110922P

Drawing Title
EXISTING

Scale 1:50/100@A1	Date Oct 2011	Drawn PC
----------------------	------------------	-------------

spa ARCHITECTS

SUNDERLAND PEACOCK & ASSOCIATES LTD.
HAZELMERE, PIMLICO ROAD, CLITHEROE
LANCASHIRE, BB7 2AG
T 01200 423178 F 01200 427328
E info@sunderlandpeacock.com
www.sunderlandpeacock.com

4107 - 10A