






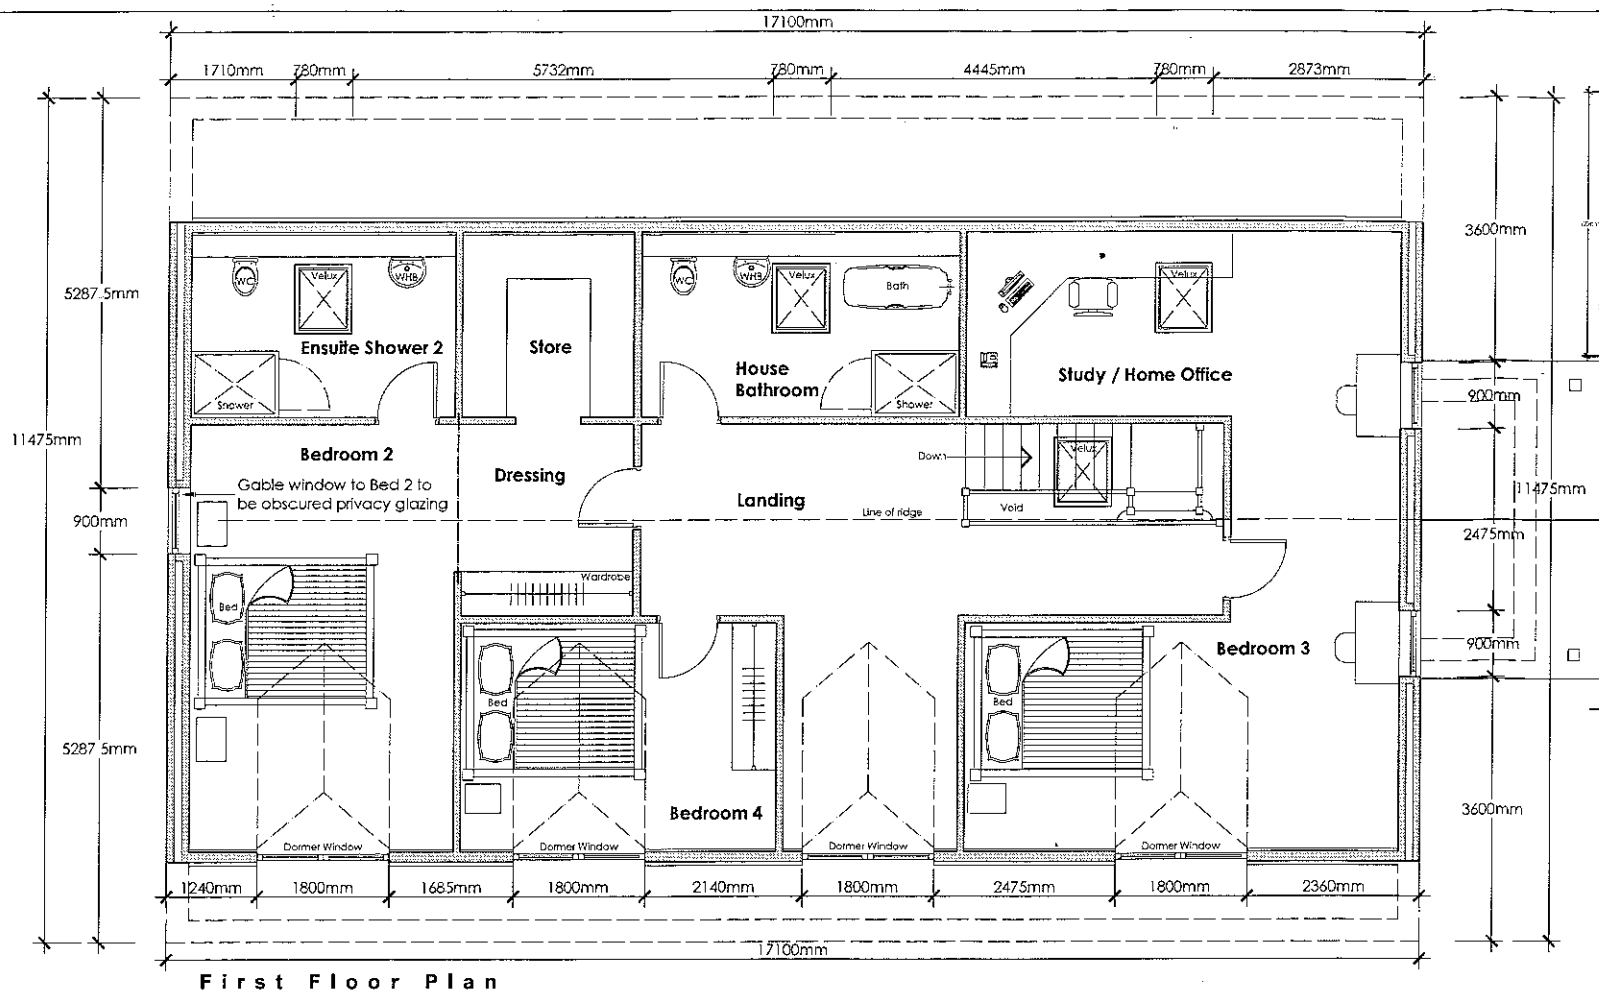


South West Elevation


North West Elevation

North East Elevation

South East Elevation

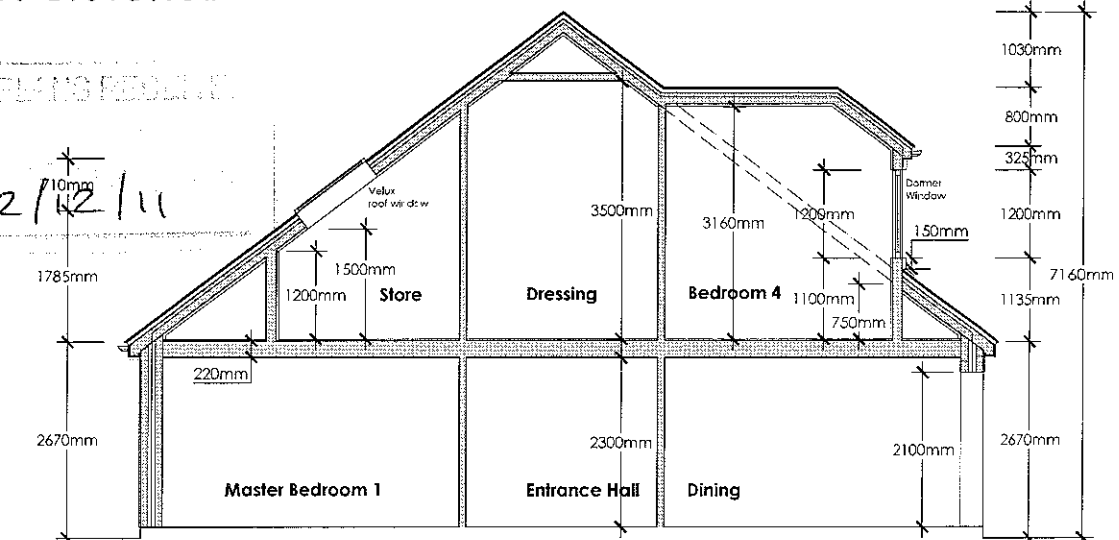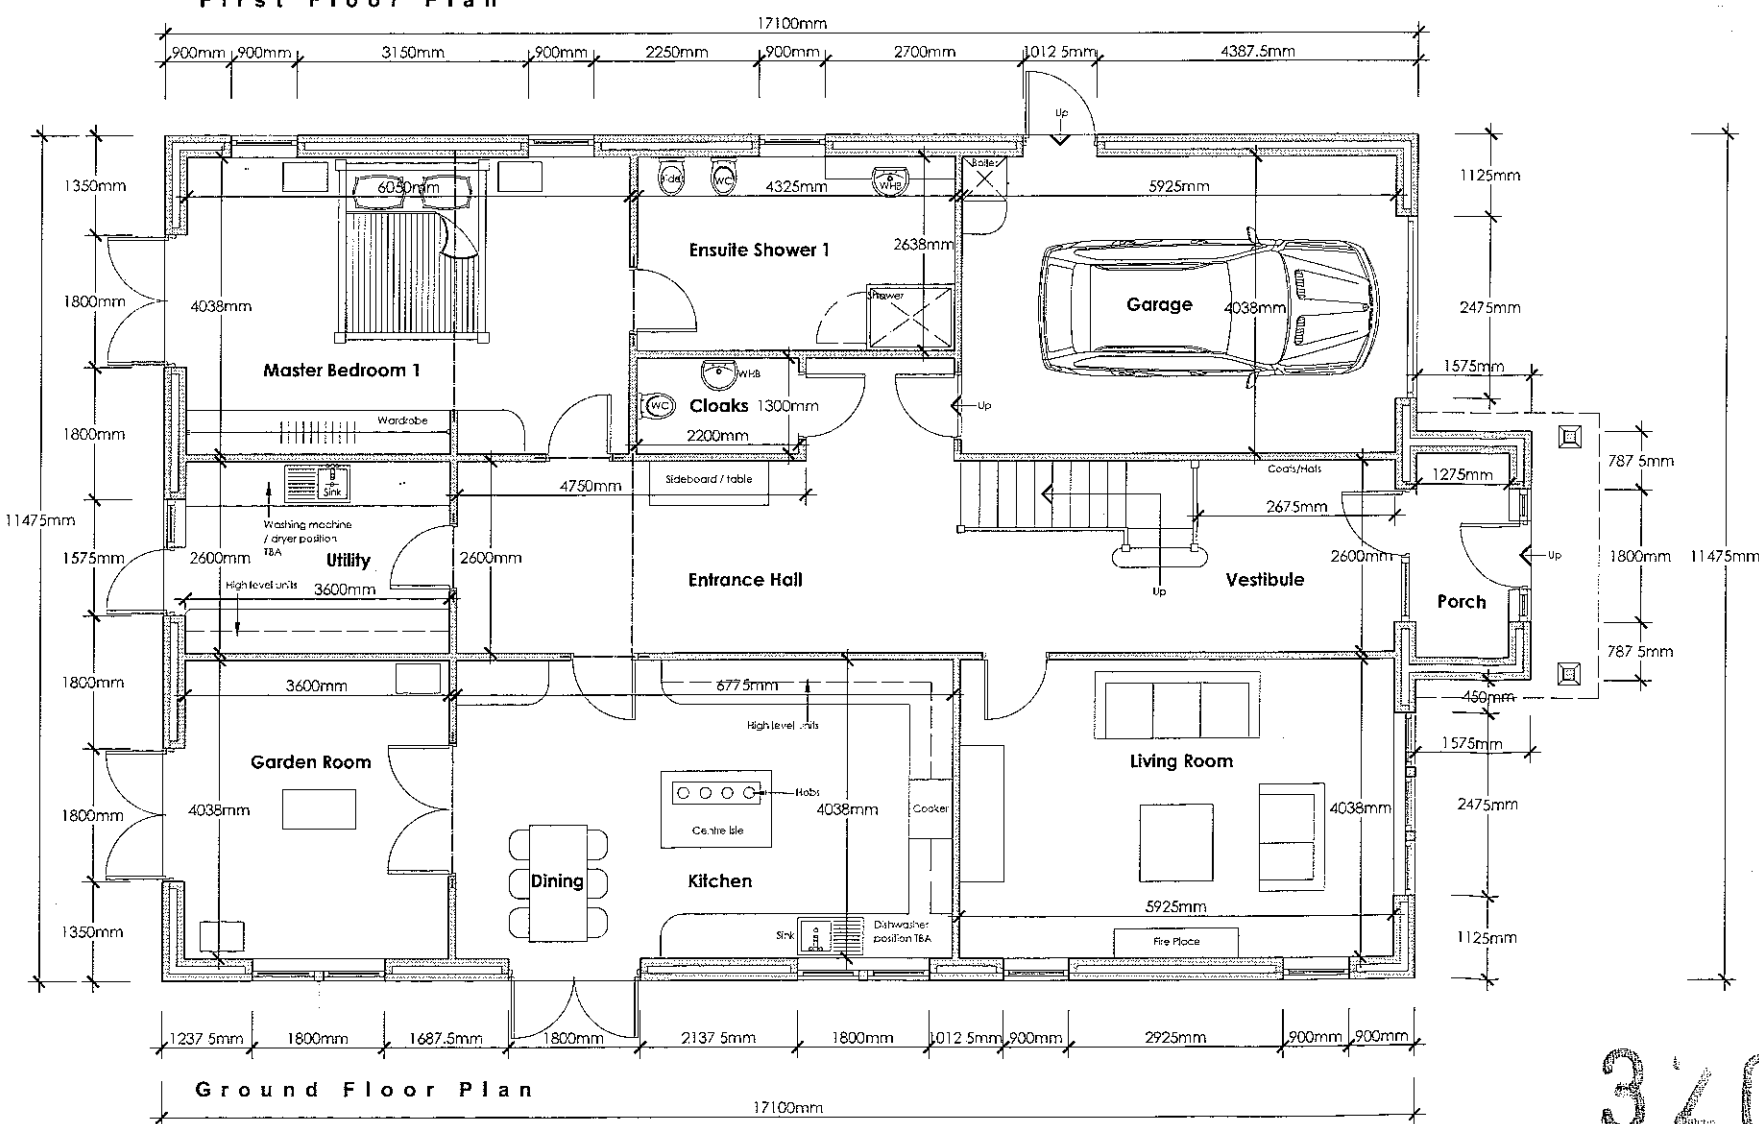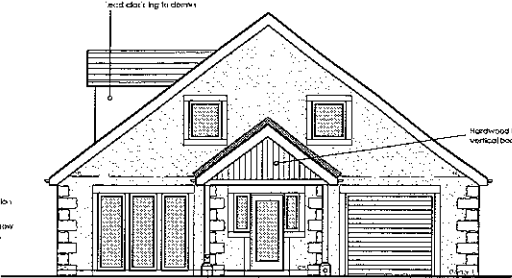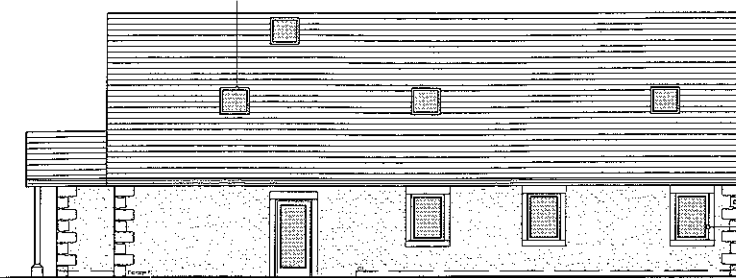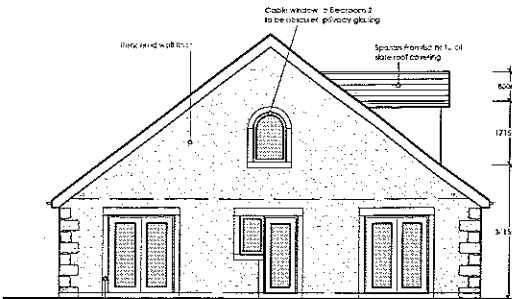

Typical Section Through

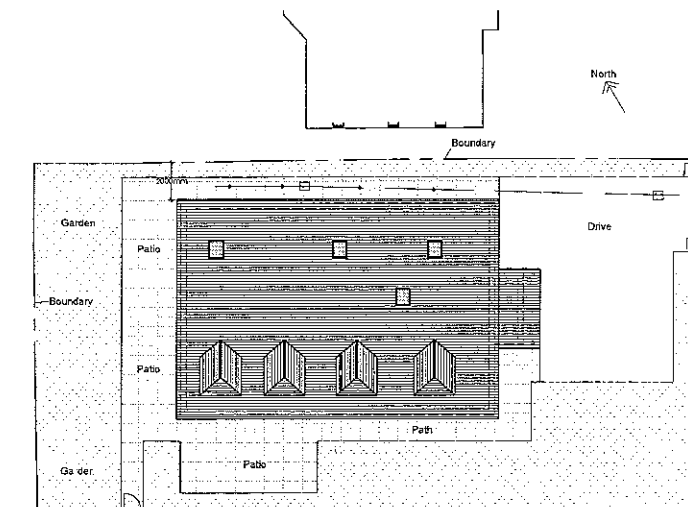

Rev B - Dwg revised following comments from Planner (29.11.11) - 29.11.2011 - PC
 Rev A - Dwg revised following meeting with client (28.10.11) - 28.10.2011 - PC

Client: Mr and Mrs Morrison
 Job Title: Proposed replacement dwelling at Nearfield Eastham Street Clitheroe

Drawing Title: PROPOSALS

Scale: 1:50/100@A1 Date: Oct 2011 Drawn: PC

spa
 SUNDERLAND PEACOCK ARCHITECTS
 SUDDY ISLAND HEADQUARTERS & ASSOCIATES LTD
 HAZELHIRE PHILLIPS ROAD CLITHEROE
 LANCASHIRE BB9 6PE
 T 01204 403118 F 01204 403119
 E info@spaarchitects.com
 www.spaarchitects.com

4107-11B

320110922P