




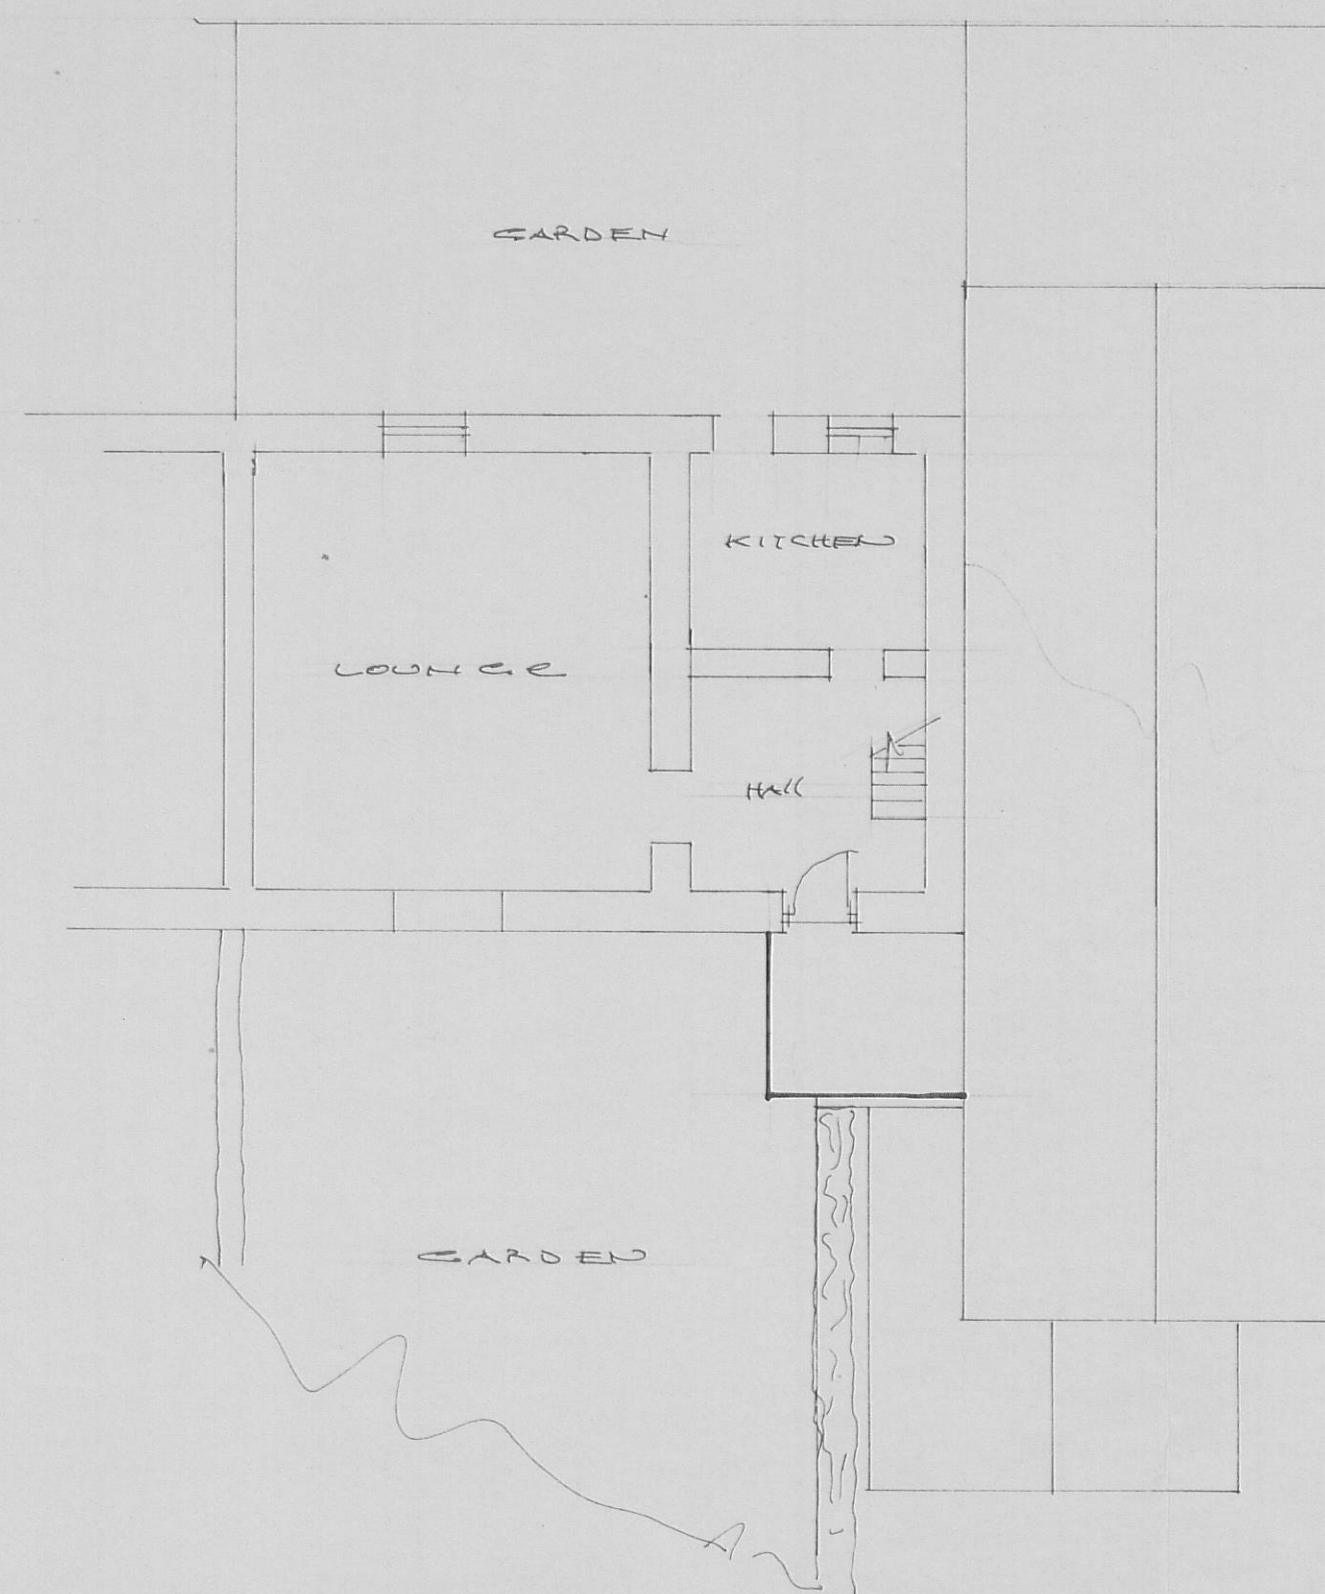


existing site layout
and floor layout

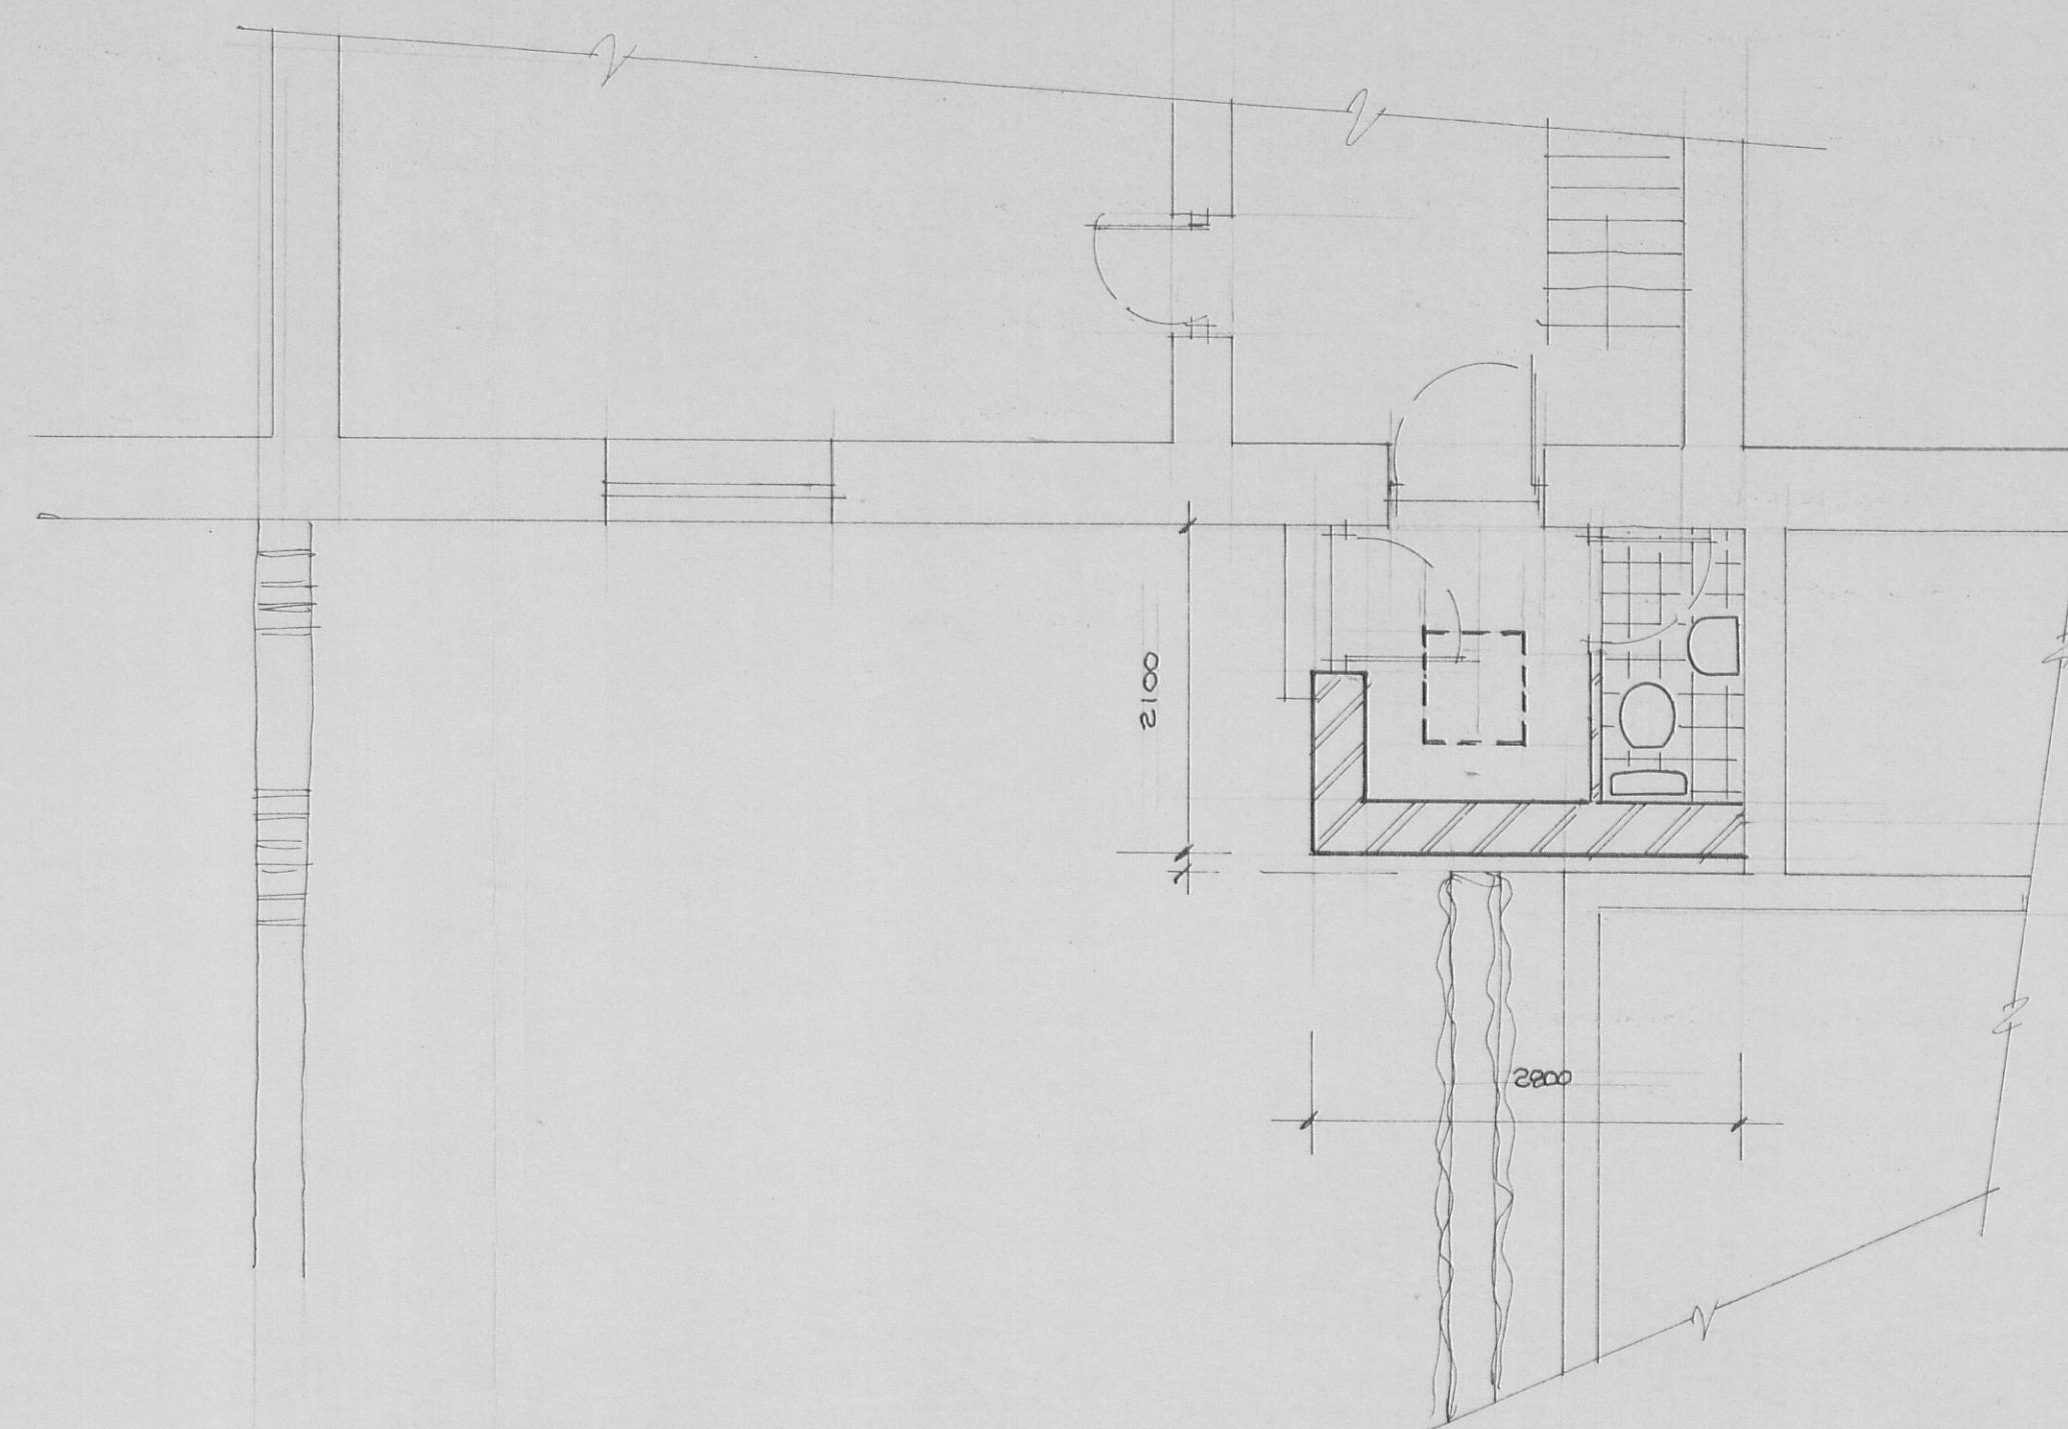


Proposed Plan

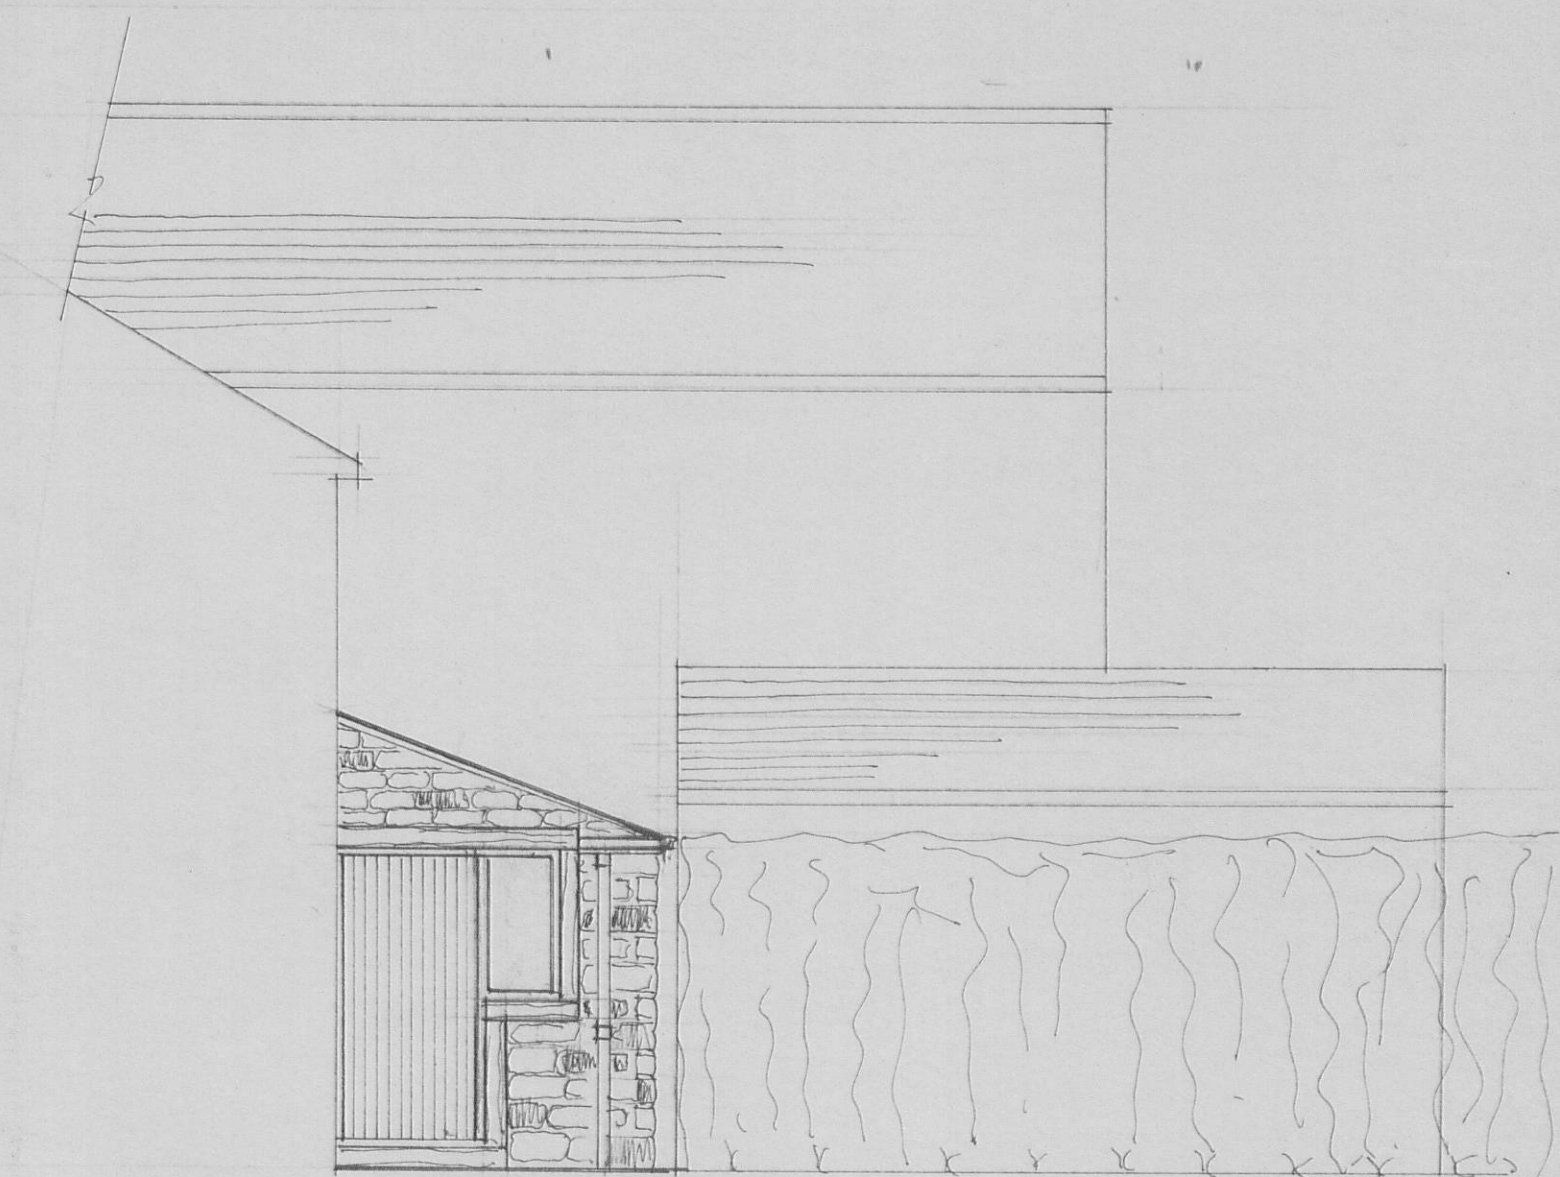


Proposed South West Elevation

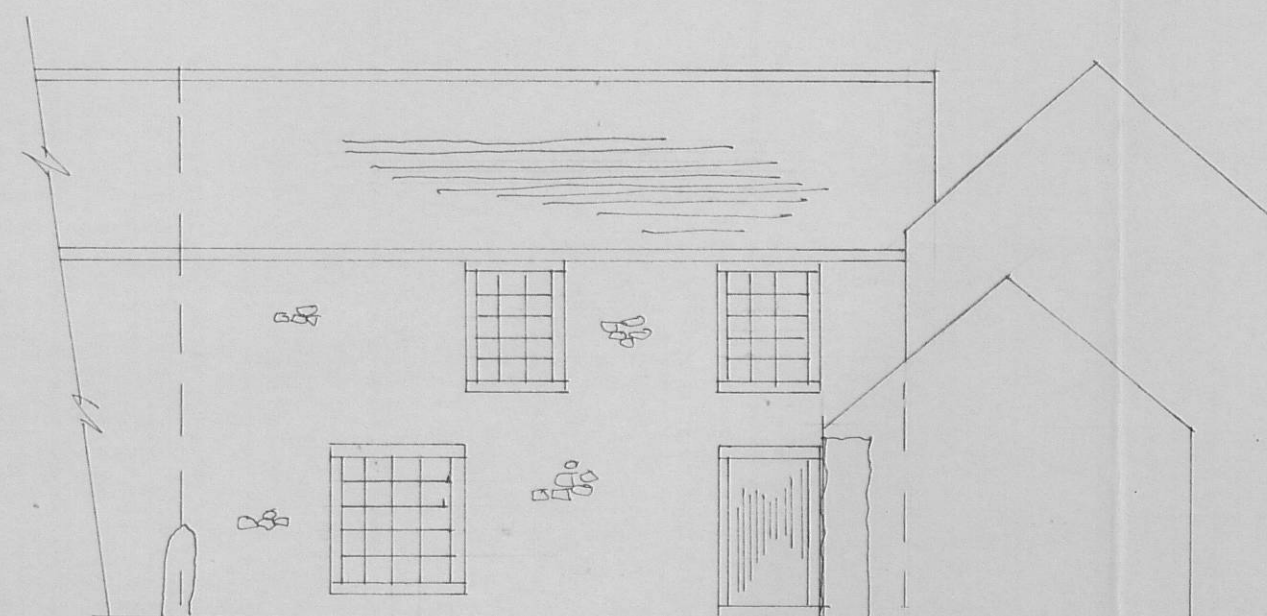

existing north west

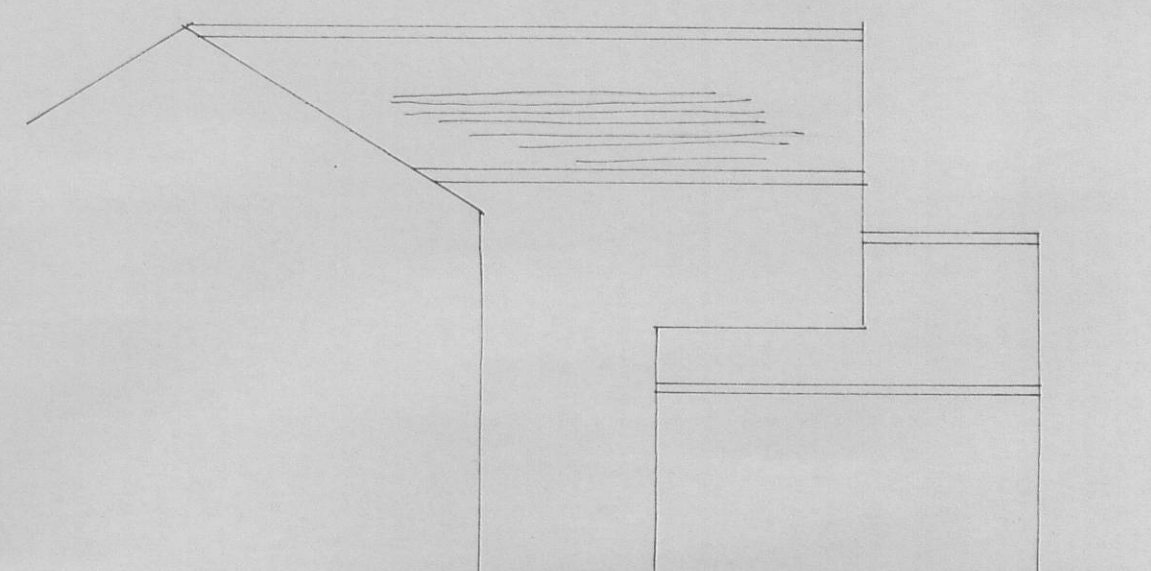

existing south west

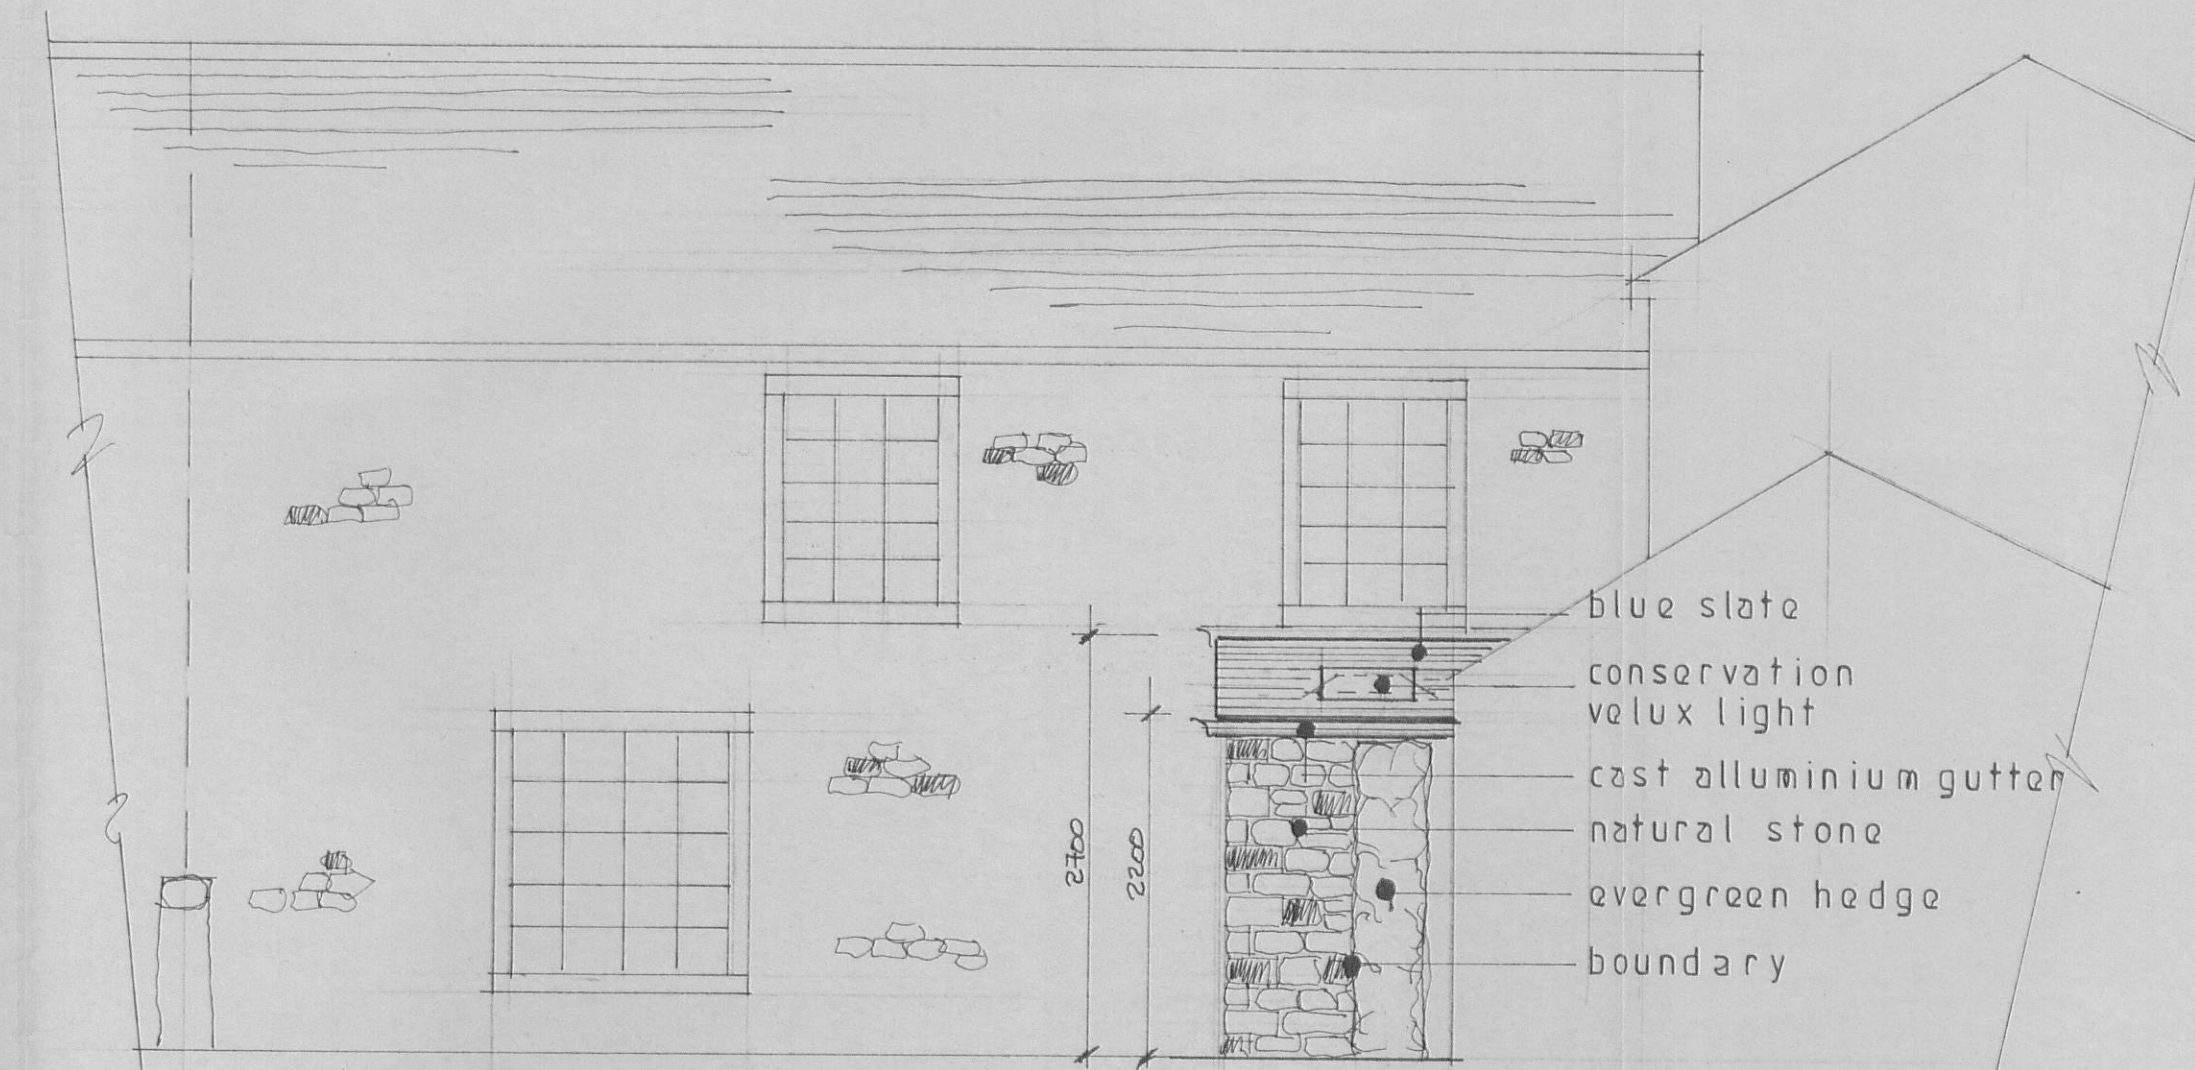

Proposed North West Elevation

320110924P

S.J. Bialecki Limited
Building Surveyors

Drawing no 7006

Scale 1:200, 100, & 50

Proposed
Entrance Porch
Extension at
Nook Cottage
Main Street
Gisburn

