


NOTE

This drawing has been prepared for an outline Planning Application and is for illustration purposes only.

320110930P

A Dimensions and notes added Nov 2011

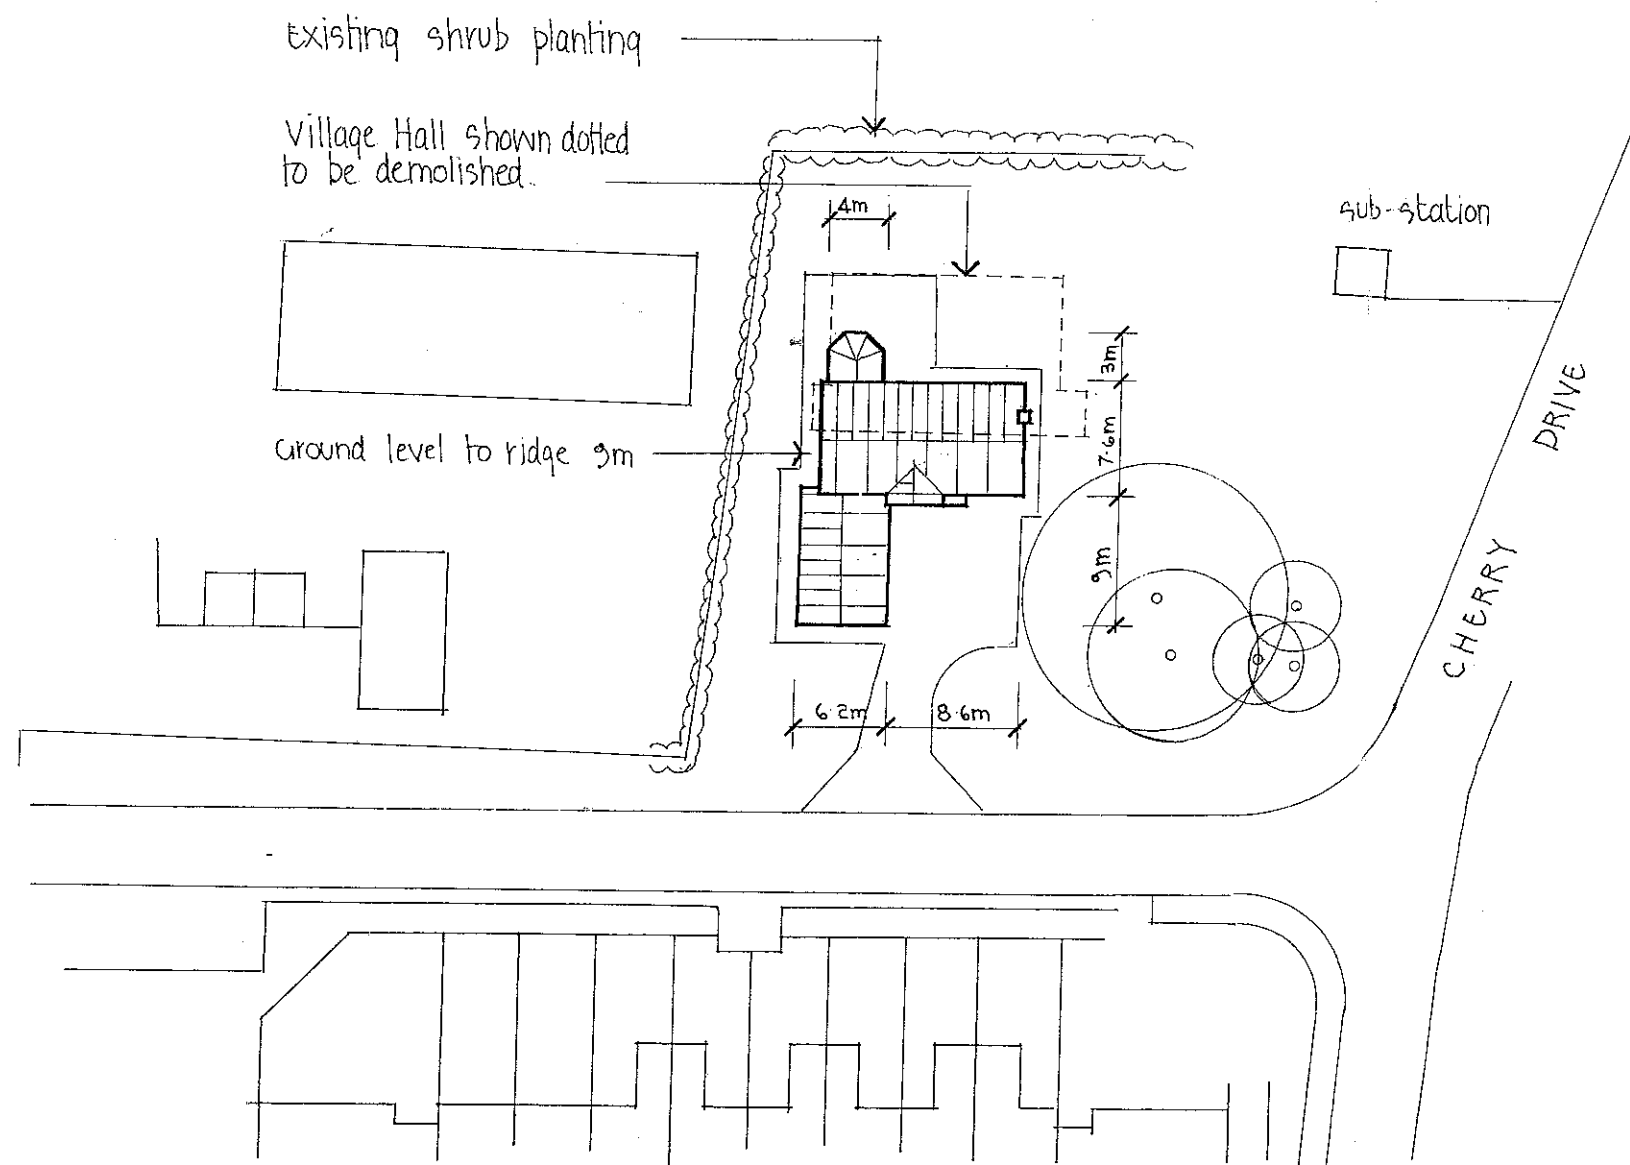

REVISION	DATE	DR	CH
----------	------	----	----

Architectural
Design
Partnership

Kirksyde
9 Castle Road
Colne
Lancashire BB8 7AR
Tel: 01282 861876

PROJECT
PROPOSED DWELLING
ON VILLAGE HALL SITE
BROCKHALL VILLAGE

DRAWING TITLE

SITE PLAN

THIS DRAWING IS COPYRIGHT
THIS DRAWING IS NOT TO BE SCALED
ALL DIMENSIONS TO BE CHECKED ON SITE
BEFORE COMMENCEMENT OF WORK
ADP TO BE NOTIFIED OF ANY ERRORS

DRAWN K J NOLAN DATE SEPT 20

CHECKED SCALE 1:500

DRAWING NO
461/2 A