



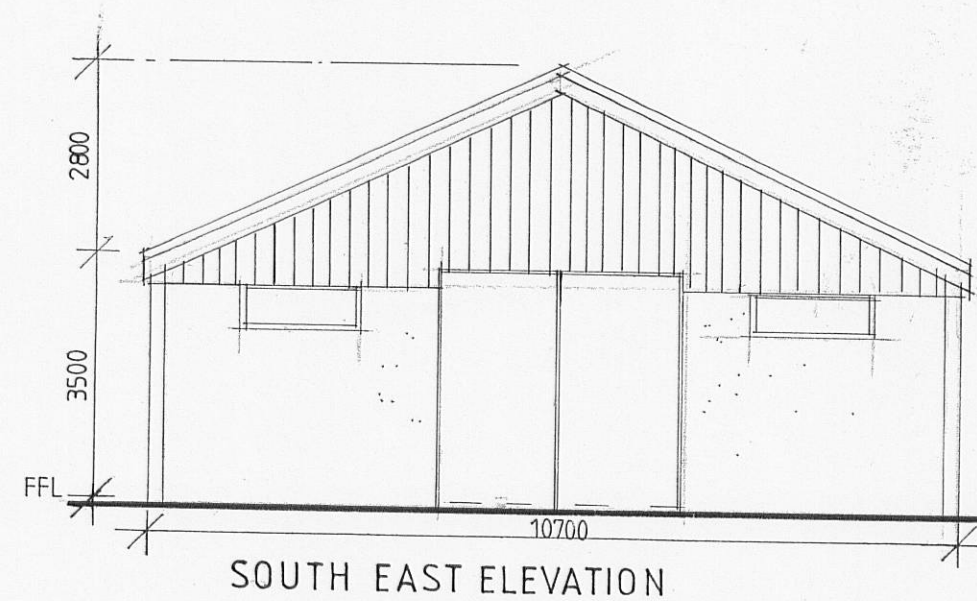


SOUTH EAST ELEVATION

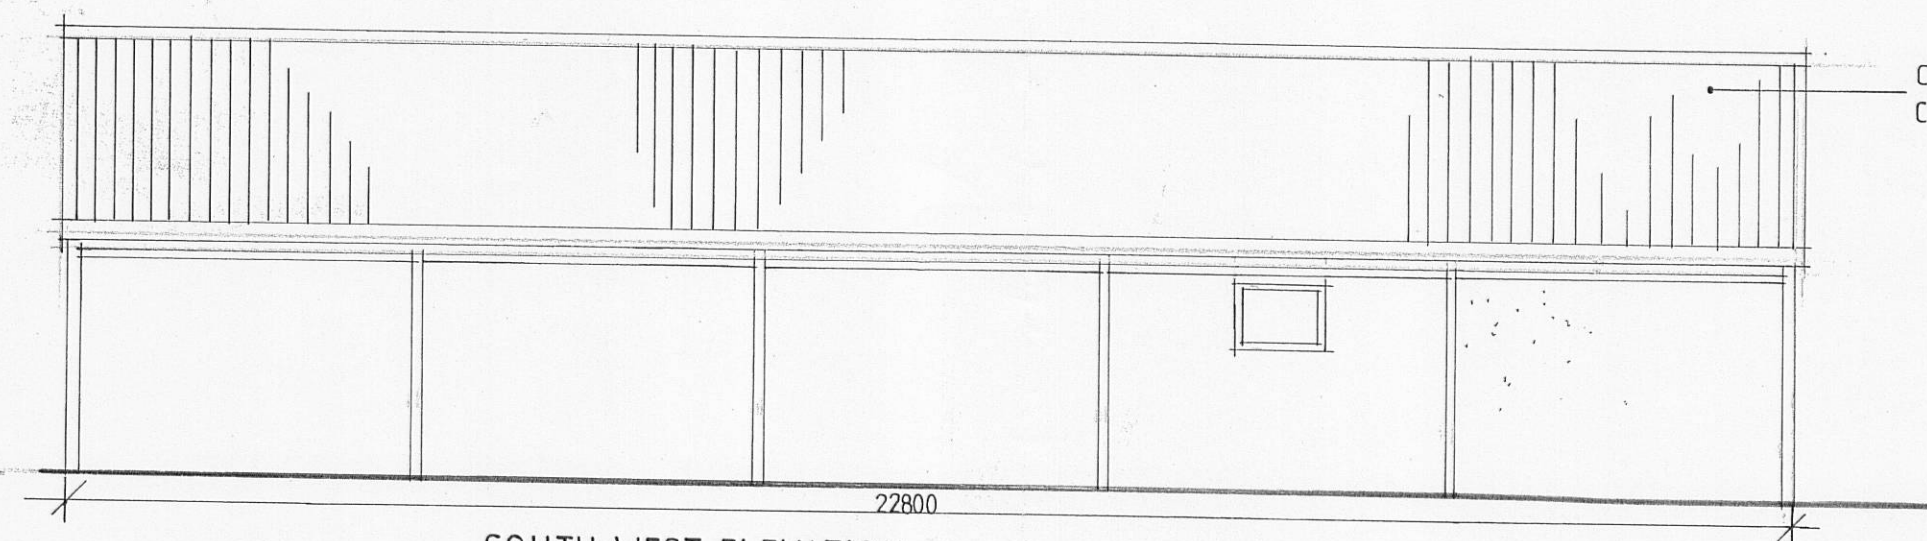


SOUTH WEST ELEVATION

CORRUGATED ASBESTOS
CLADDING

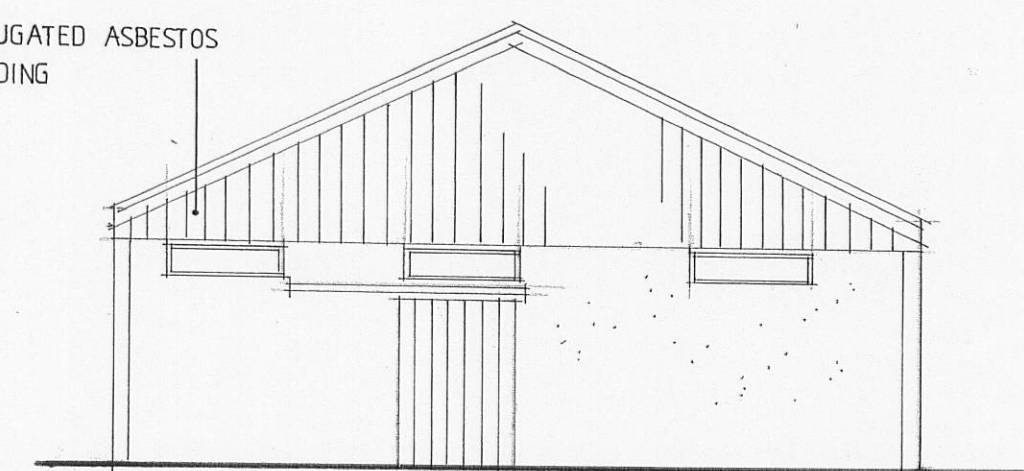

NORTH WEST ELEVATION

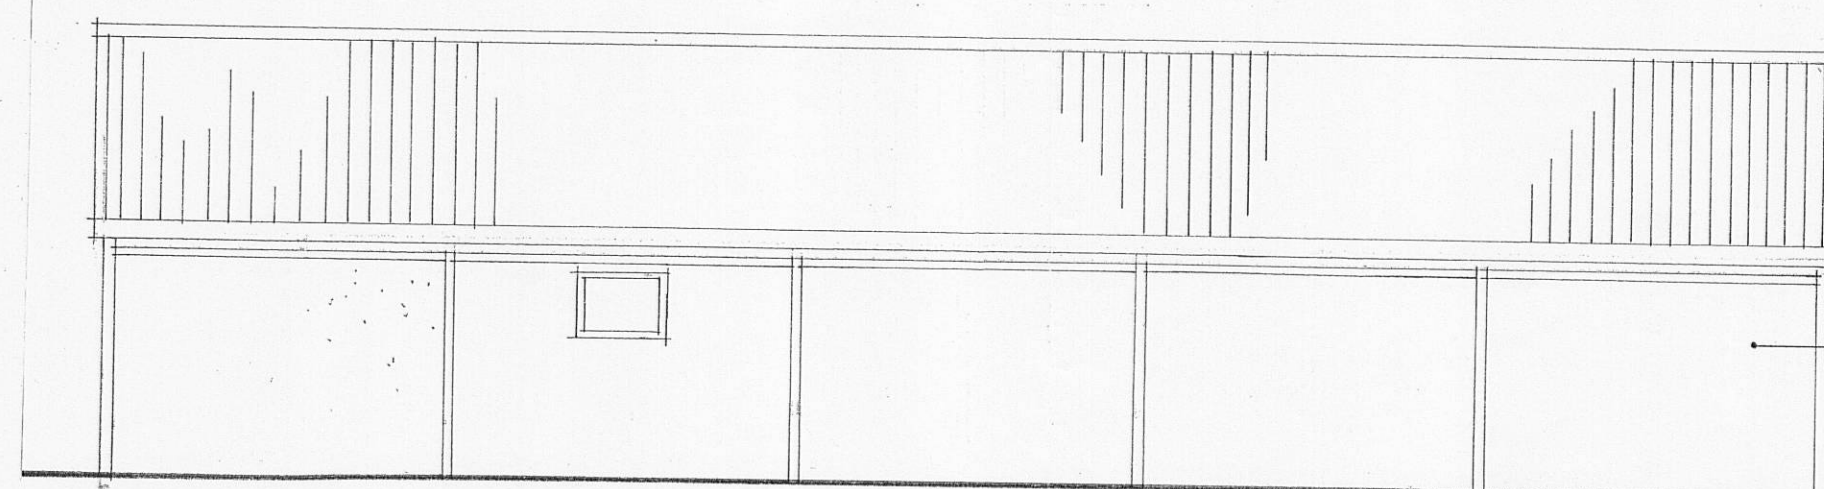


NORTH EAST ELEVATION

EXPOSED STEELWORK AND
RENDERED BLOCK INFILL WALLS.

Note

Dimensions shown on drawings prepared for planning
purposes are indicative only and can vary.

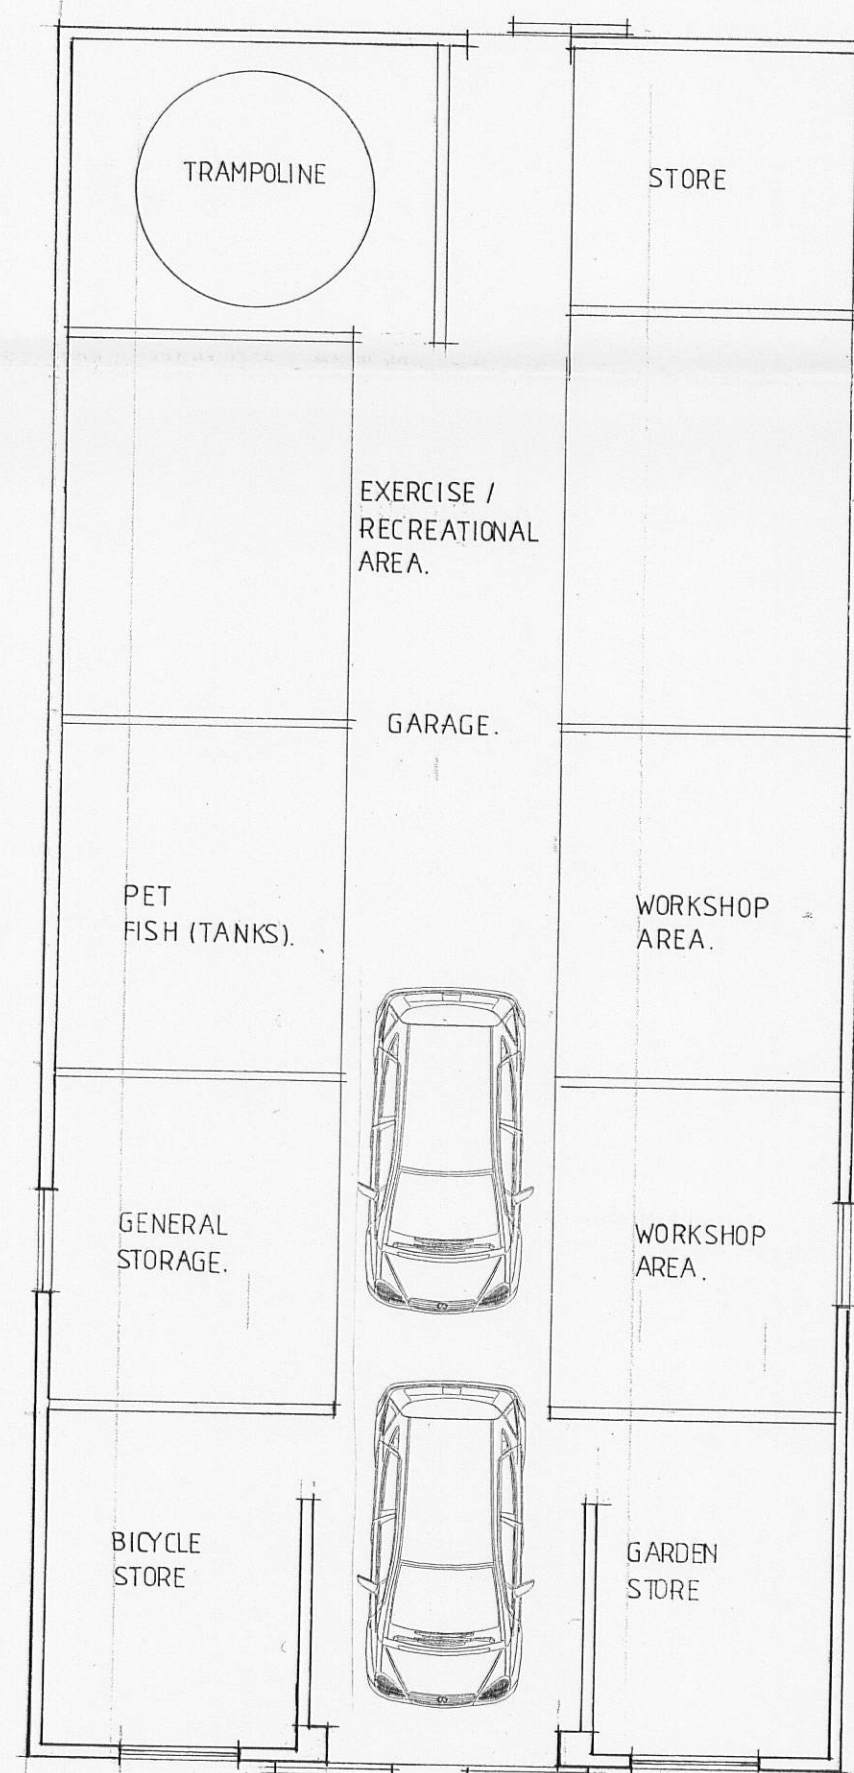

PLAN

REV A - DIMENSIONS AND NOTES ADDED, 21/09/10, PC

Client

Dr and Mrs ROYLE

Job Title

PROPOSED HOLIDAY COTTAGE AT
CHORLEY HOUSE
BACK COMMONS
CLITHEROE

320110936P

Drawing Title

EXISTING DOMESTIC OUTBUILDING.

Scale

1:100

Date

JUN 10

Drawn

LKR

spa
ARCHITECTS

SUNDERLAND PEACOCK
SUNDERLAND PEACOCK & ASSOCIATES LTD.
HAZELMERE, PIMLICO ROAD, CLITHEROE,
LANCASHIRE, BB7 2AG
T 01200 423178 F 01200 427328
E info@sunderlandpeacock.com
www.sunderlandpeacock.com



4038

02A