



Note
Dimensions shown on drawings prepared for planning purposes are indicative only and can vary.

ROOFS ARE TO BE FINISHED WITH NATURAL SLATE
GLASS ROOF TO THE N.W. ELEVATION
PAINTED BEHIND WALLS
ROOFS COMBED ALUMINIUM WINDOWS & DOORS GENERALLY
THERE FEATURE ARCHED AND FRONT DOOR ON THE
N.E. ELEVATION

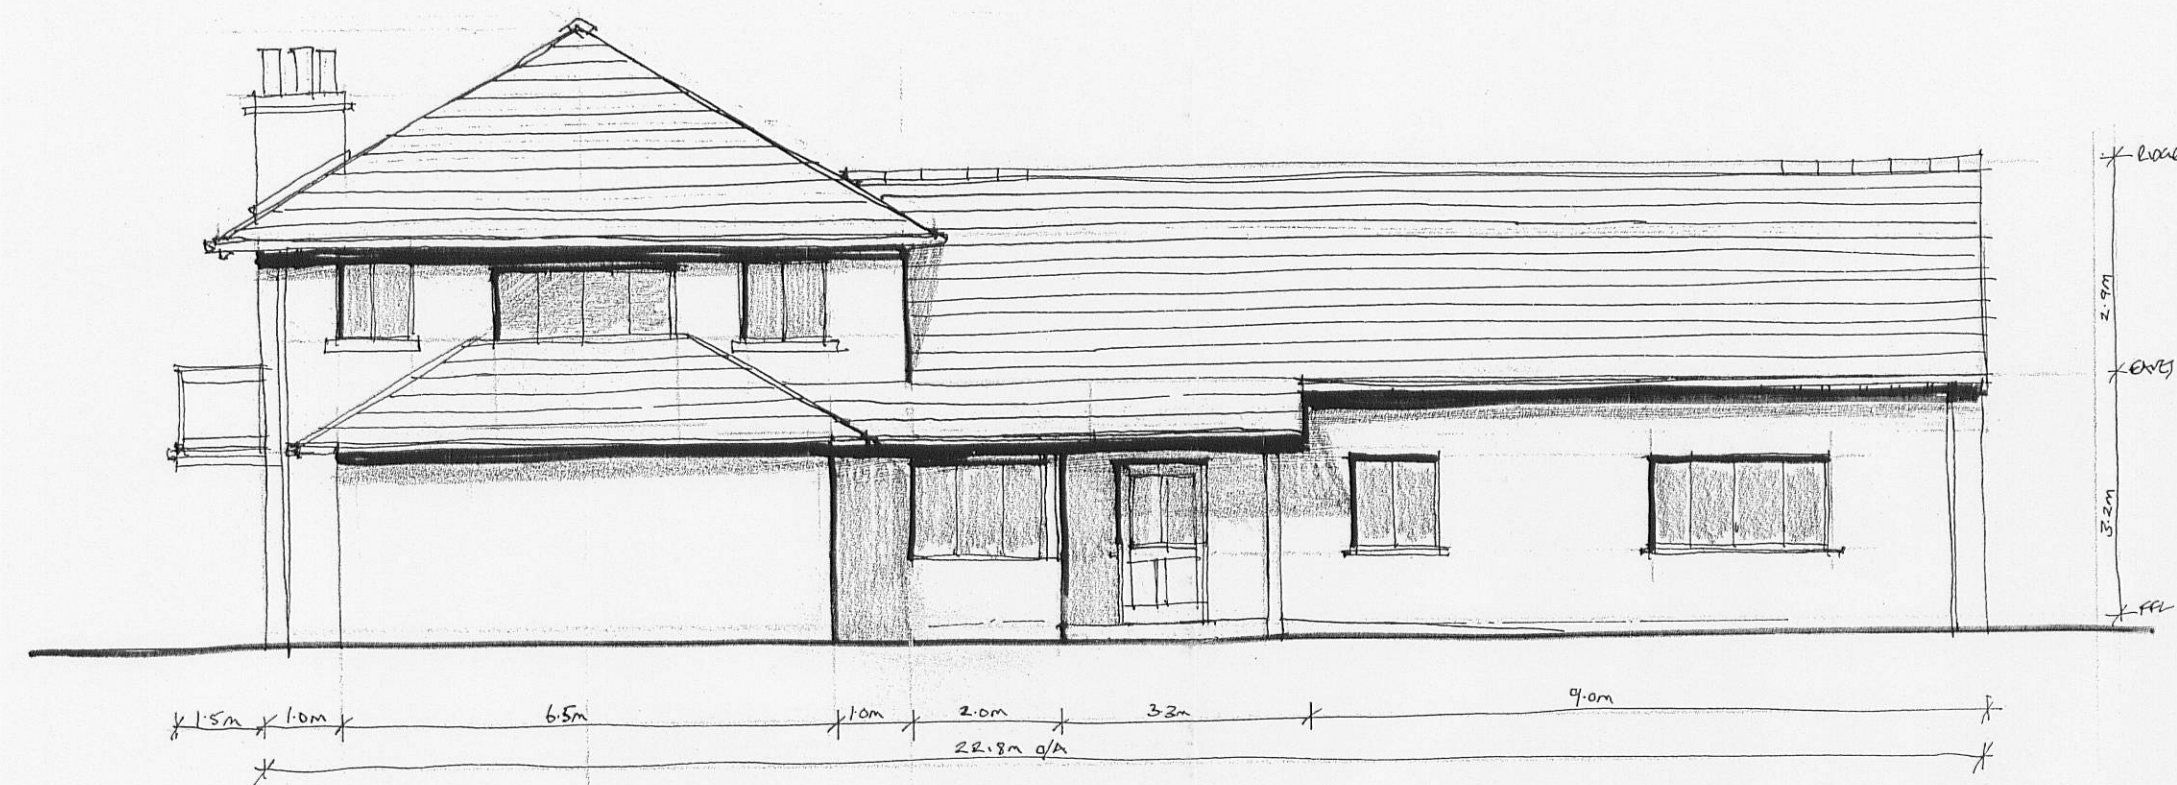

SOUTH EAST ELEVATION

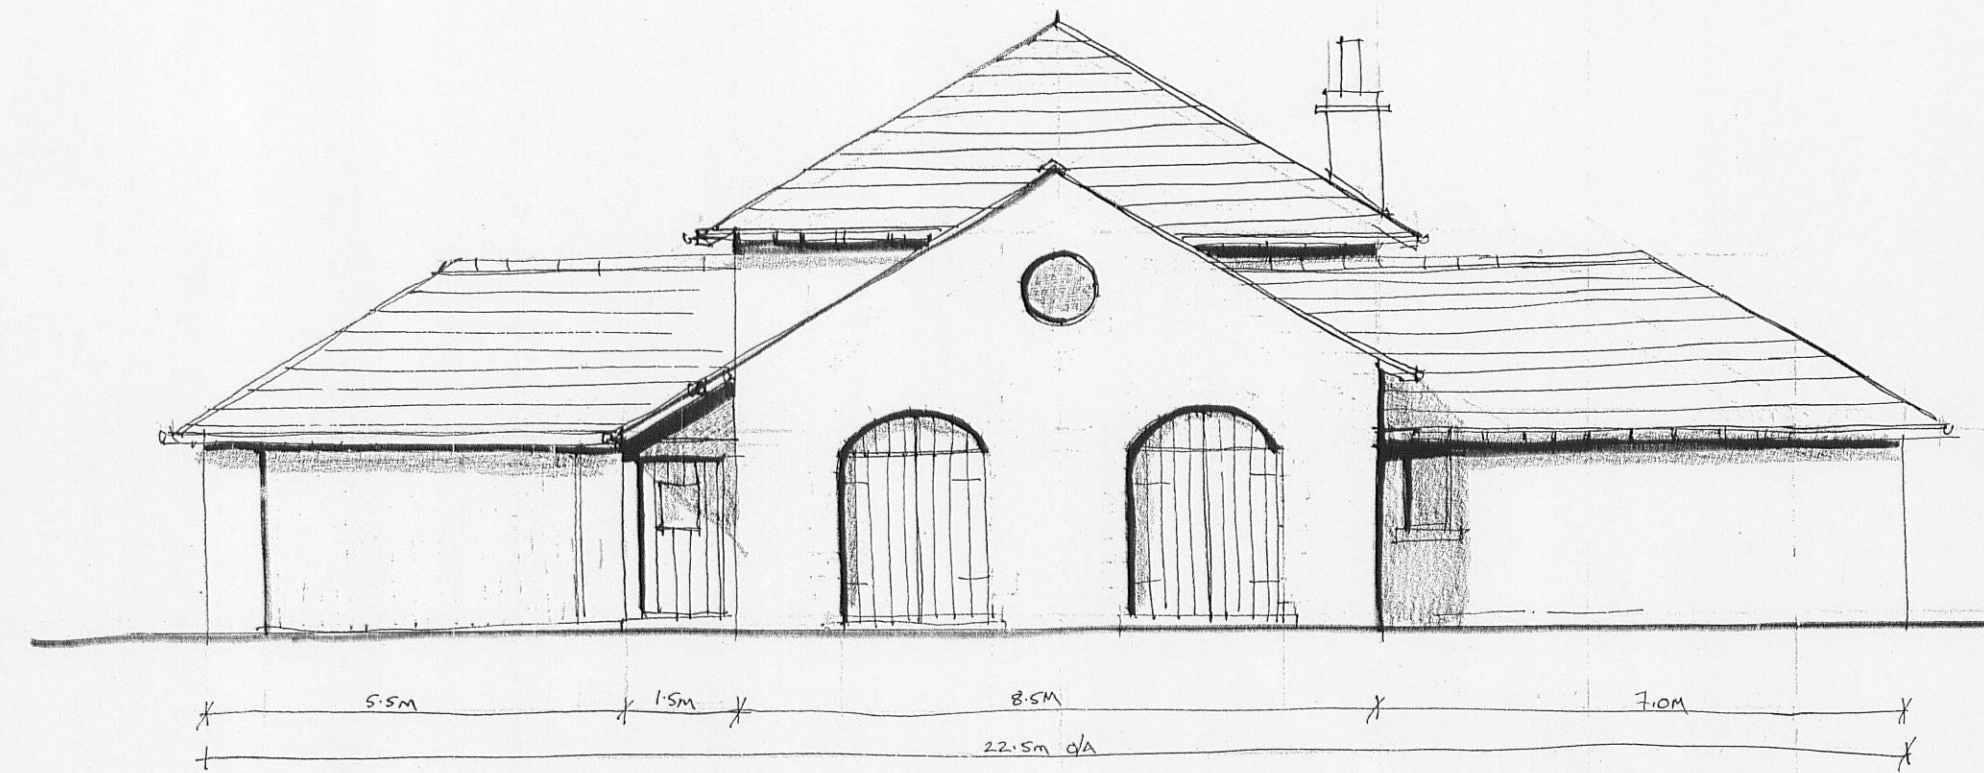


NORTH EAST ELEVATION





NORTH WEST ELEVATION



SOUTH WEST ELEVATION

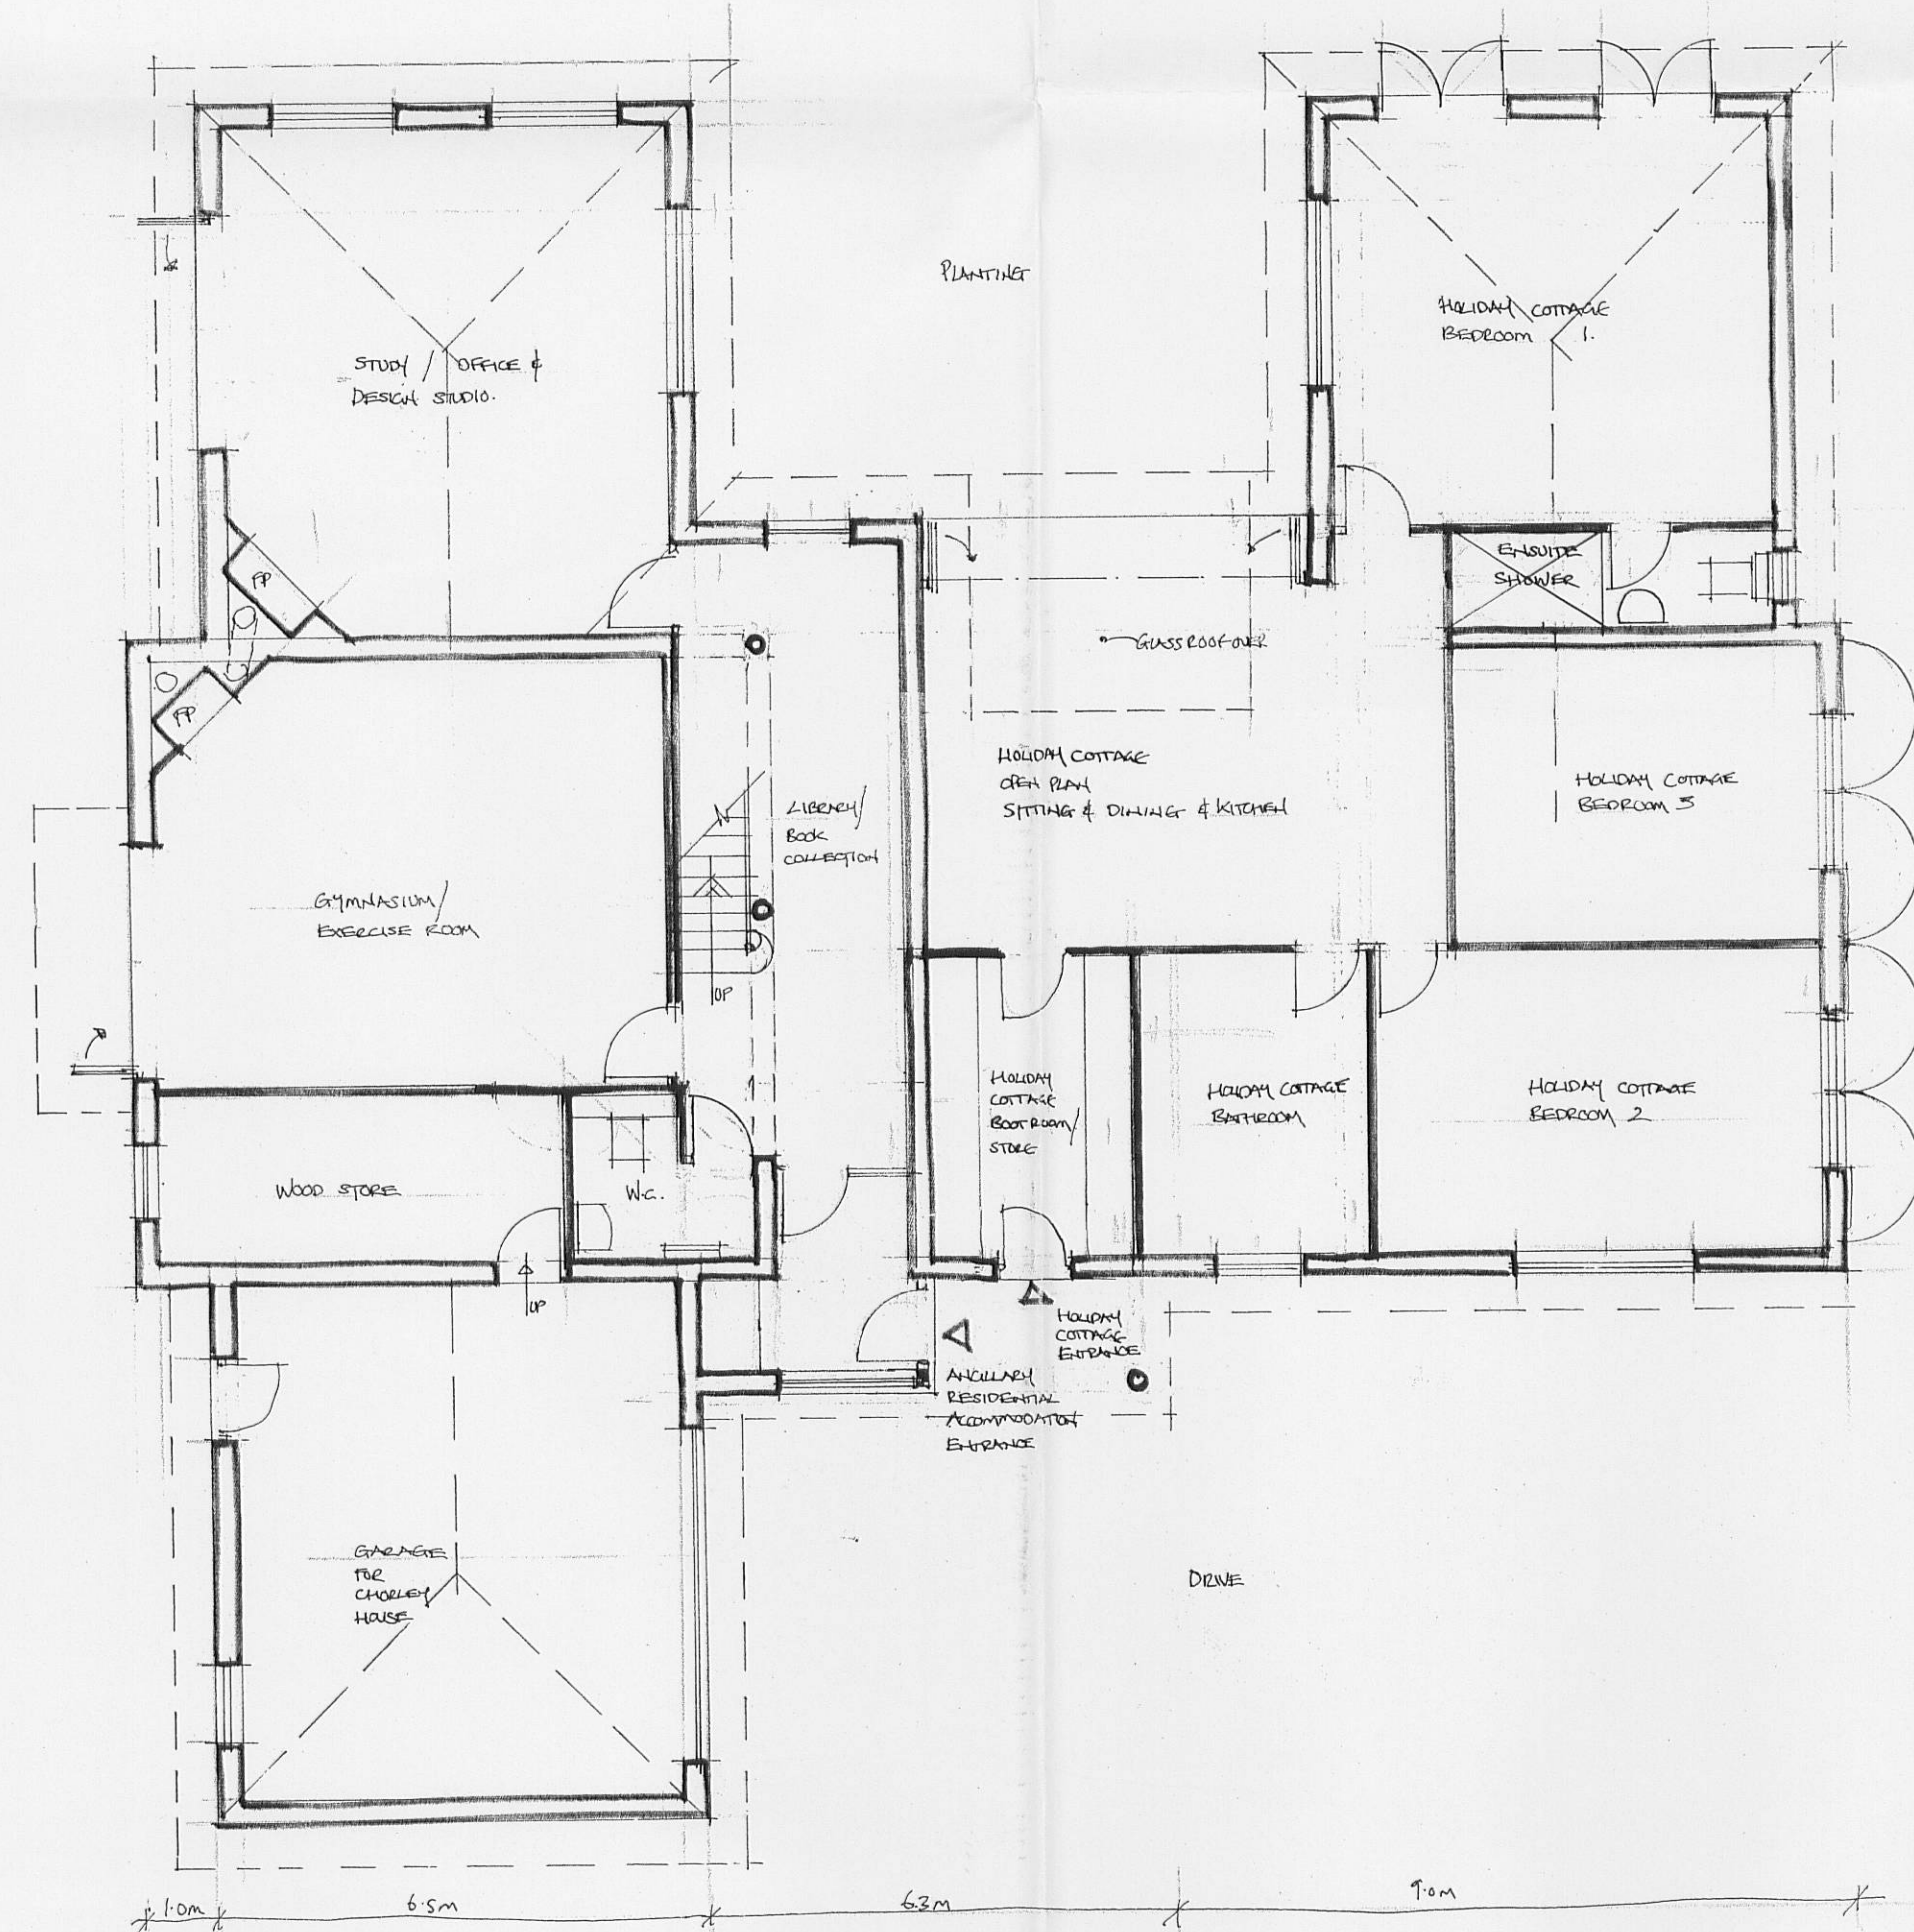

GROUND FLOOR PLAN

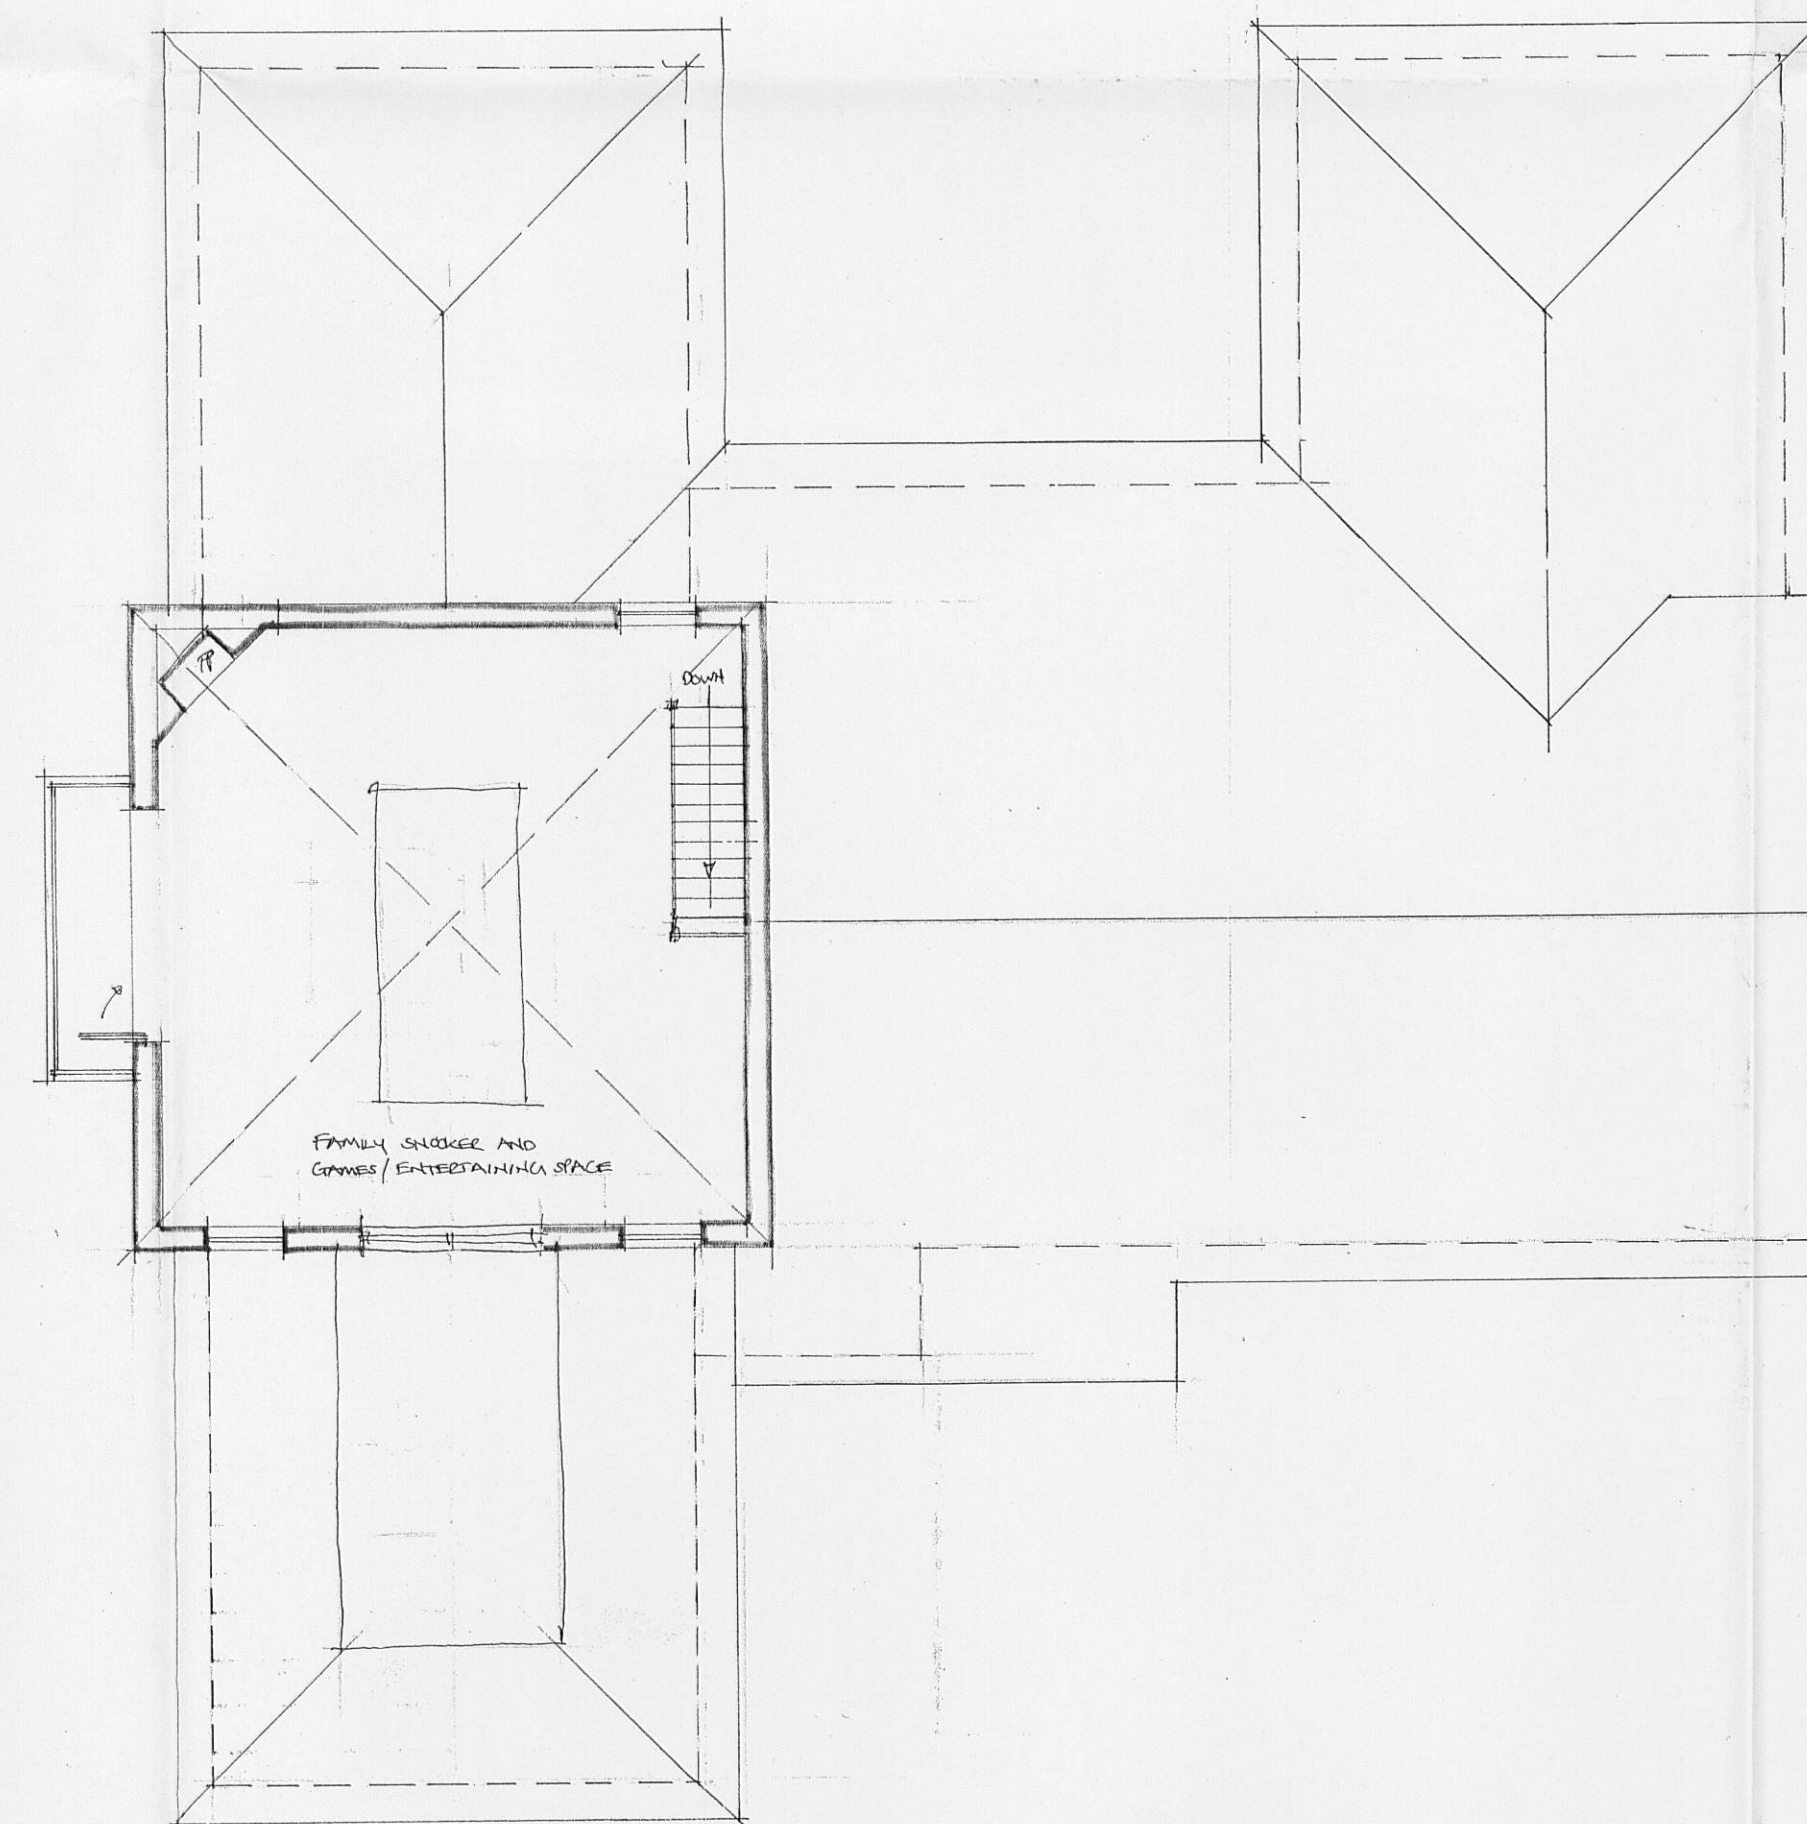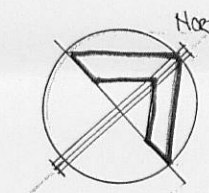

FIRST FLOOR PLAN

REV A DOOR ADDED TO REAR OF GARAGE. WINDOWS TO
THE S.E. ELEVATION OF THE FLOOR ALTERED
27/6/11 JAH

Client
DR AND MRS ROYLE

Job Title
PROPOSED REPLACEMENT OUTBUILDING
CHORLEY HOUSE
CLITHEROE

320110936P

Drawing Title
PROPOSED PLANS & ELEVATIONS

Scale
1:100 c.a.

Date
MAY 2011

Drawn
SPT

spa ARCHITECTS
SUNDERLAND PEACOCK
SUNDERLAND PEACOCK & ASSOCIATES LTD.
HAZEL NERE, PIMLICO ROAD, CLITHEROE,
LANCASHIRE, BB7 2AG
T 01200 423178 F 01200 427328
E info@sunderlandpeacock.com
www.sunderlandpeacock.com

4038 - 12A