



FRONT ELEVATION

Garage Plan and Elevations
Scale 1:50

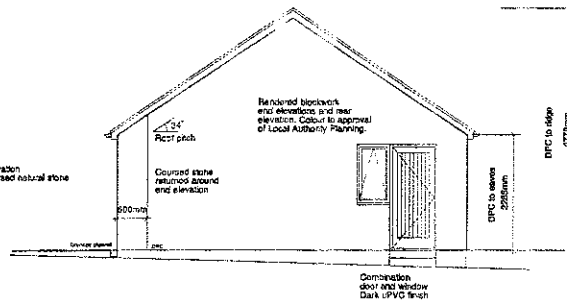


SIDE ELEVATION

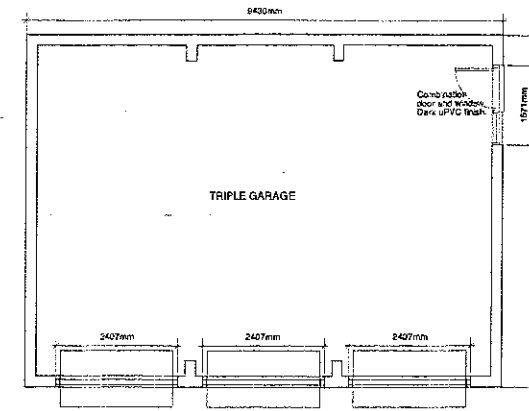

GROUND FLOOR PLAN

Contractors to check all dimensions before commencing work.
Any discrepancies to be reported to the designer immediately.
Do not scale.
Drawing contents are protected by copyright and should not be used or copied without the written permission of Nicholson Contracts Ltd.

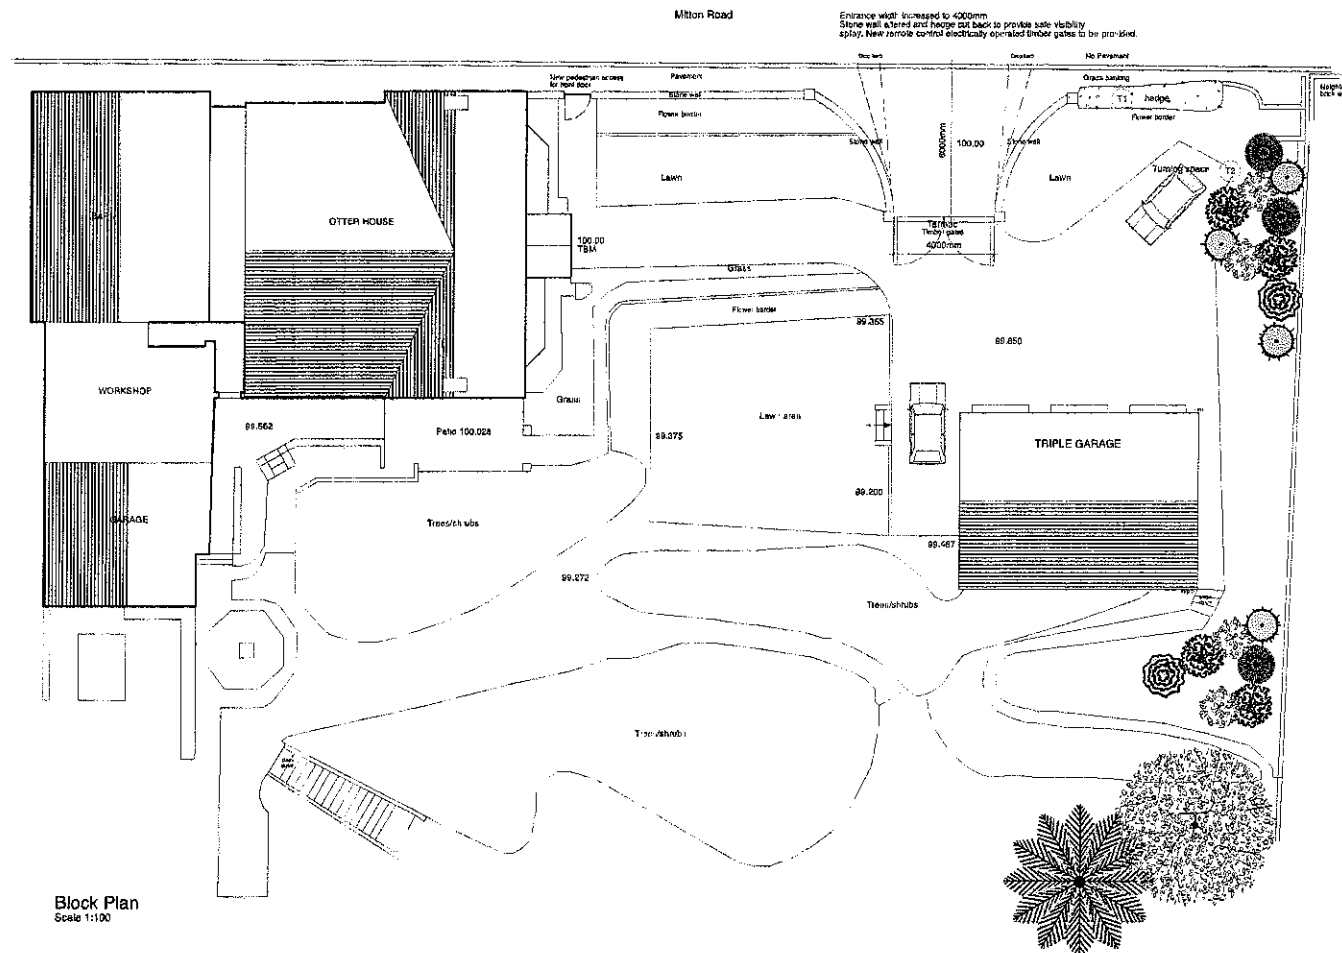

Block Plan
Scale 1:100

Rev A, 21/12/15 Amended to client's instructions

East Midlands
Interior Design Consultancy
PO Box 20 Huddersfield
Gentle, Yorkshire
S13 9WV
Tel: 01457 86006
Fax: 01457 81551
E: info@eastmidlandsinteriors.co.uk

Client
Mr & Mrs Keith Rudd
Otter House, 9 Milton Road, Whitley, Lanes, DE7 9RX

Project
New Double garage

Drawing Title
Proposed plan, elevations and block plan

Project No. 1004

Drawing No. 1004/A12.01/A Date: November 2015
Scale: 1:100 & 1:50

Author: Nicholson Contracts Ltd. Job No: 1004