


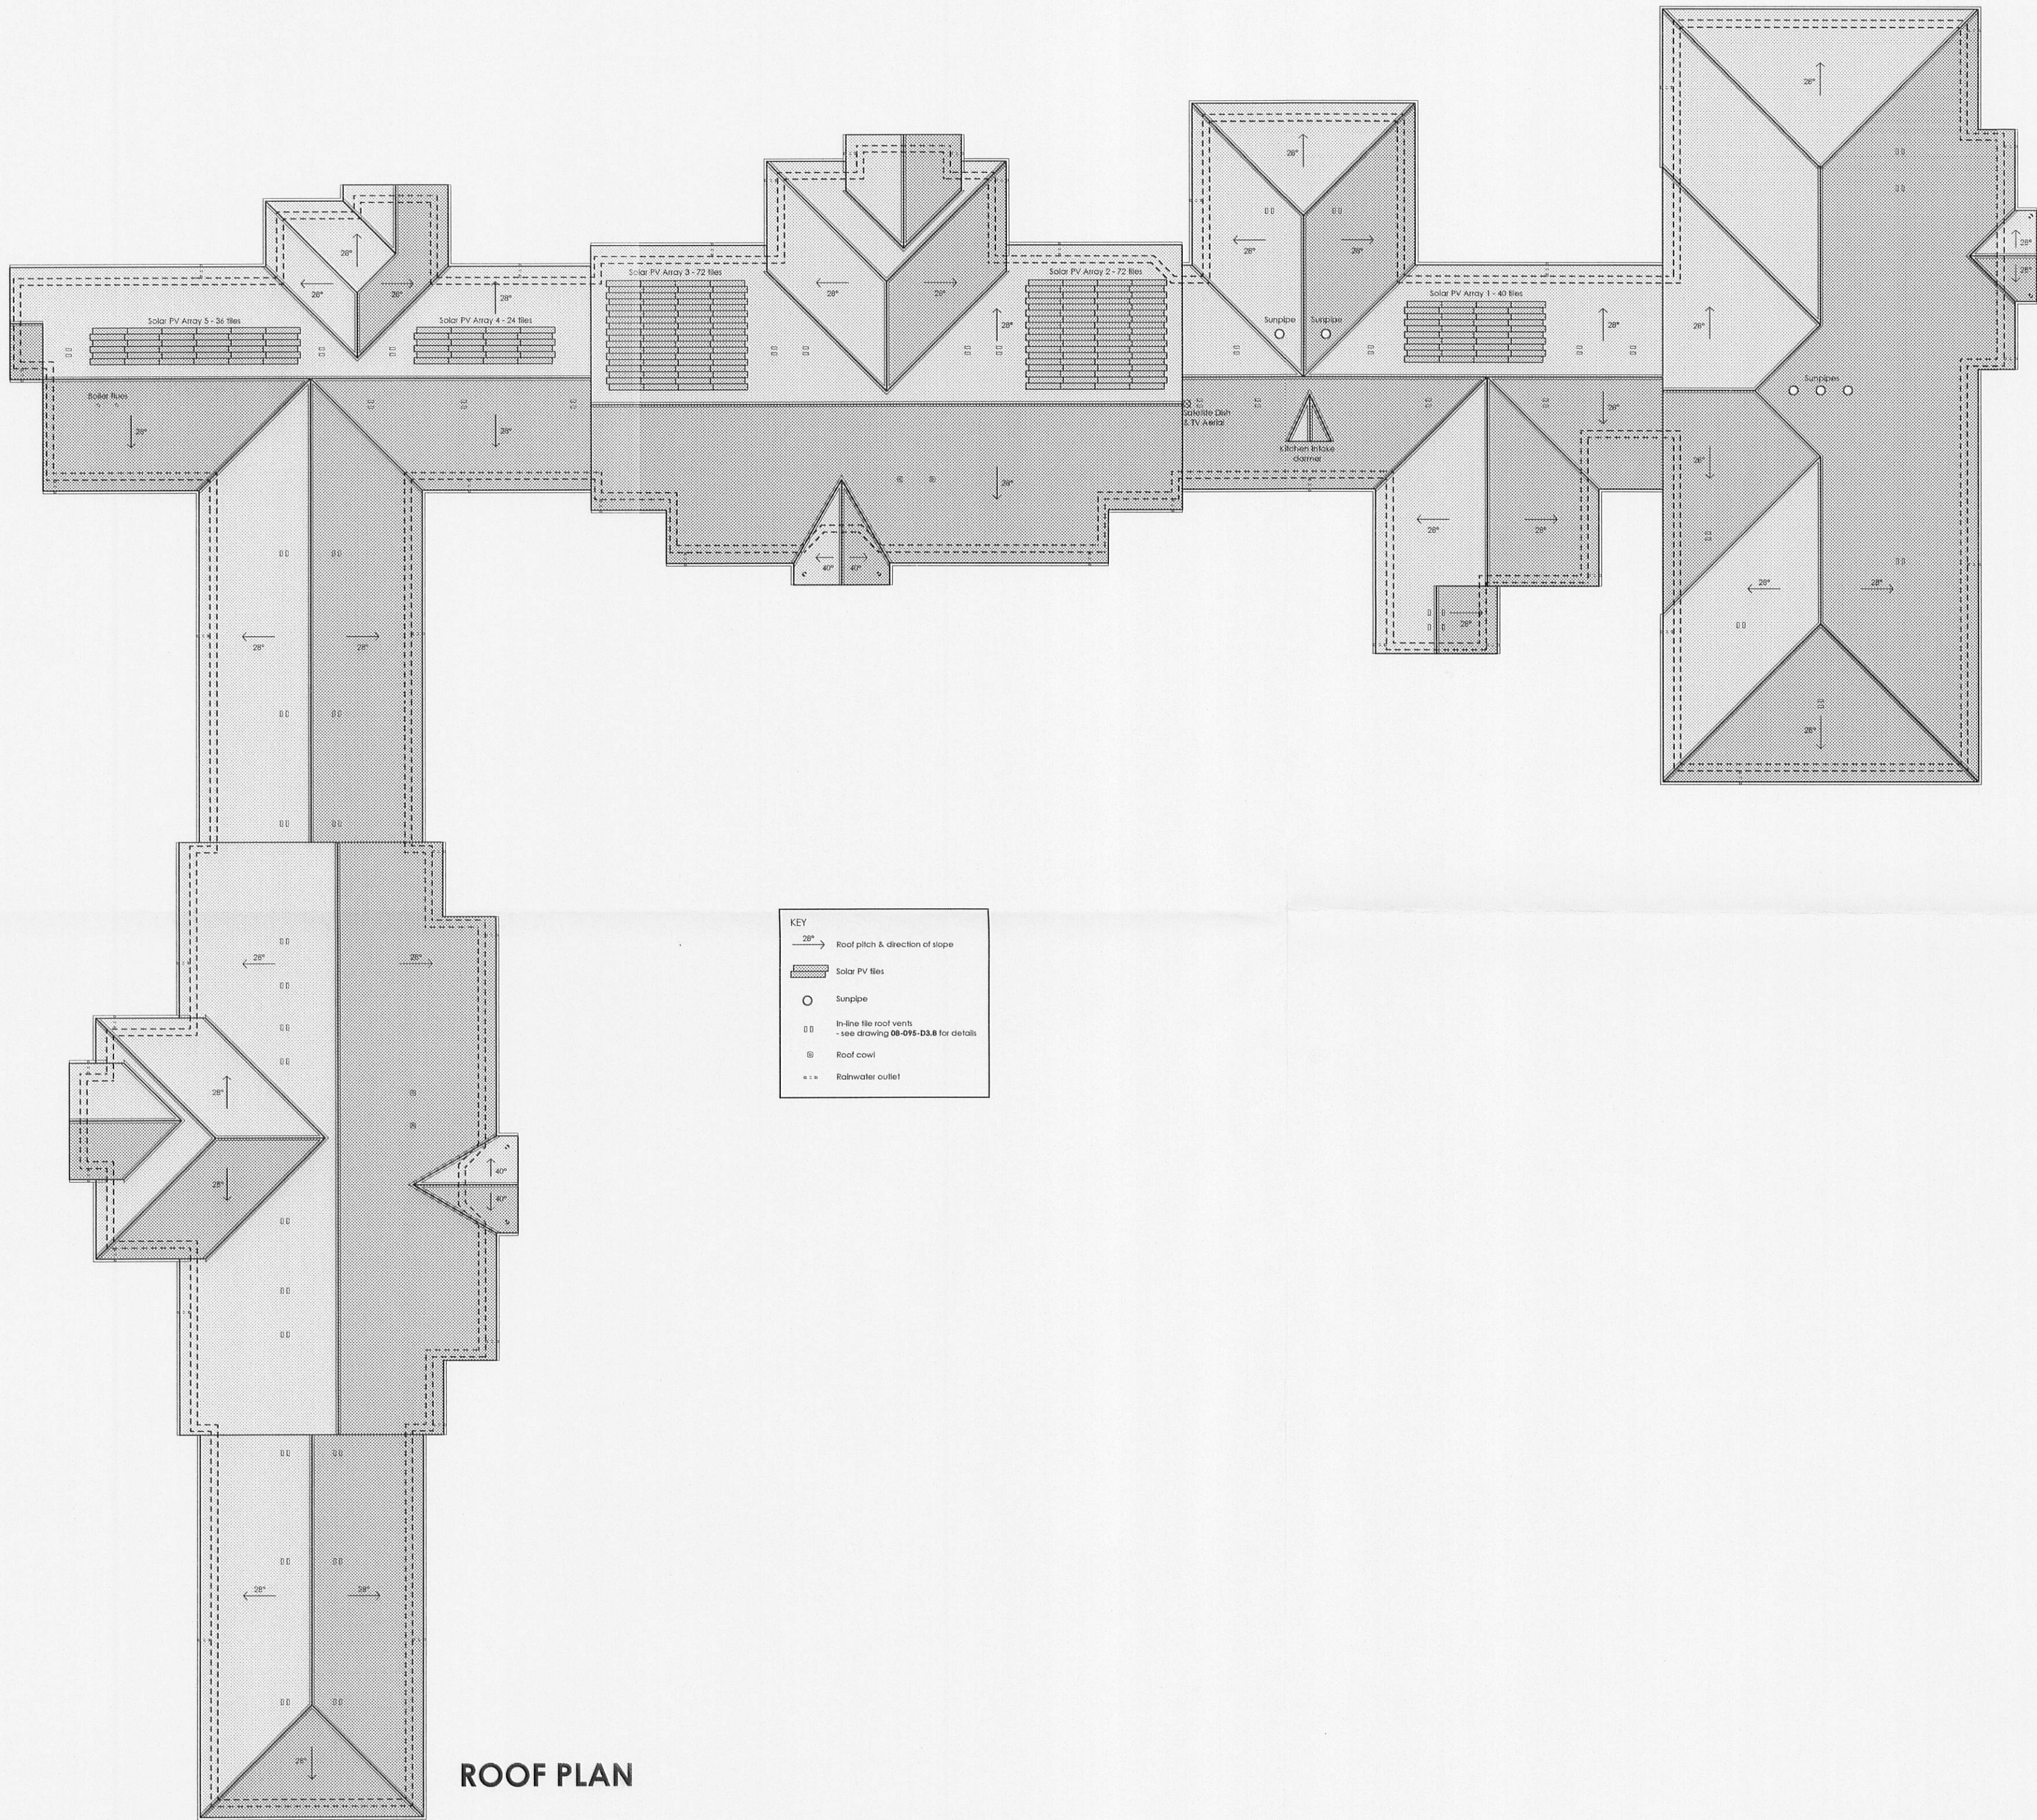


ROOF PLAN

- NOTES**
- This drawing is copyright of Candy and Lofthouse Ltd. and may not be reproduced in any way without their specific permission.
 - All dimensions are to be checked on site. Do not scale from this drawing. Work to figured dimensions only. Any queries please contact the architect.
 - This drawing has been prepared based upon a digital survey undertaken by XXXX, tel 0000 000 0000.
- MATERIALS PROHIBITED**
- Materials prohibited from use, except where used in accordance with "good practice in the selection of construction materials (2002)"
- High alumina cement in load bearing structures.
 - Wood wool slabs used as permanent shuttering or in structural elements.
 - Calcium chloride used as an additive in mixing concrete for use in reinforced concrete.
 - Aggregates for use in reinforced concrete which do not comply with British standard specifications current at the date of specification of the materials.
 - Calcium silicate bricks or tiles.
 - Asbestos or asbestos based products including crocidolite.
 - Lead or any materials containing lead which may be ingested, inhaled or absorbed.
 - Urea formaldehyde foam or materials which may be hazardous with reference to the limits set by the health & safety executive at the date of specification of the materials.
 - Materials which are generally composed of mineral fibres either man-made or naturally occurring which have a diameter of 3 microns or less and a length of 200 microns or less, or which contain any fibres not sealed or otherwise stabilised to ensure that fibre migration is prevented.

320110940P

- Preliminary
 - For Approval
 - Tender
 - Construction
- CLIENT**
- Calderstones NHS Trust
- PROJECT**
- Maplewood Phase 2
- DRAWING TITLE**
- Proposed Roof Plan
- SCALE** drawn by date
1:250 @ A2 JC Mar '11
- DRAWING NO.** revision
08-095-135 ©

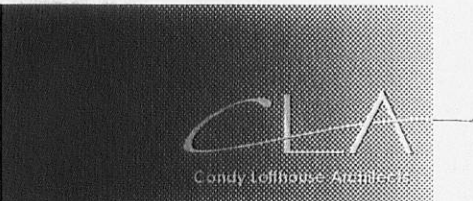

T: 0151 207 4371 F: 0151 207 7087