




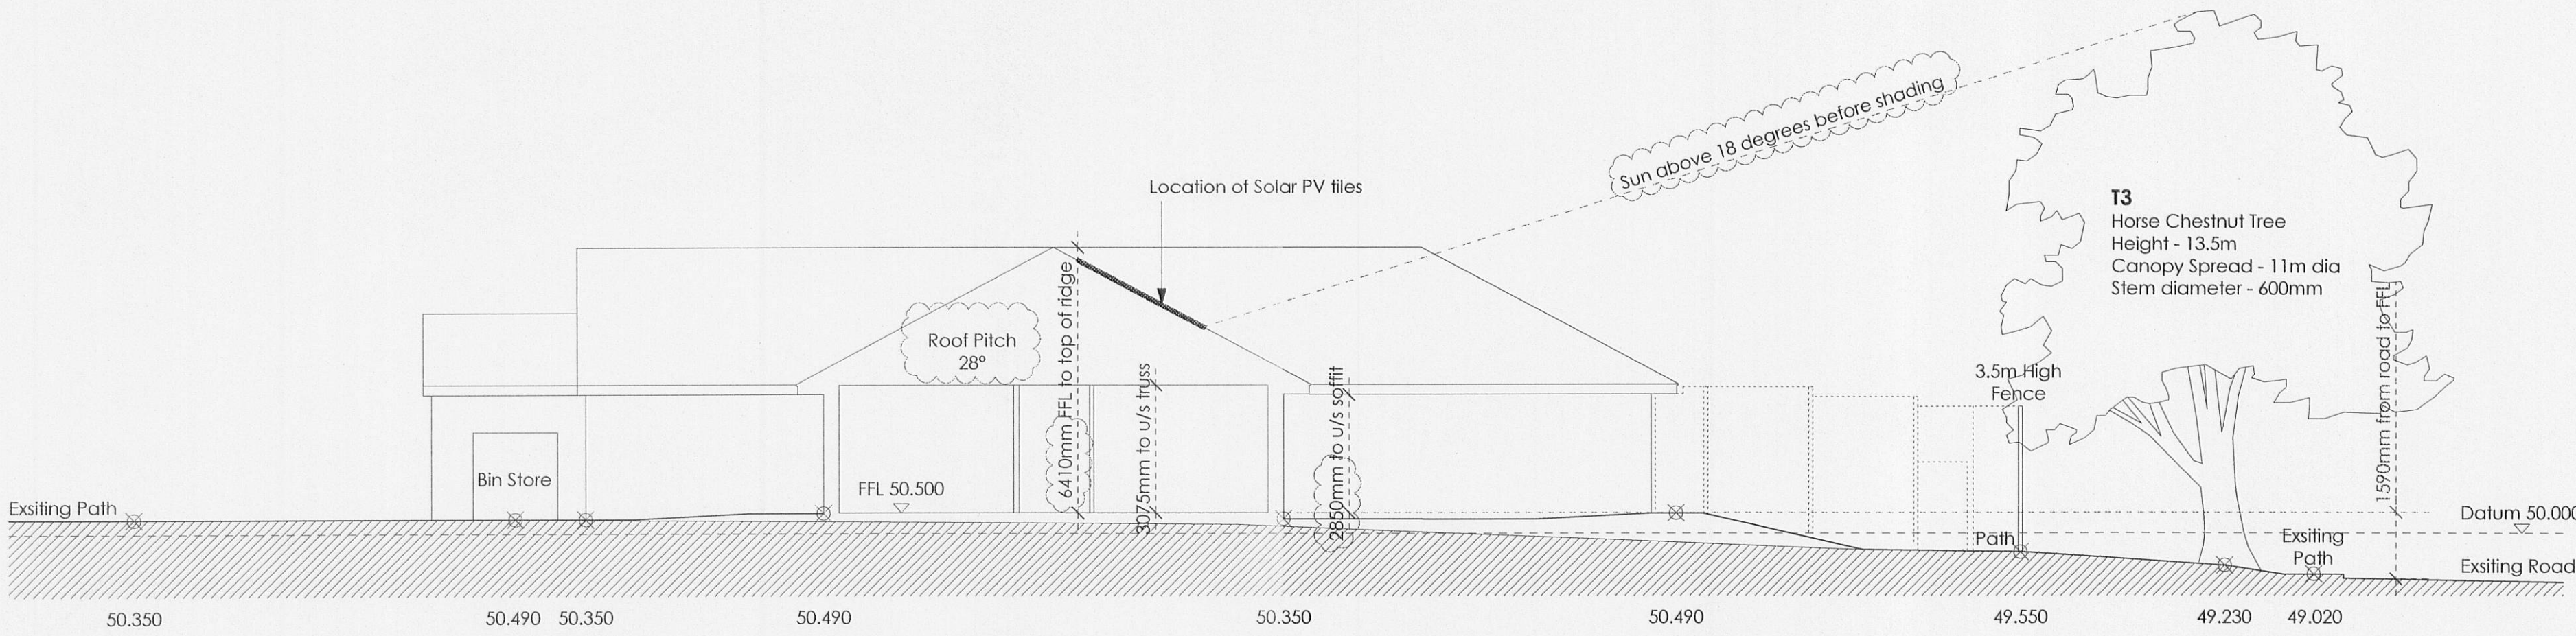


SECTION 6

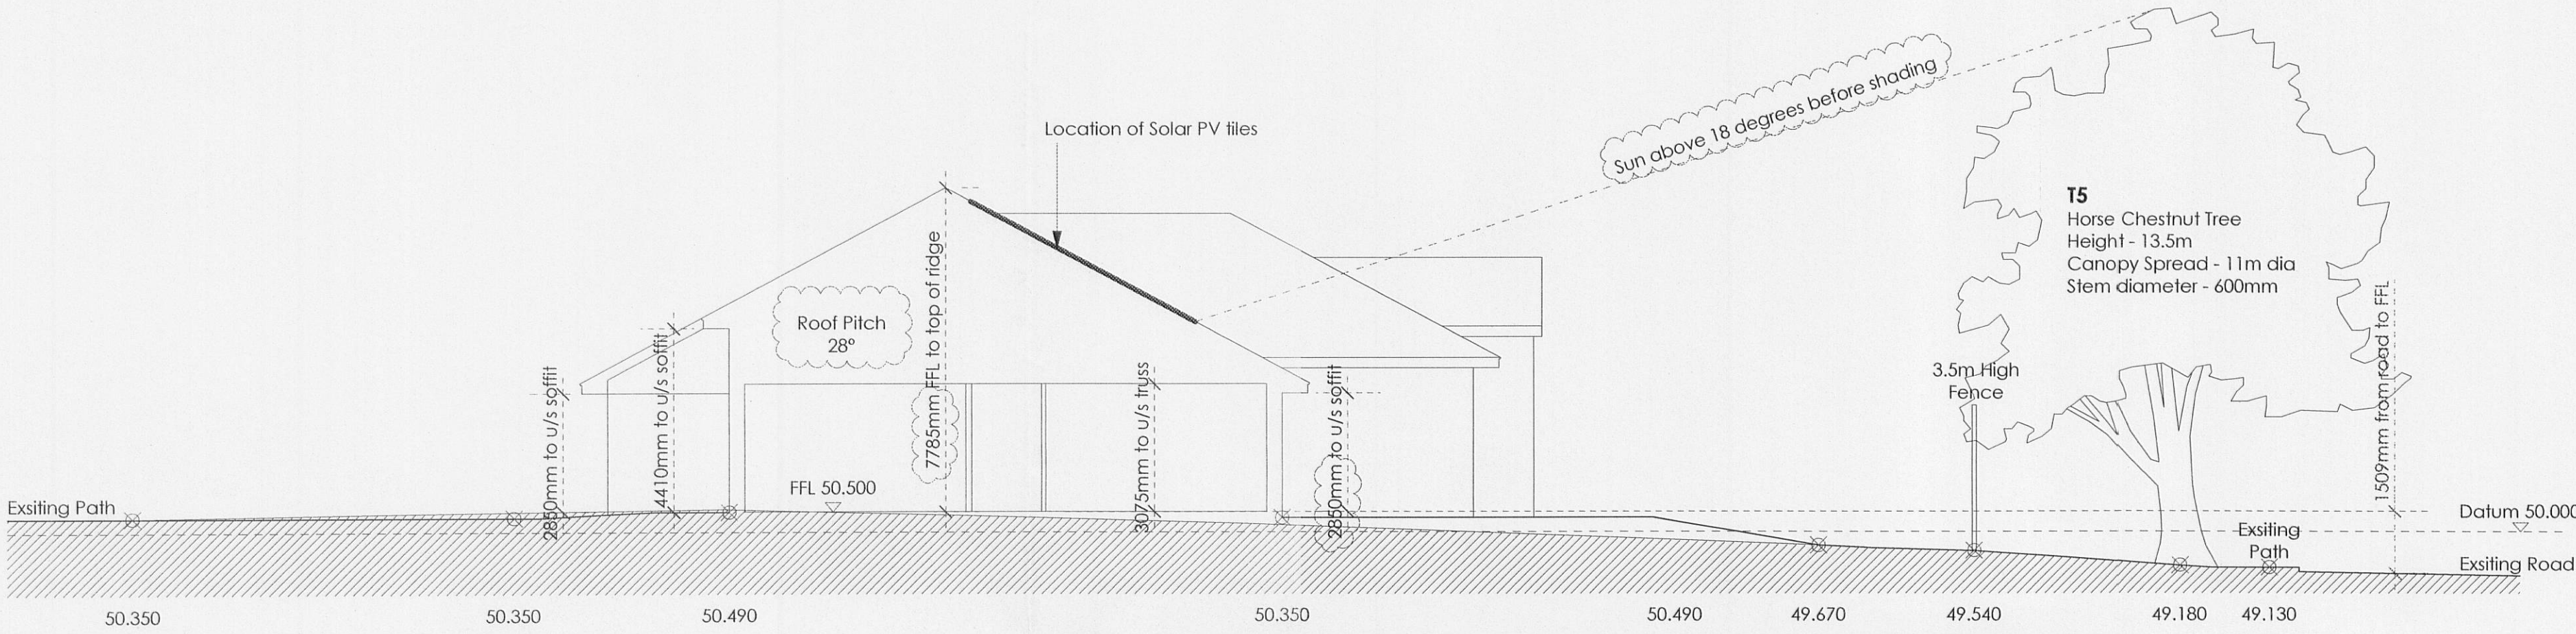

SECTION 7

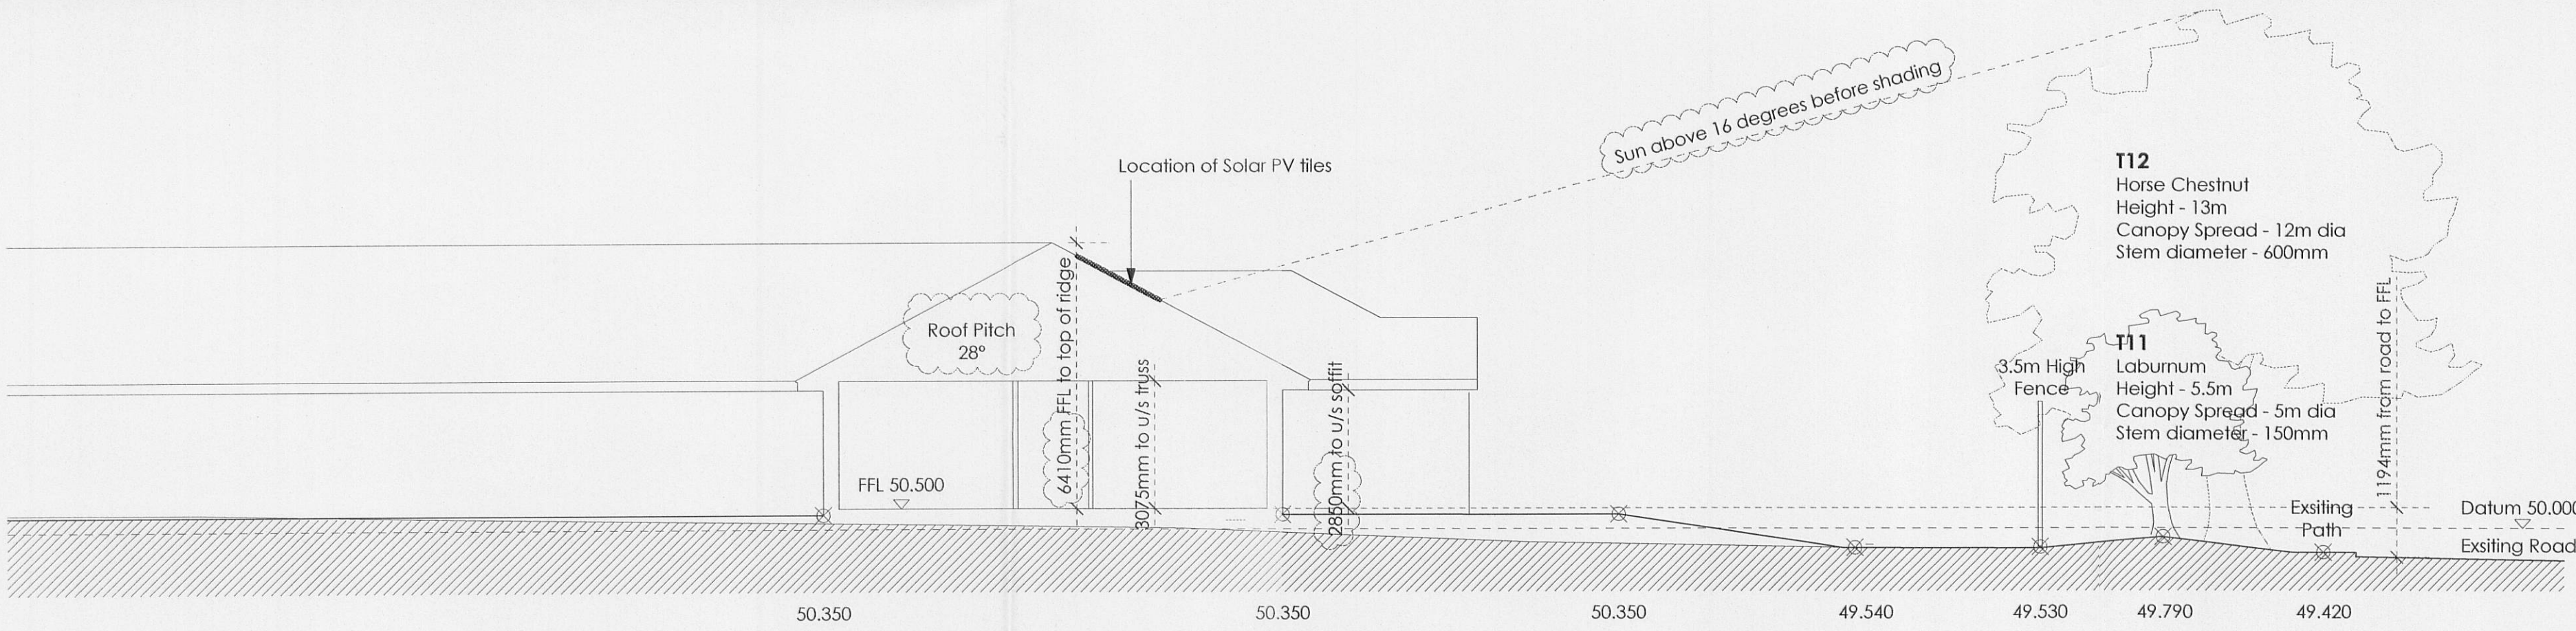

SECTION 8

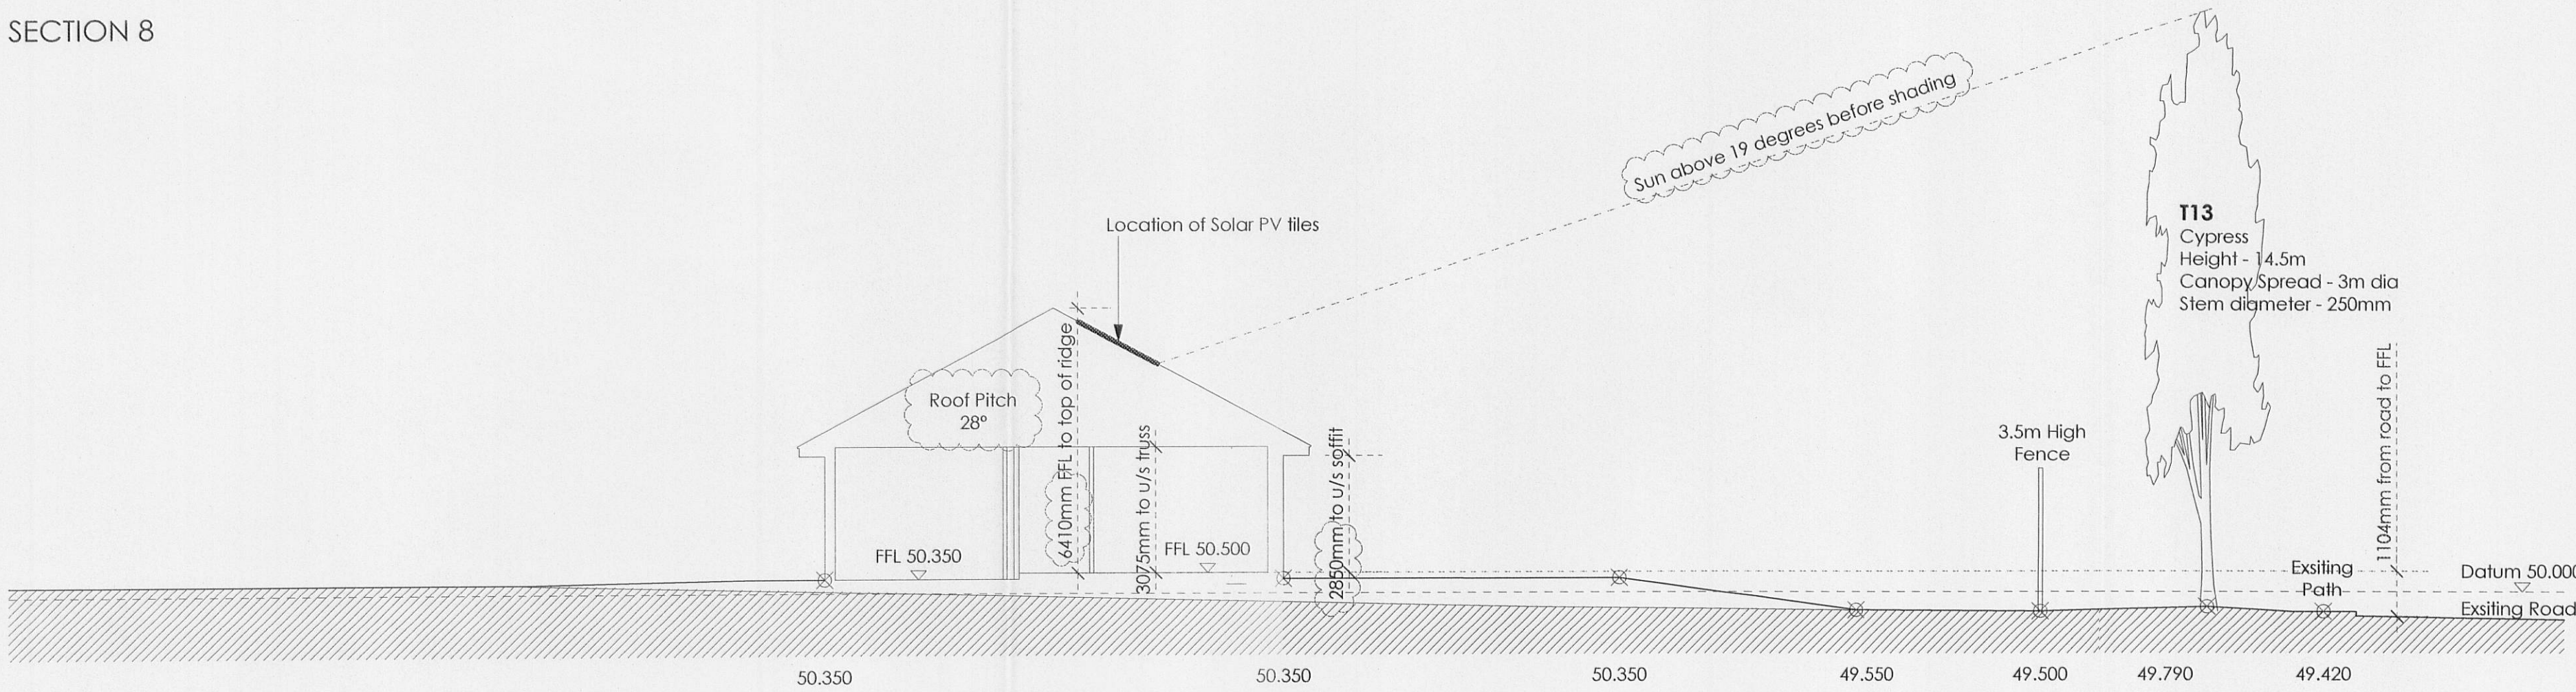


SECTION 9

NOTES

- This drawing is copyright of Candy and Lofthouse Ltd and may not be reproduced in any way without their specific permission.
- All dimensions are to be checked on site. Do not scale from this drawing. Work to figured dimensions only. Any queries please contact the architect.
- This drawing has been prepared based upon a digital survey undertaken by XXXX, 1st 0000 000 0000.

Key	
+50.190	Proposed Level
	Existing Ground Level
	Proposed Ground Level

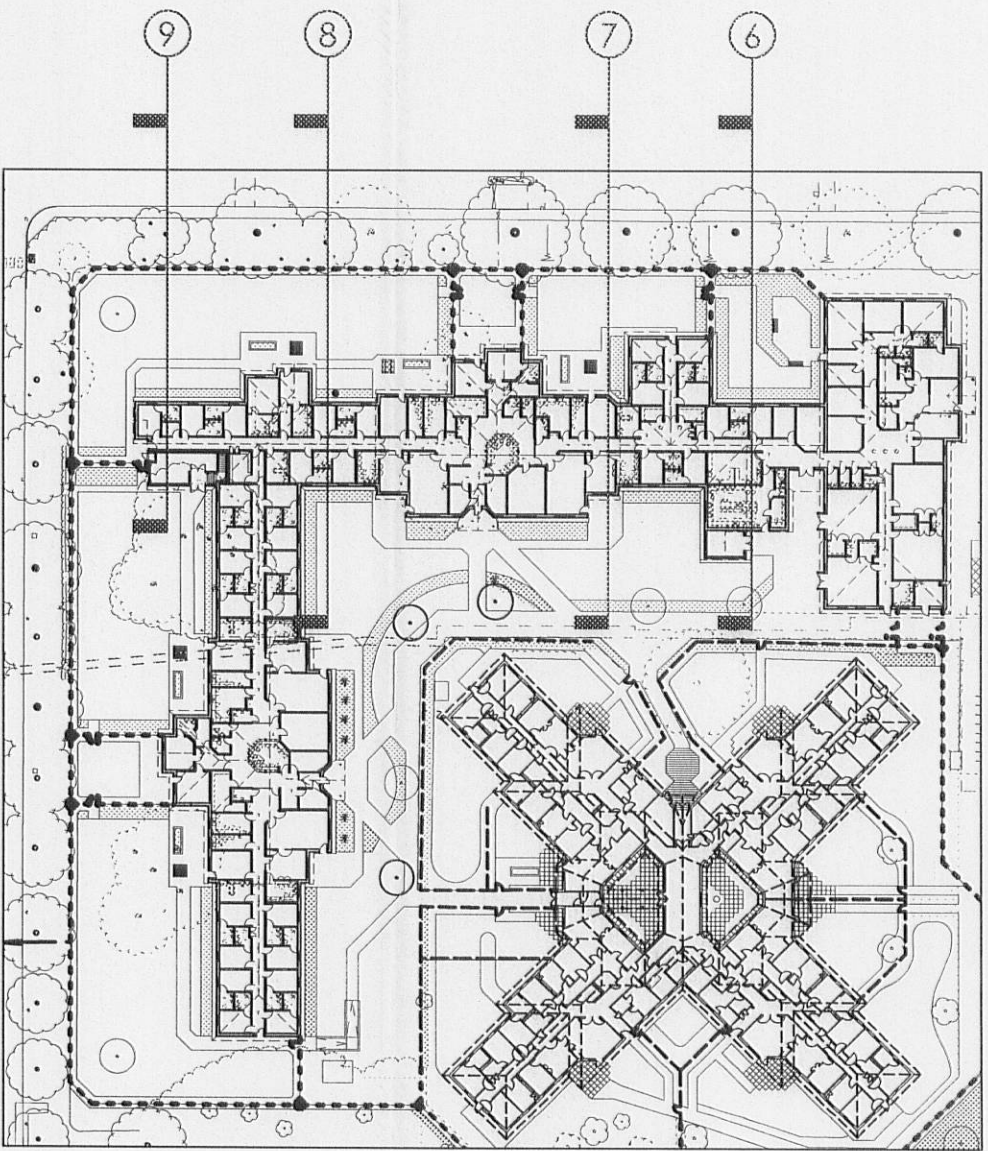

320110940P

- Site sections revised to suit Site Plan. Building heights revised. 04-11-11 SAJ
- Site sections updated to suit new 32 Bed scheme following redesign. Roof pitch changed to 28°. Shading angles revised. 08-08-11 SAJ
- Existing tree information added. Tree heights amended to suit. Sections re-scaled to 1:125. Locations of Solar PVs indicated & angle of shading stated. 03-05-11 SAJ

REVISION DETAILS

- Preliminary
- For Approval
- Tender
- Construction

Calderstones NHS Trust

Maplewood Phase 2

Proposed Site Levels


(sheet 2 of 2)

SCALE 1:125 @ A1

DRAWING NO. 08-095-113

revision

08-095-113

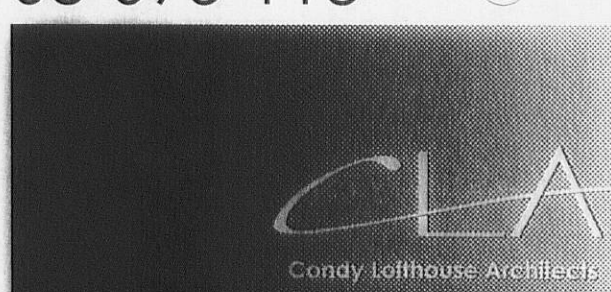

T: 0151 207 4371 • F: 0151 207 7087