


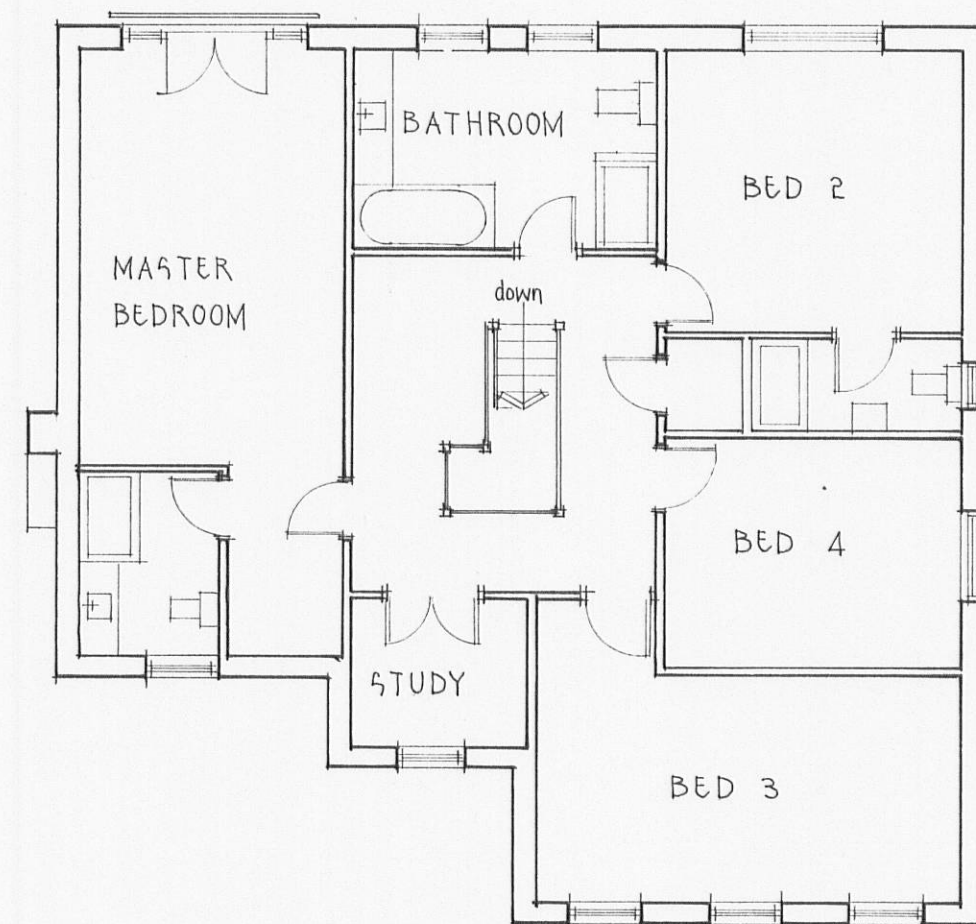

FIRST FLOOR PLAN




NORTH EAST ELEVATION




SOUTH WEST ELEVATION




NORTH WEST ELEVATION

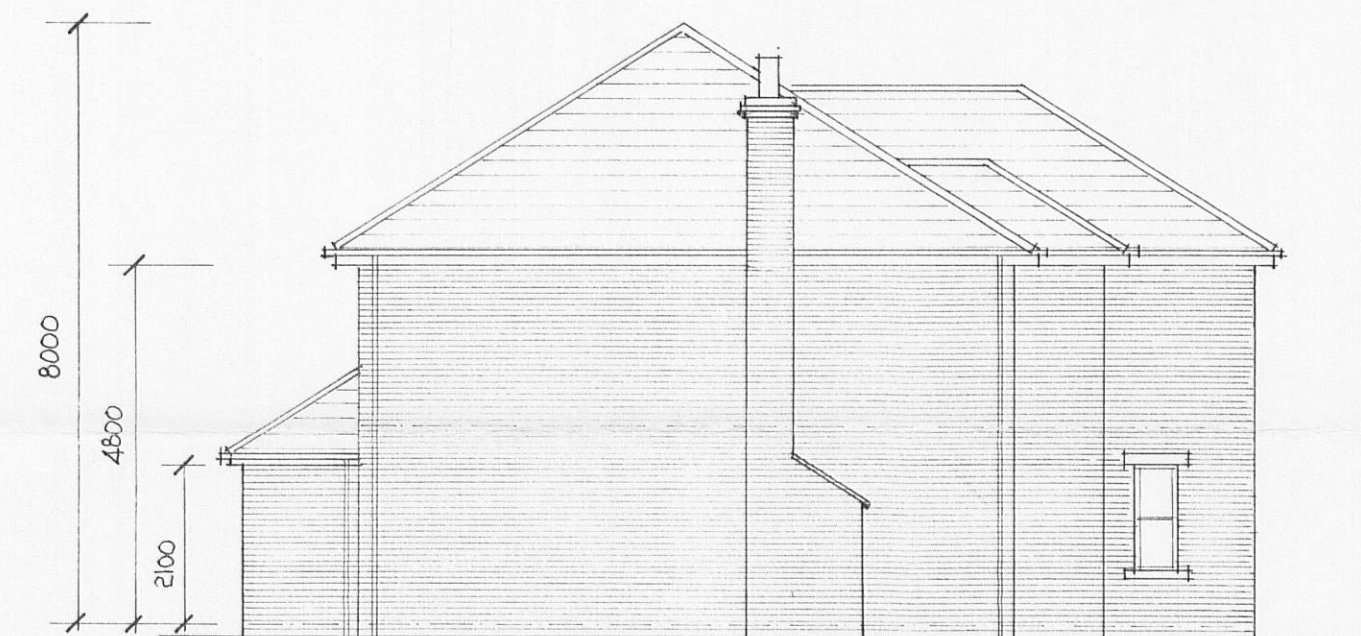

SOUTH EAST ELEVATION

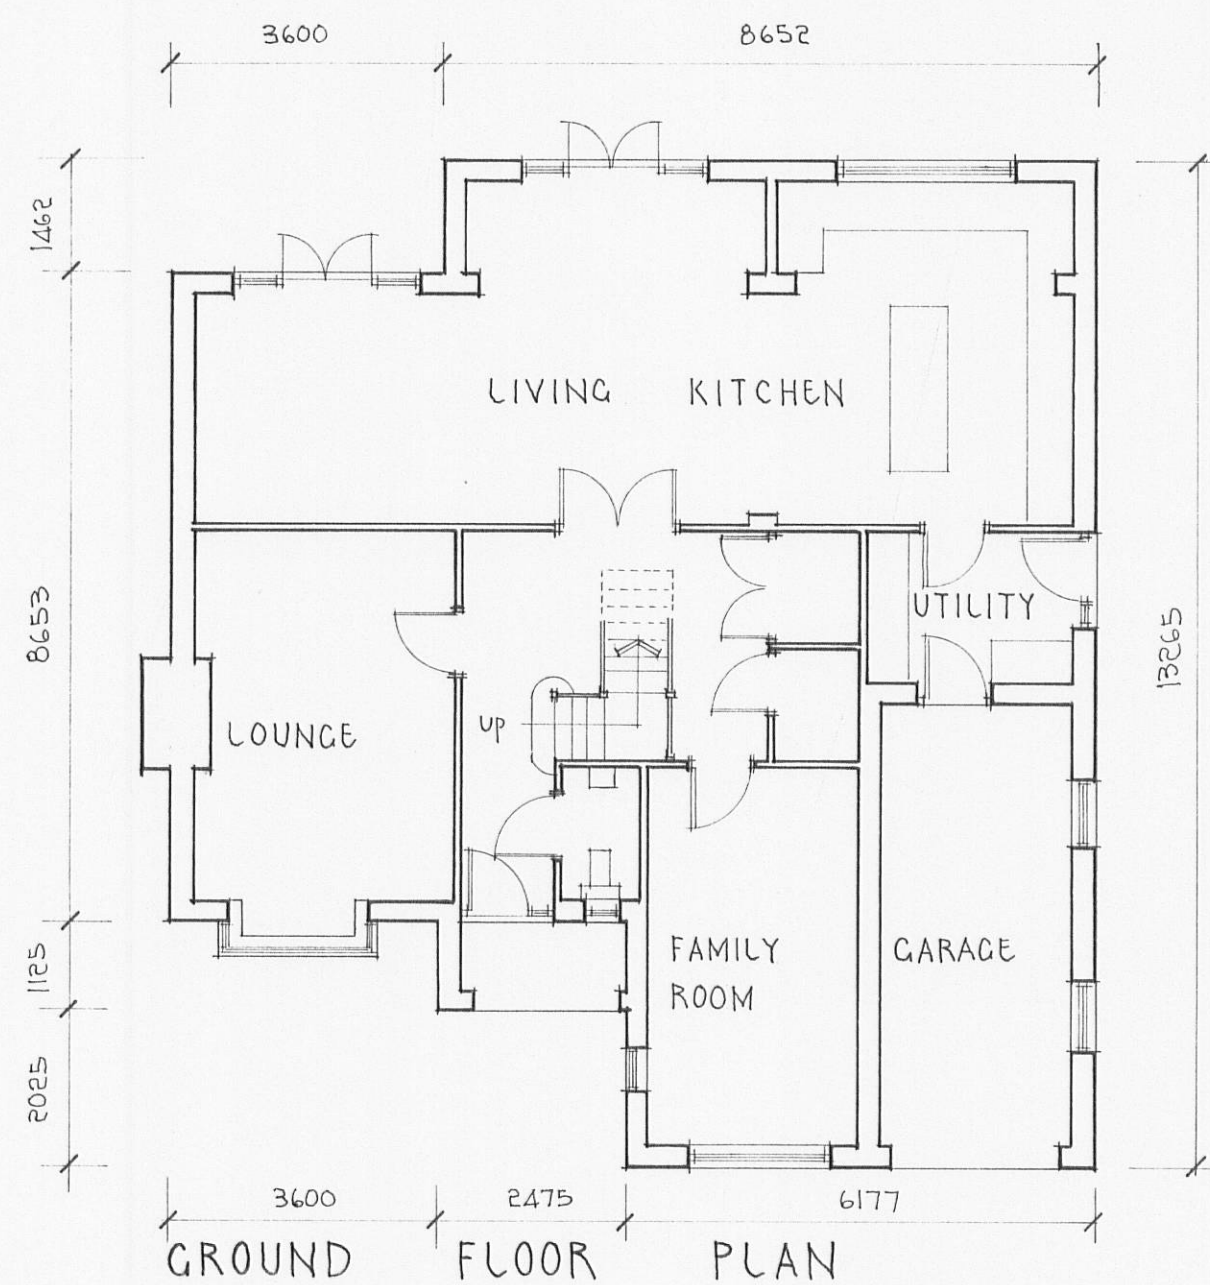

GROUND FLOOR PLAN

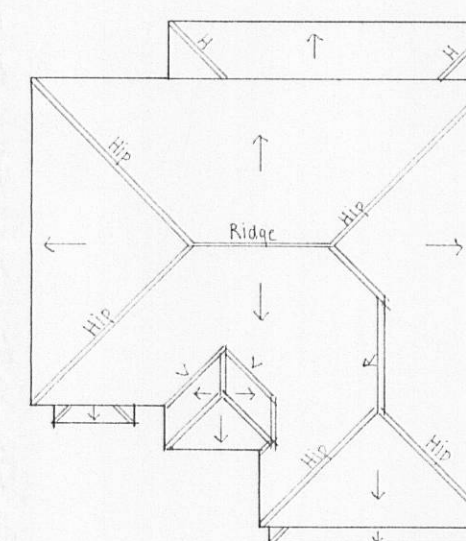

ROOF PLAN

320110941P

REVISION	DATE	DR	CH
----------	------	----	----

Architectural Design Partnership
Kirkysde
9 Castle Road
Colne
Lancashire BB8 7AR
Tel: 01282 861876

PROJECT
PROPOSED DWELLING ON LAND
ADJACENT TO 18 HIGHWOODS PARK
BROCKHALL VILLAGE

DRAWING TITLE
HOUSE PLANS & ELEVATIONS

THIS DRAWING IS COPYRIGHT
THIS DRAWING IS NOT TO BE SCALED
ALL DIMENSIONS TO BE CHECKED ON SITE
BEFORE COMMENCEMENT OF WORK
ADP TO BE NOTIFIED OF ANY ERRORS

DRAWN K J NOLAN DATE OCT 2011

CHECKED SCALE 1:100 / 1:200

DRAWING NO

451/4