




West Elevation

0 1 2 3 4 5m

existing brick elevation to be cleaned, repaired and re-pointed where required

all existing windows to be replaced with painted timber framed double glazed frames

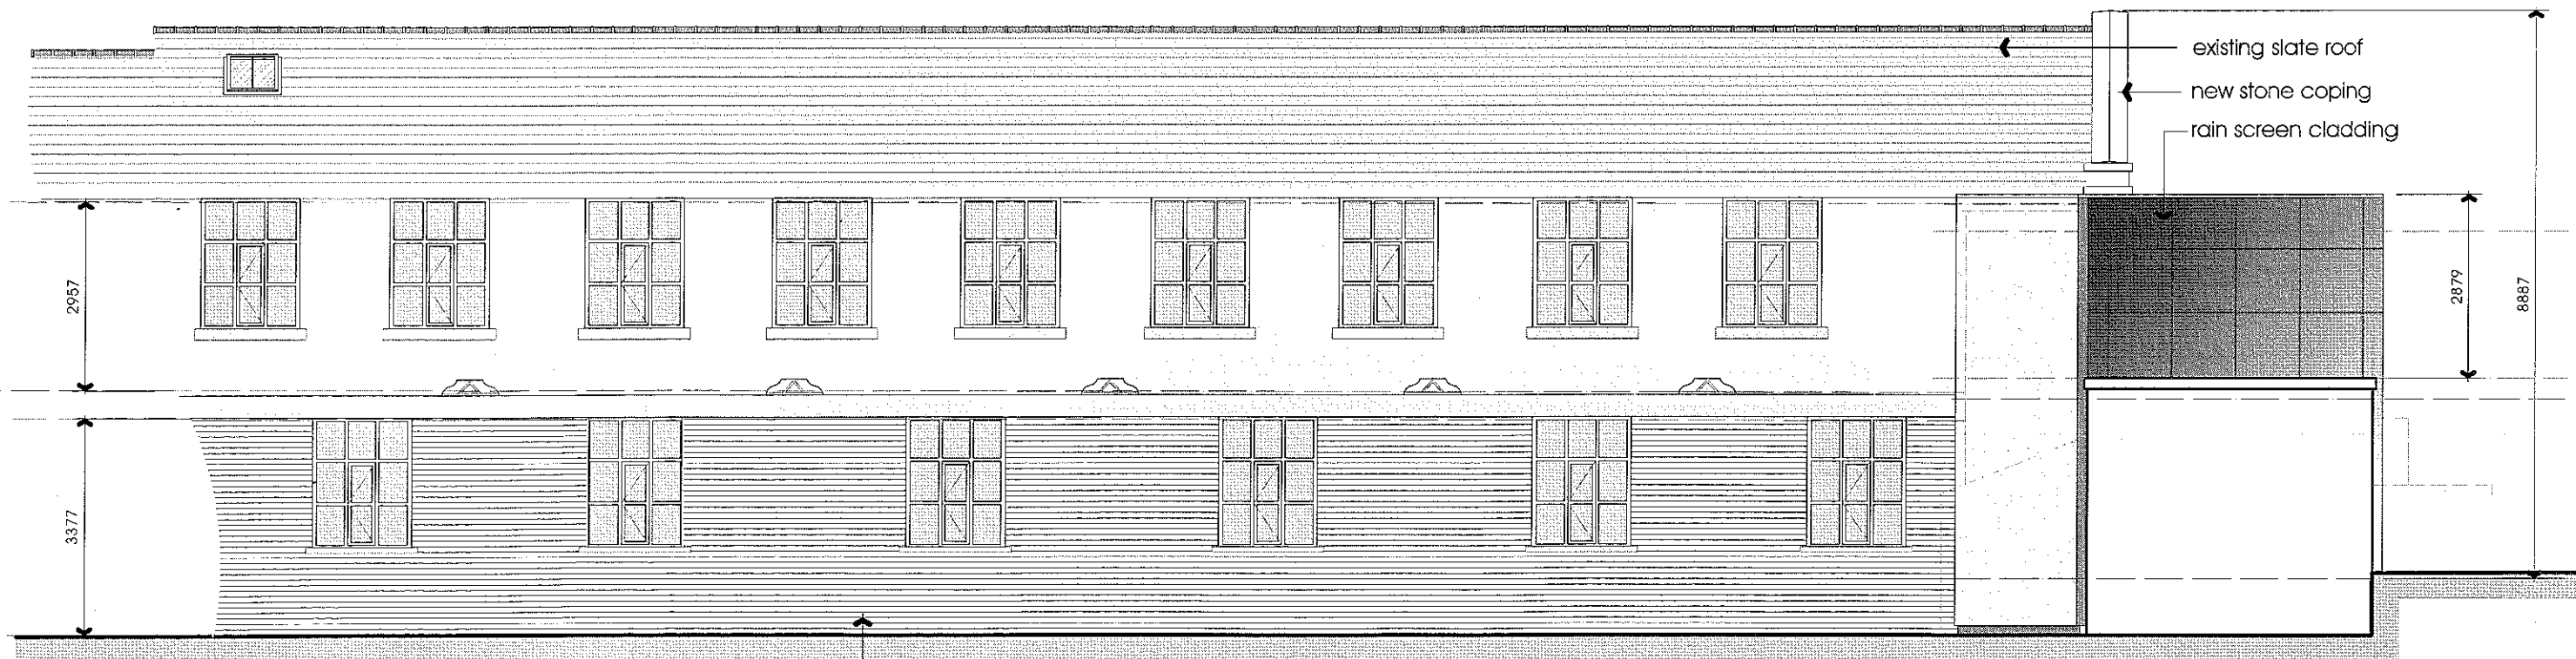

East Elevation

0 1 2 3 4 5m


ground floor brick work to be re-pointed

all existing windows to be replaced with painted timber framed double glazed windows

Rev A Feb 2012 Windows amended to timber, render omitted at ground level in lieu of re-pointing

PGB Architectural Services Ltd

Lily Cottage
12 Glen Avenue
Knowle Green
Preston
PR3 2ZQ

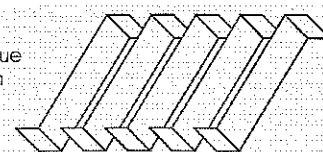

CLIENT
Mr and Mrs Smith

PROJECT
Stonebridge Mill
Kestor Lane
Longridge PR3 3AD

DRAWING TITLE
Proposed Refurbishment
Elevations

m 07866 366565 t 01254 820092 e info@pgb-arch.com


PAPER SIZE A3
DATE Sept 2011

JOB NO 2573
SCALE 1:100



DRAWING NO 13
REVISION A

3201 10946?

APPENDIX 11 RECEIVED
DATE 13/02/12

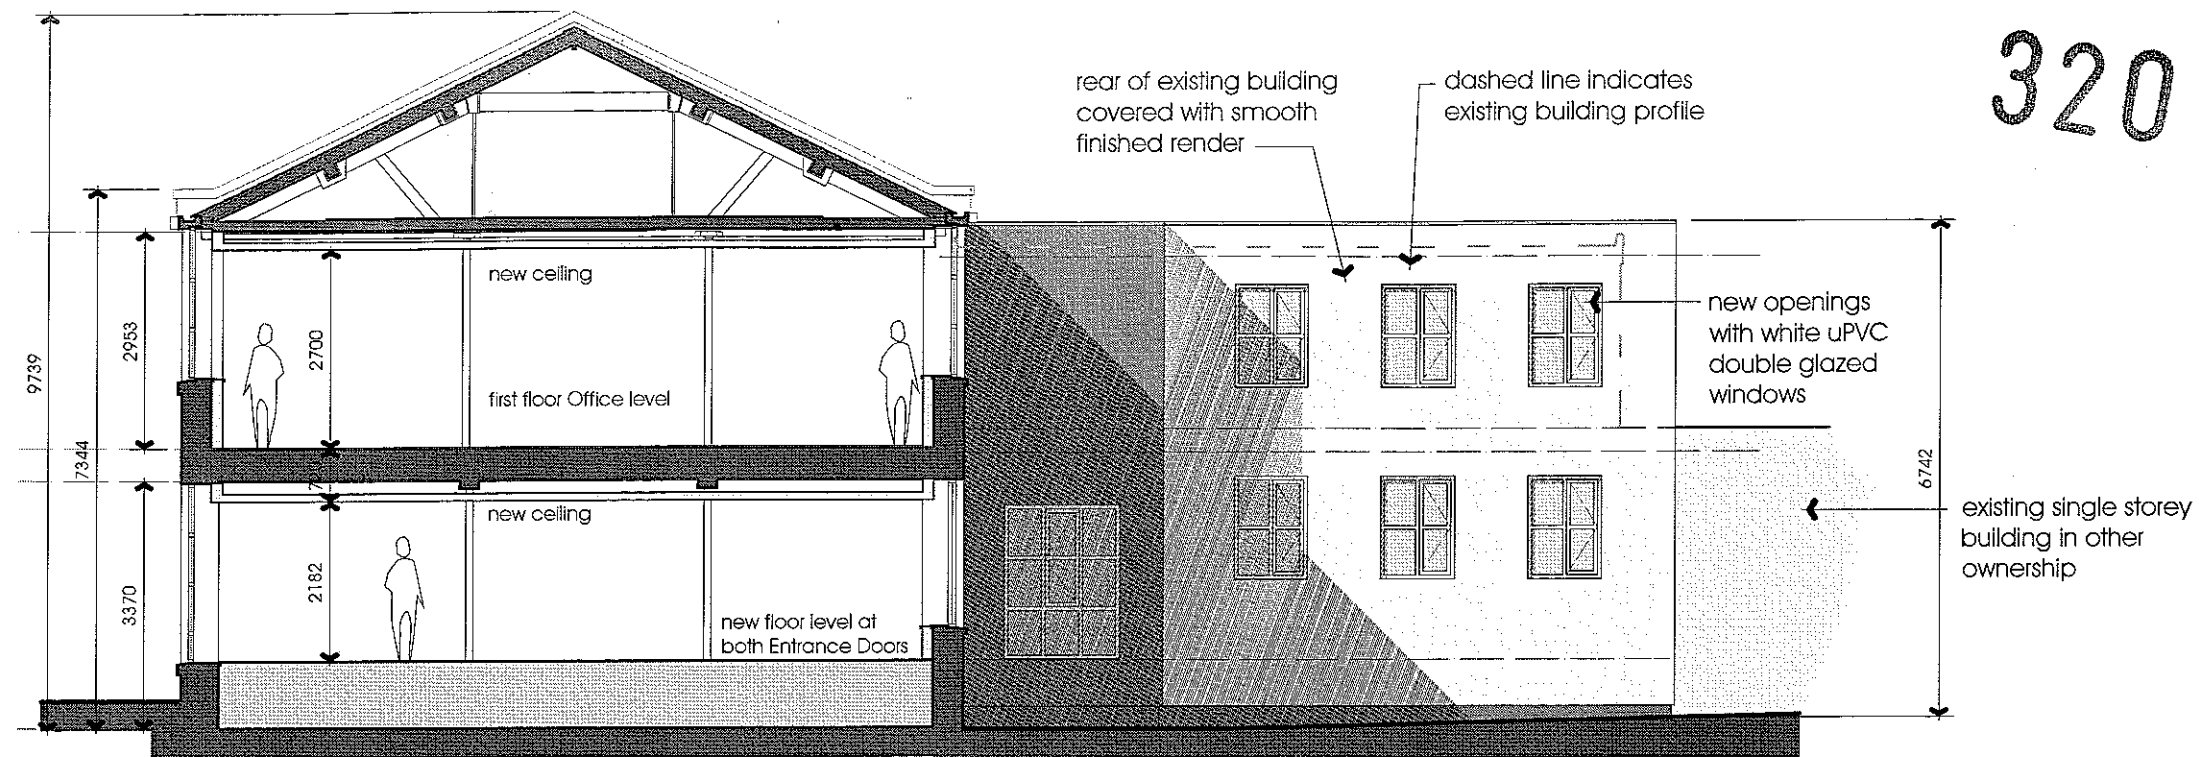

Sectional South Elevation

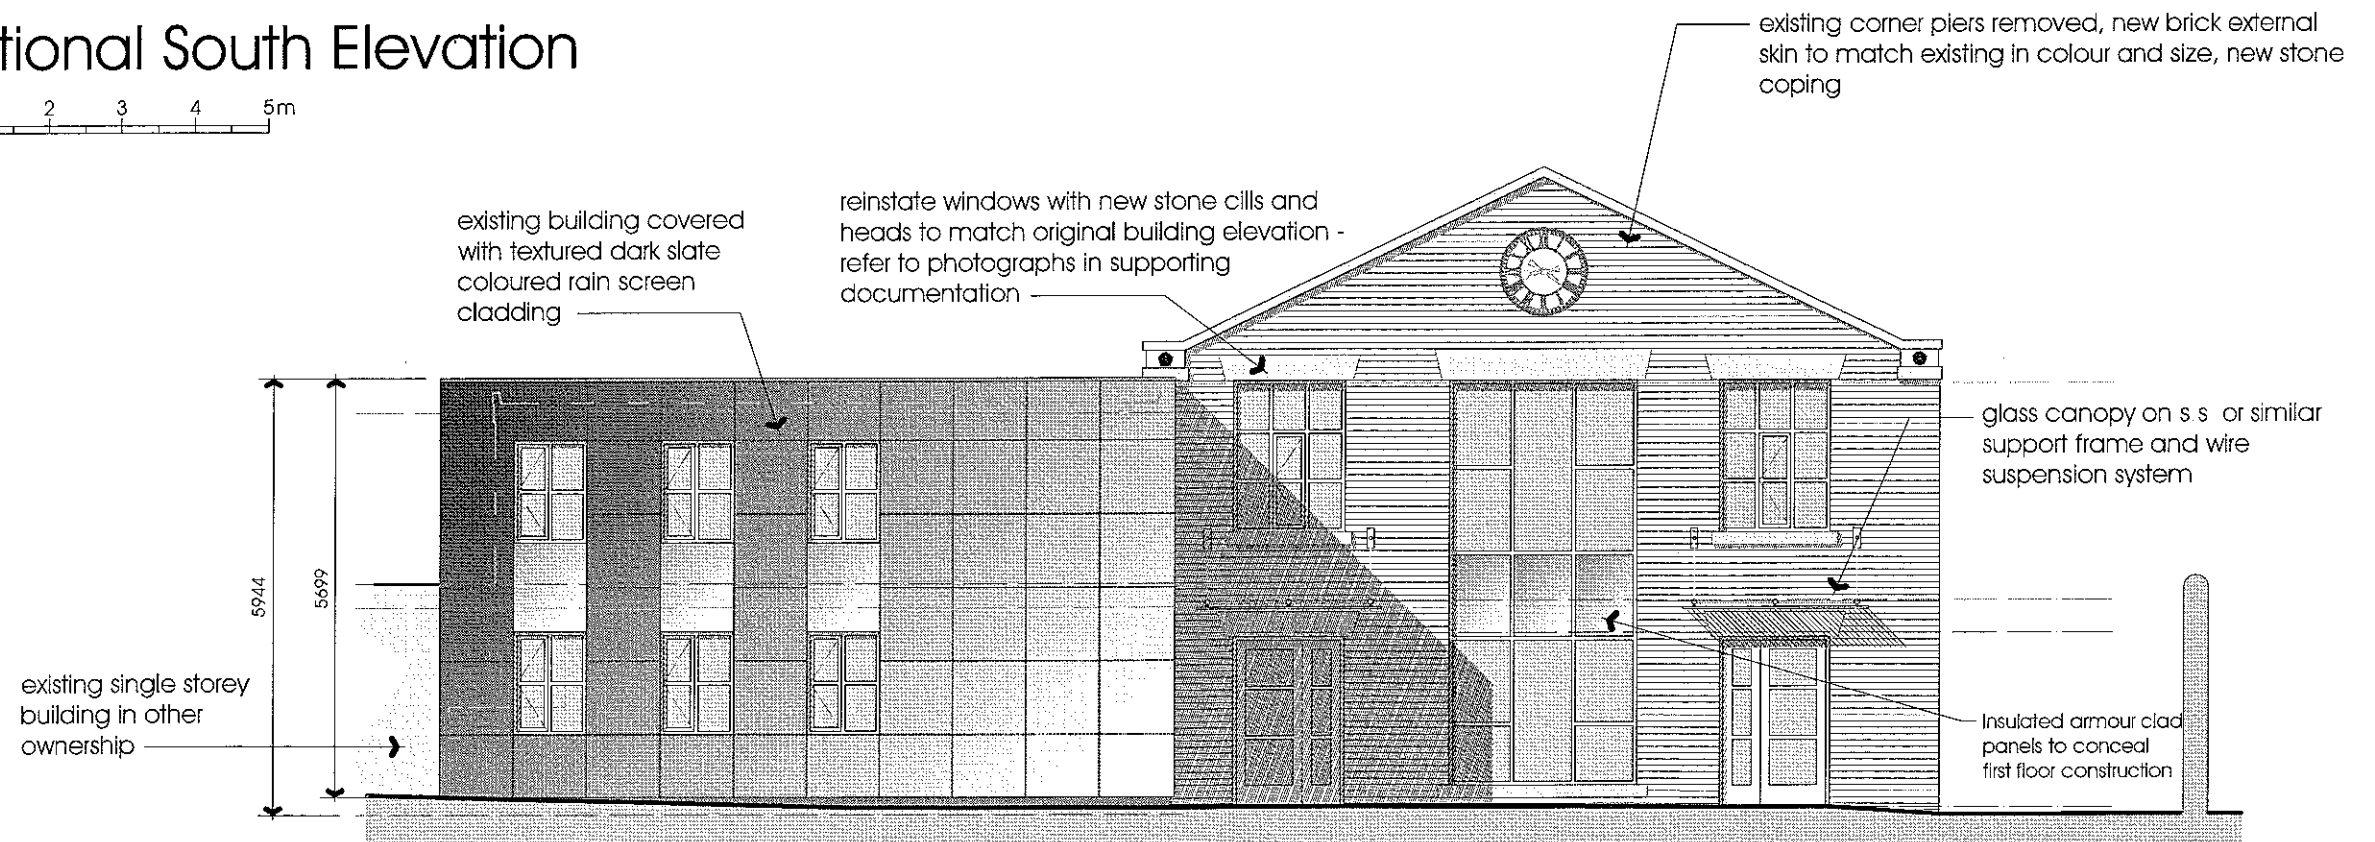 

North Elevation



Windows within original mill building to be double glazed timber framed whilst windows in the contemporary clad section to be uPVC

Rev A Feb 12 Arched window to center glazing panel amended, window construction note added and clock feature added

PGB Architectural Services Ltd

Lily Cottage
12 Glen Avenue
Knowle Green
Preston
PR3 2ZQ

m: 07866 366565 t: 01254 820092 e: info@pgb-arch.com

CLIENT
Mr and Mrs Smith

PROJECT
Stonebridge Mill
Kestor Lane
Longridge PR3 3AD

DRAWING TITLE
Proposed Refurbishment
Elevations

PAPER SIZE A3
DATE Sept 2011

JOB NO. 2573
SCALE 1:100

DRAWING NO. 14
REVISION A

3201 10946P

AMENDED PLAN RECEIVED

DATE 13/02/12