



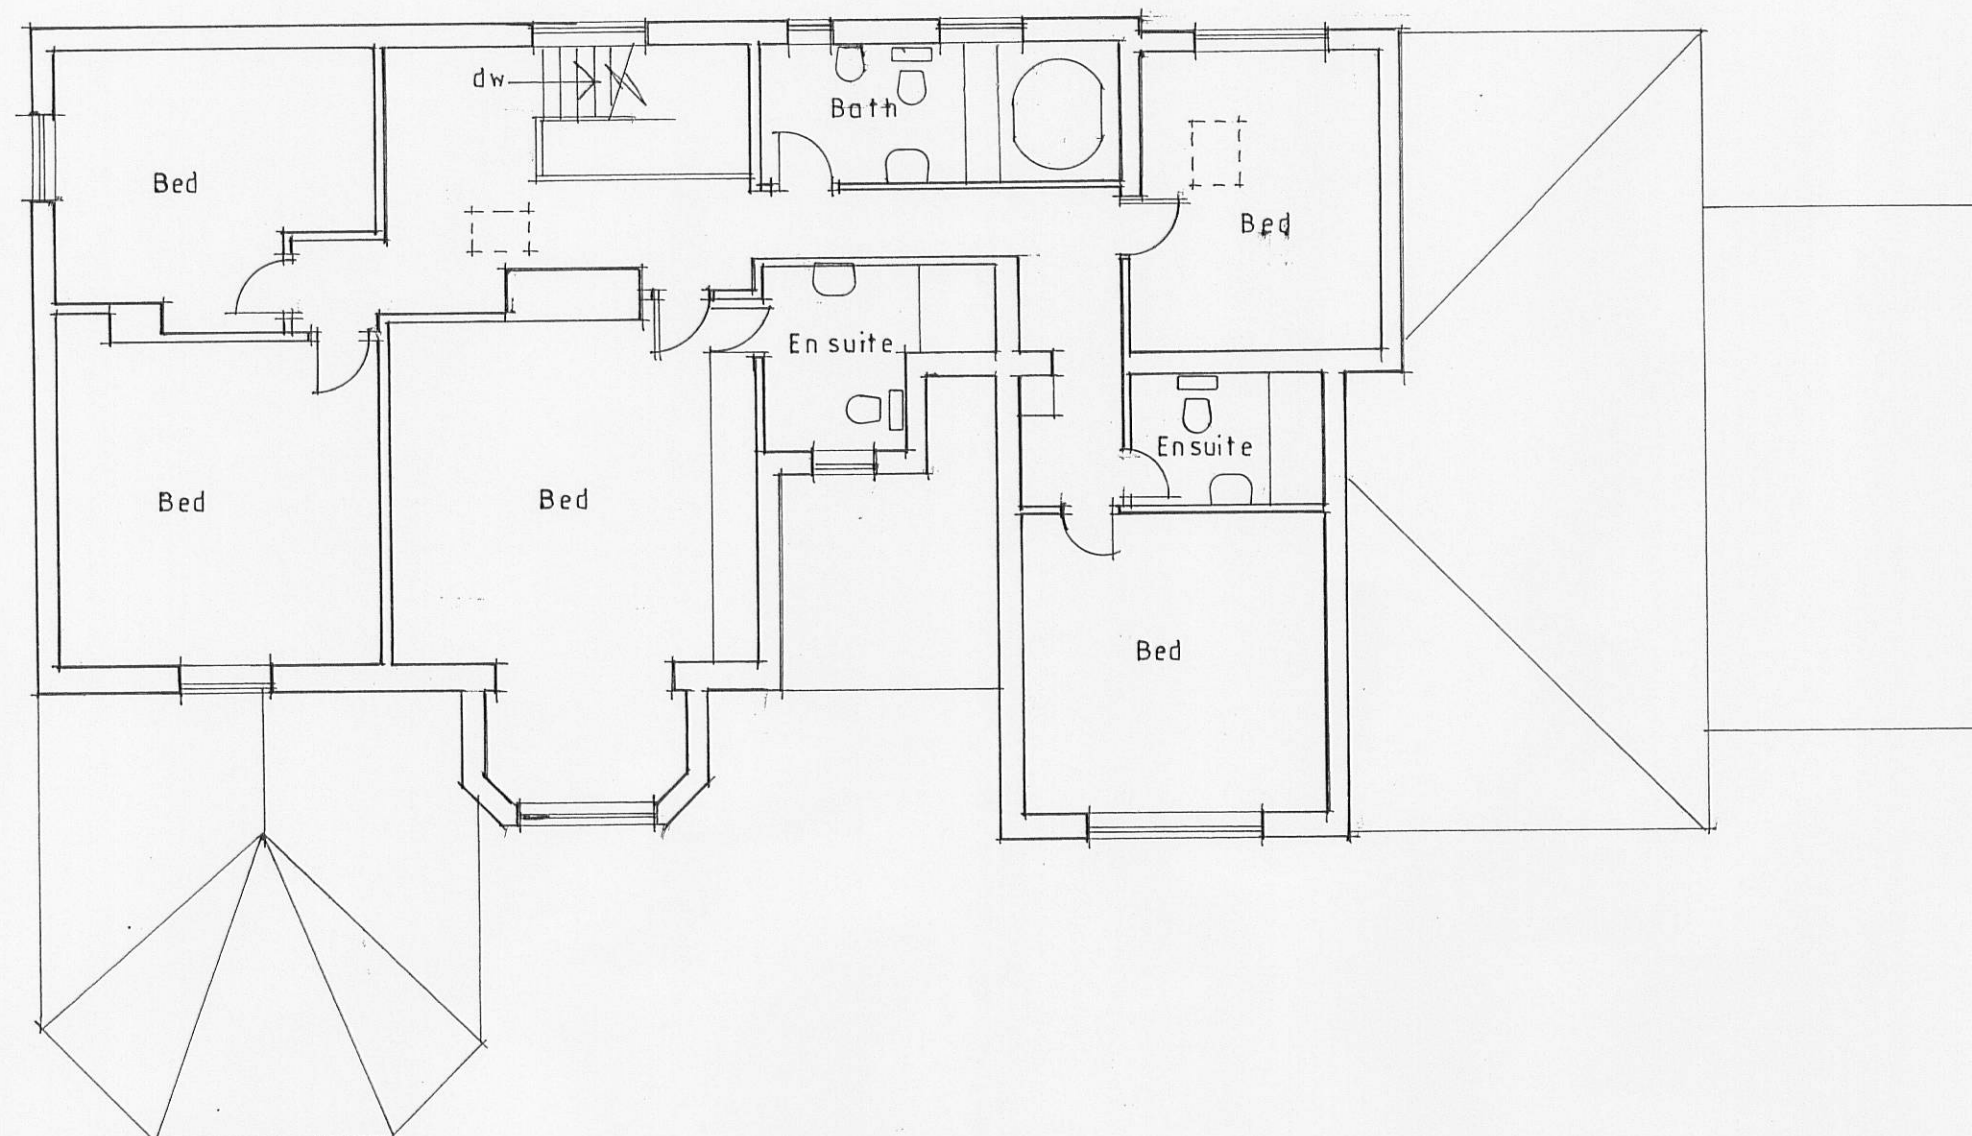

FIRST FLOOR PLAN



26m

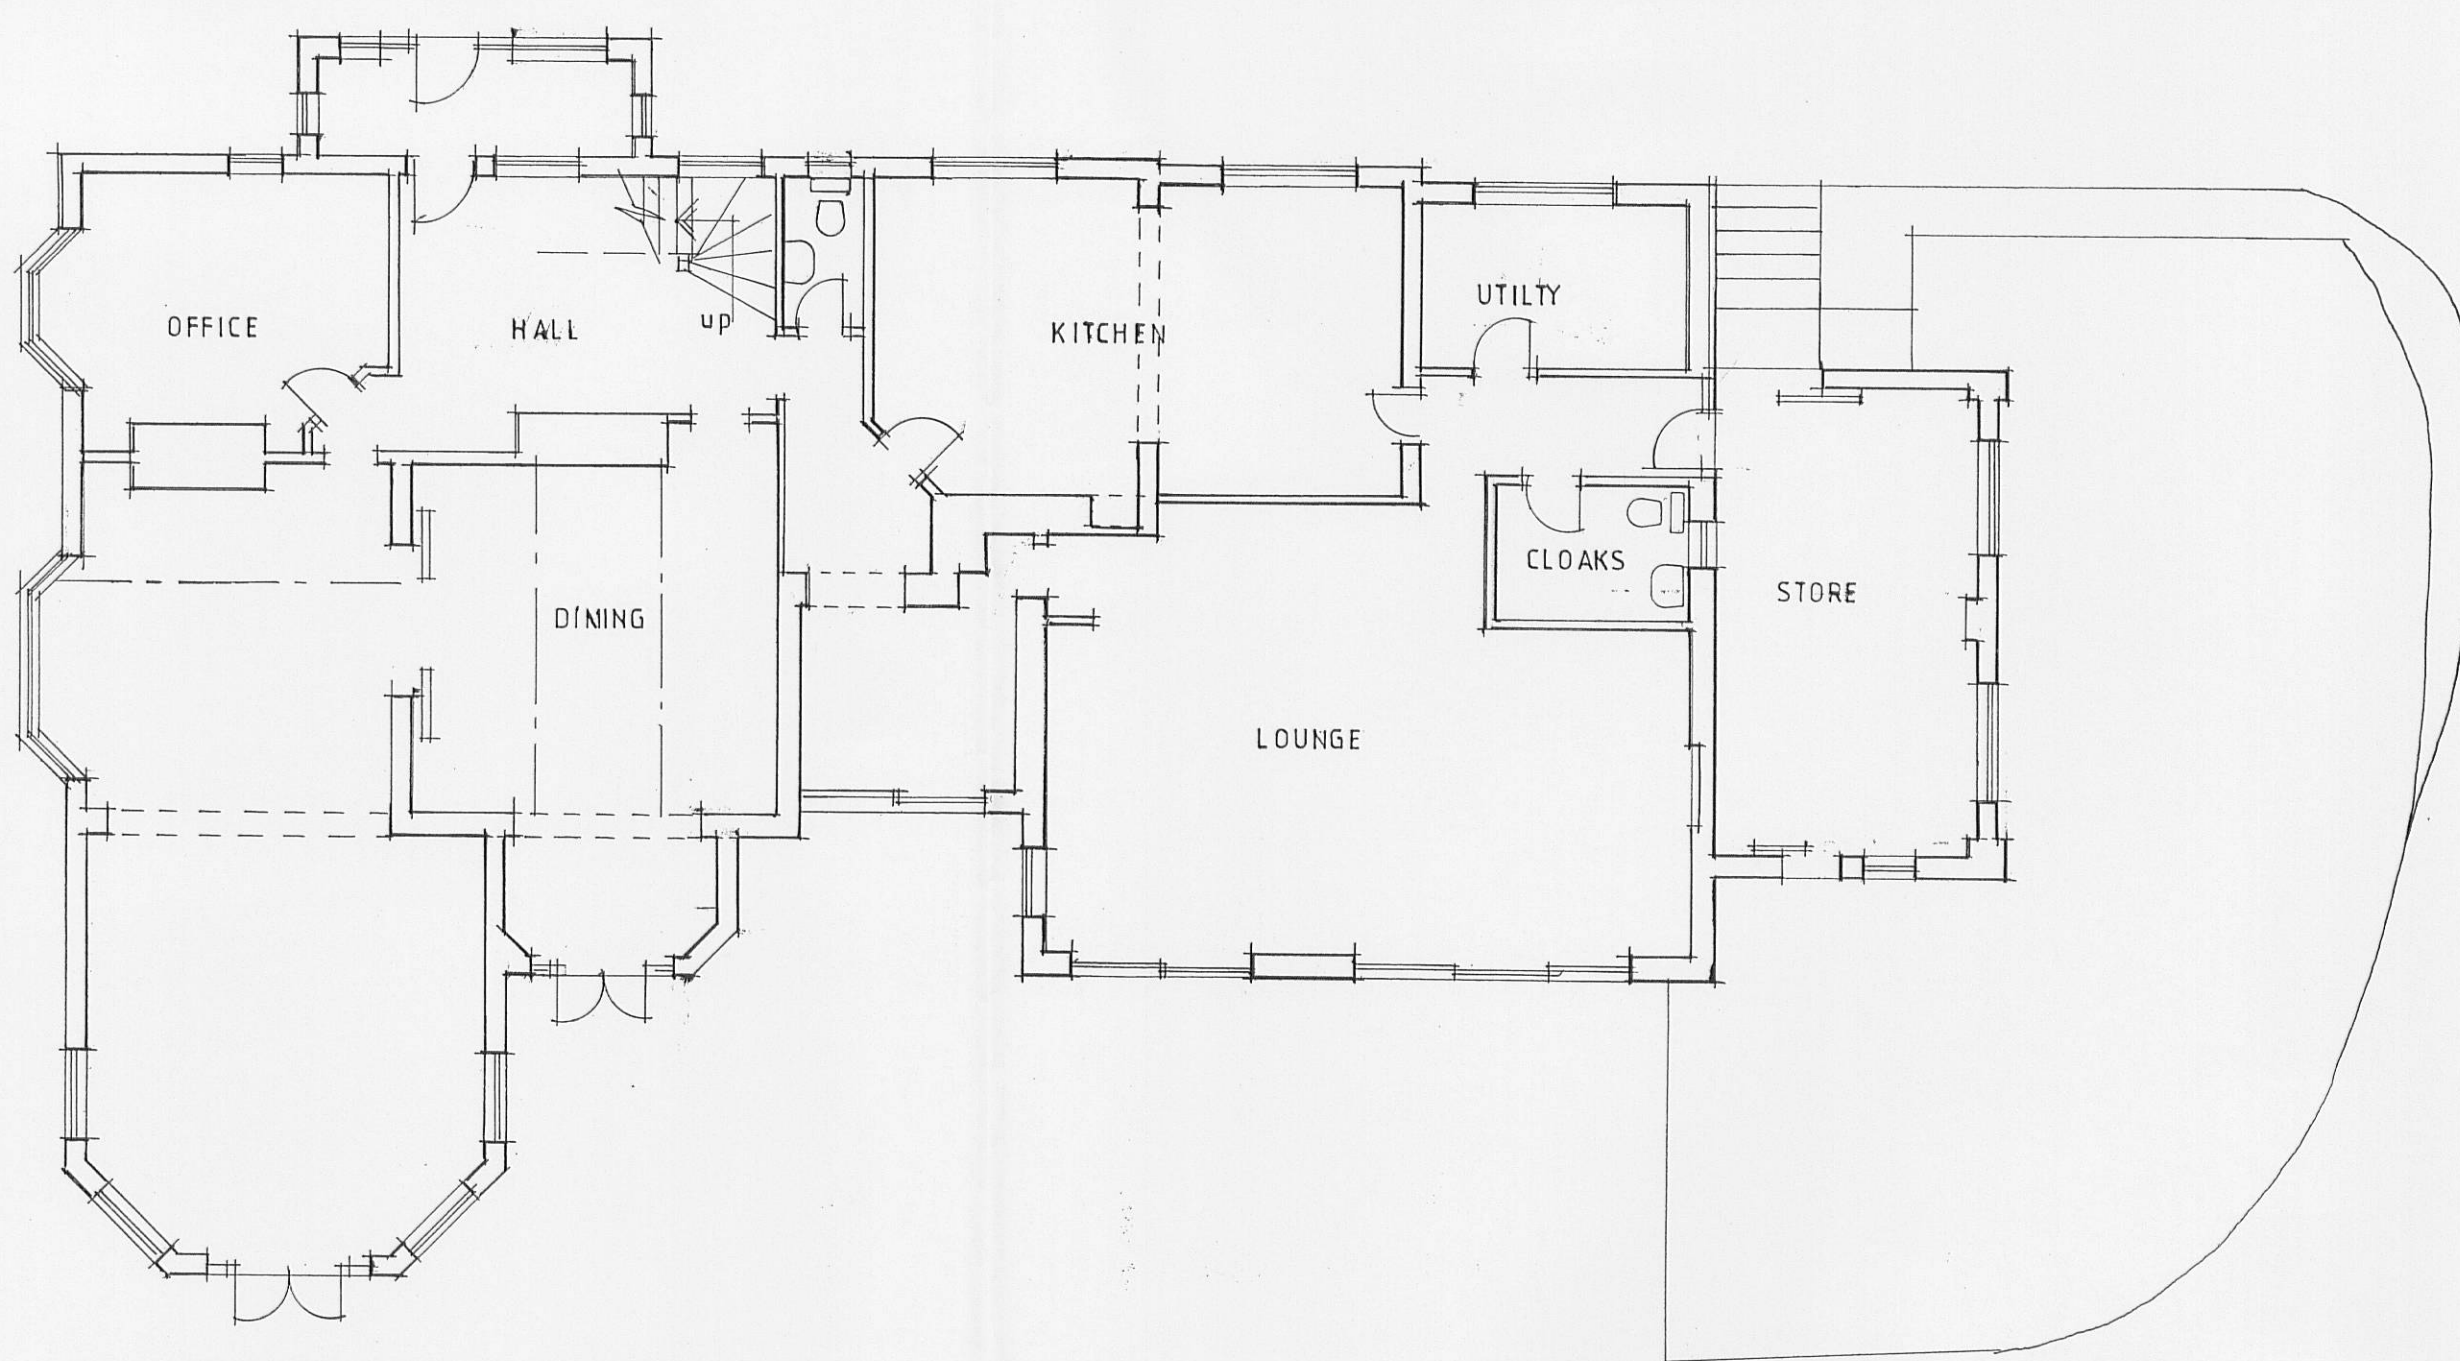


GROUND FLOOR PLAN




NORTH ELEVATION

26m

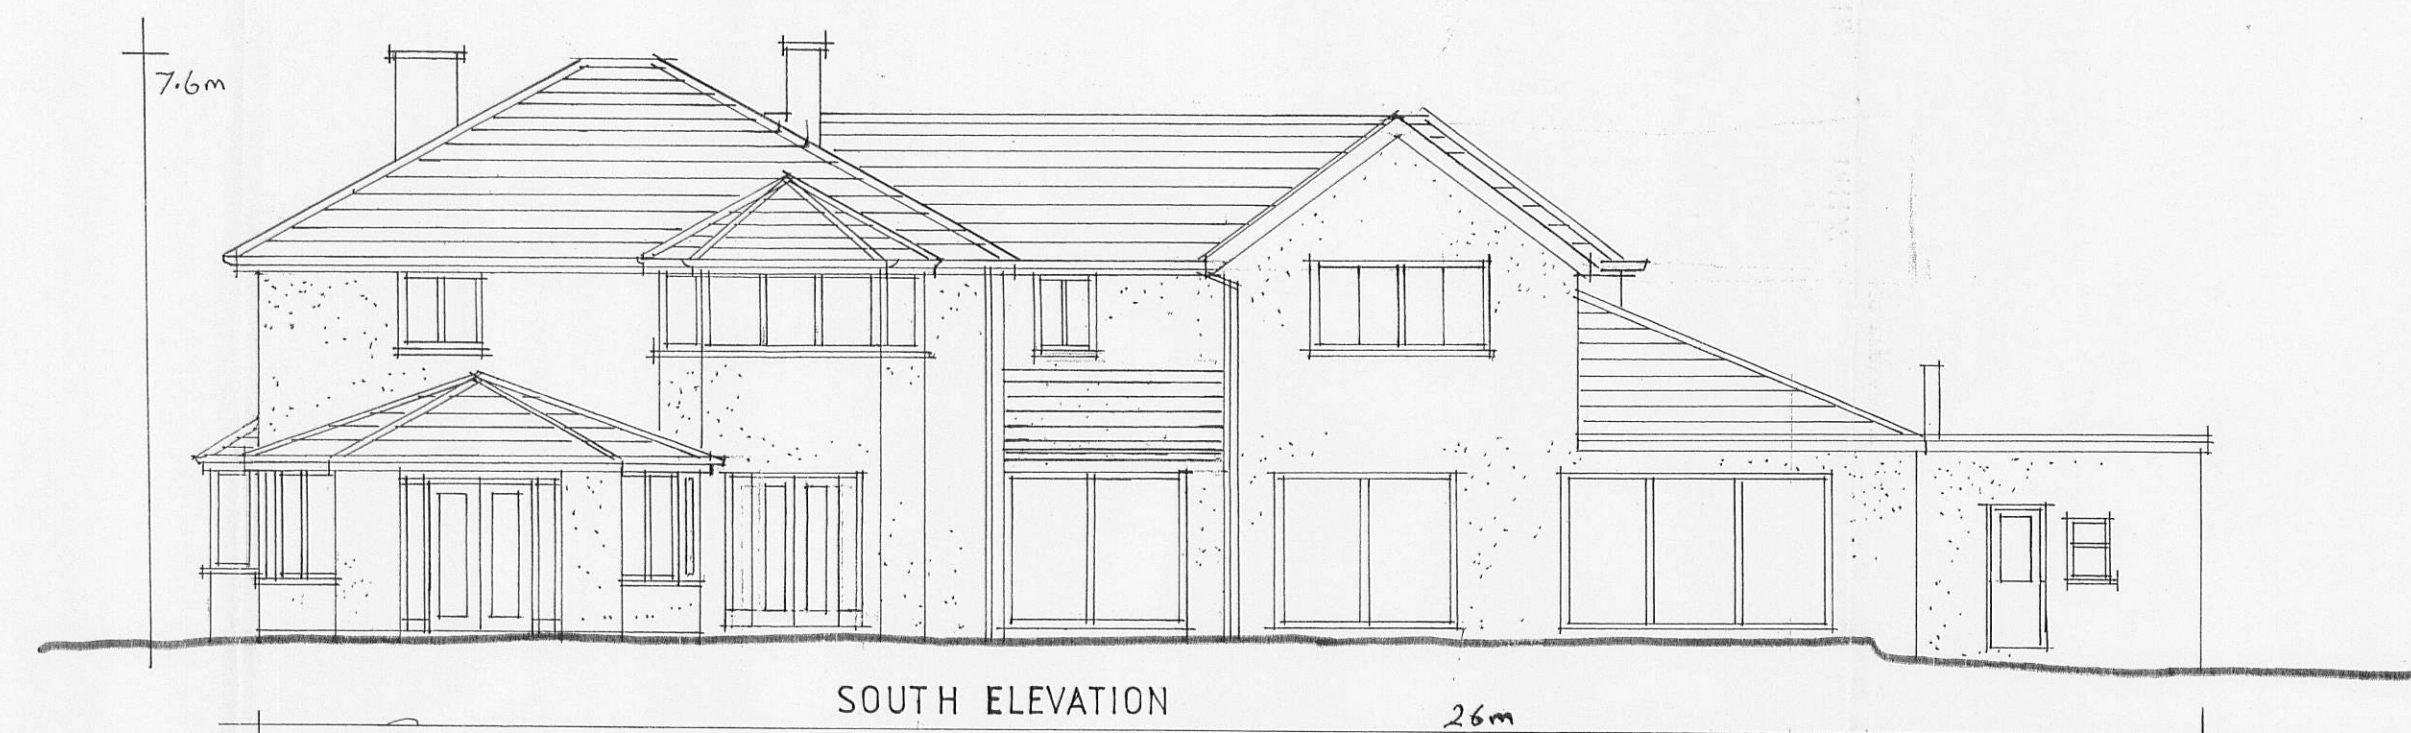


SOUTH ELEVATION

26m

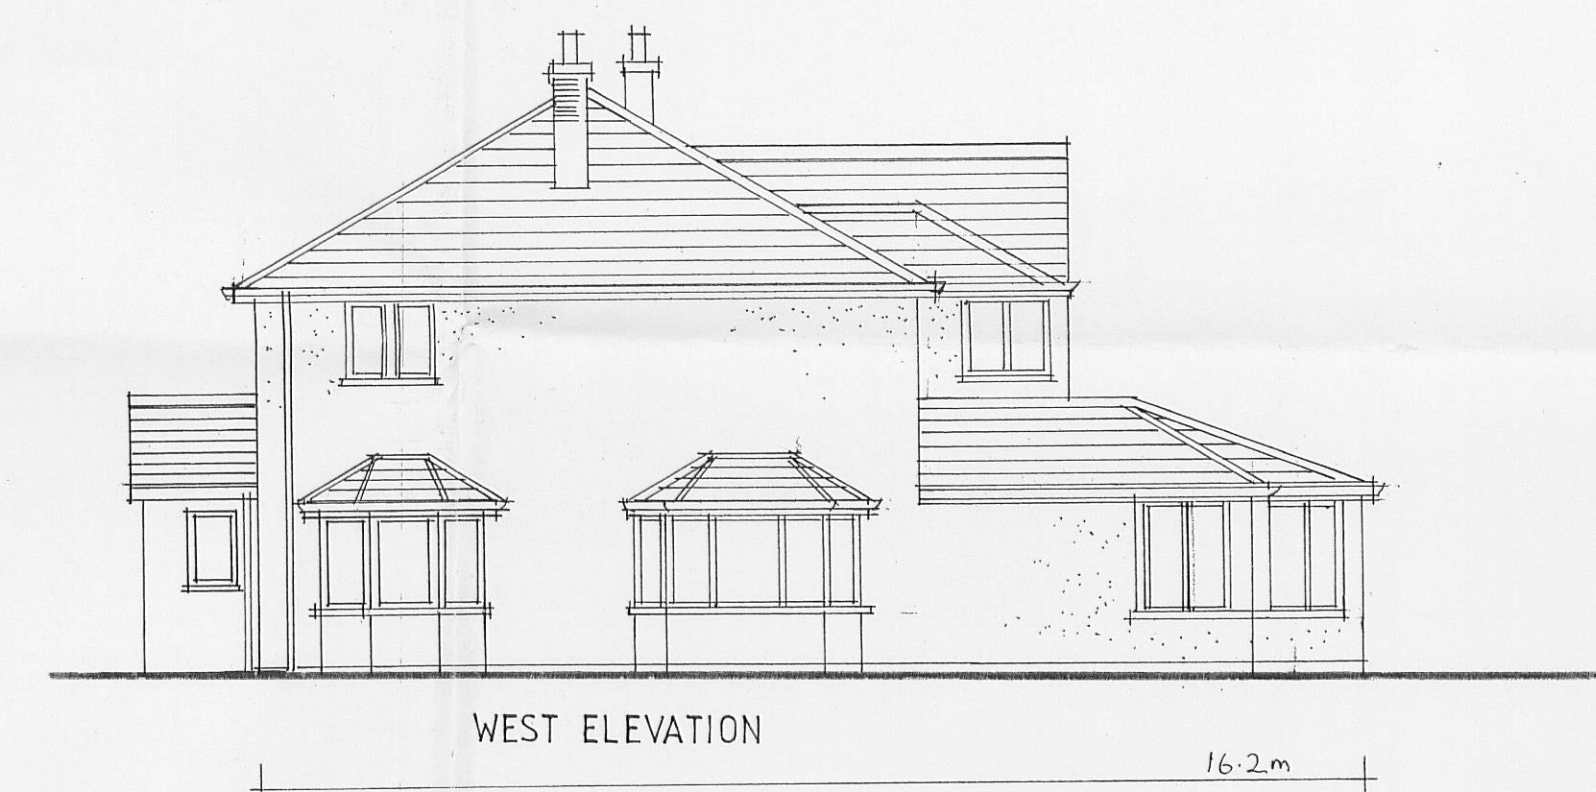

WEST ELEVATION

16.2m

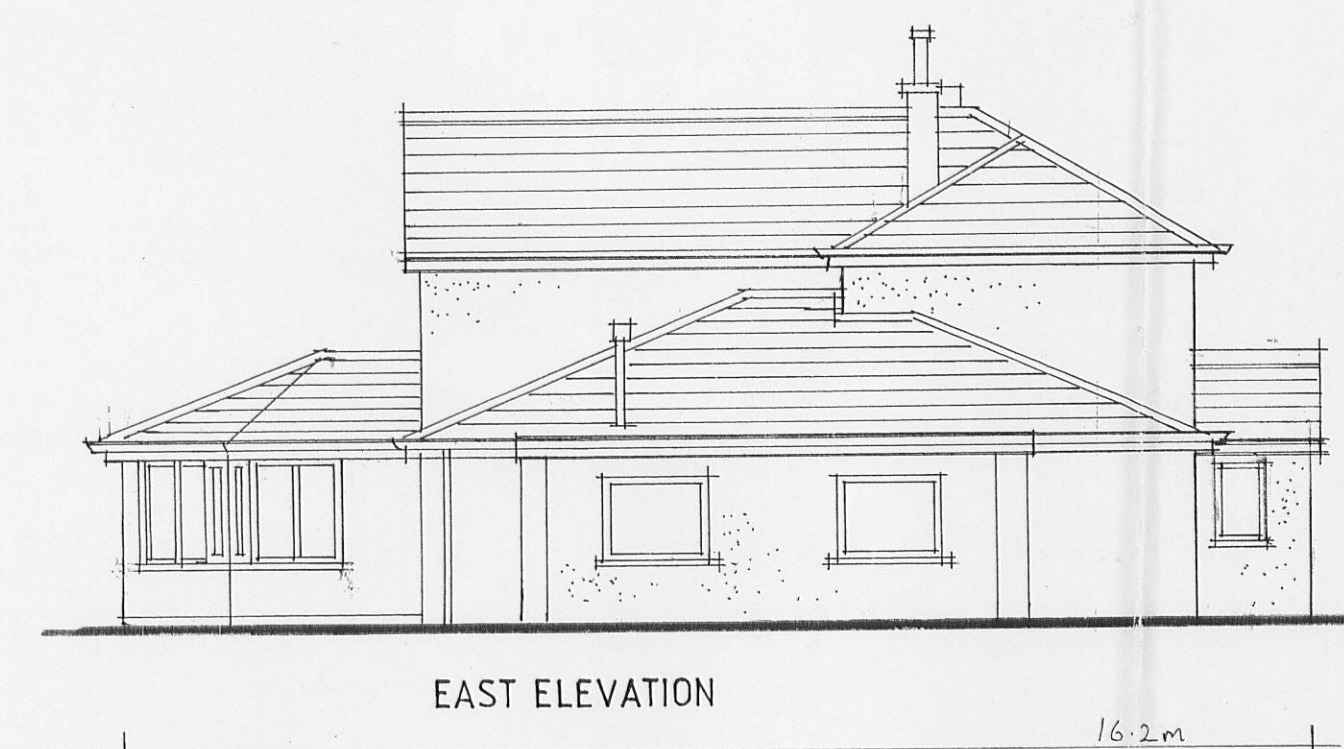

EAST ELEVATION

16.2m

320110949P

Client Mr A. BARRETT		
Job Title PROPOSED ALTERATIONS TO CRESTA RIBCHESTER ROAD CLAYTON LE DALE		
Drawing Title EXISTING PLANS AND ELEVATIONS		
Scale 1:100	Date OCT 11	Drawn LKR