

MR MR HOODSON

29 THE CRESCENT

CLITHEROE


LANCASHIRE

Scale 1:50


Date NOVEMBER 2011

Plan ref 29TC a

320110961P

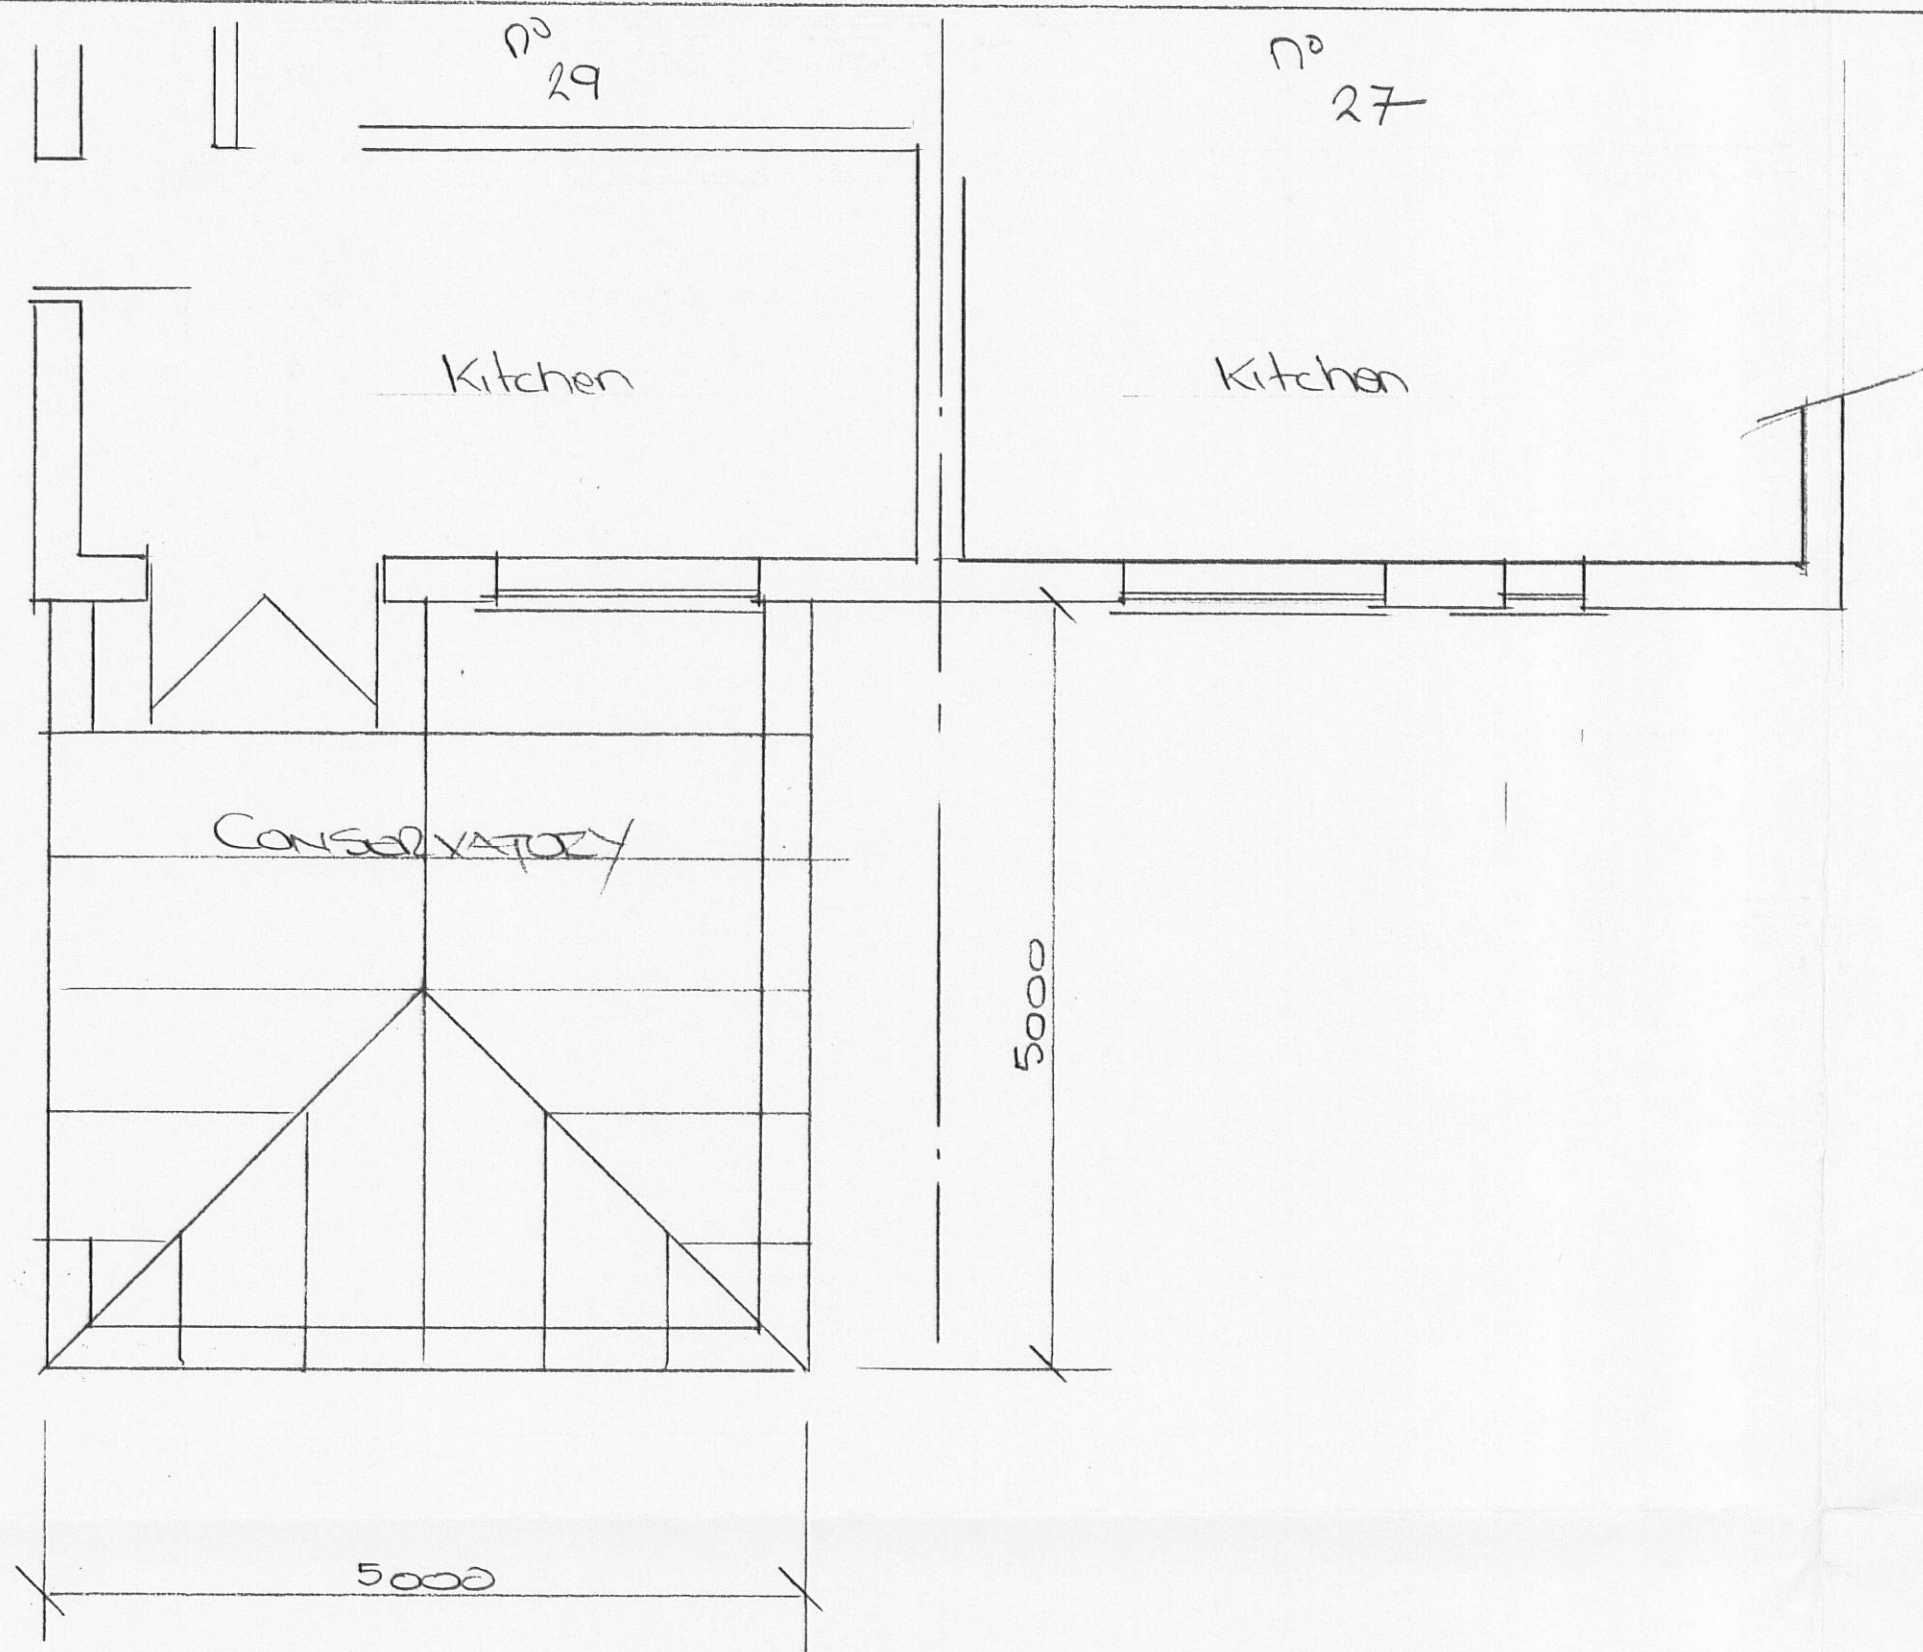

PROPOSED REAR ELEVATION

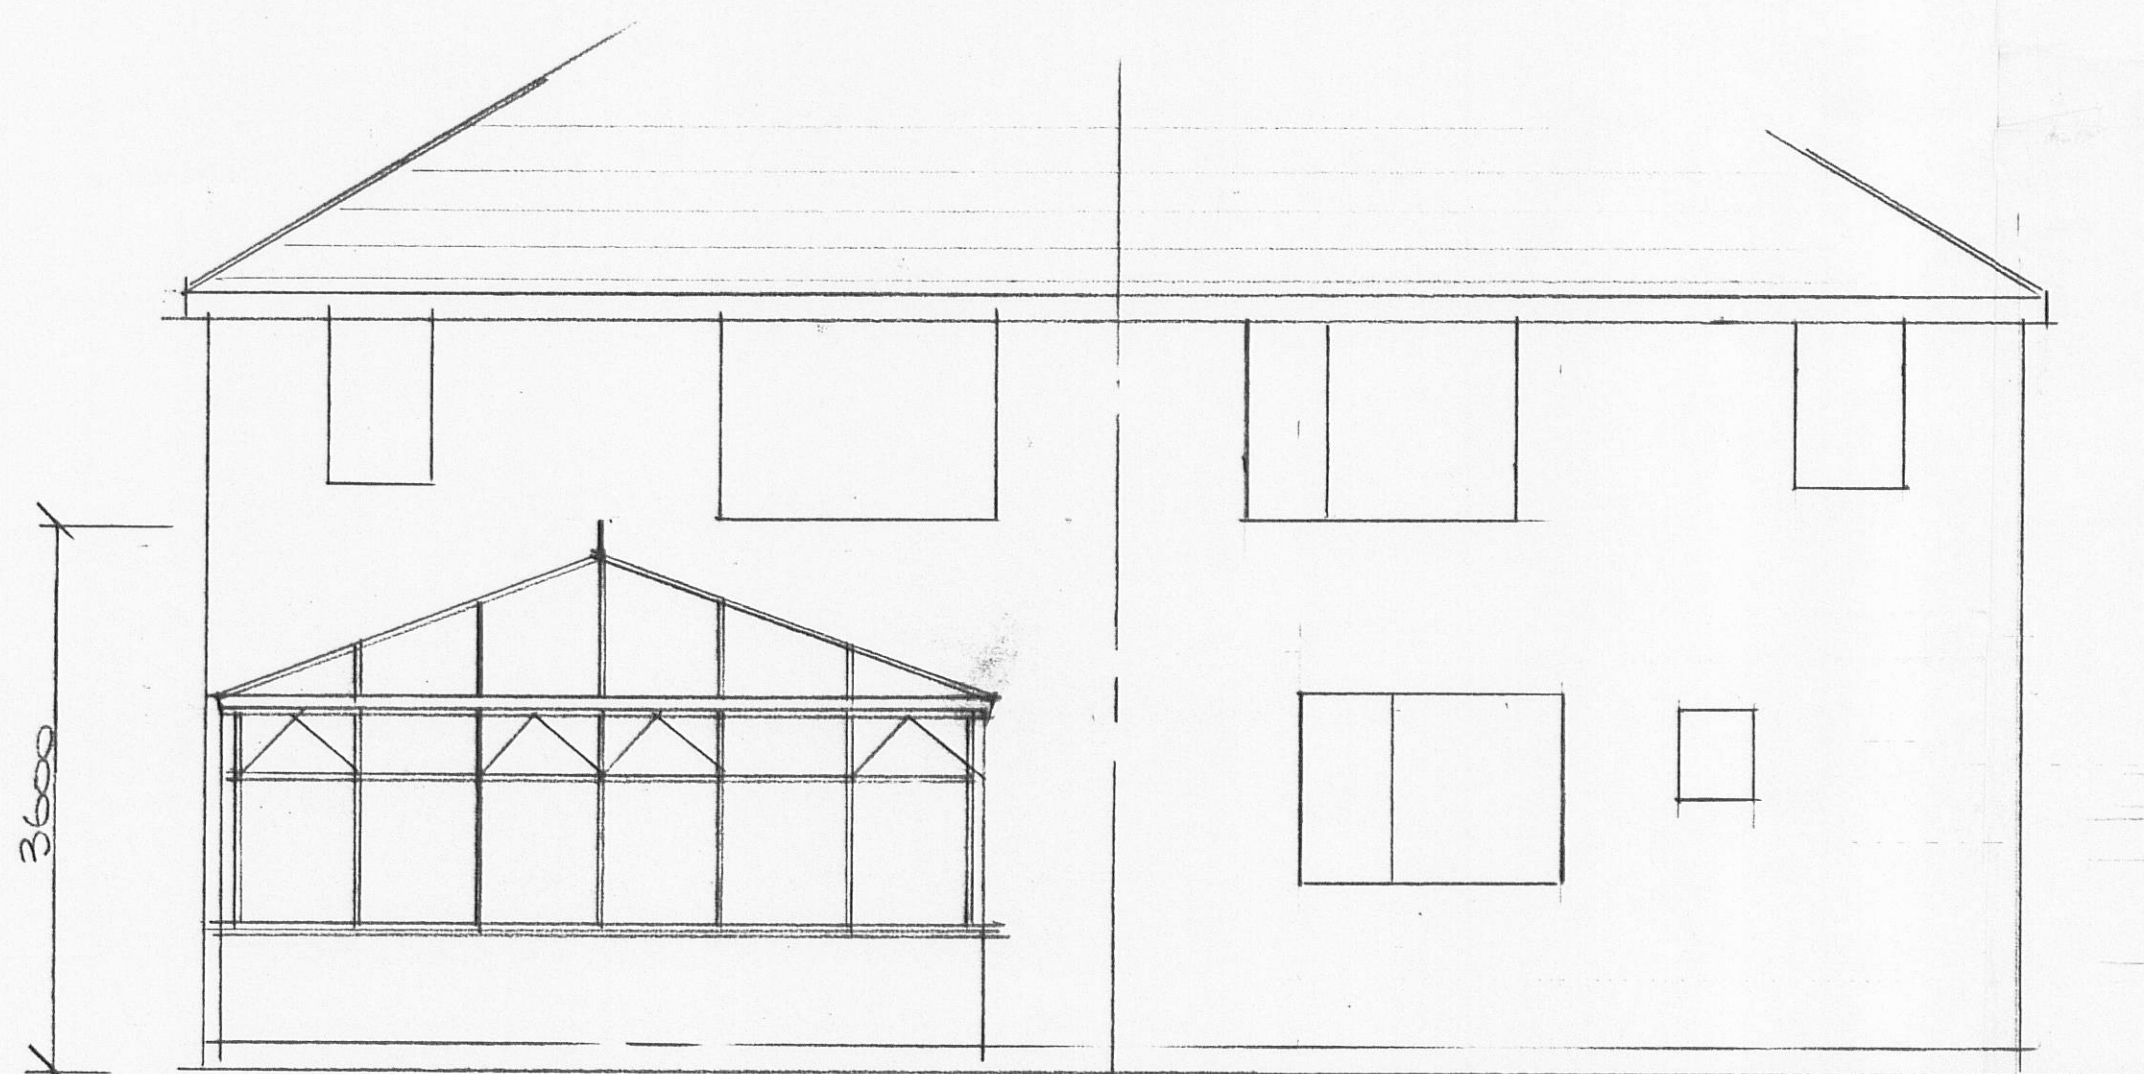

PROPOSED REAR ELEVATION