


Rev: C - Material Key Amendment / SP					06.12.11
revision:					date:
client:	project:			drawing:	
SP	Cobden Mill, Salsdon			Streetscene Elevations	
project no:		revision:		drawn:	checked:
6131	P07	C	SP	PC	15.11.11
				date:	scale @
				1:200	

street design partnership
architecture urban design interior





320110971P

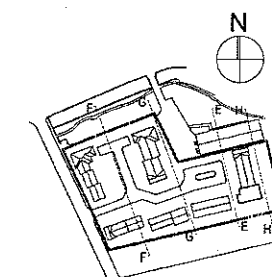


Rev: B-Metrol Key Air treatment BP					08.12.11
revision:					date:
client:	project:	drawing:			
	Odeon Hill, Salsben	Streetscape Elevations			
project no:		drawing no:	revision:	drawn:	checked:
6131	P08	B	SP	PC	15.11.11 1200

street design partnership
architecture urban design interior






320110971P

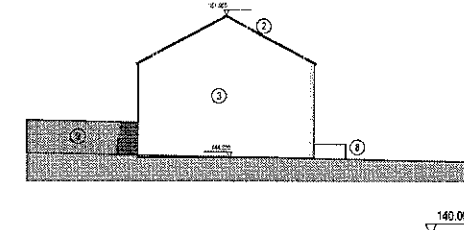

-

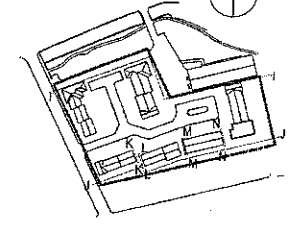

Elevation K

Elevation L

Elevation M

Elevation N

Rev: B Material Key Annotations / SP					06.12.11	
revision:					date:	
client:		project:		drawing:		
Oxden Mill, Sudben		Steadstone Elevations				
project no:		drawing no:		revision:		drawn: checked:
6131		P09		B SP PC		15.11.11 1:200


street design partnership
architecture urban design interiors



Elevation I (Northwest Elevation showing blocks only)

Elevation J (Southeast Elevation showing blocks only)

320110971P

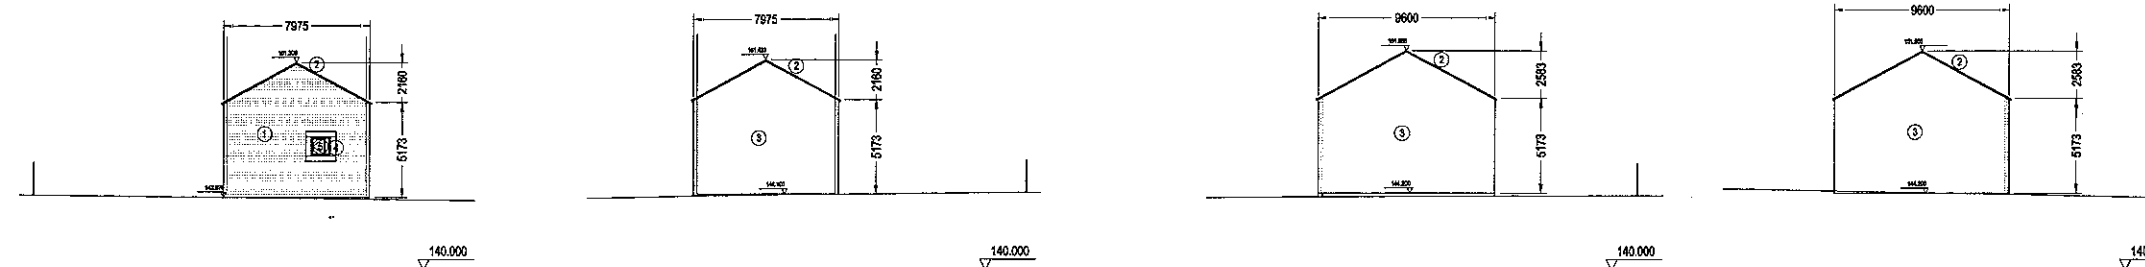

Elevation K

(Northeast Elevation
showing blocks only)

Elevation L

(Southwest Elevation
showing blocks only)

Elevation M



(Southwest Elevation
showing blocks only)

Elevation N

(Northeast Elevation
showing blocks only)

Material Key

- ① Reconstructed Stone
- ② Slate Grey Roof Tile
- ③ White Render
- ④ Reconstructed Stone Surrounds/Unitile
- ⑤ White uPVC Windows/Patio Doors
- ⑥ Black Front Frost Door
- ⑦ Grey Pimpal Coping
- ⑧ Painted Flat Top Metal Railings
- ⑨ Close Boarded Timber Fences
- ⑩ Reconstructed Stone with Engineering Brick
Coping Pier and Infill Wall

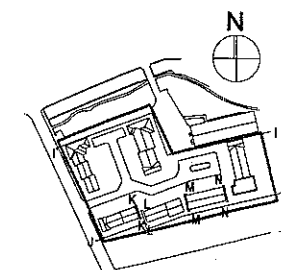 

Rev: A- Minor Key Amendment without heading shown / SP		08.11.11
revision:		date:
client:	project:	drawing:
	Cobden Mill, Subdon	Structurcans Elevations
project no:		revision: drawn: checked: date: scale @ A1:
6131	P12	A SP PC 28.11.11 1:200


street design partnership
architecture urban design interiors




Elevation A (Southeast Elevation showing blocks only)

- Material Key**
- Reconstituted Stone
 - Slate Gable Roof Tile
 - White Render
 - Reconstituted Stone Surrounds/ Linole
 - White uPVC Windows/ Patio Doors
 - Black Front Front Door
 - Grey Plaster Coping
 - Painted Flat Top Metal Railings
 - Cross Boarded Timber Fence
 - Reconstituted Stone with Engineering Brick
 - Coping Pier and Infill Wall
- 2 4 6 8 10m

Elevation B (Northwest Elevation showing blocks only)

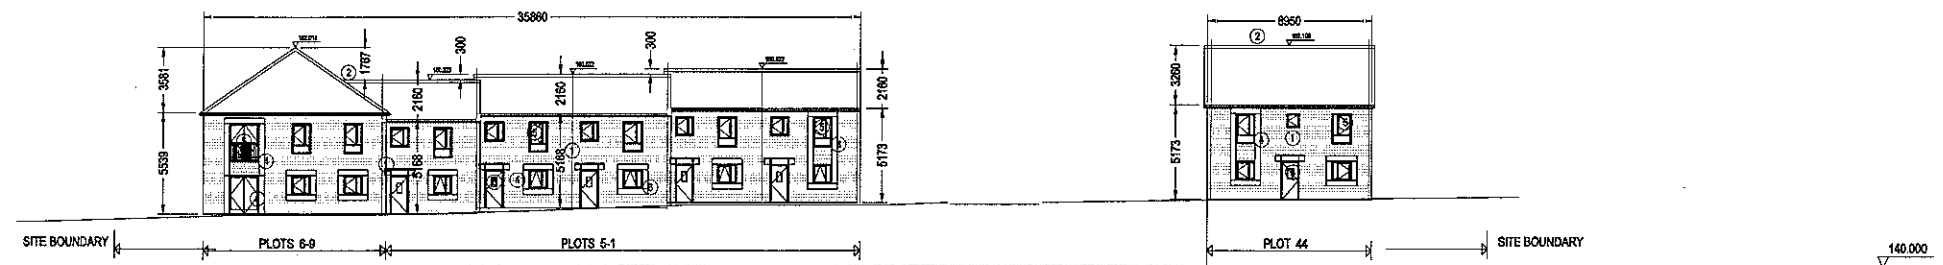


Elevation C. (Southwest Elevation showing blocks only)

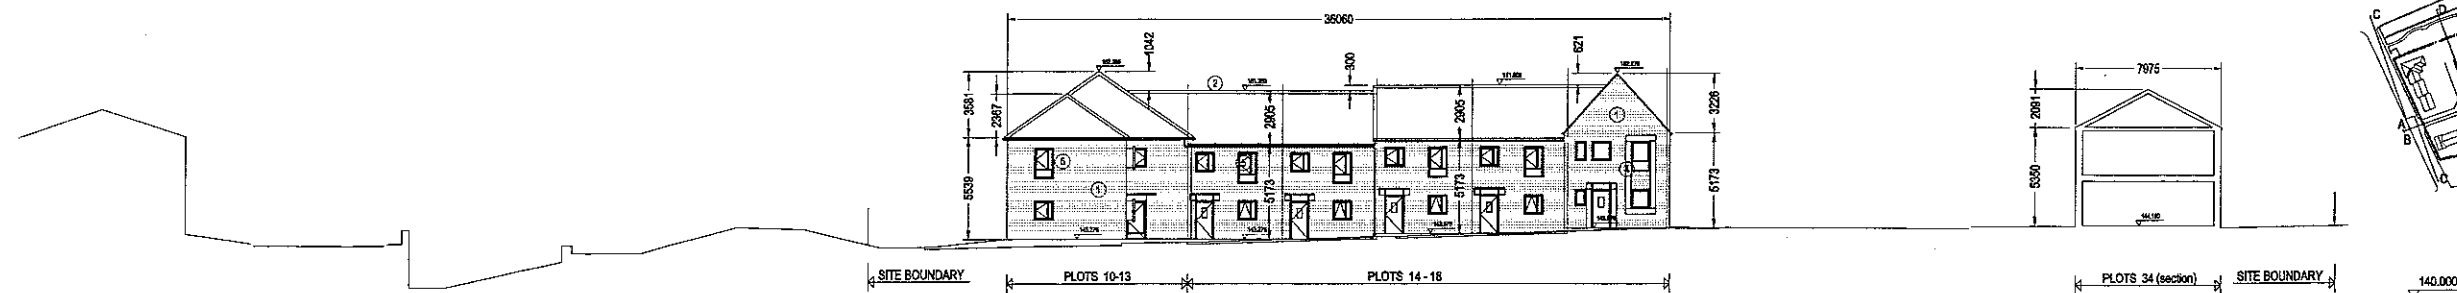


Elevation D (Southwest Elevation showing blocks only)

Plan A - Historic Key Amendment/ window heading shown / SP revision:		08.12.11 date:
client: SP	project: Cobden Mill, Seabon	drawing: Block Elevations
project no: 6131	drawing no: Pt0	revision: A
drawn: SP	checked: PC	date: 28.11.11
scale @ A1 1:200		

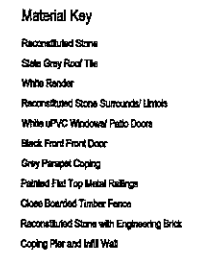

A horizontal scale bar with markings at 0, 2, 4, 6, 8, and 10m.

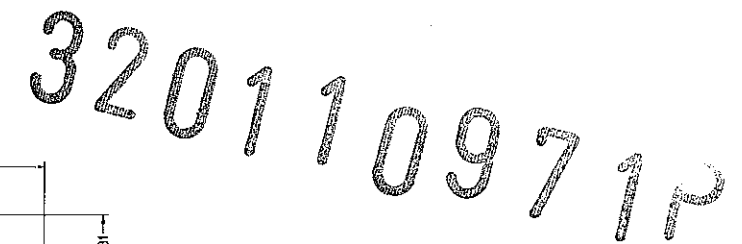

client:	project:	drawing:
	Cobden Mill, Sealden	Block Elevations

street design partnership
architecture urban design interiors