

general notes:
do not scale the drawing.
all dimensions to be checked on site prior to commencement of work and any
discrepancy shall be immediately reported and resolved prior to work commencing
this drawing is to be read in conjunction with all relevant drawings and
specifications relating to the job whether or not indicated on the drawing.



320110976P

Rev: Date: By: Description:

Client:


QUADRANT DEVELOPMENT HOLDINGS

Project:
PROPOSED CONVERSION TO TWO DWELLINGS
FORMER WEAVERS ARMS
MARKET PLACE, LONGRIDGE

Drawing Title:
EXISTING & PROPOSED
SITE PLANS

Drawn: MS	Checked:	Scale: 1:200	Date: DEC 11
Job No: 11-025	Drawing No: 1102	Rev:	

EXISTING & PROPOSED SITE PLAN

 

general notes:
do not scale the drawing.
all dimensions to be checked on site prior to commencement of work and any
discrepancy shall be immediately reported and resolved prior to work commencing
this drawing is to be read in conjunction with all relevant drawings and
specifications relating to the job whether or not indicated on the drawing.


320110976P

EXISTING SIDE ELEVATION


EXISTING FRONT ELEVATION

EXISTING REAR ELEVATION


EXISTING SIDE ELEVATION

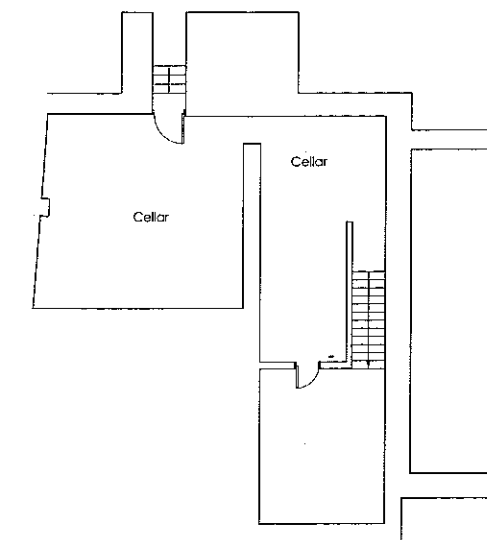


EXISTING CELLAR

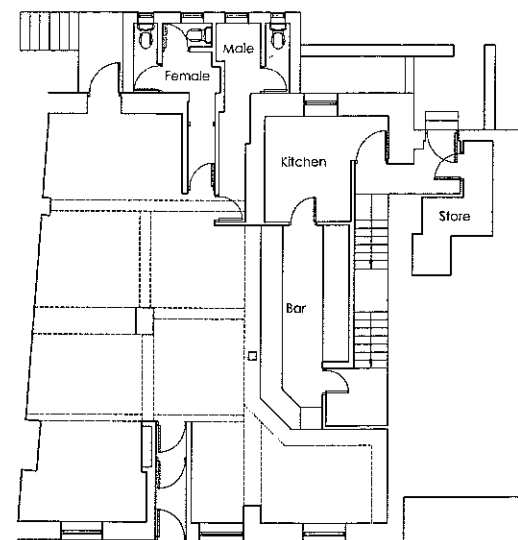

EXISTING GROUND FLOOR

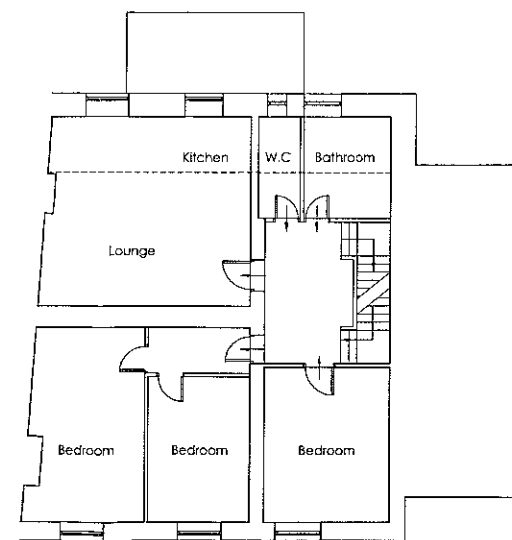

EXISTING FIRST FLOOR

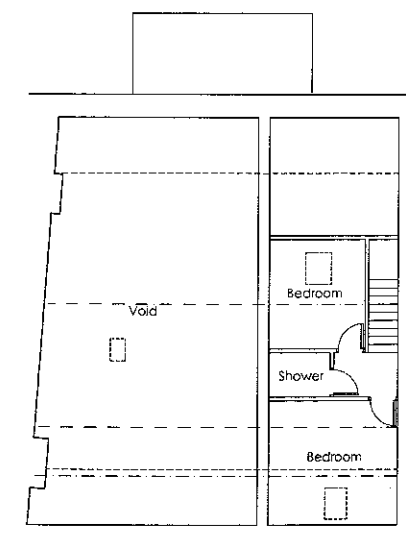

EXISTING SECOND FLOOR

EXISTING PLANS & ELEVATIONS

Rev Date Ex Revision
Client: QUADRANT DEVELOPMENT HOLDINGS

Project: PROPOSED CONVERSION
TO TWO DWELLINGS
FORMER WEAVERS ARMS LONGRIDGE
Drawing title: EXISTING
FLOOR PLANS
AND ELEVATIONS





Drawn: BAS	Checked:	Scale: 1:100	Date: 08/11
Appr: 11-025		Drawing no: 1000	Rev:

A1

PLANNING



320110976P

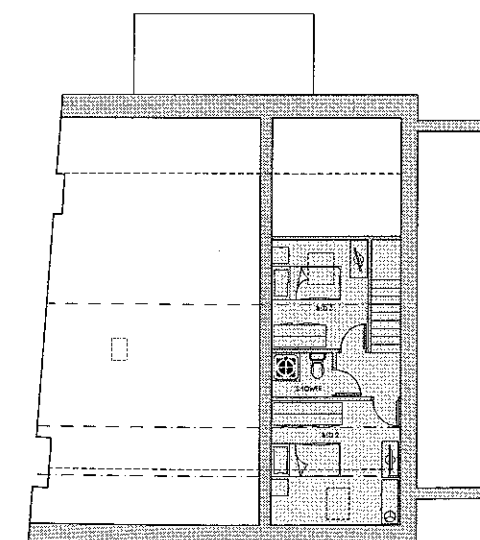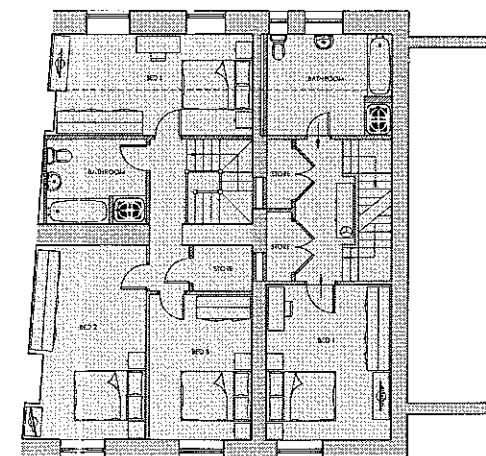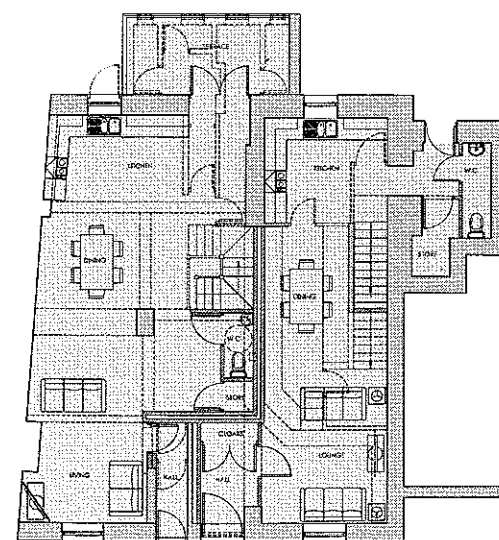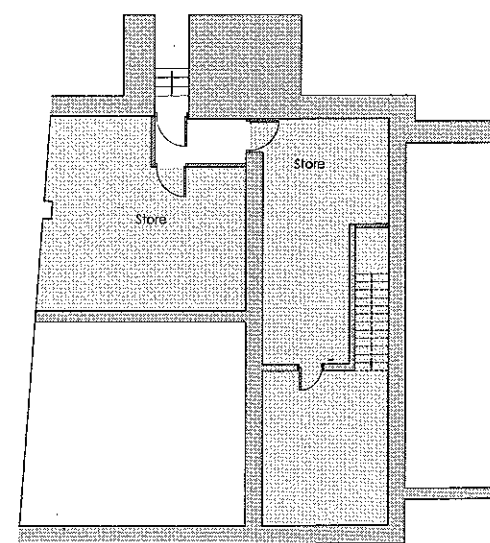

A Rev	05 12 11 Date	MS By	DEMOLITION HIGHTLIGHTED Description
----------	------------------	----------	--

Client: **QUADRANT DEVELOPMENT HOLDINGS**

Project:
PROPOSED CONVERSION
TO TWO DWELLINGS
FORMER WEAVERS ARMS LONGRIDGE

PROPOSED FLOOR PLANS AND ELEVATIONS


Drawn: MS	Checked:	Scale: 1:100	Date: OCT 11
JOB NO: 11-025	Drawing No: 1100		Rev. A

PROPOSED PLANS & ELEVATIONS



doi:10.1017/S0022216X12000425 Printed in the United Kingdom © 2012 Cambridge University Press

A1

PLANNING

 

320110976P

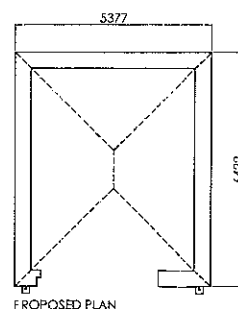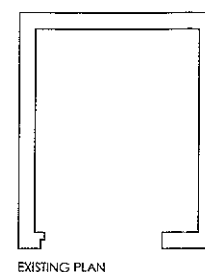

A	05.12.11	MS	DIMENSIONS ADDED
Re:	Date	by	Description

QUADRANT DEVELOPMENT HOLDINGS

PROPOSED CONVERSION
TO TWO DWELLINGS
FORMER WEAVERS ARMS LONGRIDGE

Drawing Size:
PROPOSED GARAGE
FLOOR PLANS & ELEVATIONS
AND ELEVATIONS

Drawn by: MS	Checked:	Scale: 1:100	Date: Oct 11
Job No: 11-025		Drawing No: 1101	Rev: A

PROPOSED GARAGE - PLANS & ELEVATIONS

[illegible]

S	A
---	---

PLANNING