




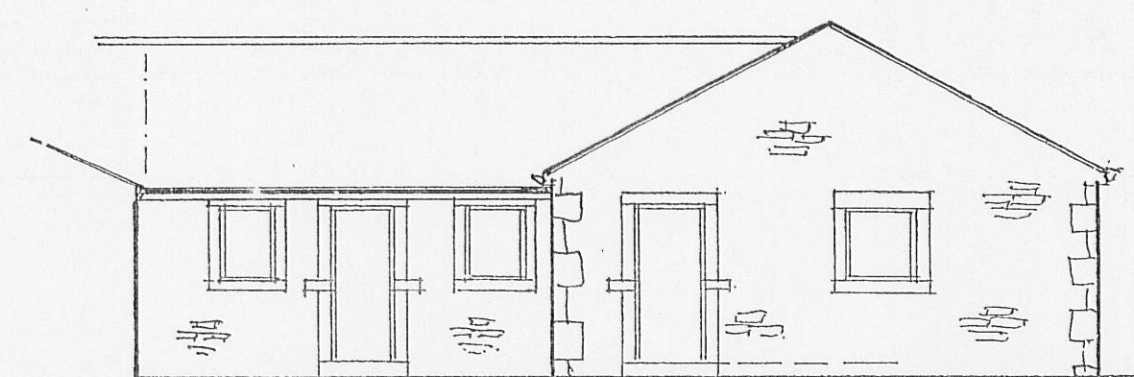


side elevation 'a'

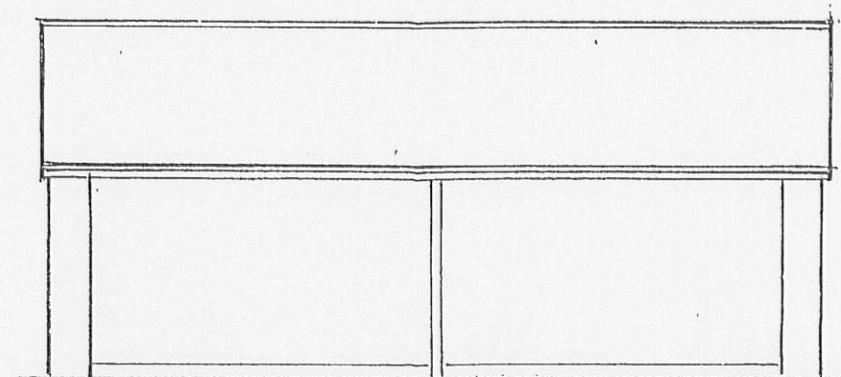

front elevation 'b'

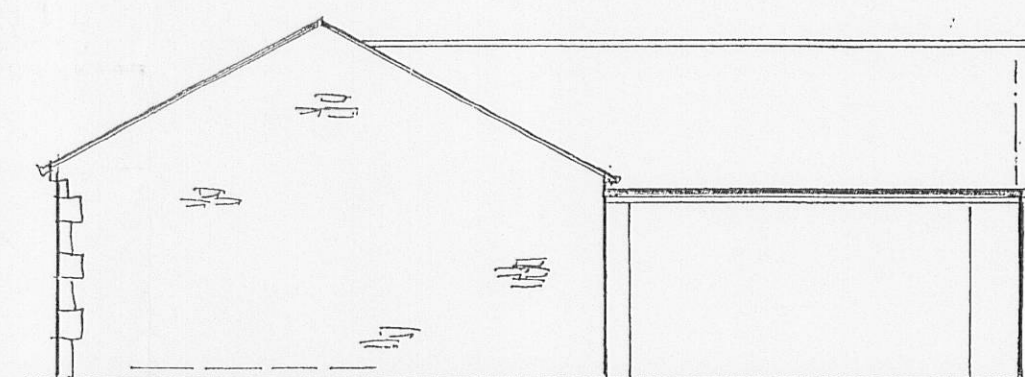

side elevation 'c'

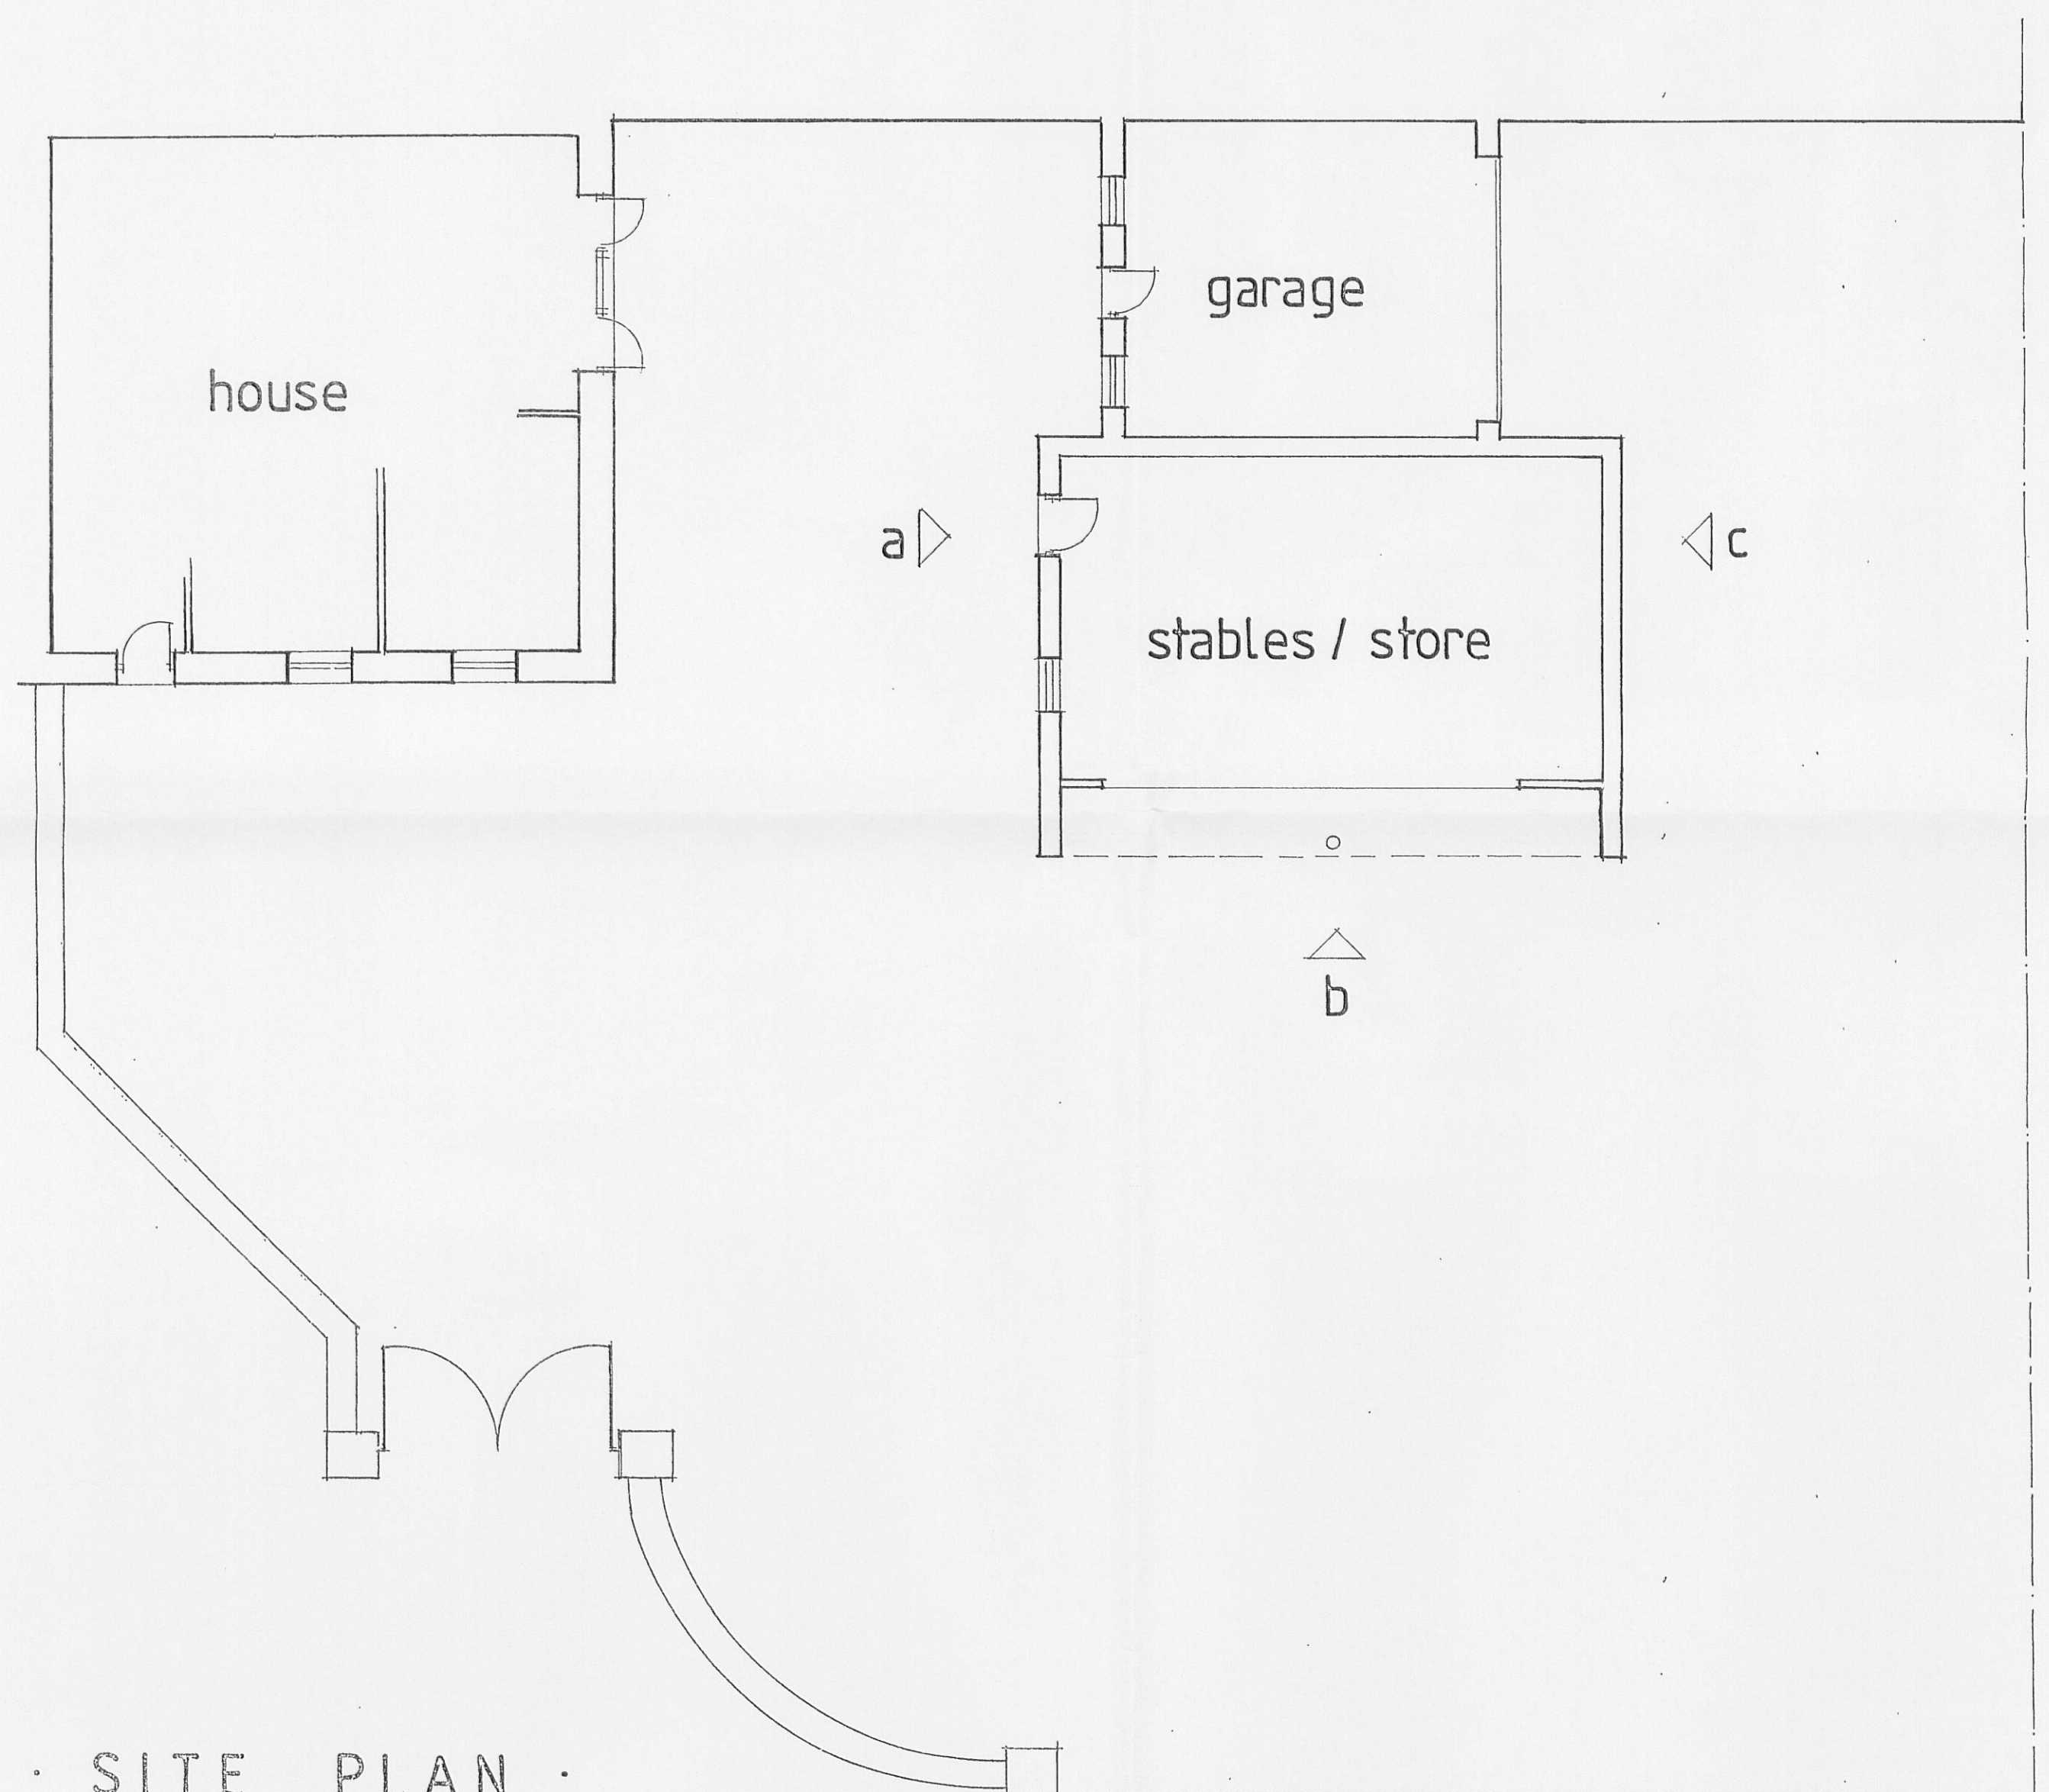

· SITE PLAN ·

320110989P

EXISTING PLANS

drawn by ~ ATEL J. HOLGATE