



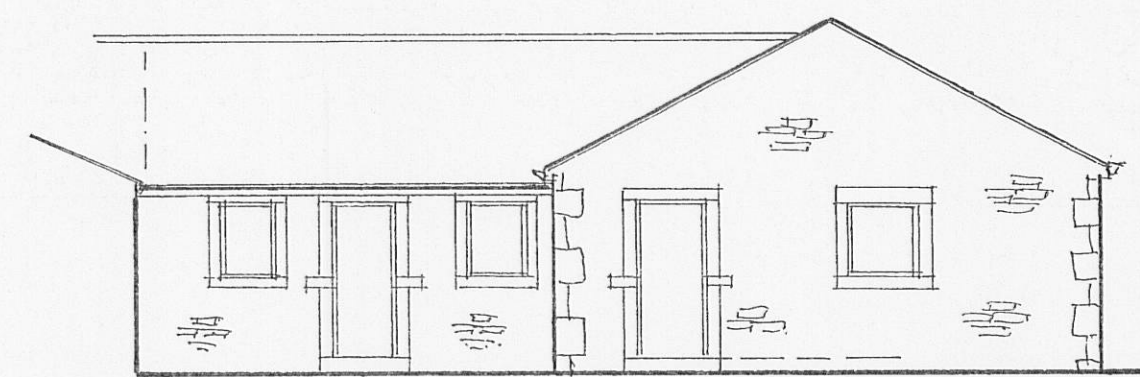


side elevation 'a'

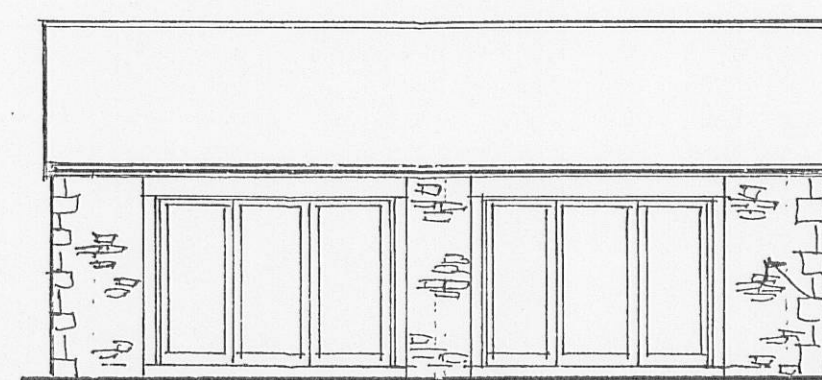


front elevation 'b'

BUILD UP IN
STONEMARK TO
MATCH EXISTING
STONE HEADS/CILLS
& JAMBS PROVIDED

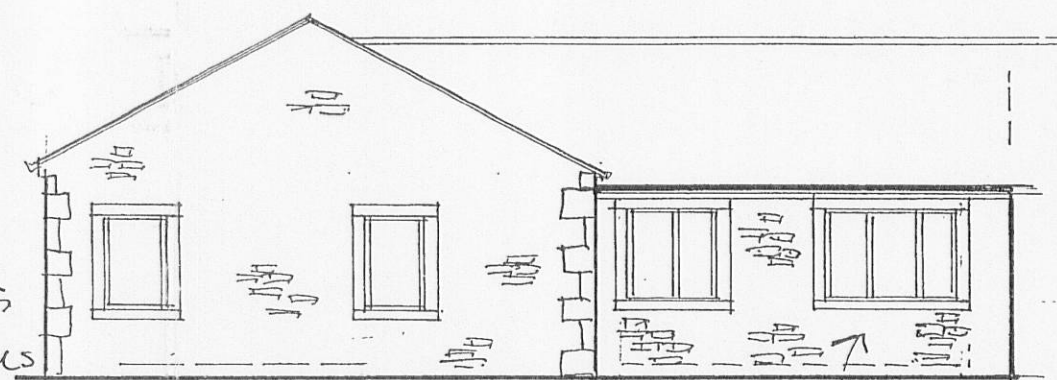

side elevation 'c'

BUILD UP IN STONEMARK TO
MATCH EXISTING.
NEW LININGS TO MATCH EXISTING

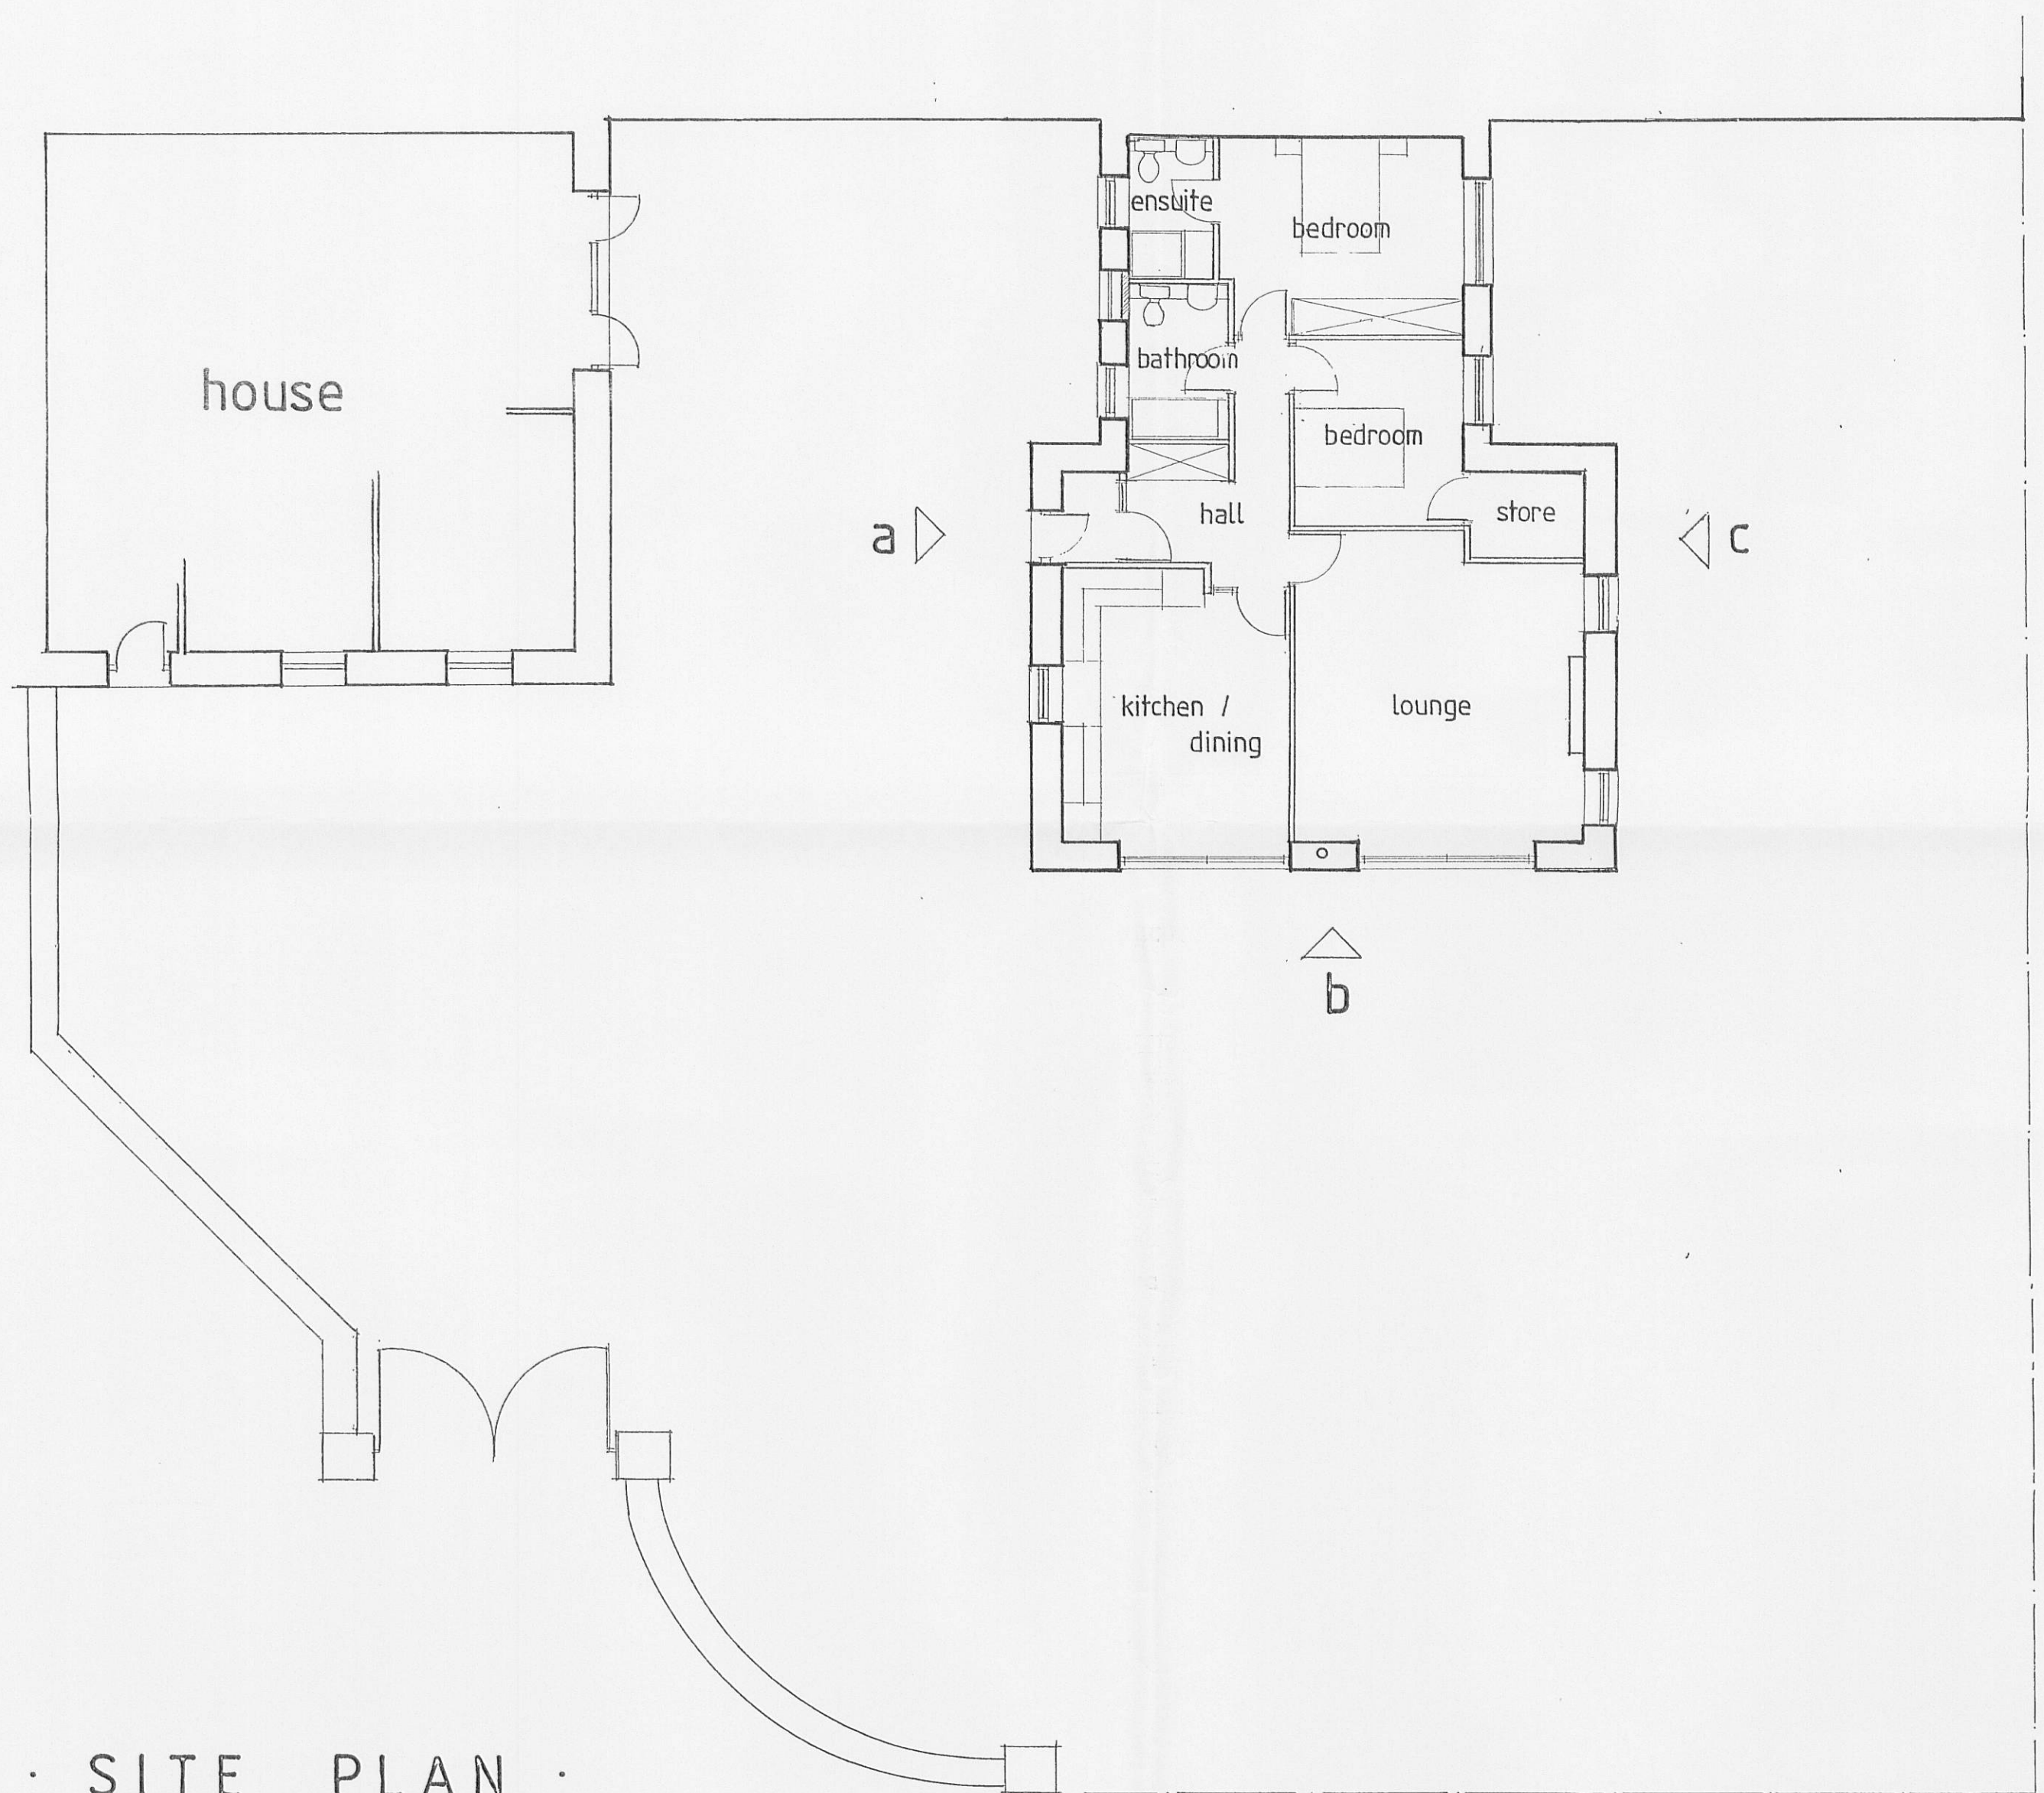

· SITE PLAN ·

320110989P

Drawn by ~ PETER J. HOLGATE

Beardwood Design Ltd
14 Wyckollars Road Blackburn Lancs BB2 7AZ
Telephone 01254 676778

date	november 2011
scale	1:100
ref. no.	11/2014 / 1