



 AREA OF AFFORDED GROUND PROTECTION BS5837 SECTION 9 FIG 3
 PROTECTIVE FENCING TO BS5837 SECTION 9 FIG 2
 RECOMMENDED ROOT PROTECTION AREA

320110991P

AMENDED PLANS RECEIVED
 DATE 15/03/12

no	by	chk	revision	date

Client
Sunderland Peacock & Associates Ltd.

Job Title
 Sunderland and Peacock
 New Proposed Dwellings
 Hazelmere
 Pimlico Road
 Clitheroe

Drawing Title
 Proposed Tree Protection Site Plan

Scale VAR @ A3	Date Mar 2012	Drawn RM
-------------------	------------------	-------------

spa

SUNDERLAND PEACOCK ARCHITECTS


SUNDERLAND PEACOCK & ASSOCIATES LTD
 HAZELMERE, PIMLICO ROAD CLITHEROE
 LANCASHIRE, BB7 2AG
 T 01209 423178 F 01209 427328
 E info@sunderlandpeacock.com
 www.sunderlandpeacock.com



3804 - 15

SITE PLAN

SCALE 1:200

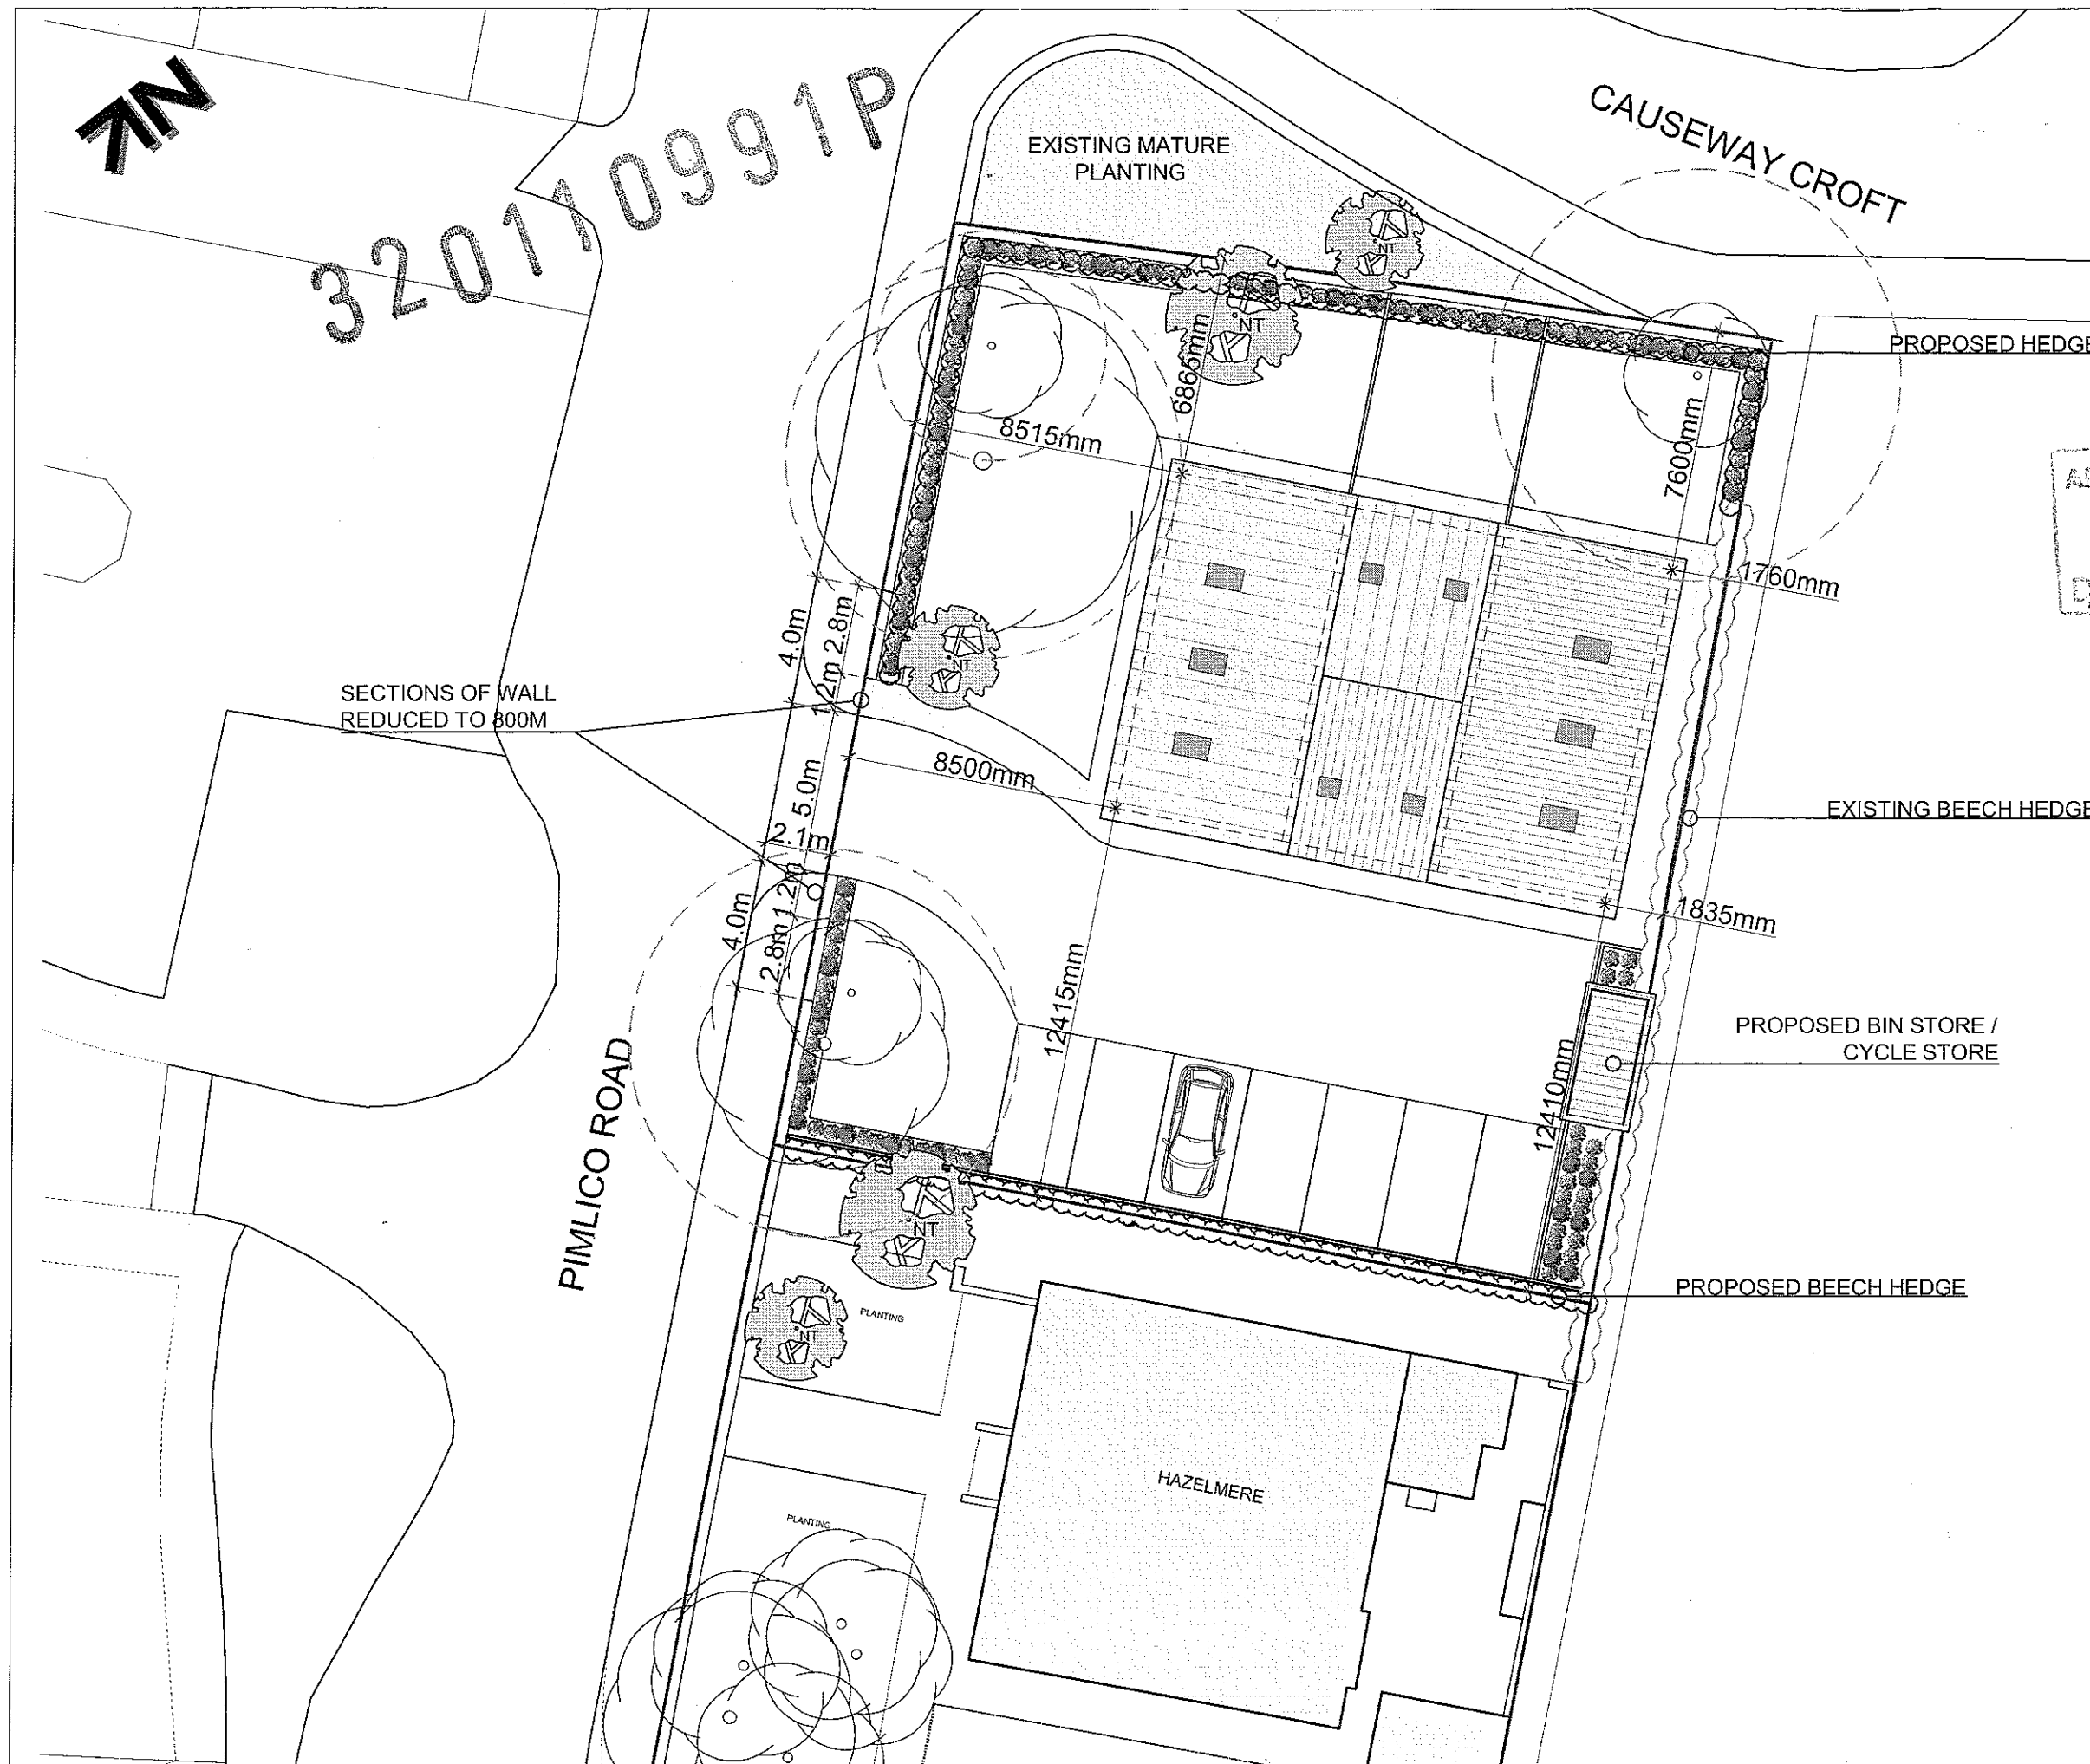

PROPOSED NEW
TREE

RECOMMENDED ROOT
PROTECTION AREA

AMENDED PLANS RECEIVED

DATE 15/03/12

B RM - Bin store / cycle store relocated, section of paving omitted, five new trees added, root protection areas added, proposed hedge labelled. 09.03.12

A RM - Boundary wall note to be lowered to 800mm. 22.11.11

no. by chk revision date

Client
Sunderland Peacock & Associates Ltd.

Job Title
Sunderland and Peacock
New Proposed Dwellings
Hazelmere
Pimlico Road
Clitheroe

Drawing Title
Proposed Site Plan

Scale
VAR @ A3

Date
Oct 2011

Drawn
RM

spa

SUNDERLAND PEACOCK ARCHITECTS

SUNDERLAND PEACOCK & ASSOCIATES LTD.
HAZELMERE, PIMLICO ROAD, CLITHEROE
LANCASHIRE, BB7 2AG
T 01200 423178 F 01200 421328
E info@sunderlandpeacock.com
www.sunderlandpeacock.com



3804 - 10 B