


320110991P

AMENDED PLANS RECEIVED
DATE 02/05/12



GARDEN ELEVATION SCALE 1:100

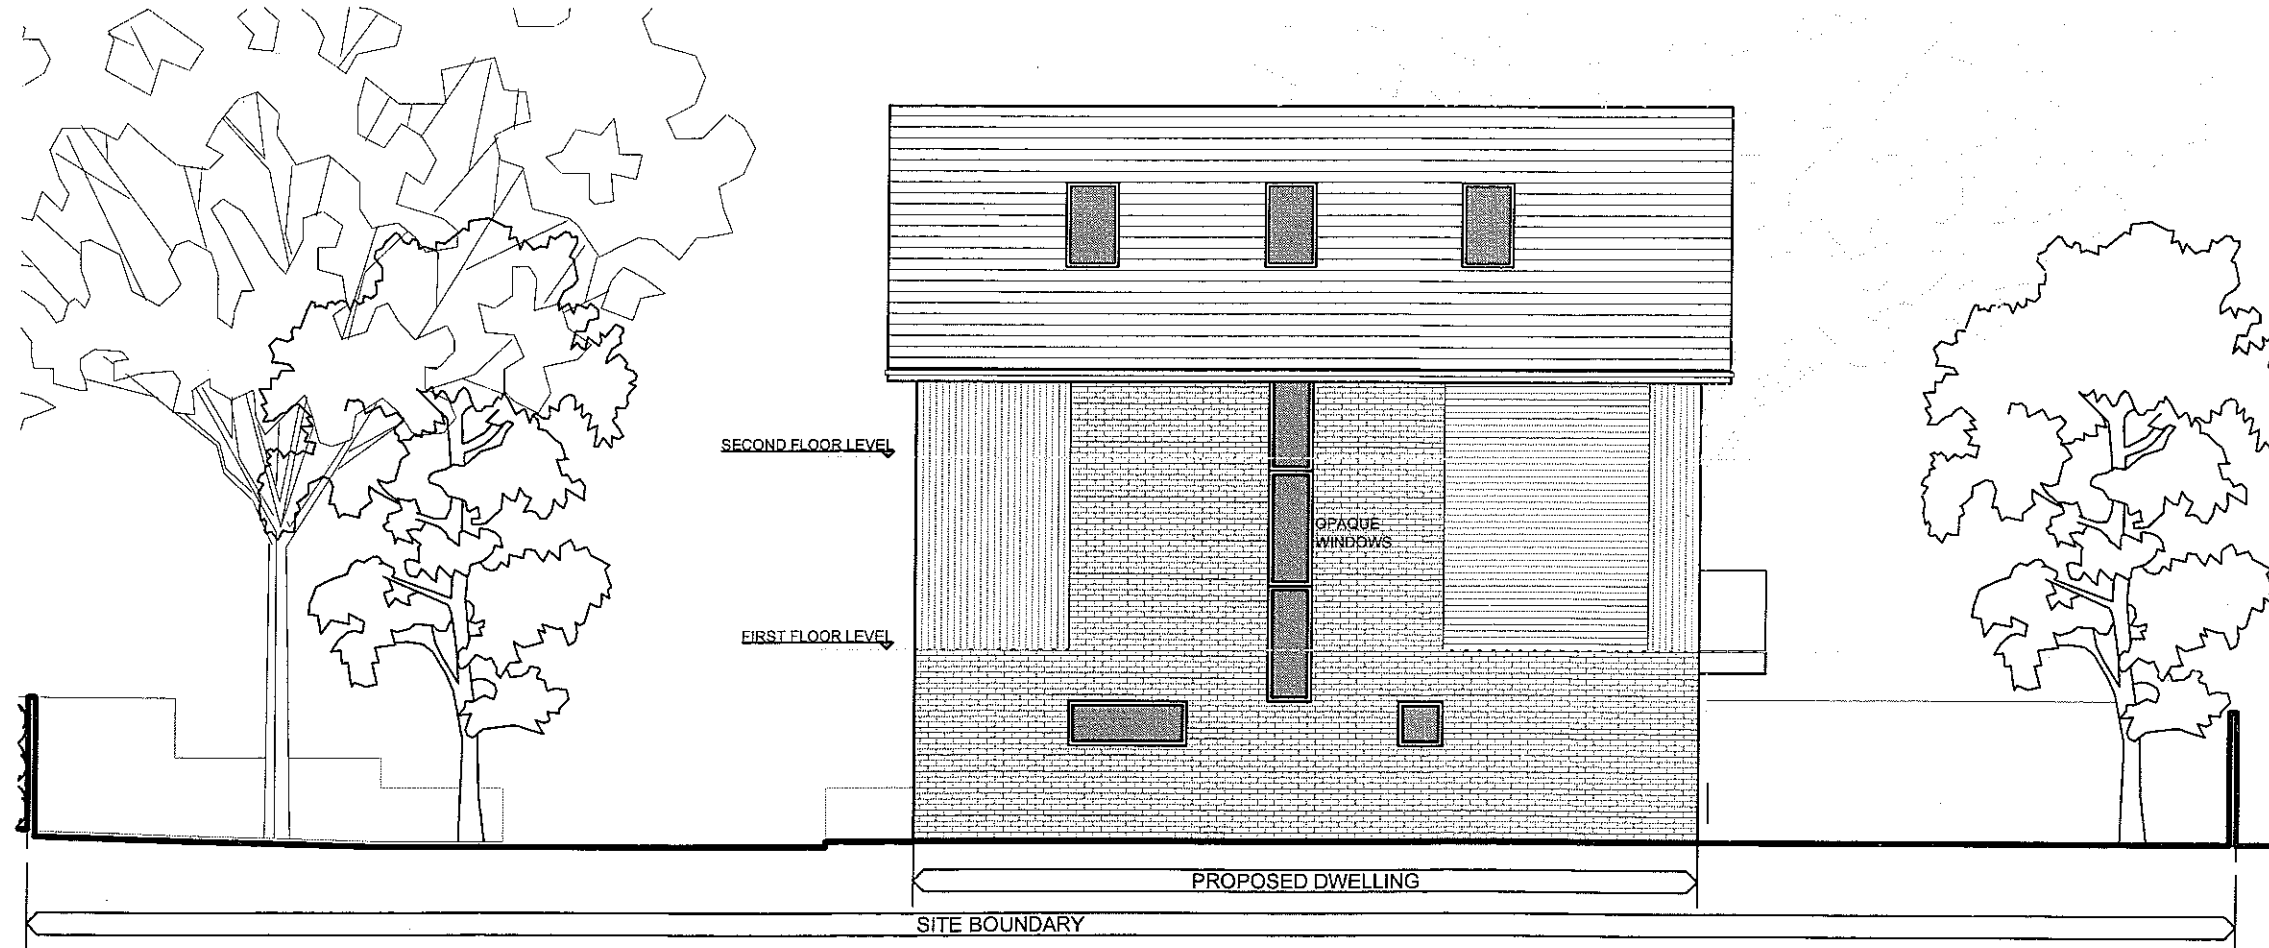

SIDE ELEVATION SCALE 1:100

B	RM	Windows removed from East Elevation and opaque window note added,	02.05.2012	
A	RM	- Boundary wall note to be lowered to 800mm	22 11 11	
no	by	chk	revision	date

Client
Sunderland Peacock & Associates Ltd

Job Title
Sunderland and Peacock
New Proposed Dwellings
Hazelmere
Pimlico Road
Clitheroe

Drawing Title
Proposed Elevations

Scale VAR @ A3	Date Oct 2011	Drawn RM
-------------------	------------------	-------------


spa
SUNDERLAND PEACOCK ARCHITECTS
SUNDERLAND PEACOCK & ASSOCIATES LTD
HAZELMERE, PIMLICO ROAD, CLITHEROE
LANCASHIRE, BB7 2AG
T 01200 423178 F 01200 427328
E info@sunderlandpeacock.com
www.sunderlandpeacock.com

3804 -13 B

320110991P


AMENDED PLANS RECEIVED

DATE 02/05/12

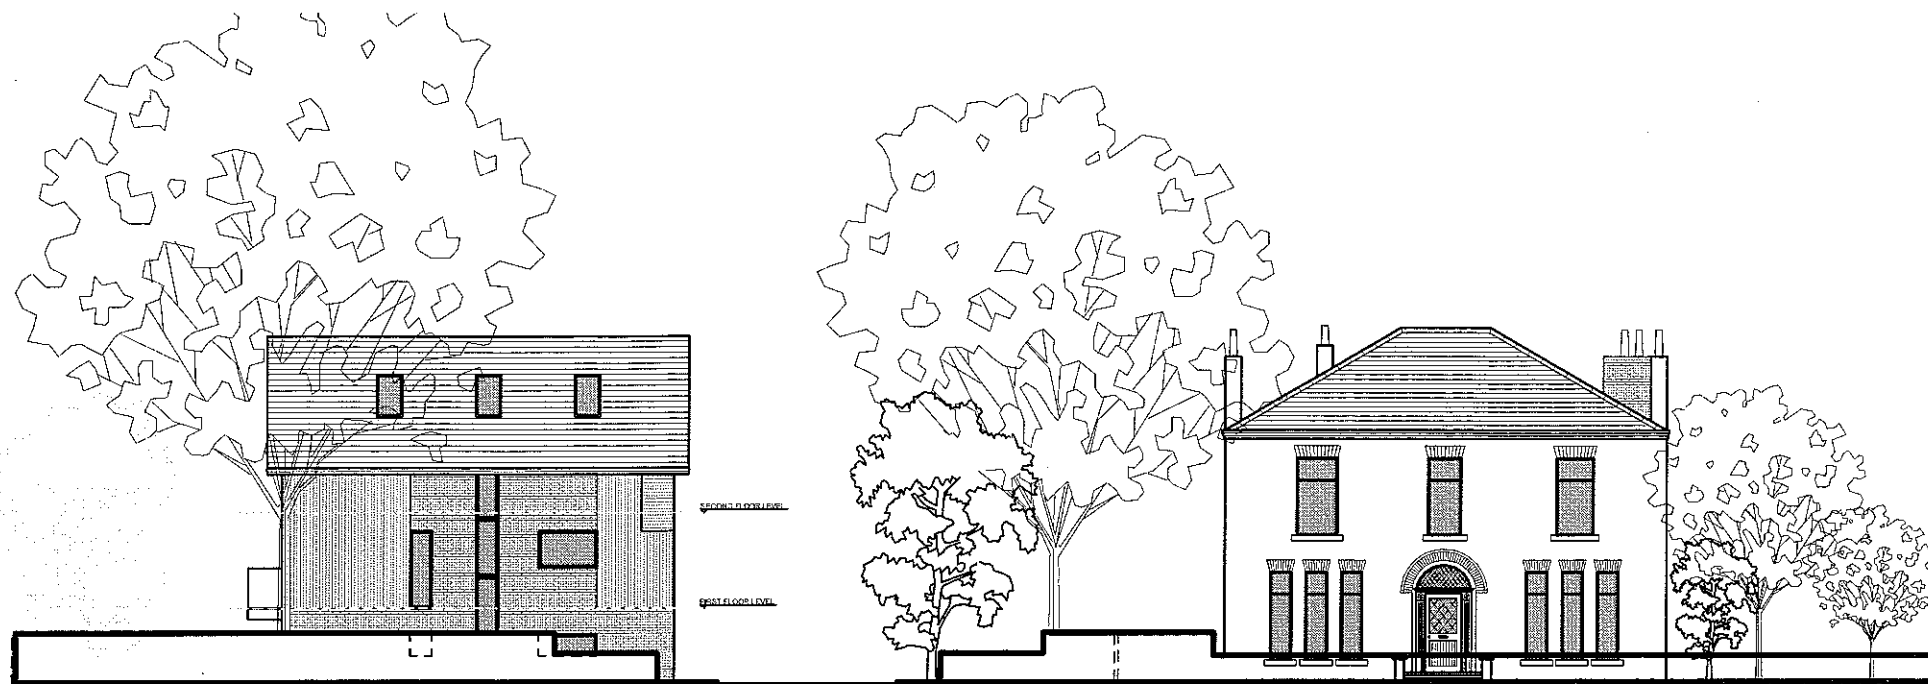

PIMLICO ROAD STREET SCENE

SCALE 1:200

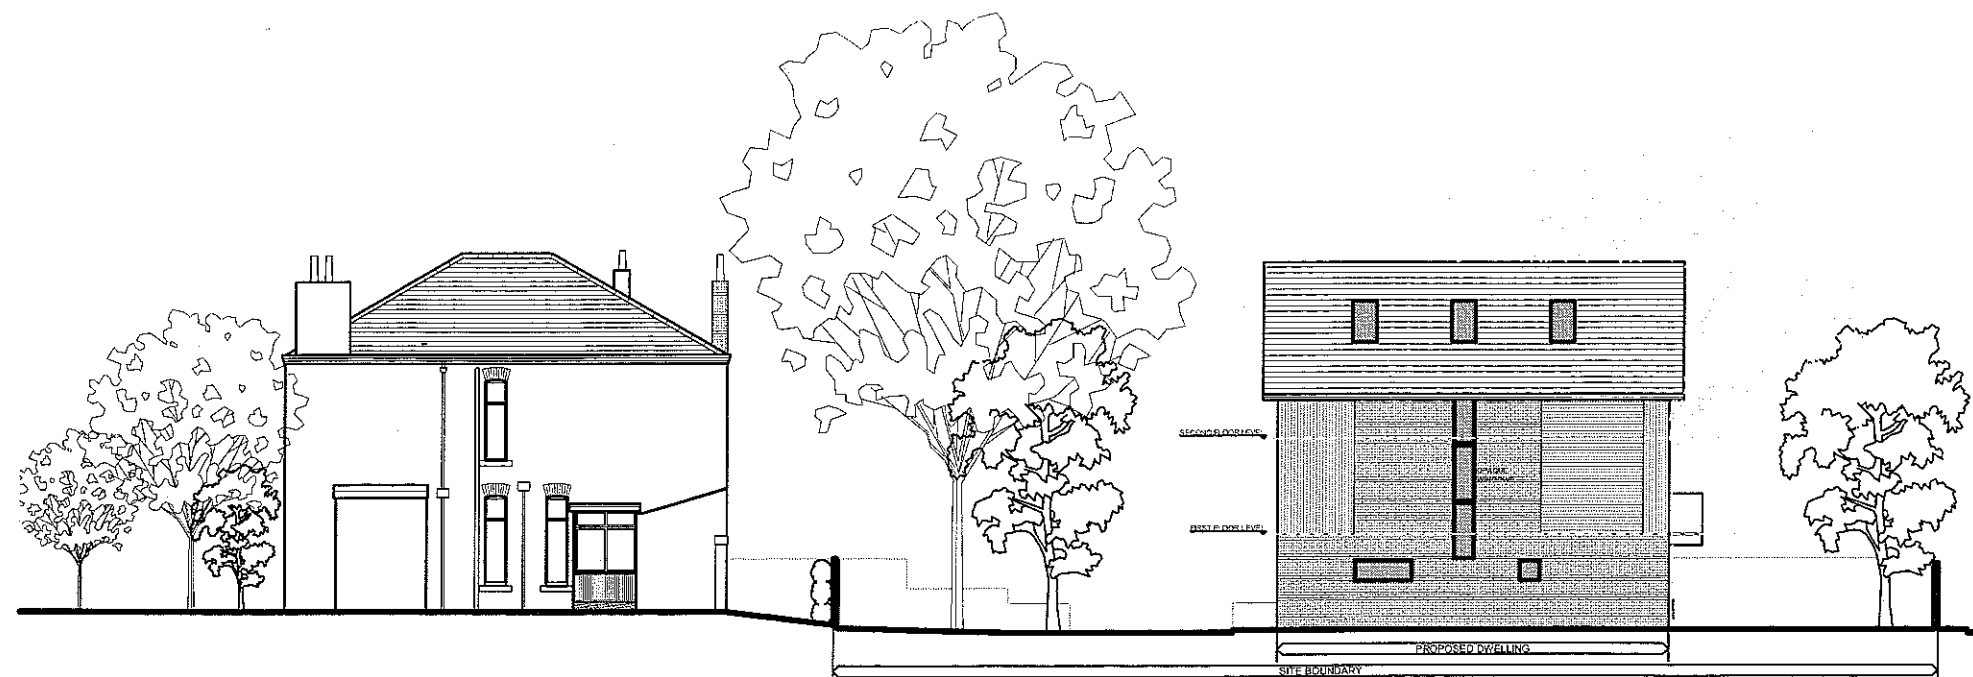

SIDE ELEVATION

SCALE 1:200

B	RM	Windows removed from East Elevation and opaque window note added.	02 05 2012	
A	RM	- Boundary wall note to be lowered to 800mm	22 11 11	
no.	by	chk	revision	date

Client
Sunderland Peacock & Associates Ltd.

Job Title
Sunderland and Peacock
New Proposed Dwellings
Hazelmere
Pimlico Road
Clitheroe

Drawing Title
Street Elevations


Scale VAR @ A3	Date Oct 2011	Drawn RM
-------------------	------------------	-------------

spa
SUNDERLAND PEACOCK ARCHITECTS


SUNDERLAND PEACOCK & ASSOCIATES LTD.
HAZELMERE, PIMLICO ROAD CLITHEROE
LANCASHIRE, BB7 2AG
T 01200 423178 F 01200 427328
E info@sunderlandpeacock.com
www.sunderlandpeacock.com




3804 - 14 B

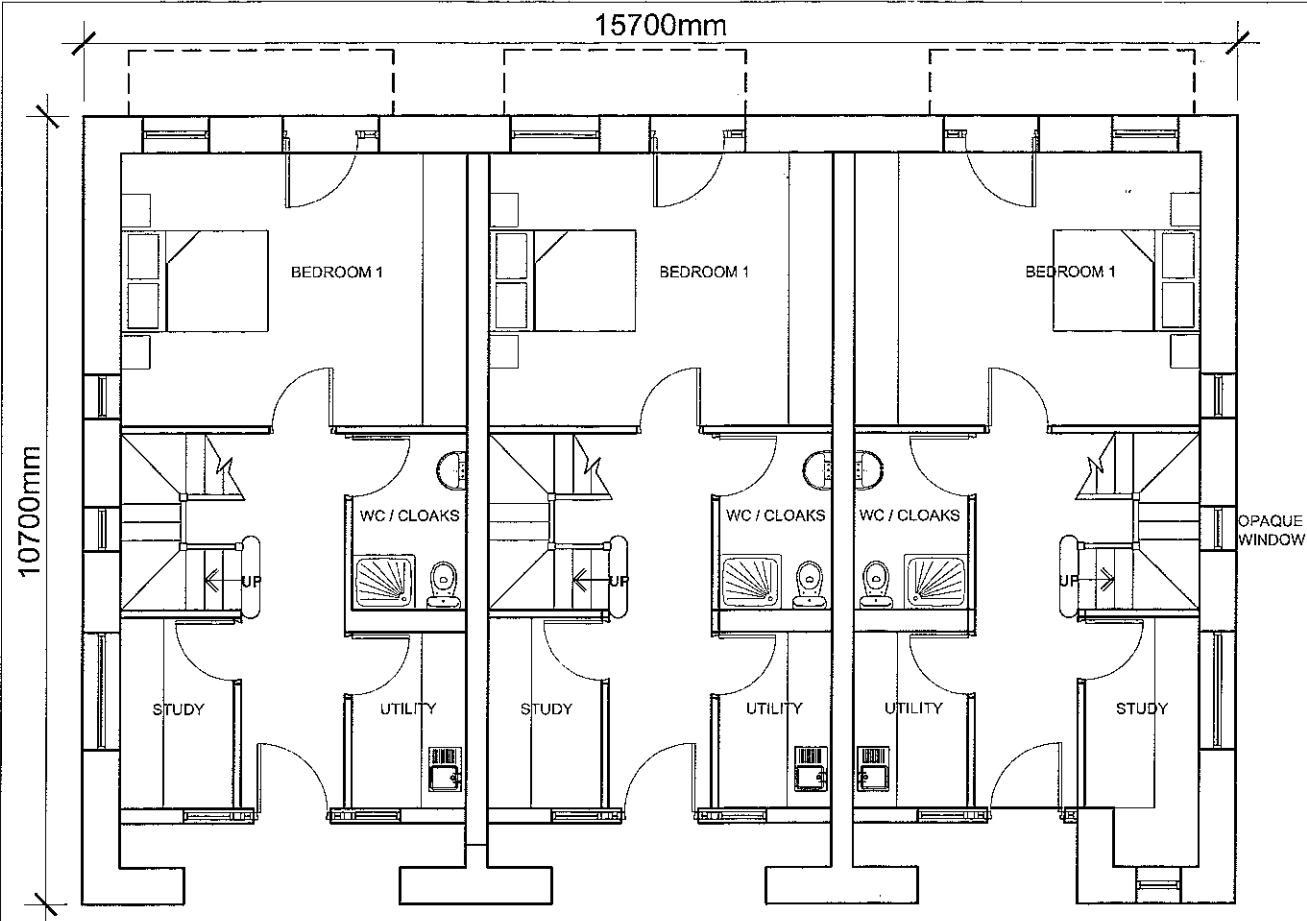

GROUND FLOOR PLAN SCALE 1:100

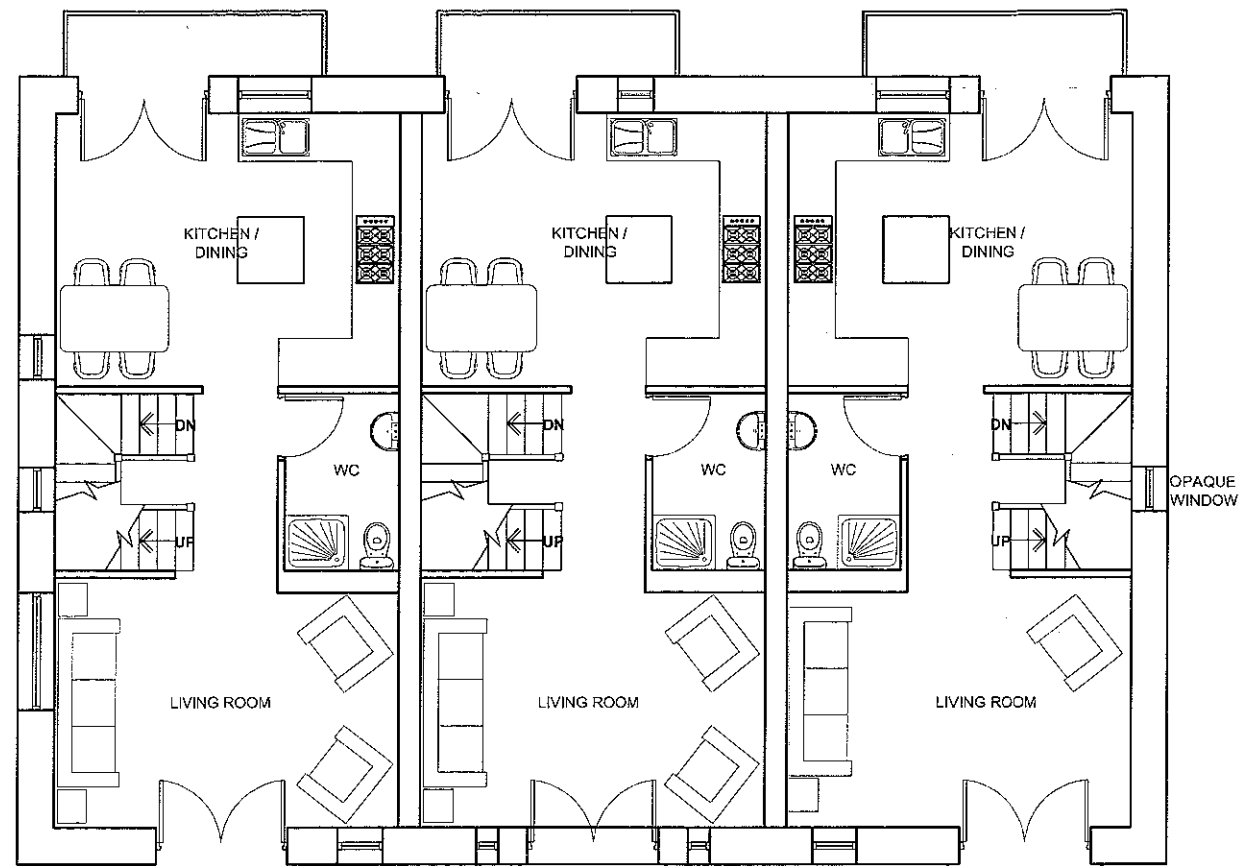

FIRST FLOOR PLAN SCALE 1:100

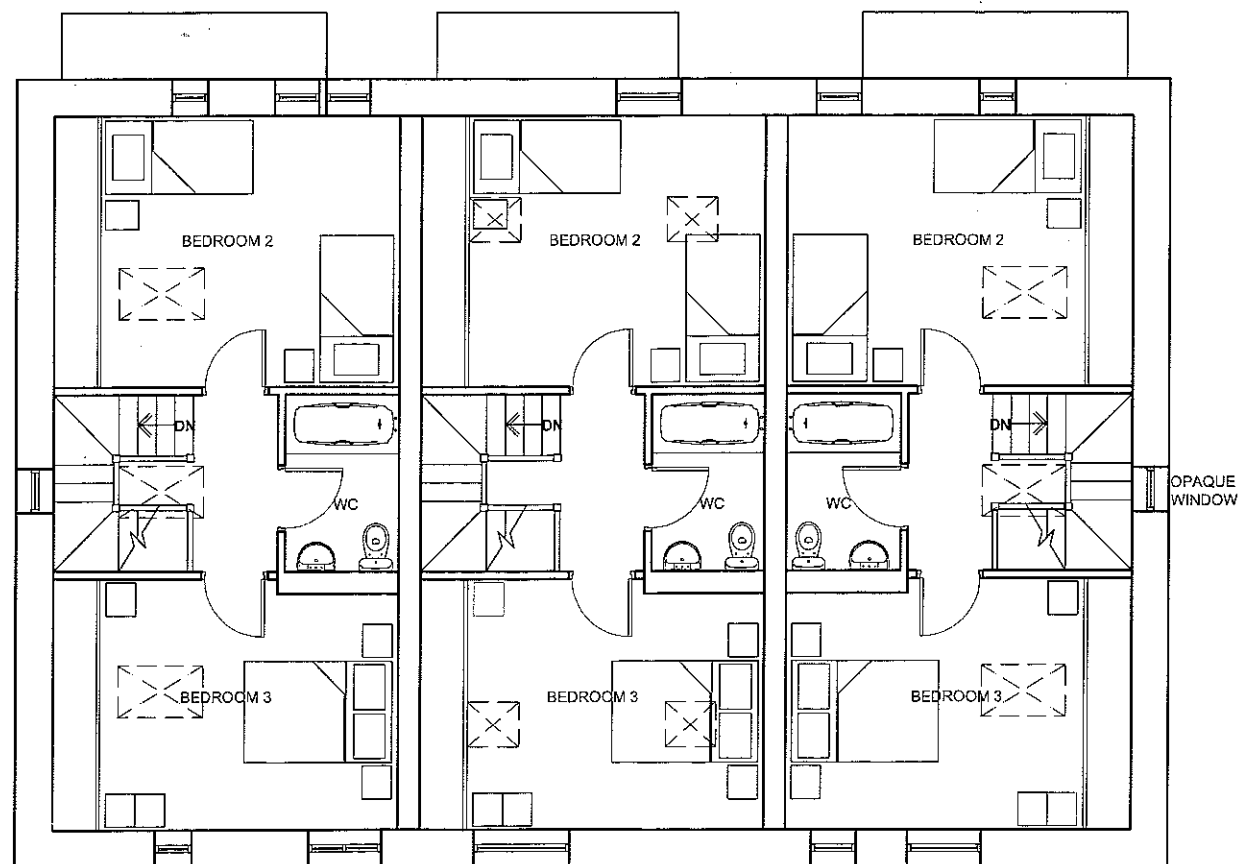

SECOND FLOOR PLAN SCALE 1:100

320110991P

AMENDED PLANS RECEIVED
DATE 02/05/12

Client
Sunderland Peacock & Associates Ltd

Job Title
Sunderland and Peacock
New Proposed Dwellings
Hazelmere
Pimlico Road
Clitheroe

Drawing Title
Proposed Floor Plans

Scale
VAR @ A3

Date
Oct 2011

Drawn
RM

spa
SUNDERLAND PEACOCK ARCHITECTS

SUNDERLAND PEACOCK & ASSOCIATES LTD
HAZELMERE, PIMLICO ROAD CLITHEROE
LANCASHIRE, BB7 2AG
T 01200 423178 F 01200 427328
E info@sunderlandpeacock.com
www.sunderlandpeacock.com



3804 -11 A

no.	by	revision	date
A	RM	Windows removed from East Elevation and opaque window note added.	02.05.2012