


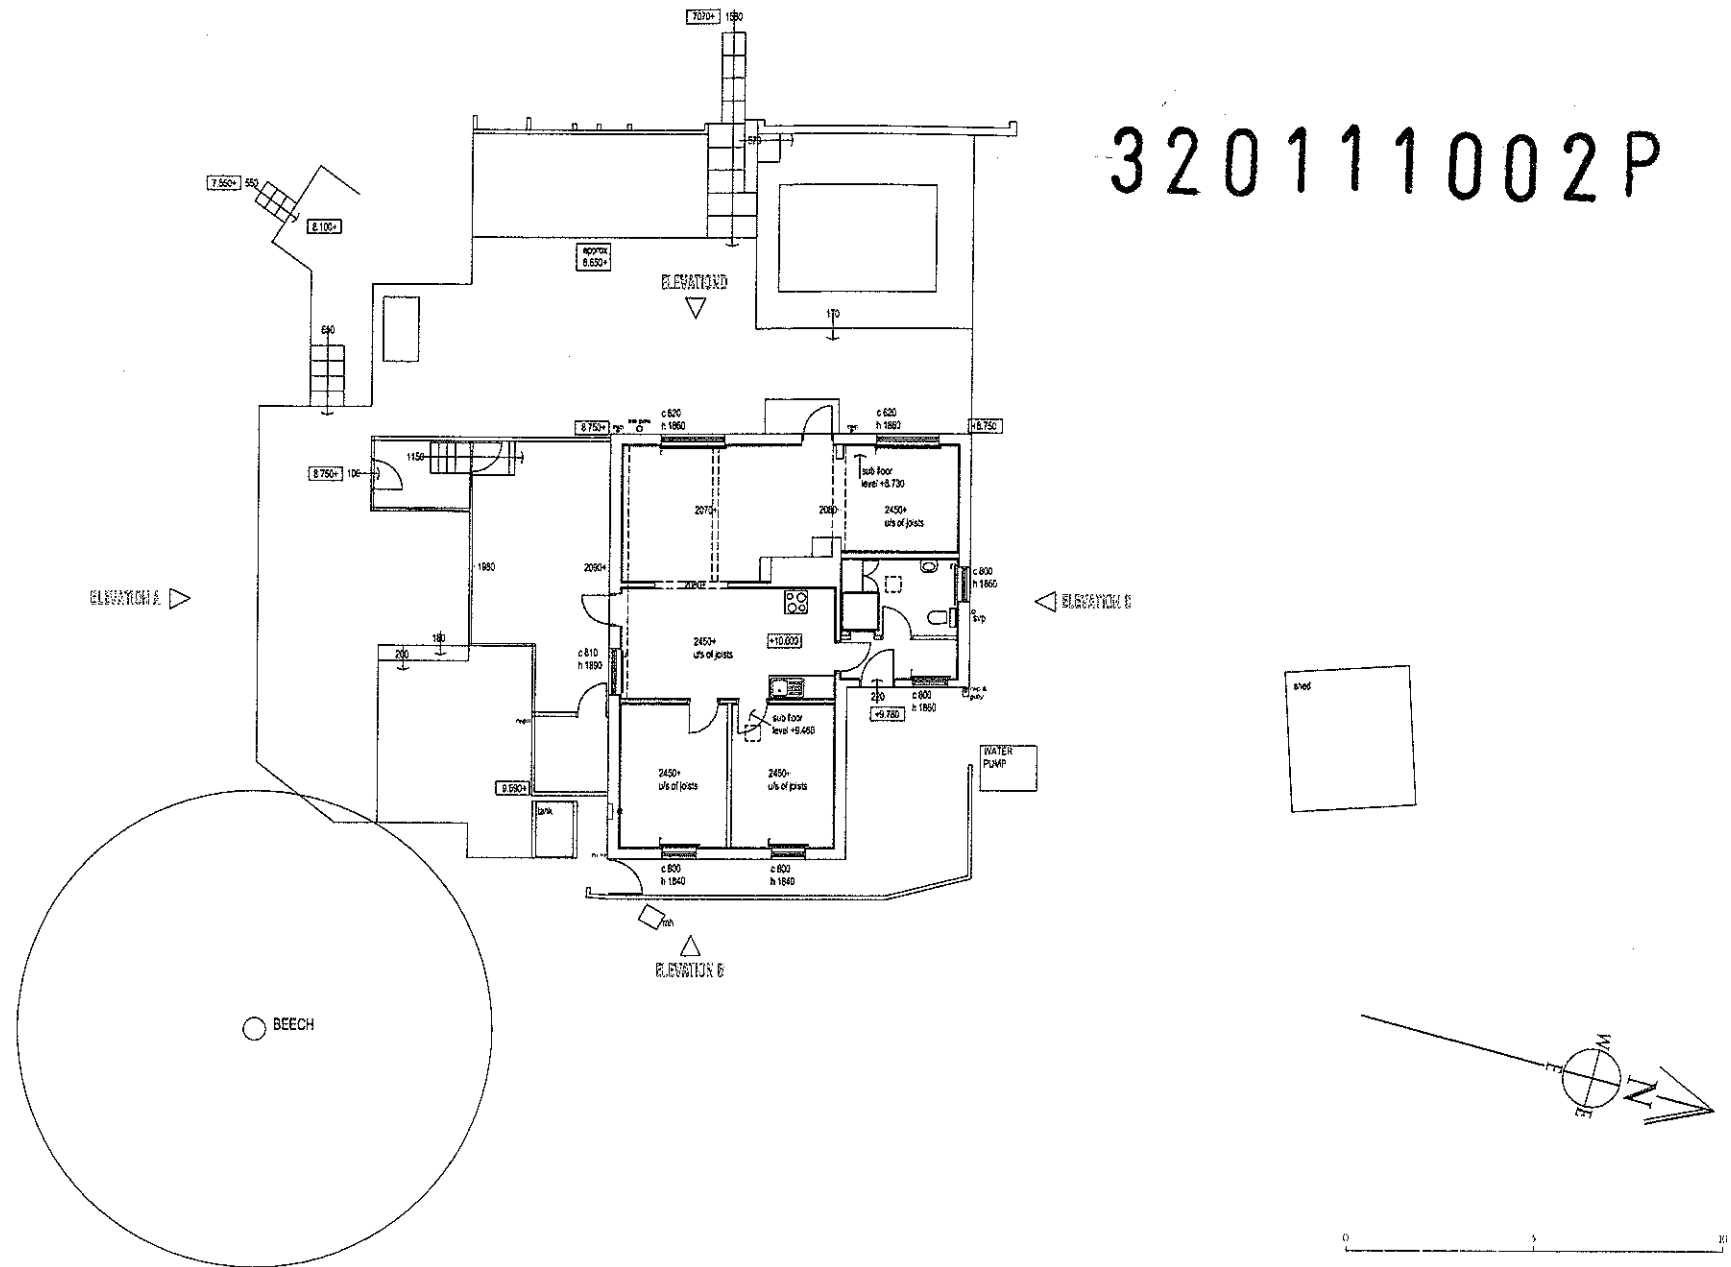

project:
Michaelmas Cottage

client:
R O'Sullivan & C Hardy

title:
Existing Plan 1:200



scale:
1:200@a4

date:
Oct 2011

drawing No:
AD1106 - 01
PLANNING

320111002P



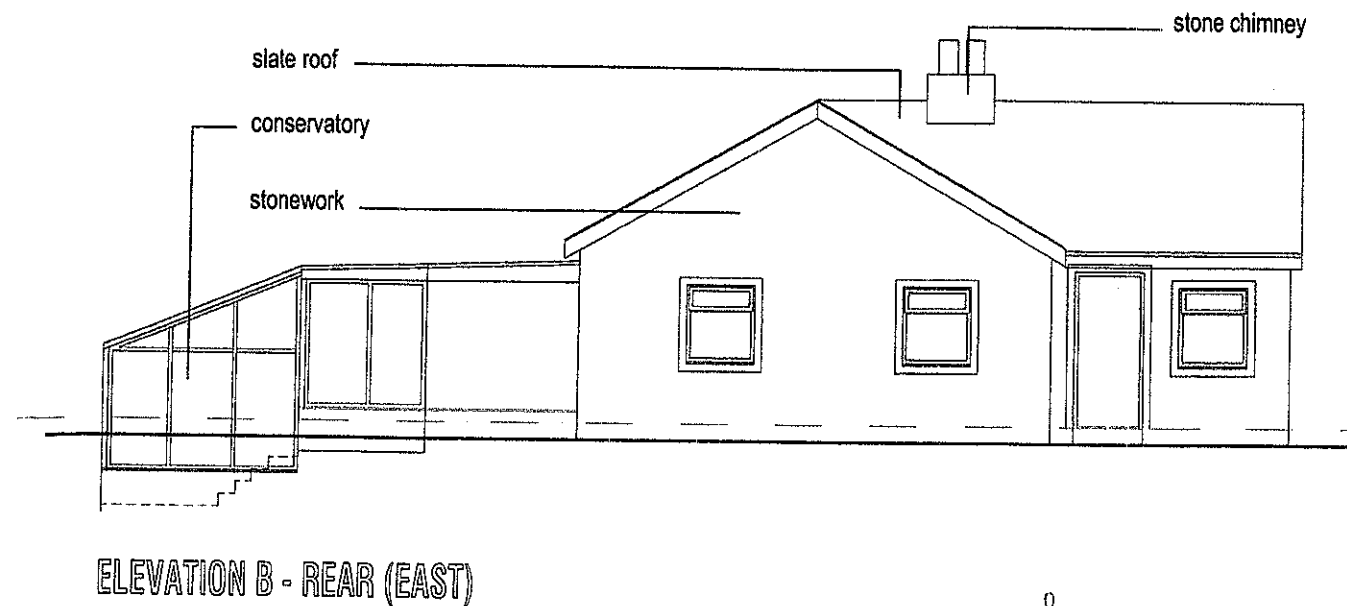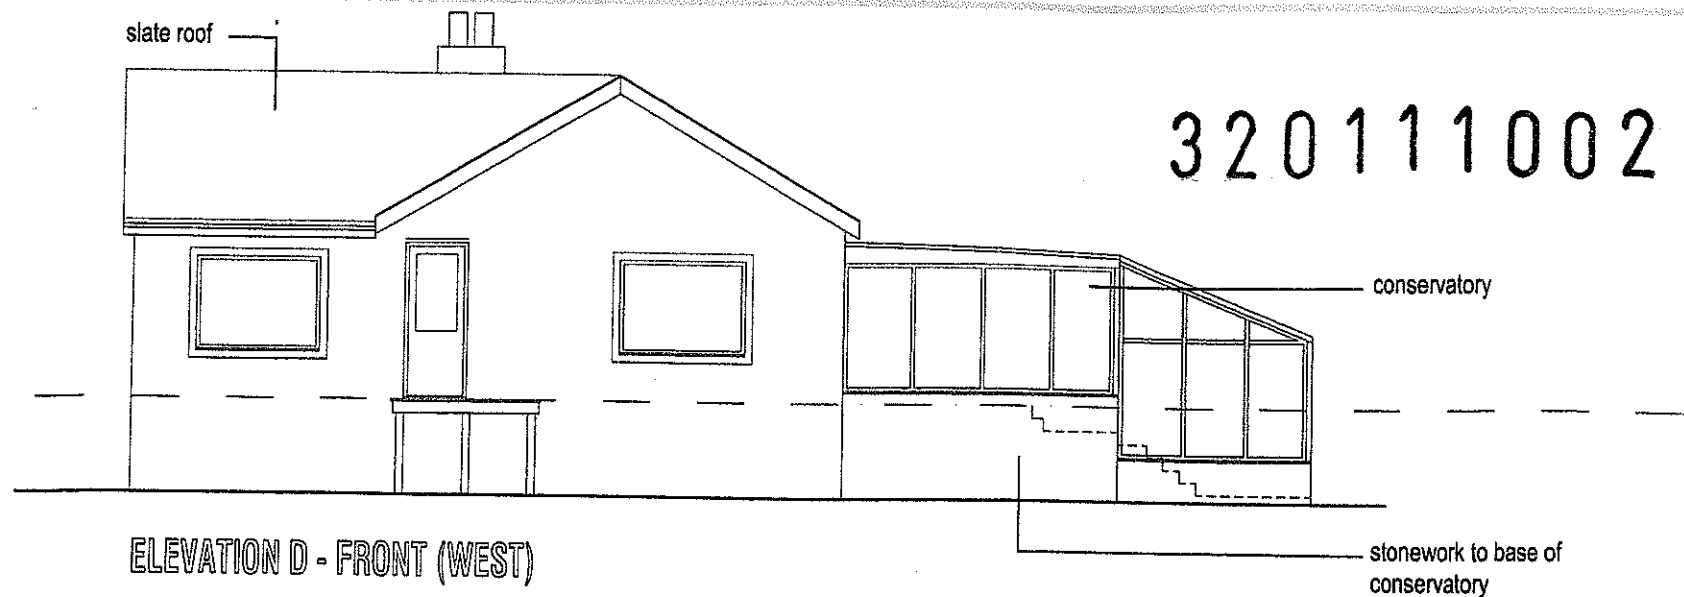

project:
Michaelmas Cottage


client:
R O'Sullivan & C Hardy

title:
Existing Elevations Sheet 1

scale:
1:100@a4


date:
Oct 2011

drawing No:
AD1106 - 03
PLANNING

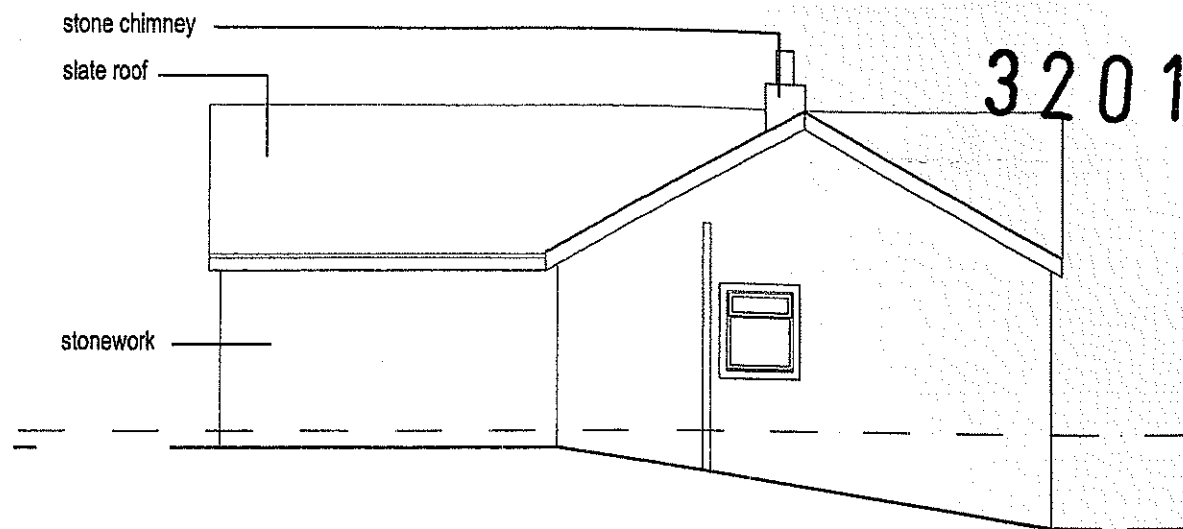

320111002P

ELEVATION C - SIDE (NORTH)

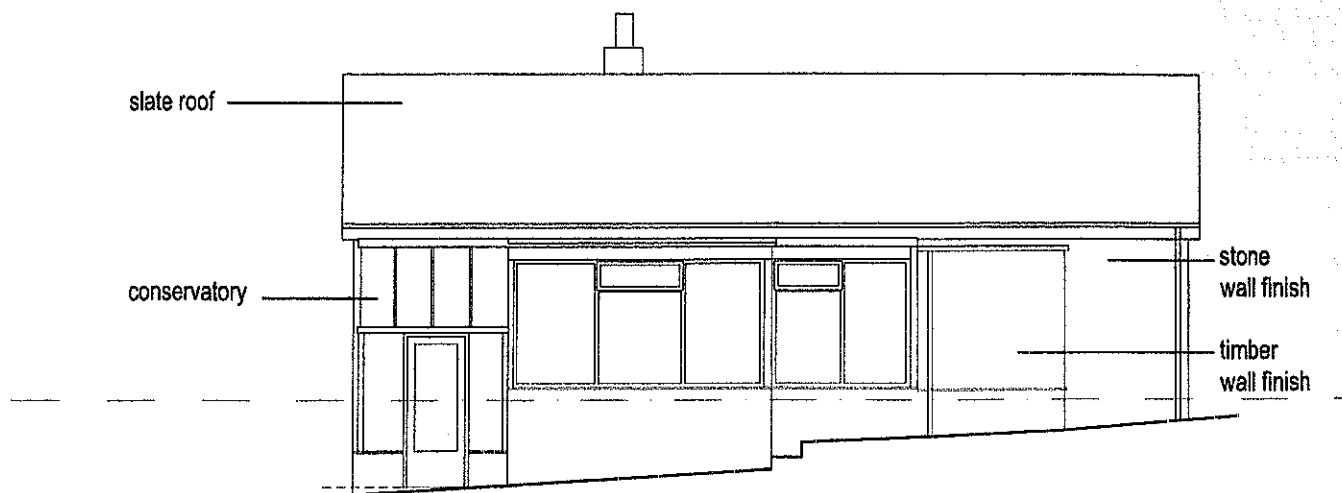

ELEVATION A - SIDE (SOUTH)

0 5 10

project:
Michaelmas Cottage


client:
R O'Sullivan & C Hardy

title:
Existing Elevations Sheet 2

scale:
1:100@a4

date:
Oct 2011

drawing No:
AD1106 - 04
PLANNING

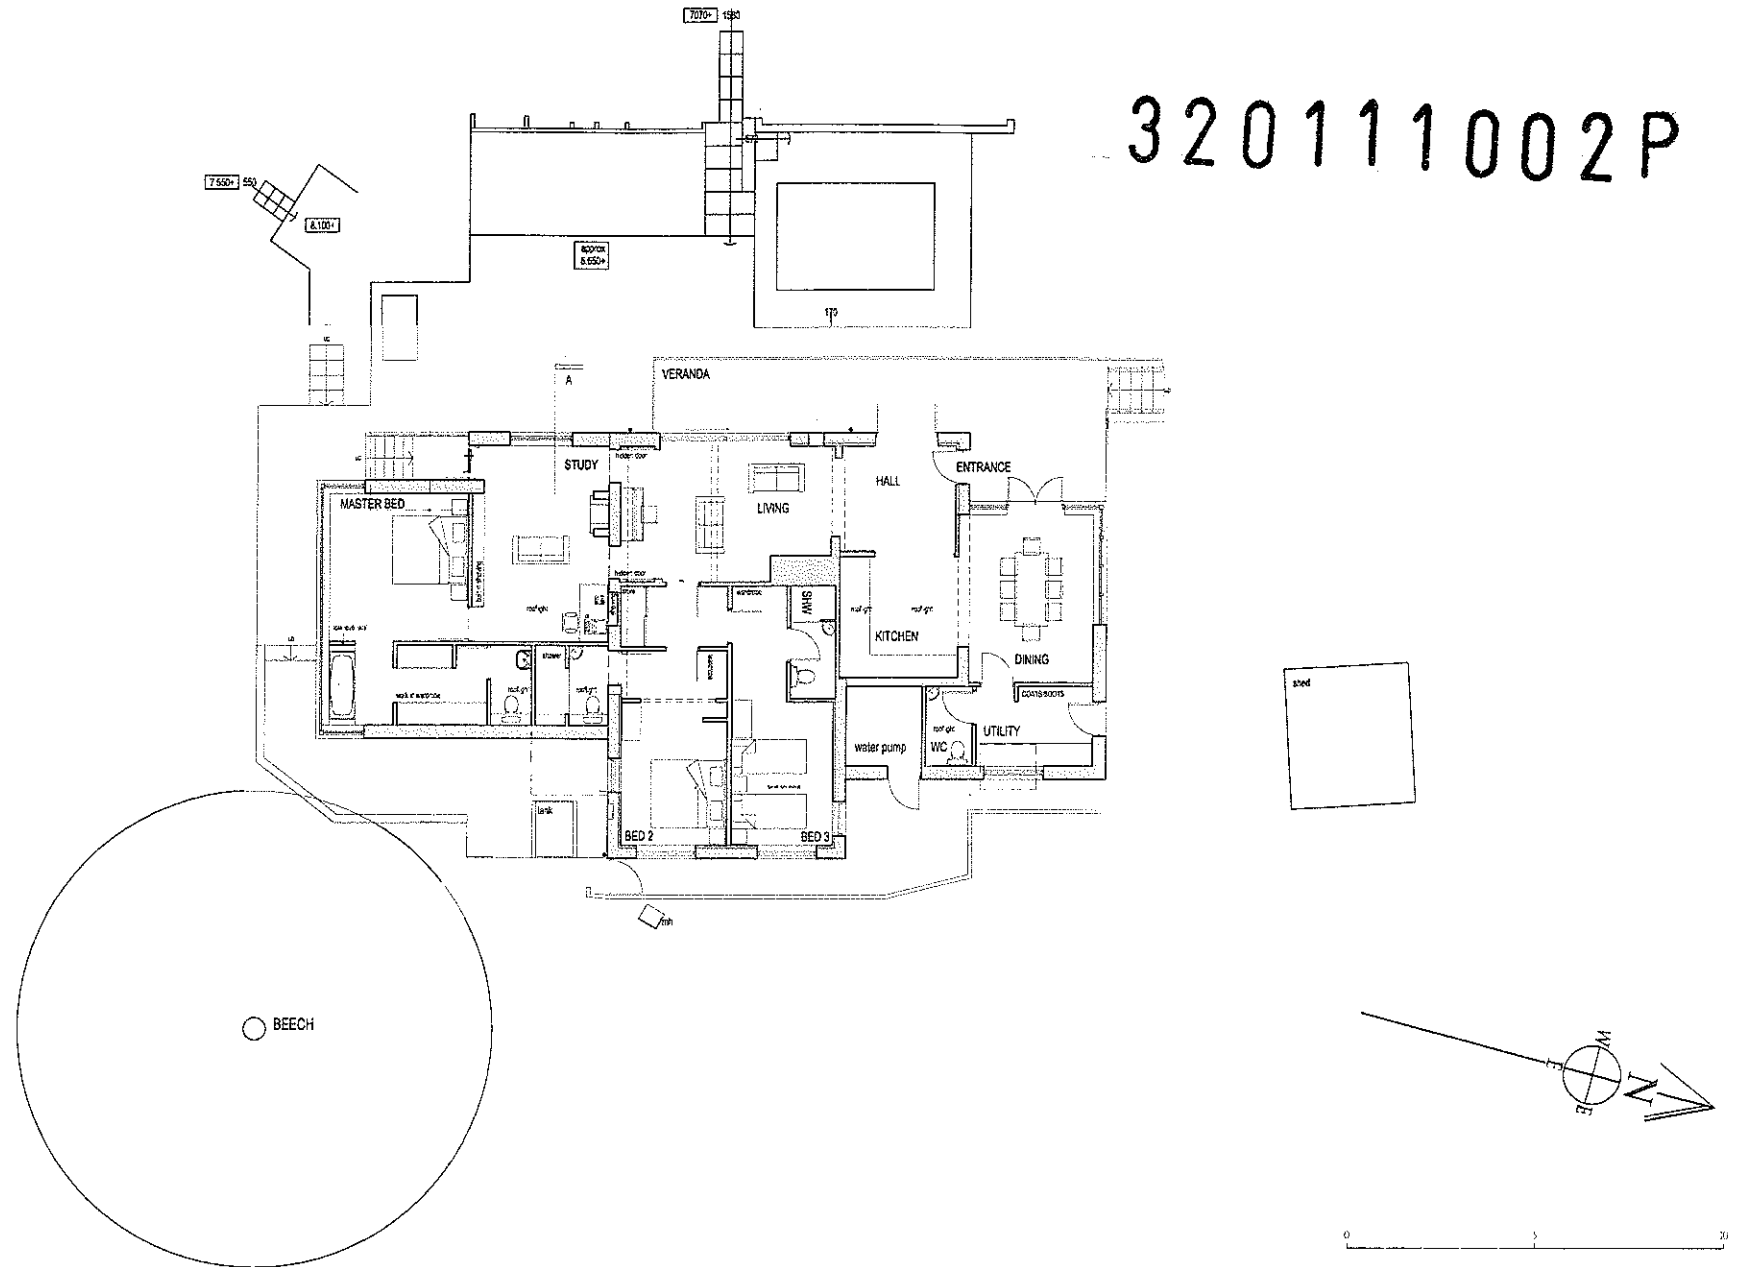

project:
Michaelmas Cottage

client:
R O'Sullivan & C Hardy

title:
Proposed Plan 1:200


scale:
1:200@a4

date:
Oct 2011

drawing No:
AD1106 - 05
PLANNING

Notes: The content of this drawing is subject to the provisions of the Copyright Act 1988 DO NOT SCALE FROM THIS DRAWING Work to figured dimensions only. Site dimensions are to be checked before work is started. Any discrepancy whatsoever between any information contained on this drawing and any other document or drawing must be drawn to the attention of the Architect by the contractor before the work is executed. IF IN DOUBT ASK IMMEDIATELY

320111002P

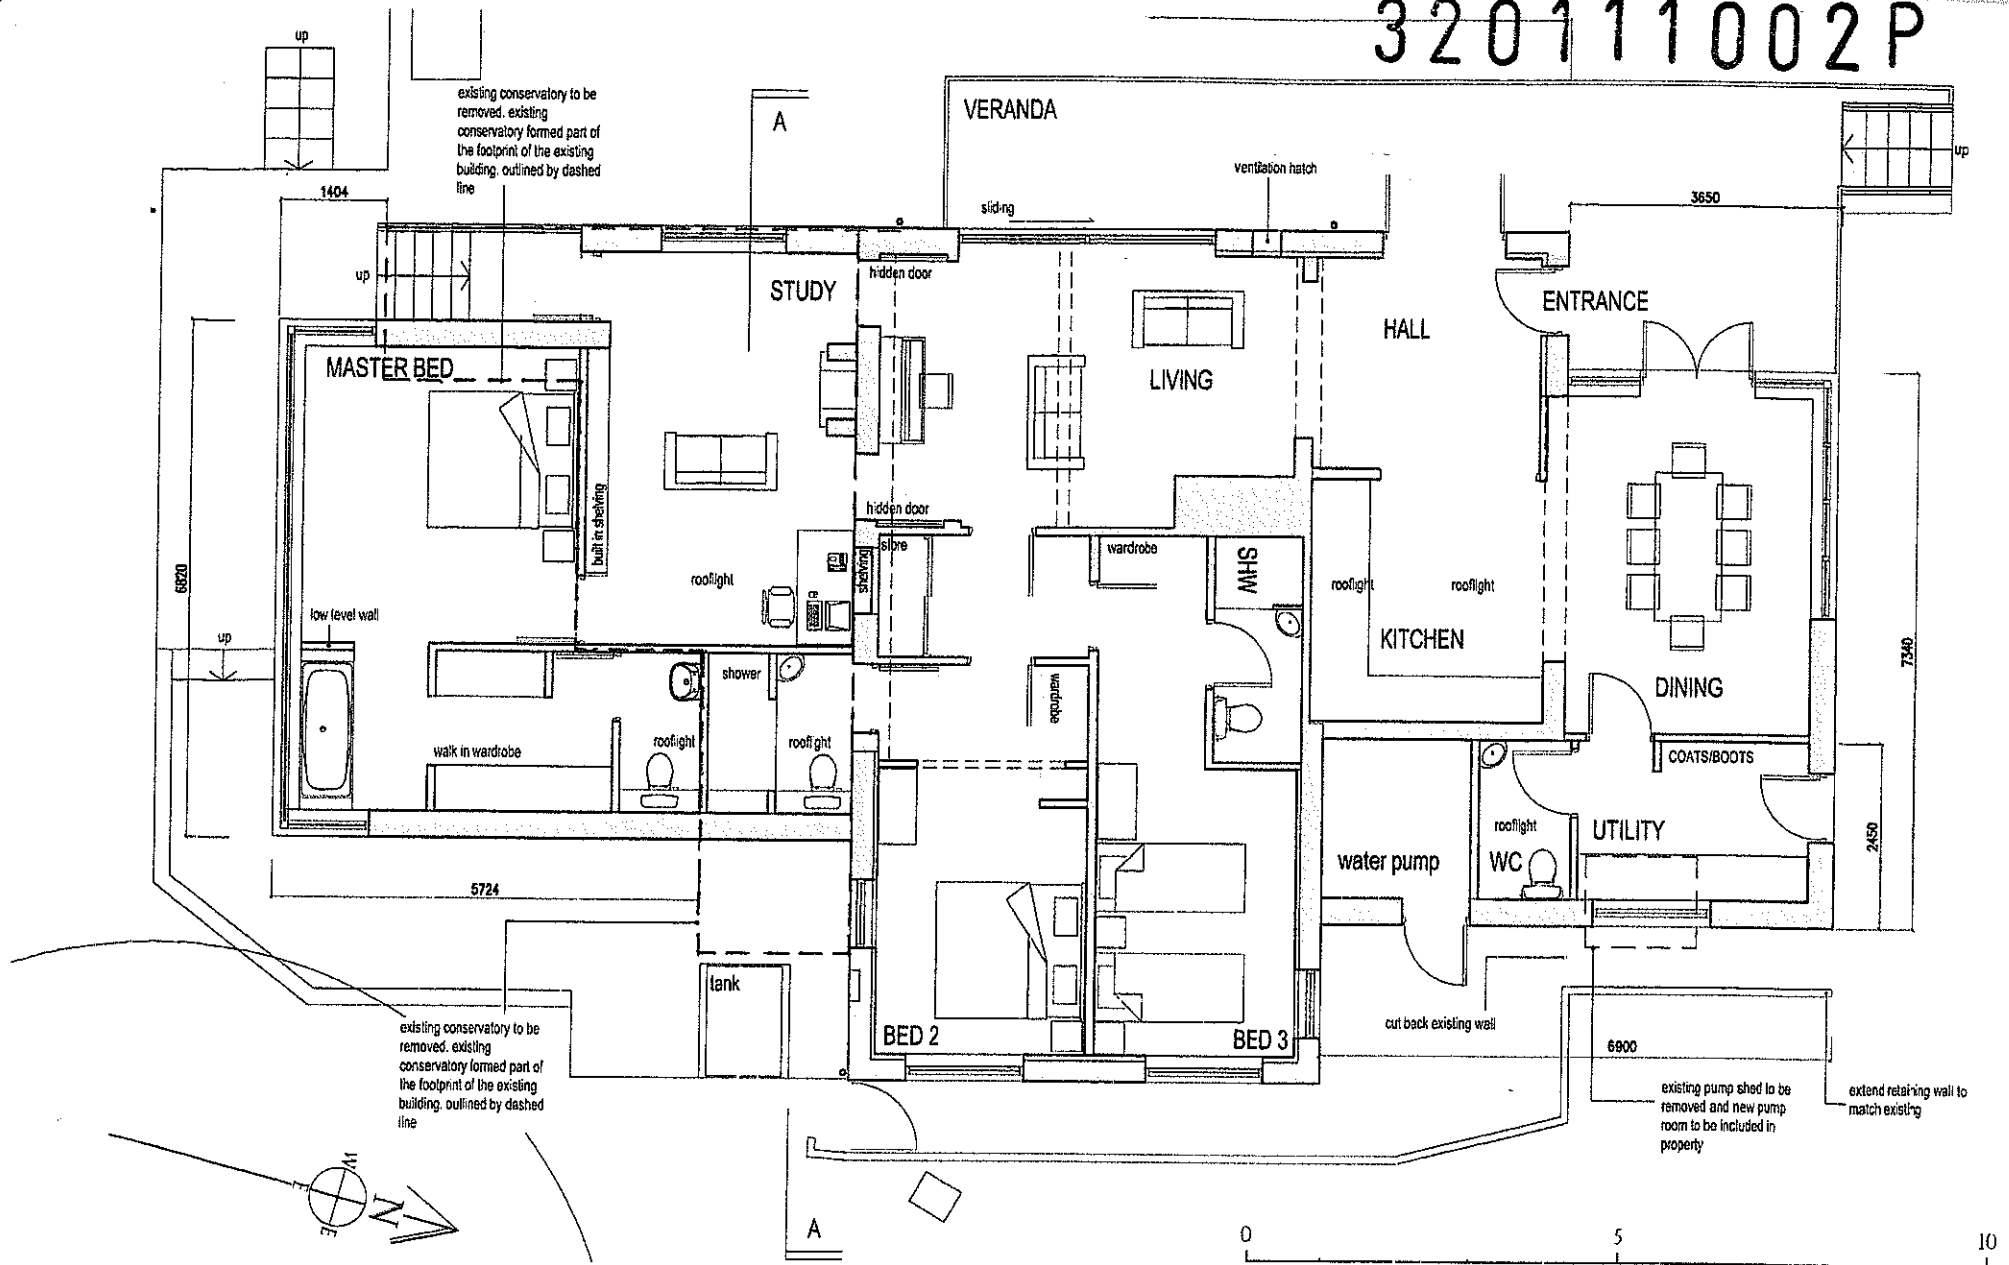

project:
Michaelmas Cottage

client:
R O'Sullivan & C Hardy

title:
Proposed Floor Plan

scale:
1:100@a4

date:
Oct 2011

drawing No:
AD1106 - 06
PLANNING

320111002P

existing slate roof

stone chimney to match existing

timber framed windows

painting metal railings

larch cladding to veranda

existing slate roof

new glazed door

larch cladding to existing structure

timber framed windows throughout

new slate roof to match existing

existing slate roof

new slate roof to match existing

larch cladding to existing elevation

new window
larch cladding to all existing and new elevations

new solid timber door

0 5 10

project:
Michaelmas Cottage

client:
R O'Sullivan & C Hardy

title:
Proposed Elevations Sheet 2


scale:
1:100@a4

date:
Oct 2011

drawing No:
AD1106 - 08

architects-direct.com

21 Mill Lane Heswall - Wirral - CH60 2TE - 0151 342 5455

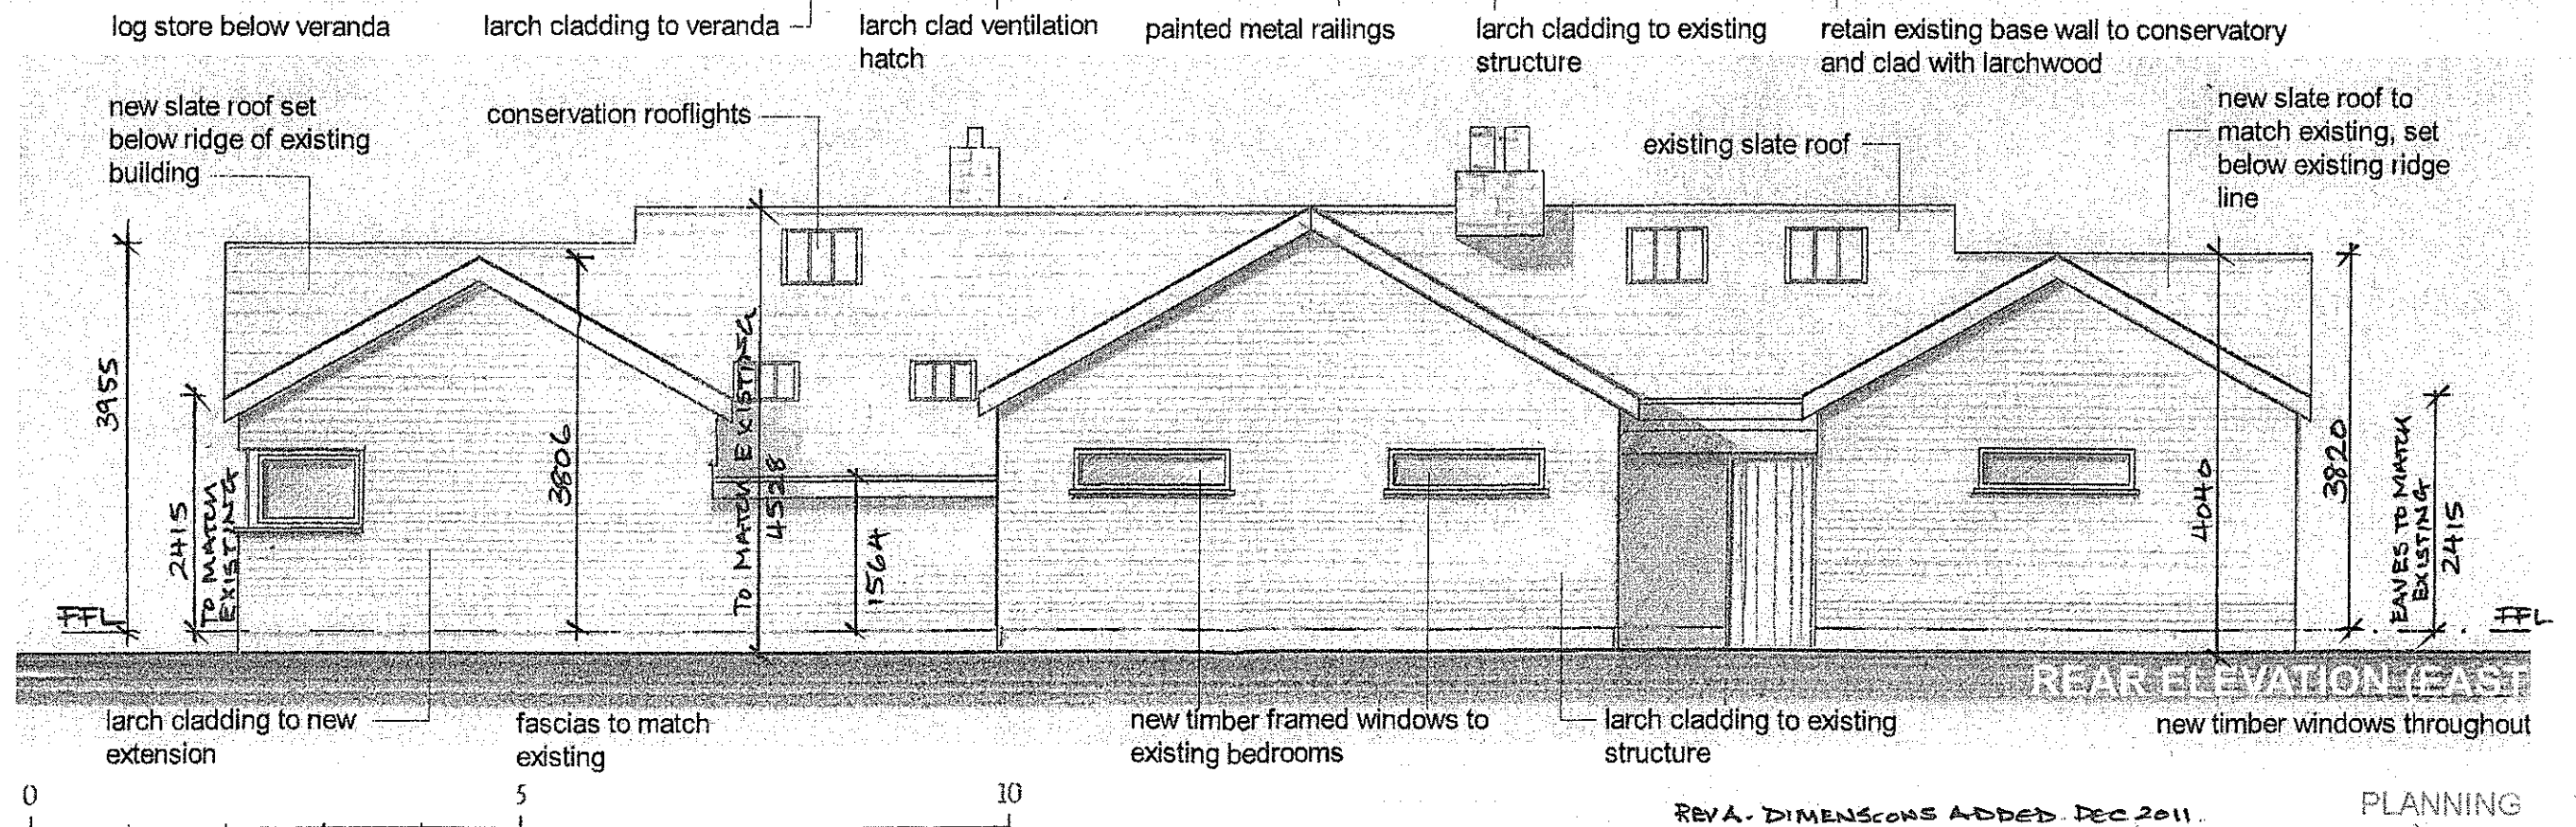

REVA - DIMENSIONS ADDED DEC 2011

PLANNING

project:
Michaelmas Cottage

client:
R O'Sullivan & C Hardy

title:
Proposed Elevations Sheet 1

scale:
1:100@a4

date:
Oct 2011

drawing No:
AD1106 - 07A