




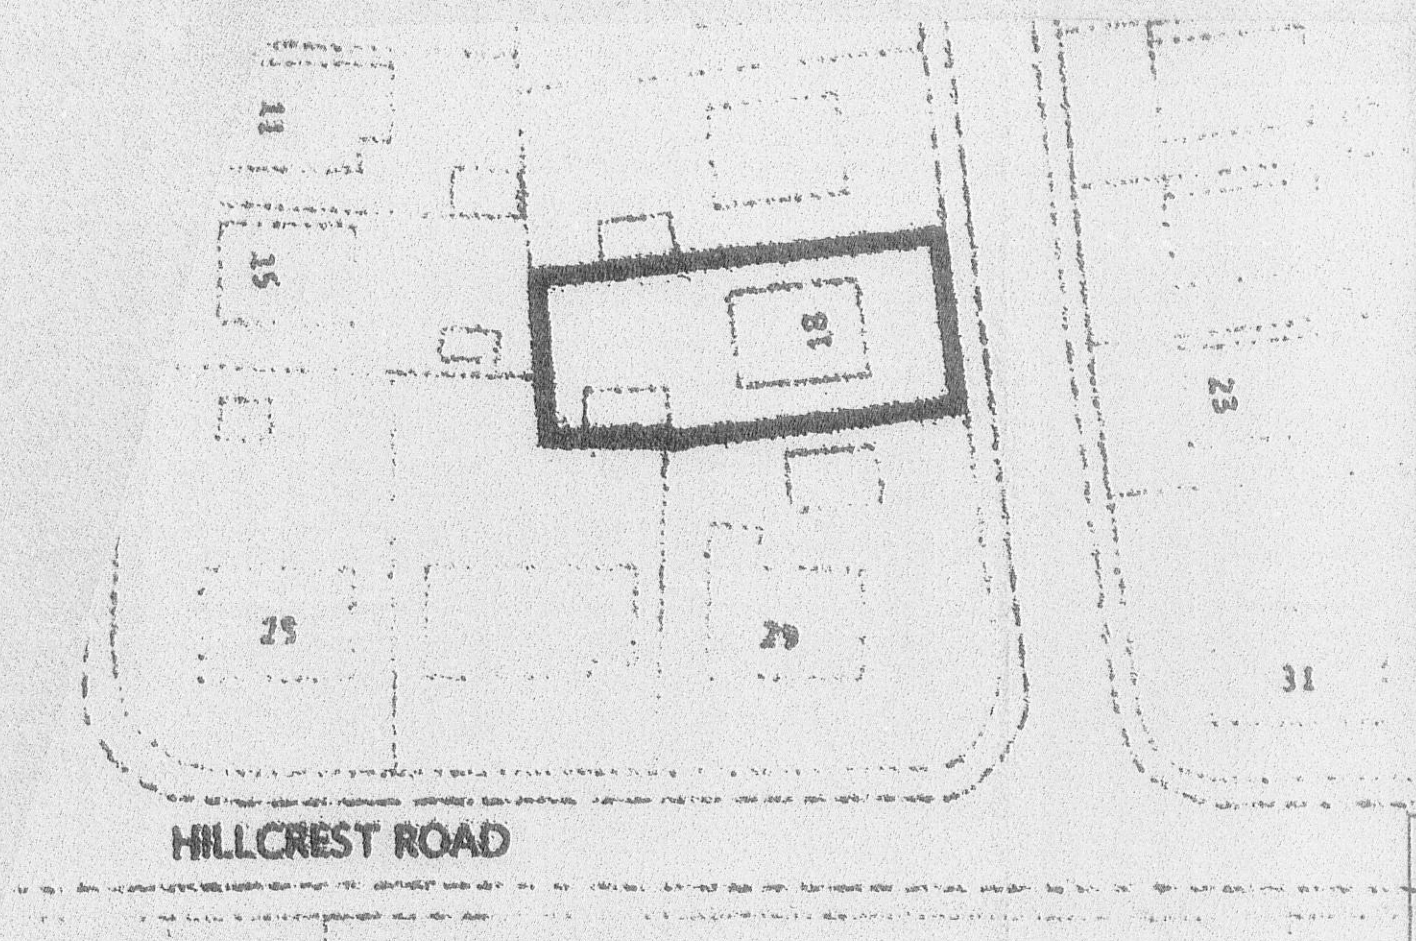

site plan scale: 1: 500

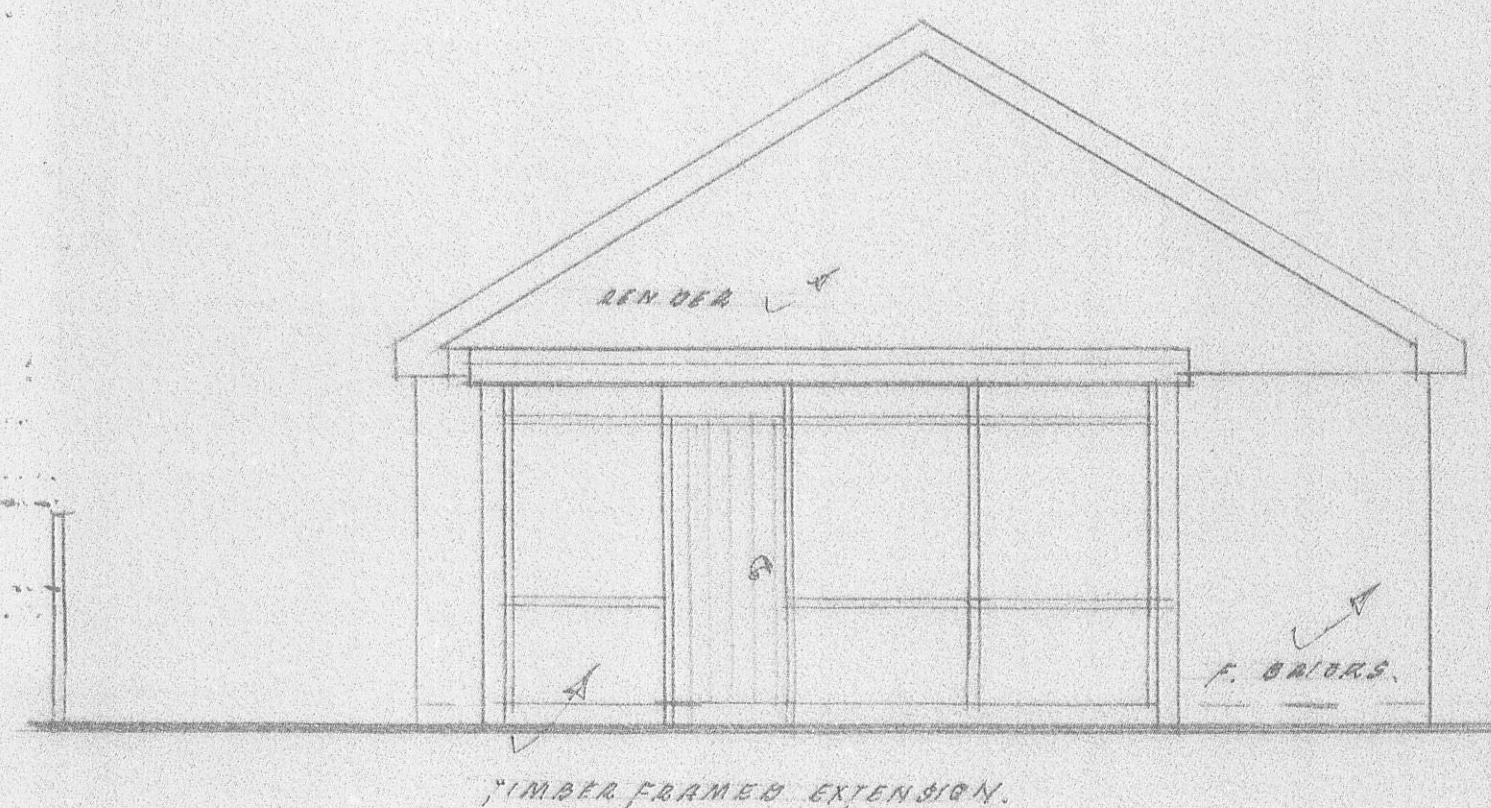

existing elevation from rear garden

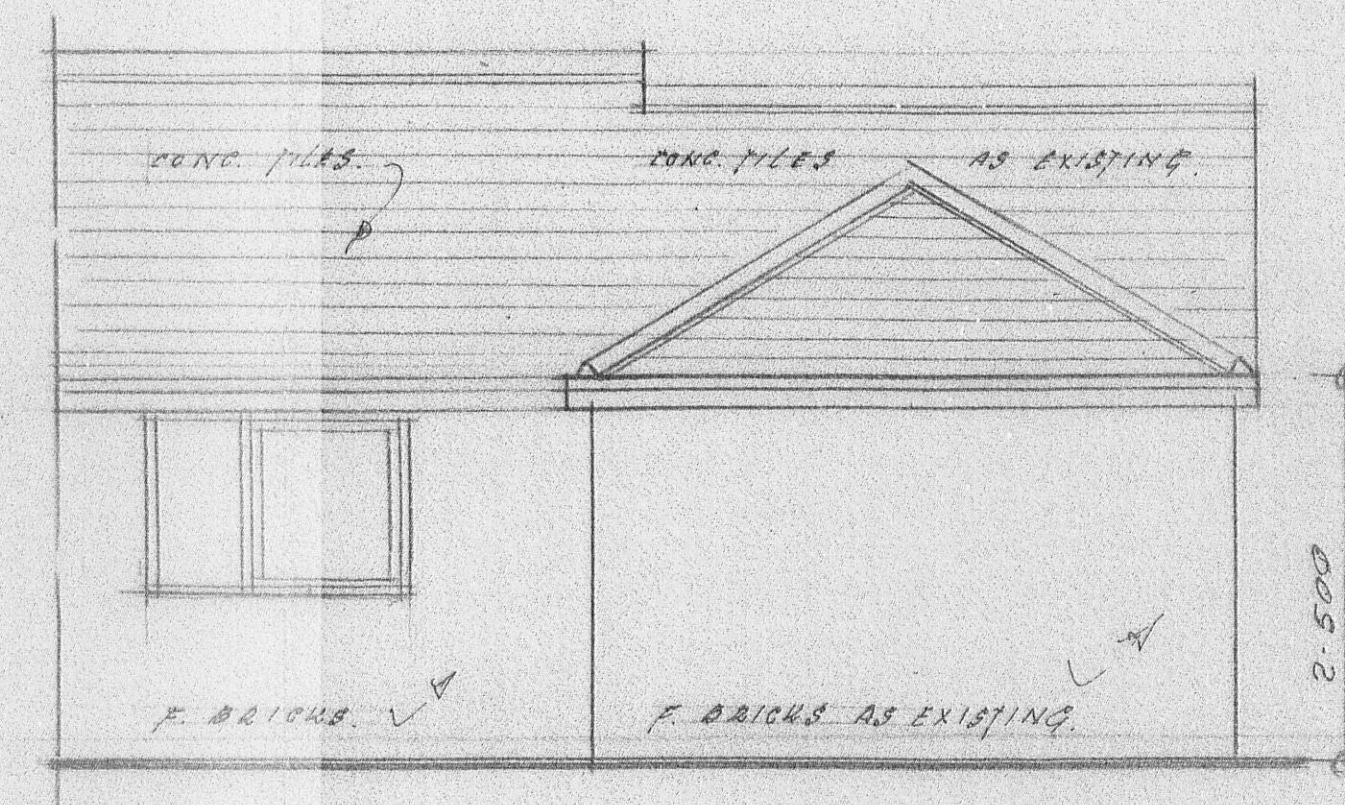


proposed side elevation facing no 16



location plan scale: 1: 1250


Nº 18 PORTLAND ROAD LANGHO

320111005P

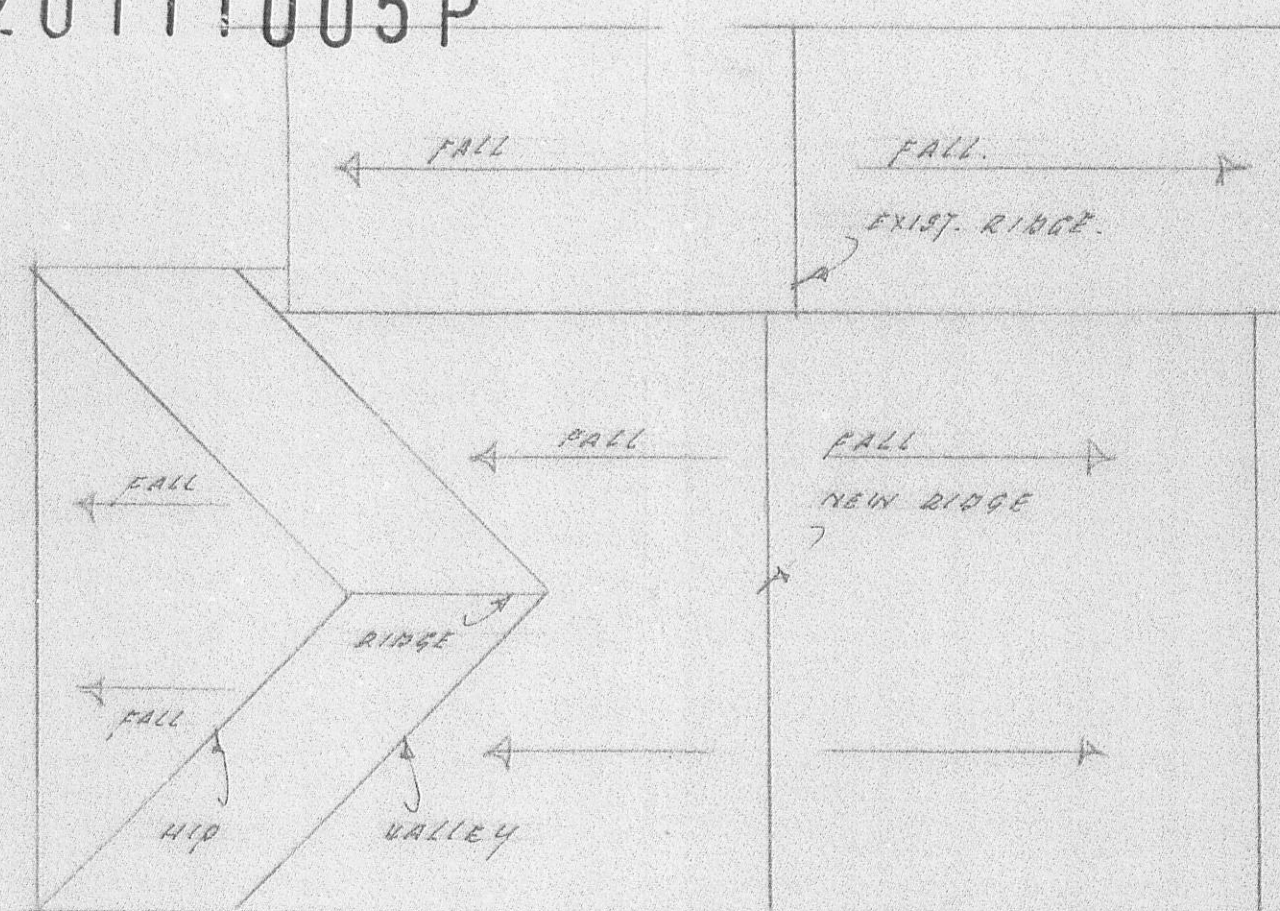

roof plan

DETAILS

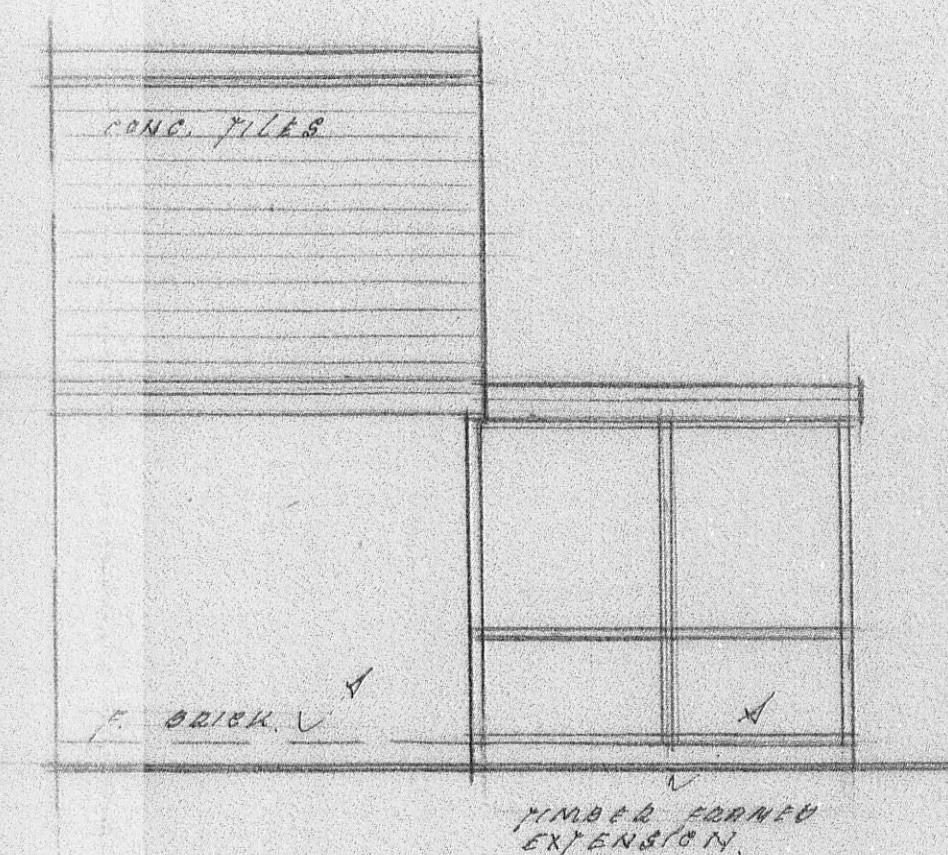

existing side elevation facing no 16