


NOTES


ALL DIMENSIONS AND LEVELS ARE TO BE CHECKED ON SITE

ANY DISCREPANCIES ARE TO BE REPORTED TO THE ARCHITECT BEFORE ANY WORK COMMENCES


THIS DRAWING SHALL NOT BE SCALED TO ASCERTAIN ANY DIMENSIONS WORK TO FIGURED DIMS ONLY

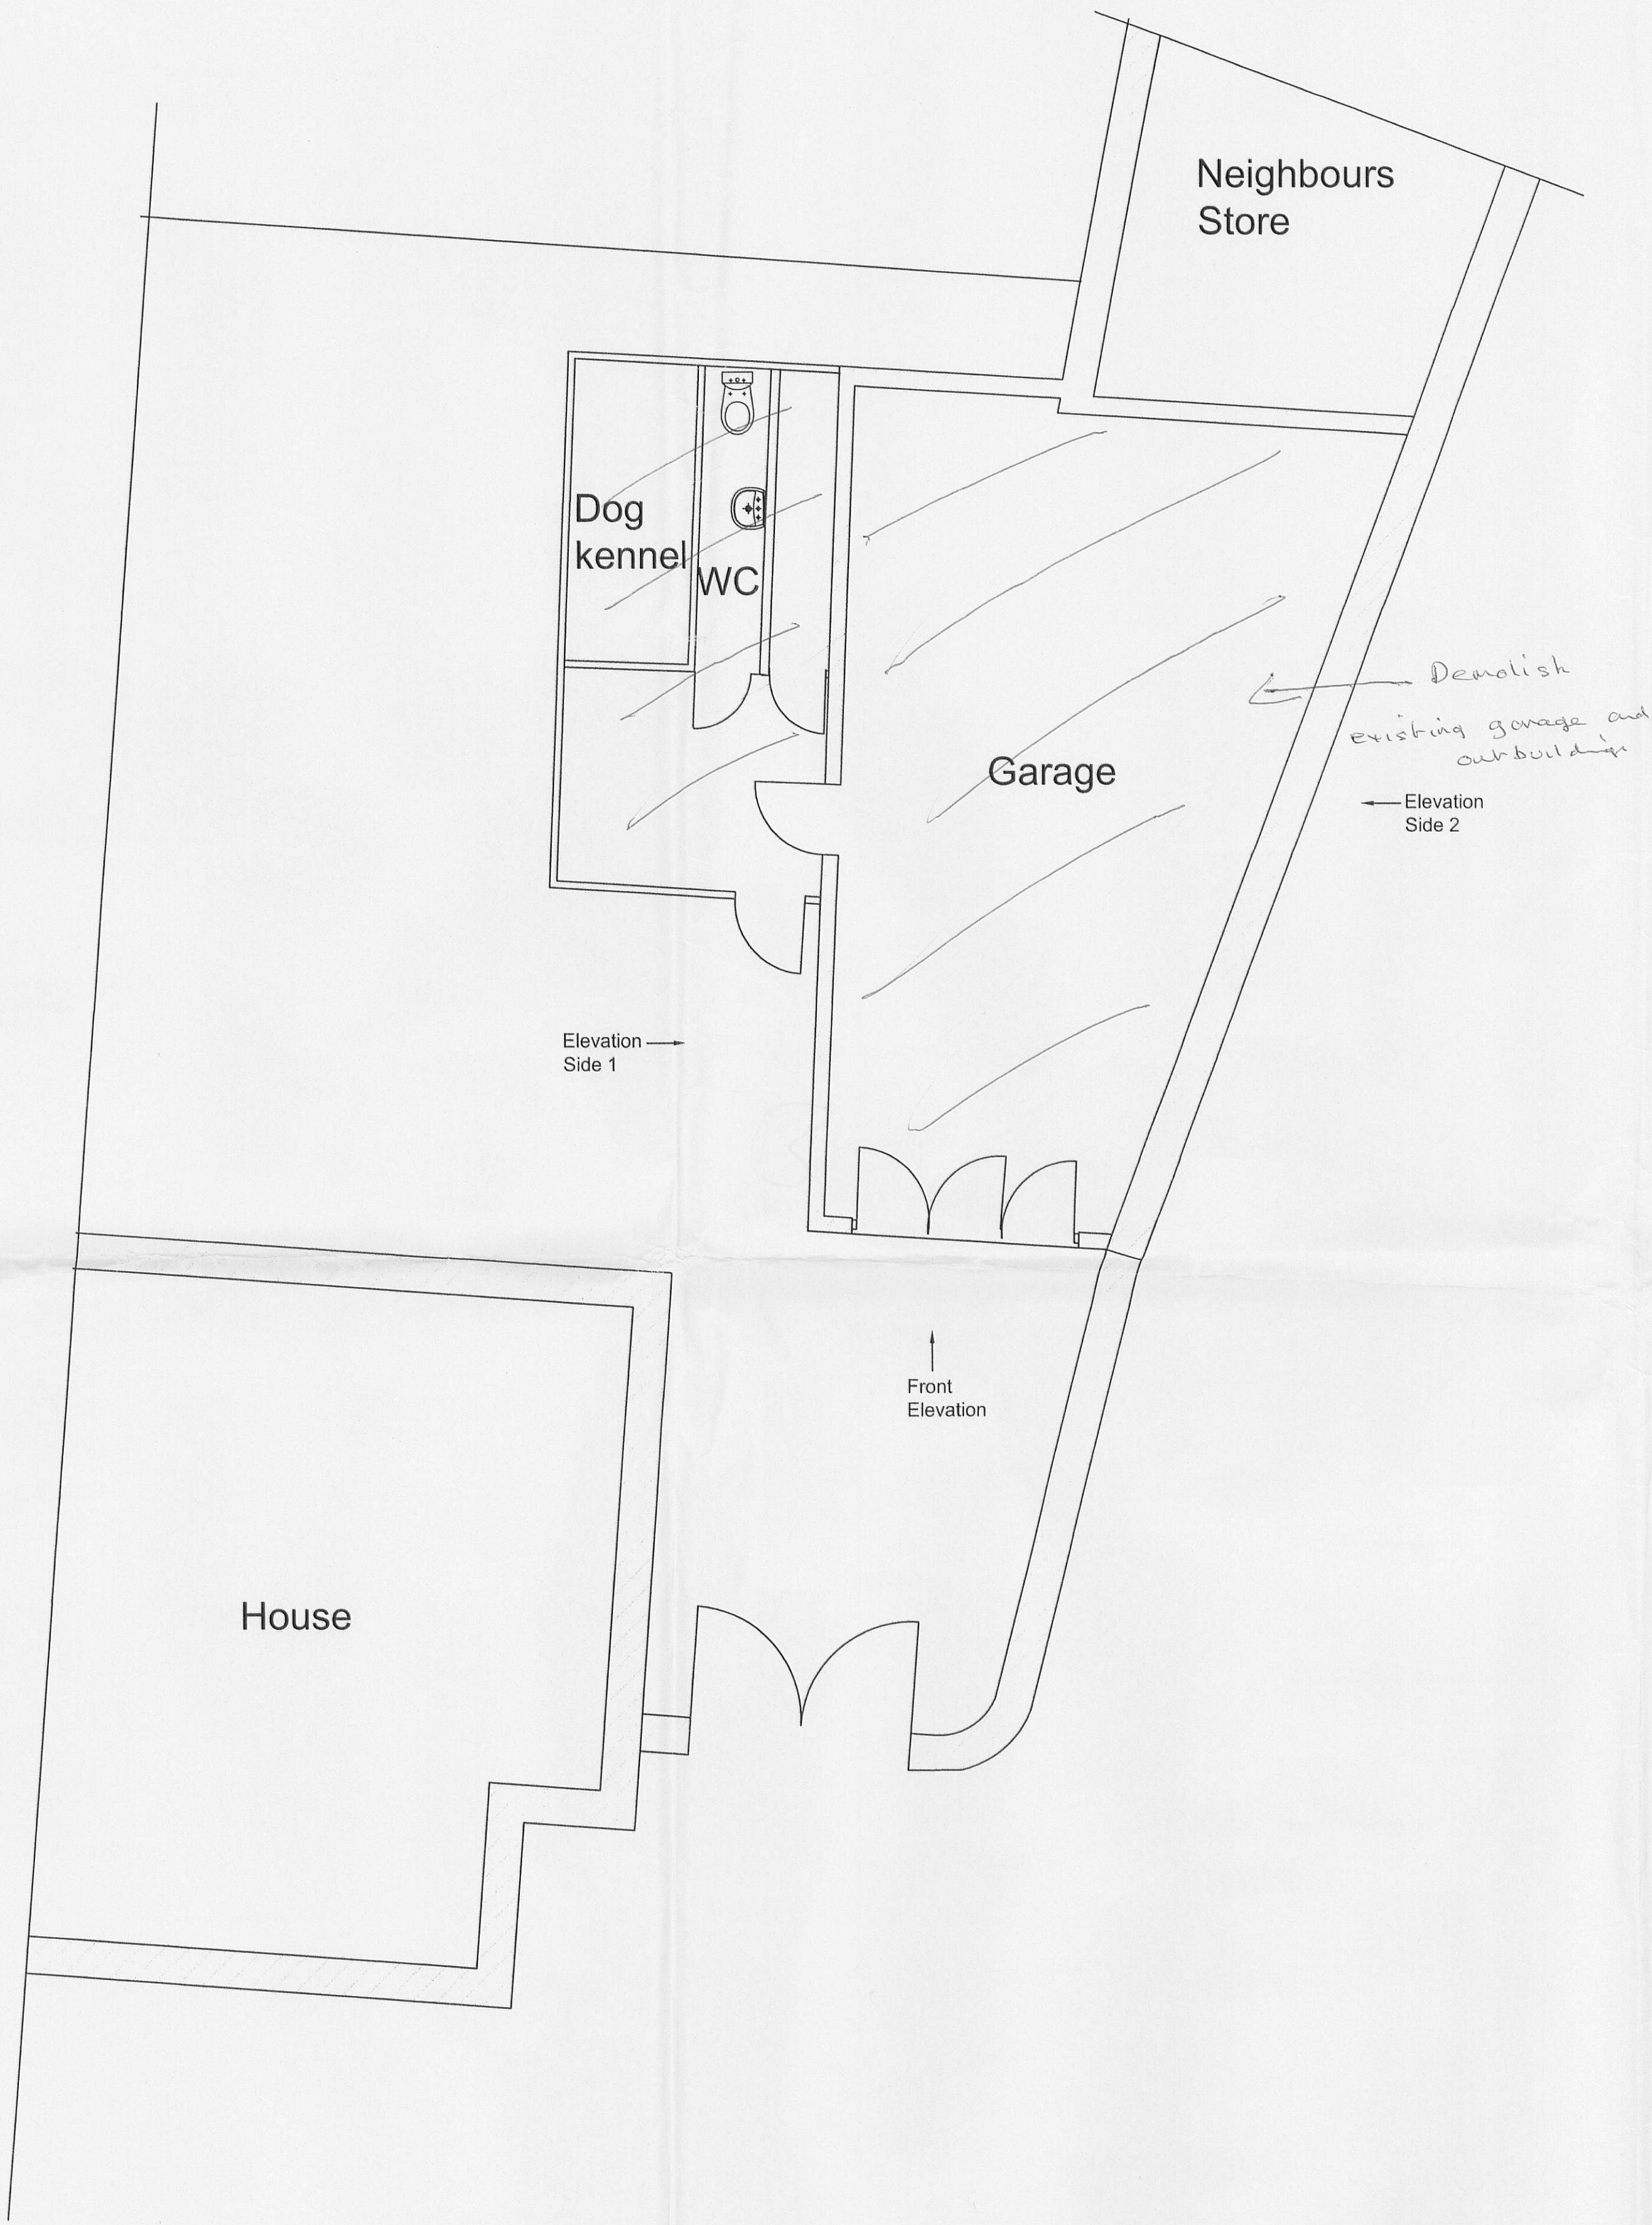


EXISTING GROUND FLOOR
1:50 SCALE

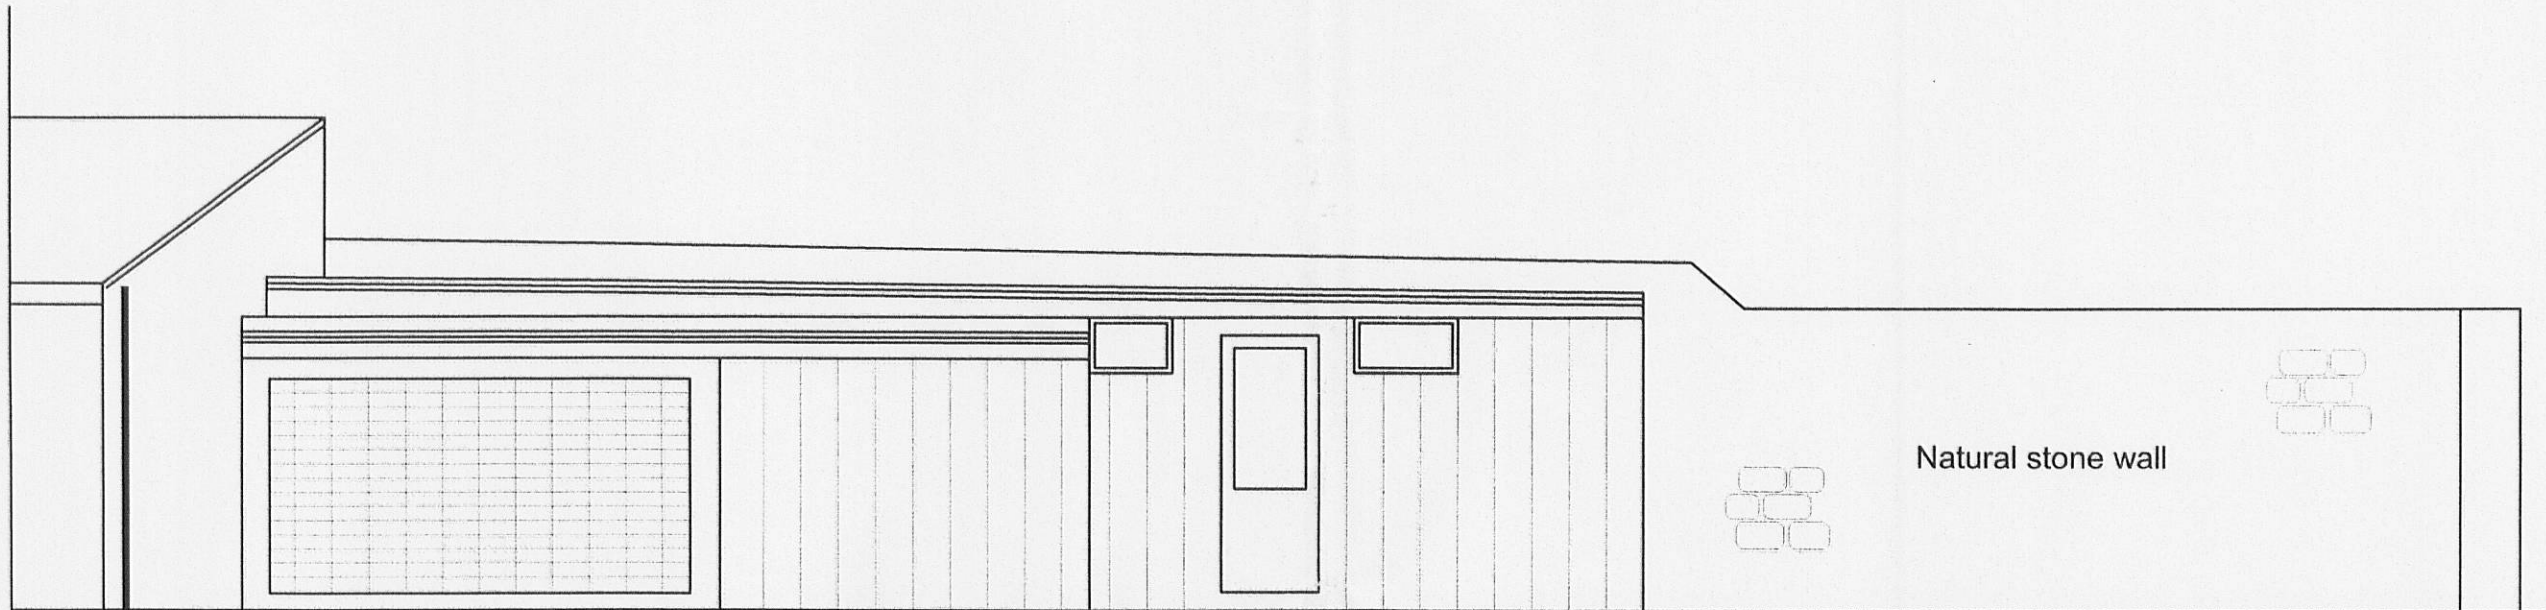

SIDE 1 ELEVATION
1:50 SCALE

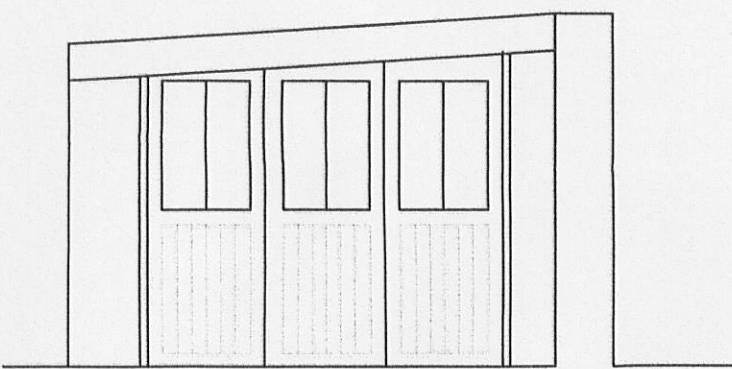

FRONT ELEVATION
1:50 SCALE

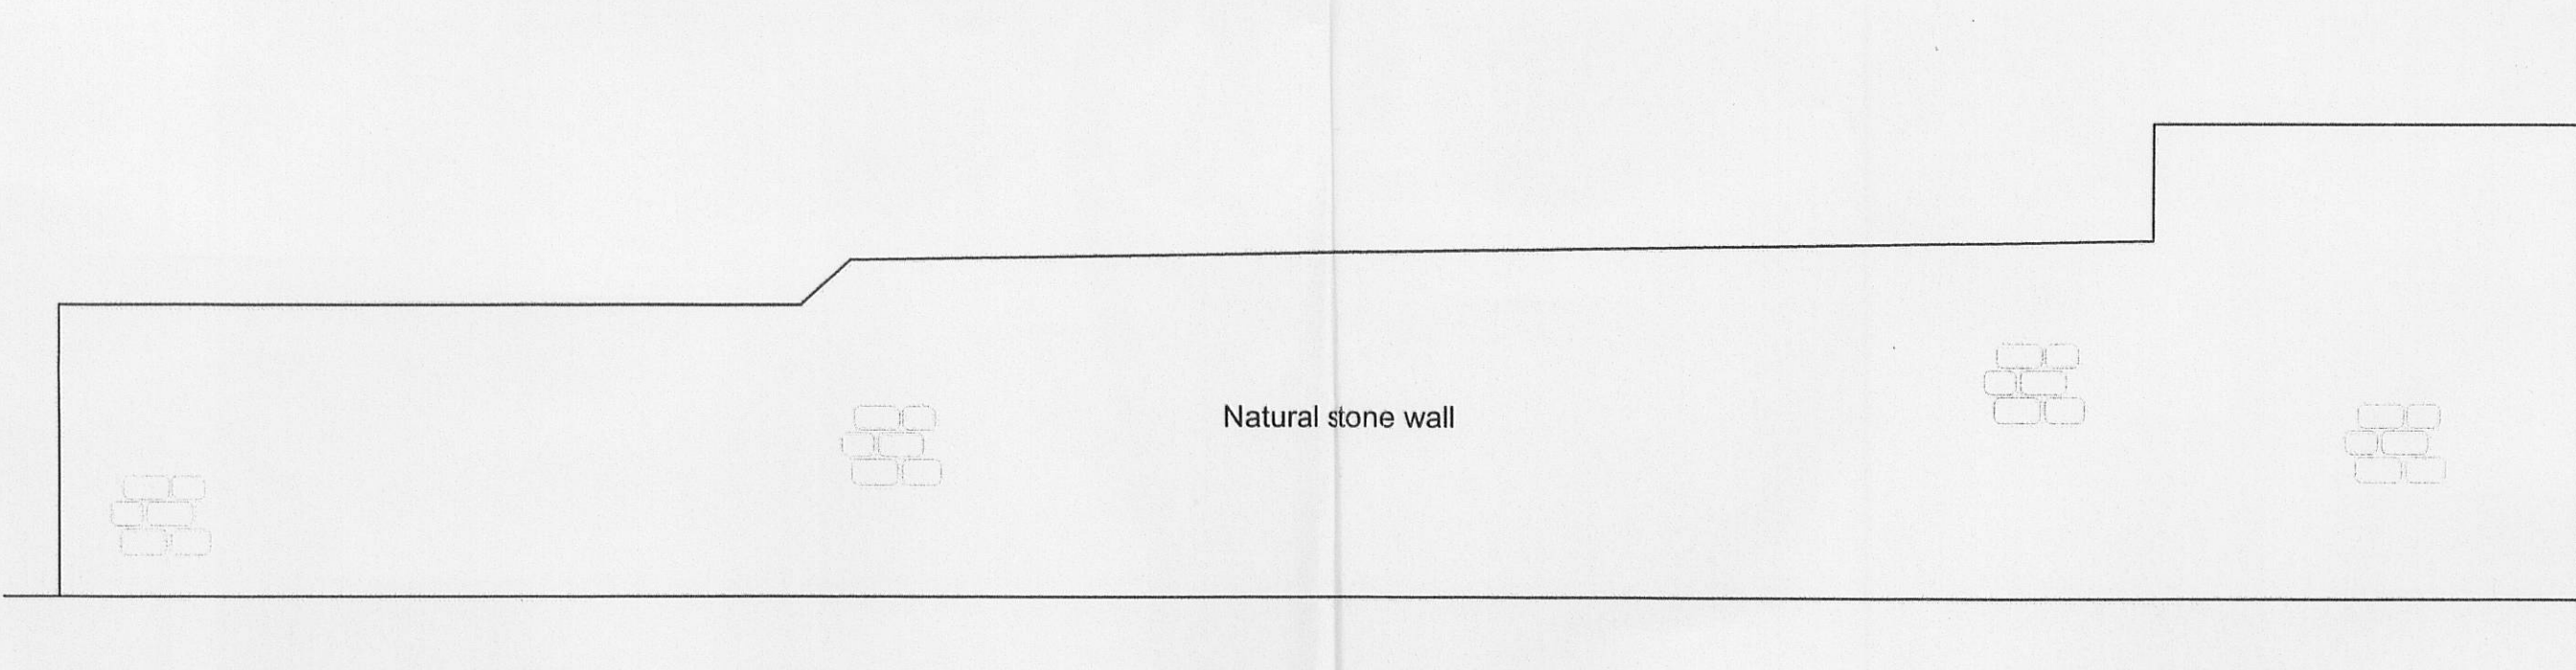

SIDE 2 ELEVATION
1:50 SCALE

320111013P

rev	date/ints	description
project	Demolition of Existing Garage and Proposed New Garage with Pitched Roof and Cavity walls	
drawing title	West Bradford Clitheroe Lancashire	
dwg purpose	EXISTING PLANS AND ELEVATIONS	
scale	1:50	
@ sheet size	A1	
001	001	A
job number	drawing number	revision