

Note


Dimensions shown on drawings prepared for planning purposes are indicative only and can vary.



WEST ELEVATION



NORTH ELEVATION

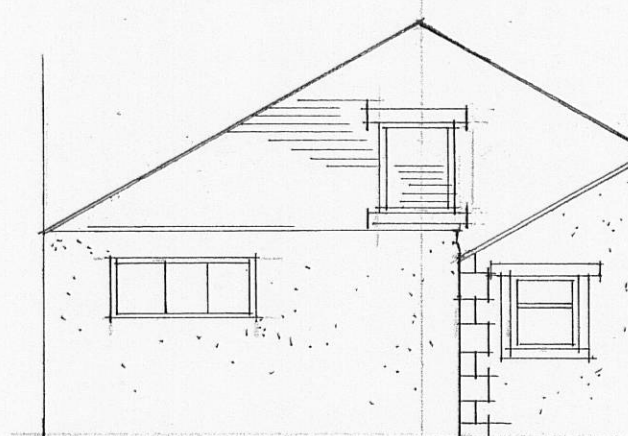


ELEVATION A



SOUTH ELEVATION

Hatching indicates buildings to be demolished

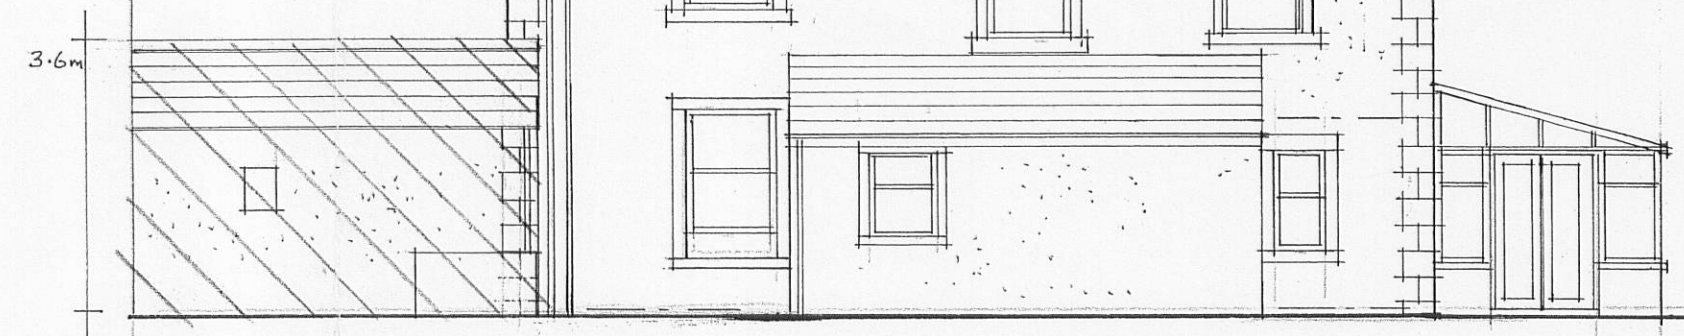

EAST ELEVATION

REVB Hatching omitted from stables to rear of house 22-11-11
REVA Stable dimensions added - buildings to be demolished shown hatched 8/10/2011

Client

Dr LAMA and Mr SHARMA

Job Title

PROPOSED ALTERATIONS TO
PORTFIELD FARM
PORTFIELD LANE
WHALLEY

320111014P


Drawing Title

EXISTING ELEVATIONS


Scale 1:100

Date AUG 11


Drawn LKR

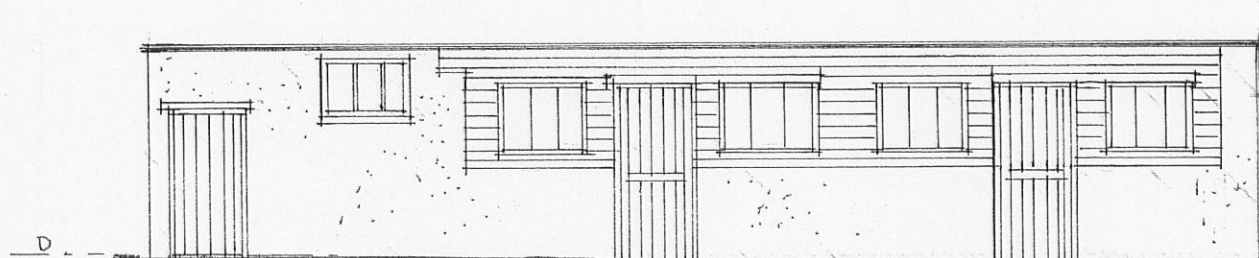

SOUTH

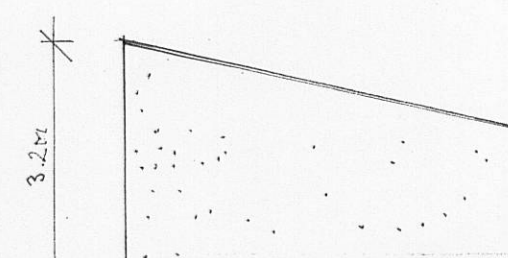


EAST

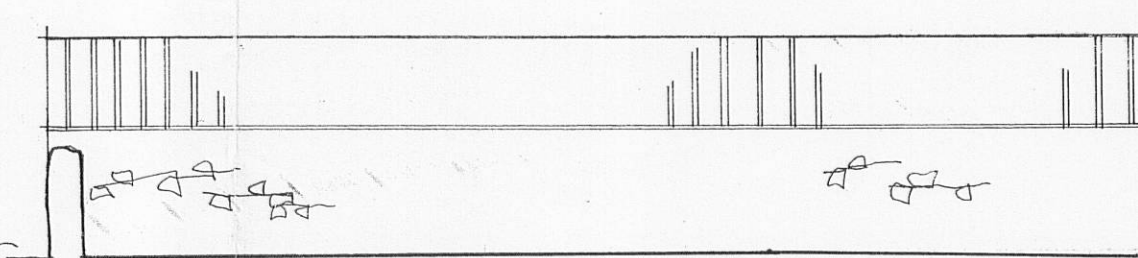

NORTH ELEVATION STABLES

WEST

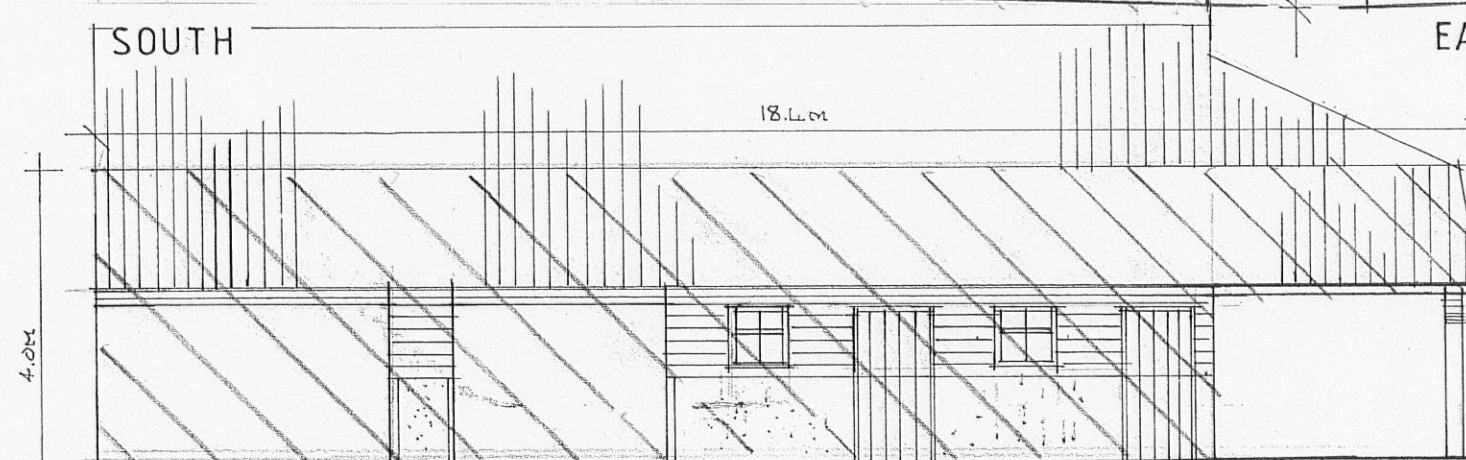

NORTH ELEVATION STABLES/BARN

spa
ARCHITECTS

SUNDERLAND PEACOCK
SUNDERLAND PEACOCK & ASSOCIATES LTD.
HAZEL MERE, PIMLICO ROAD, CLITHEROE,
LANCASHIRE, BB7 2AG
T 01200 423178 F 01200 427328
E info@sunderlandpeacock.com
www.sunderlandpeacock.com



4164 - 02B