




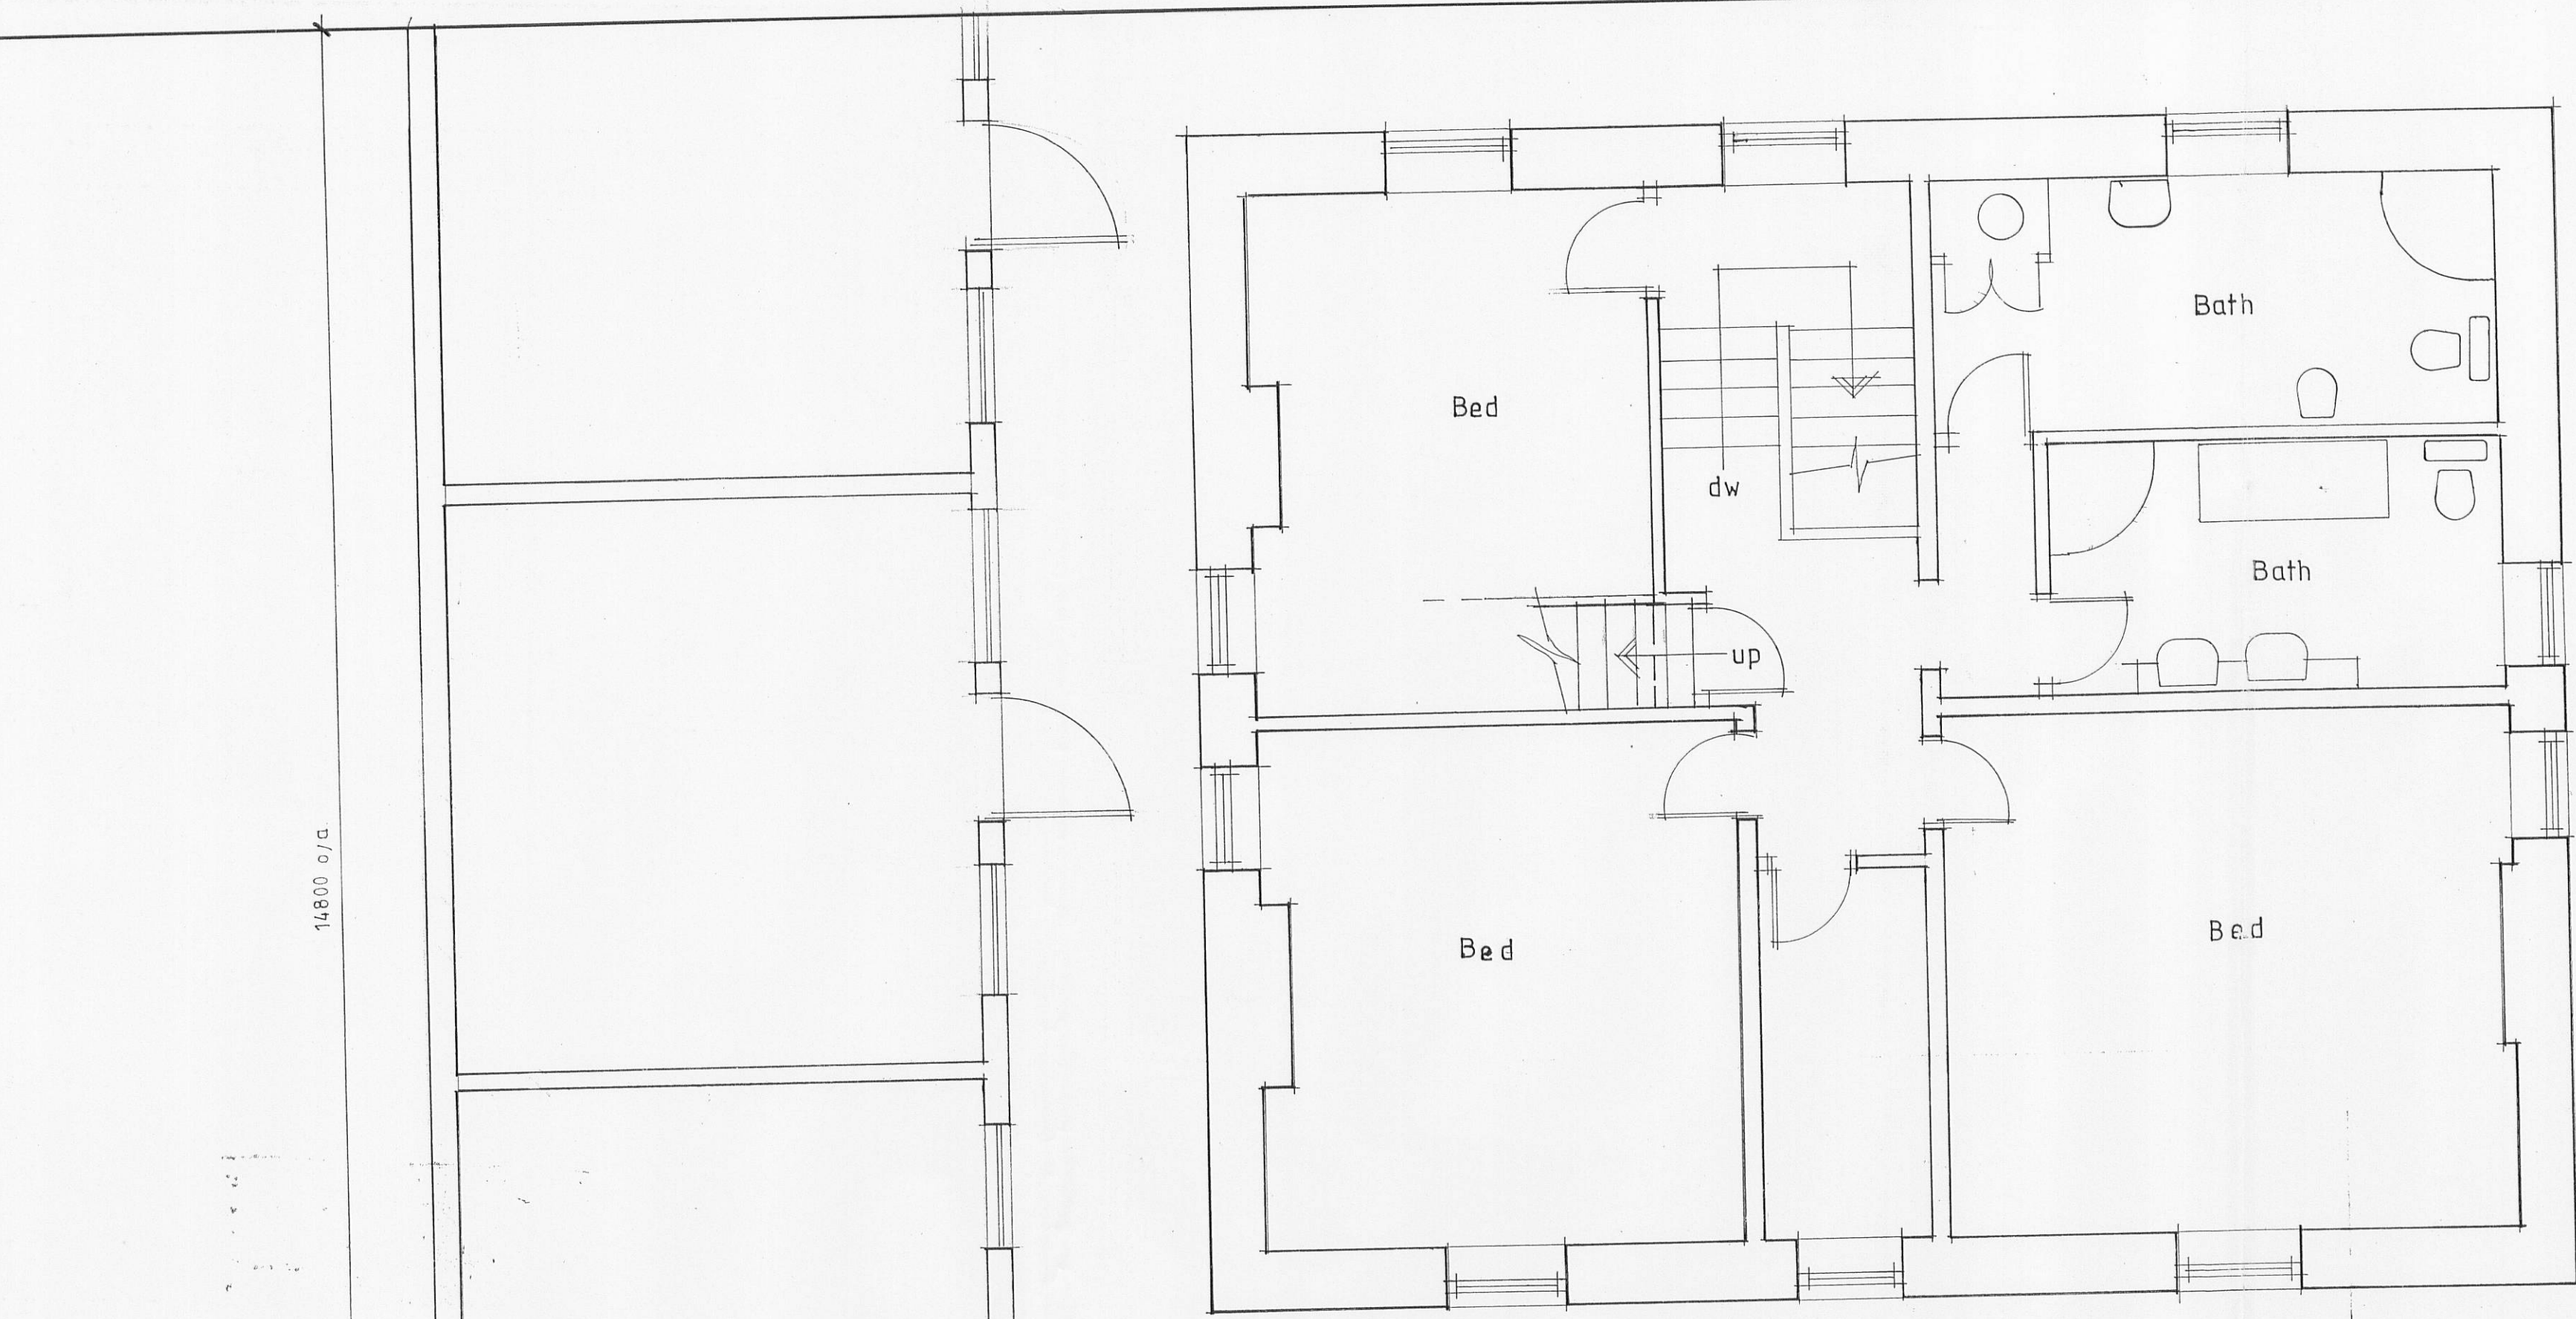


FIRST FLOOR PLAN

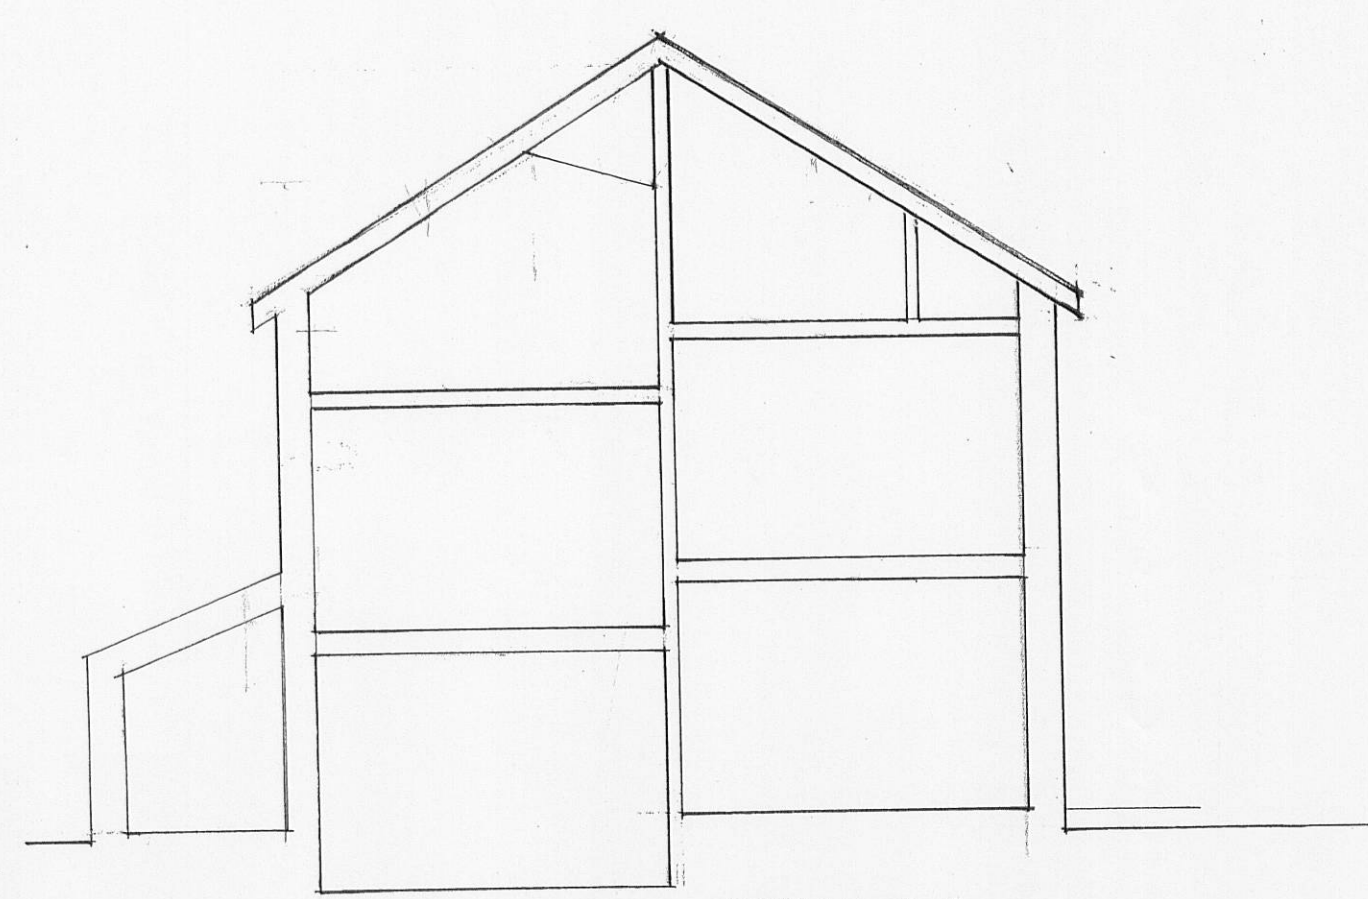

SECTION C-C

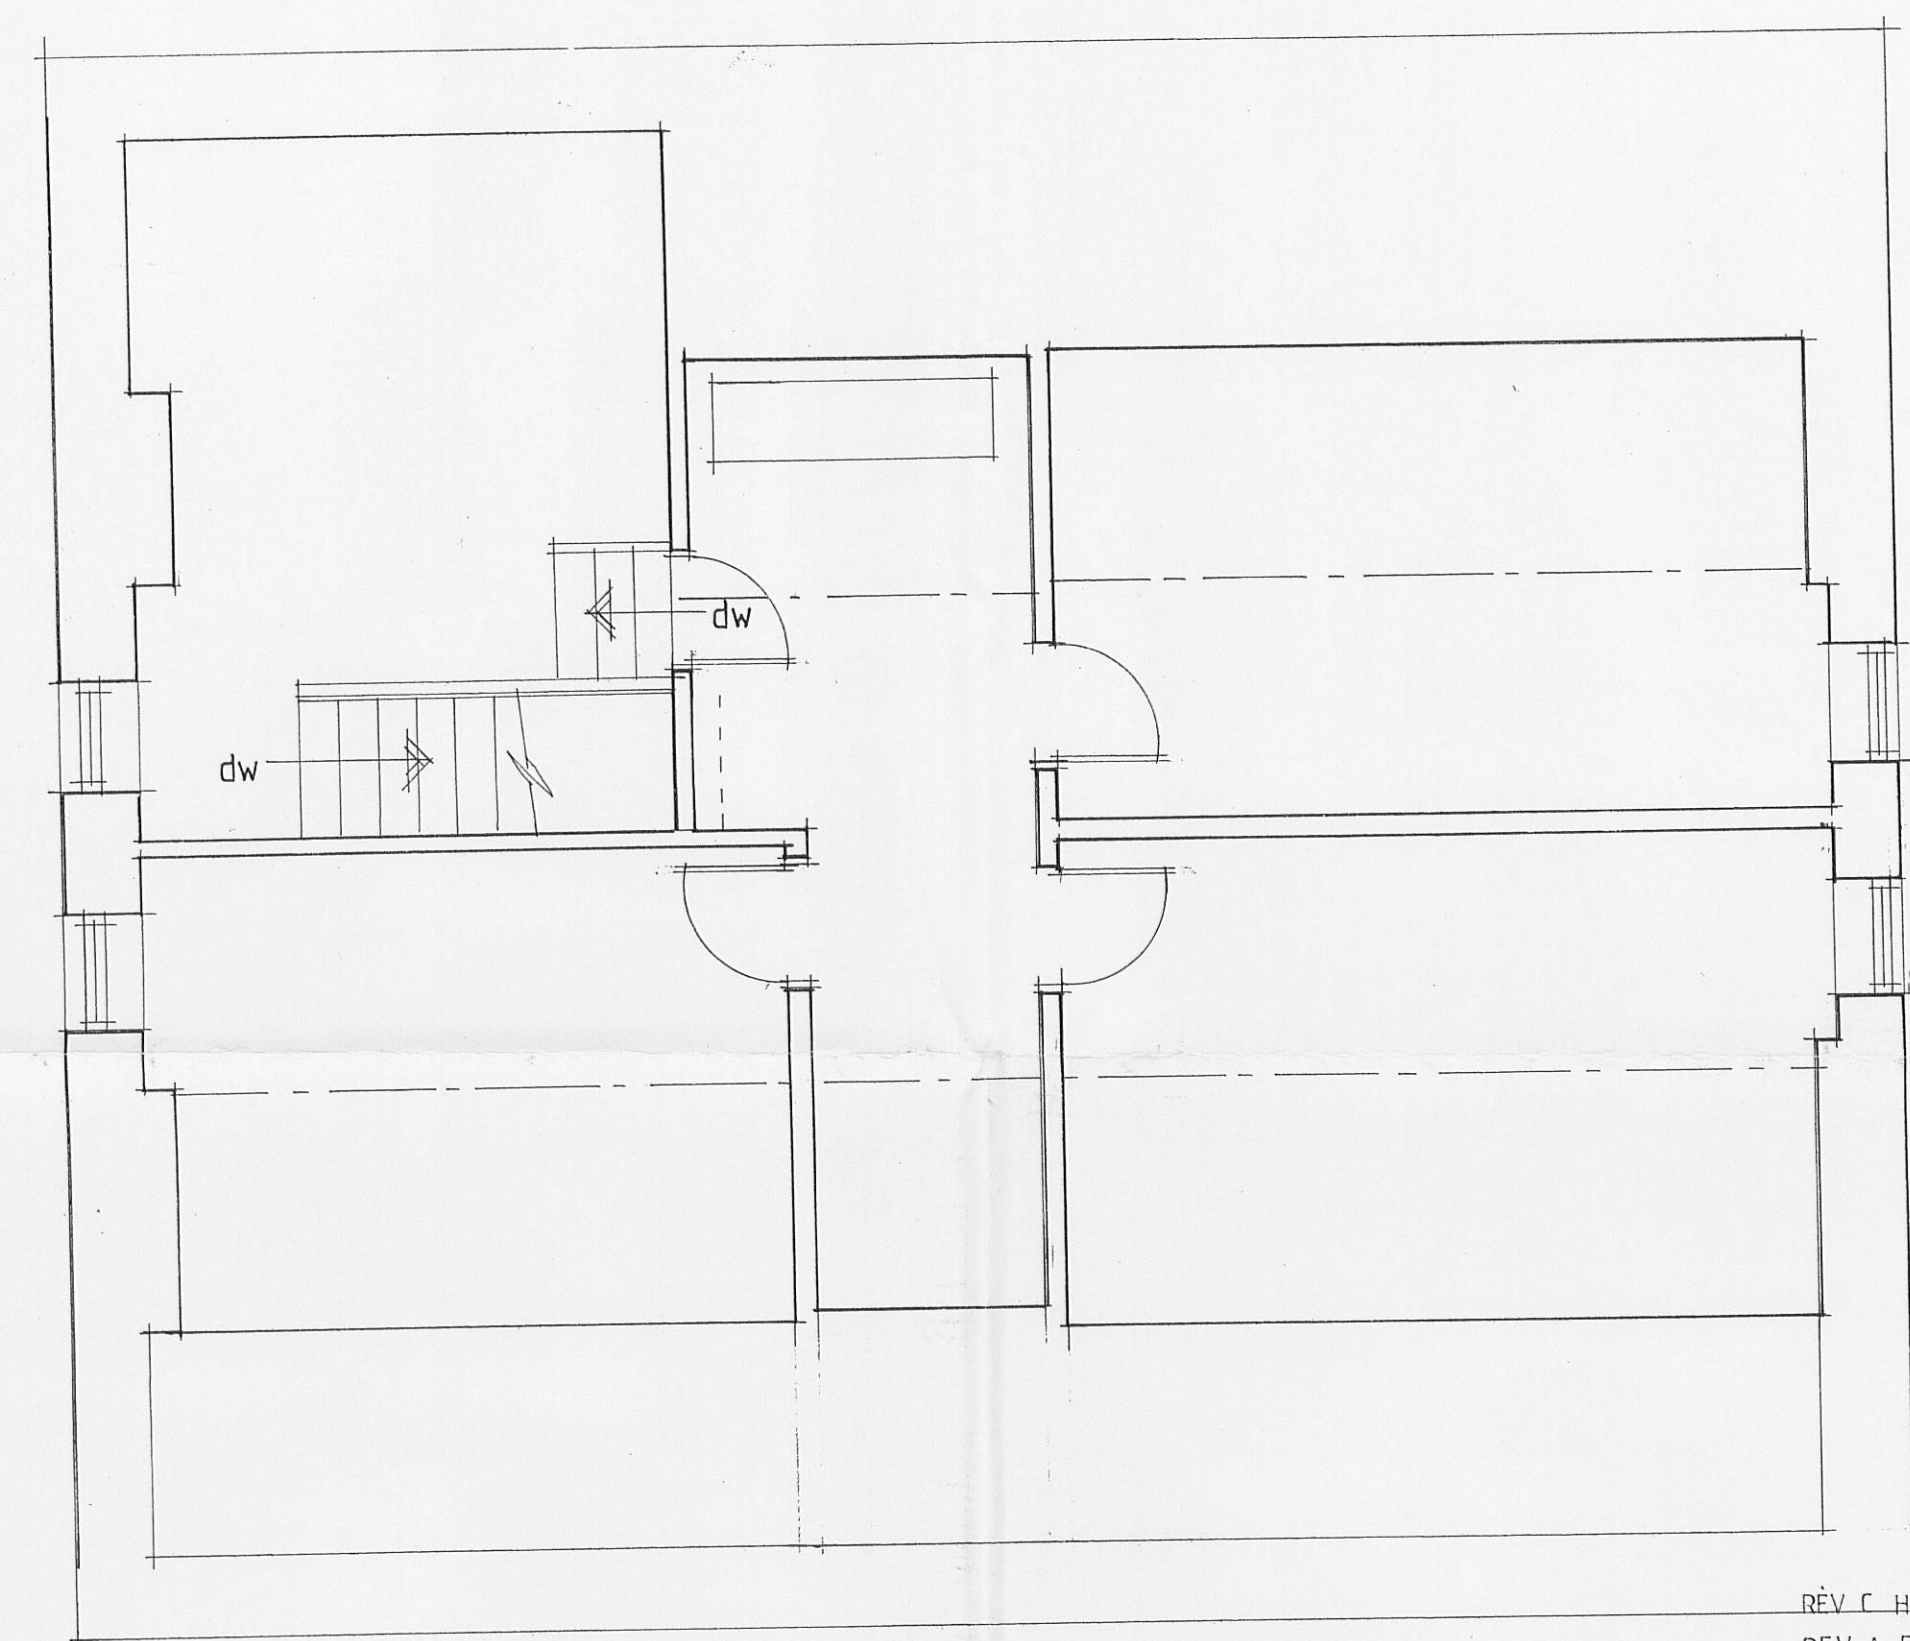

SECOND FLOOR PLAN

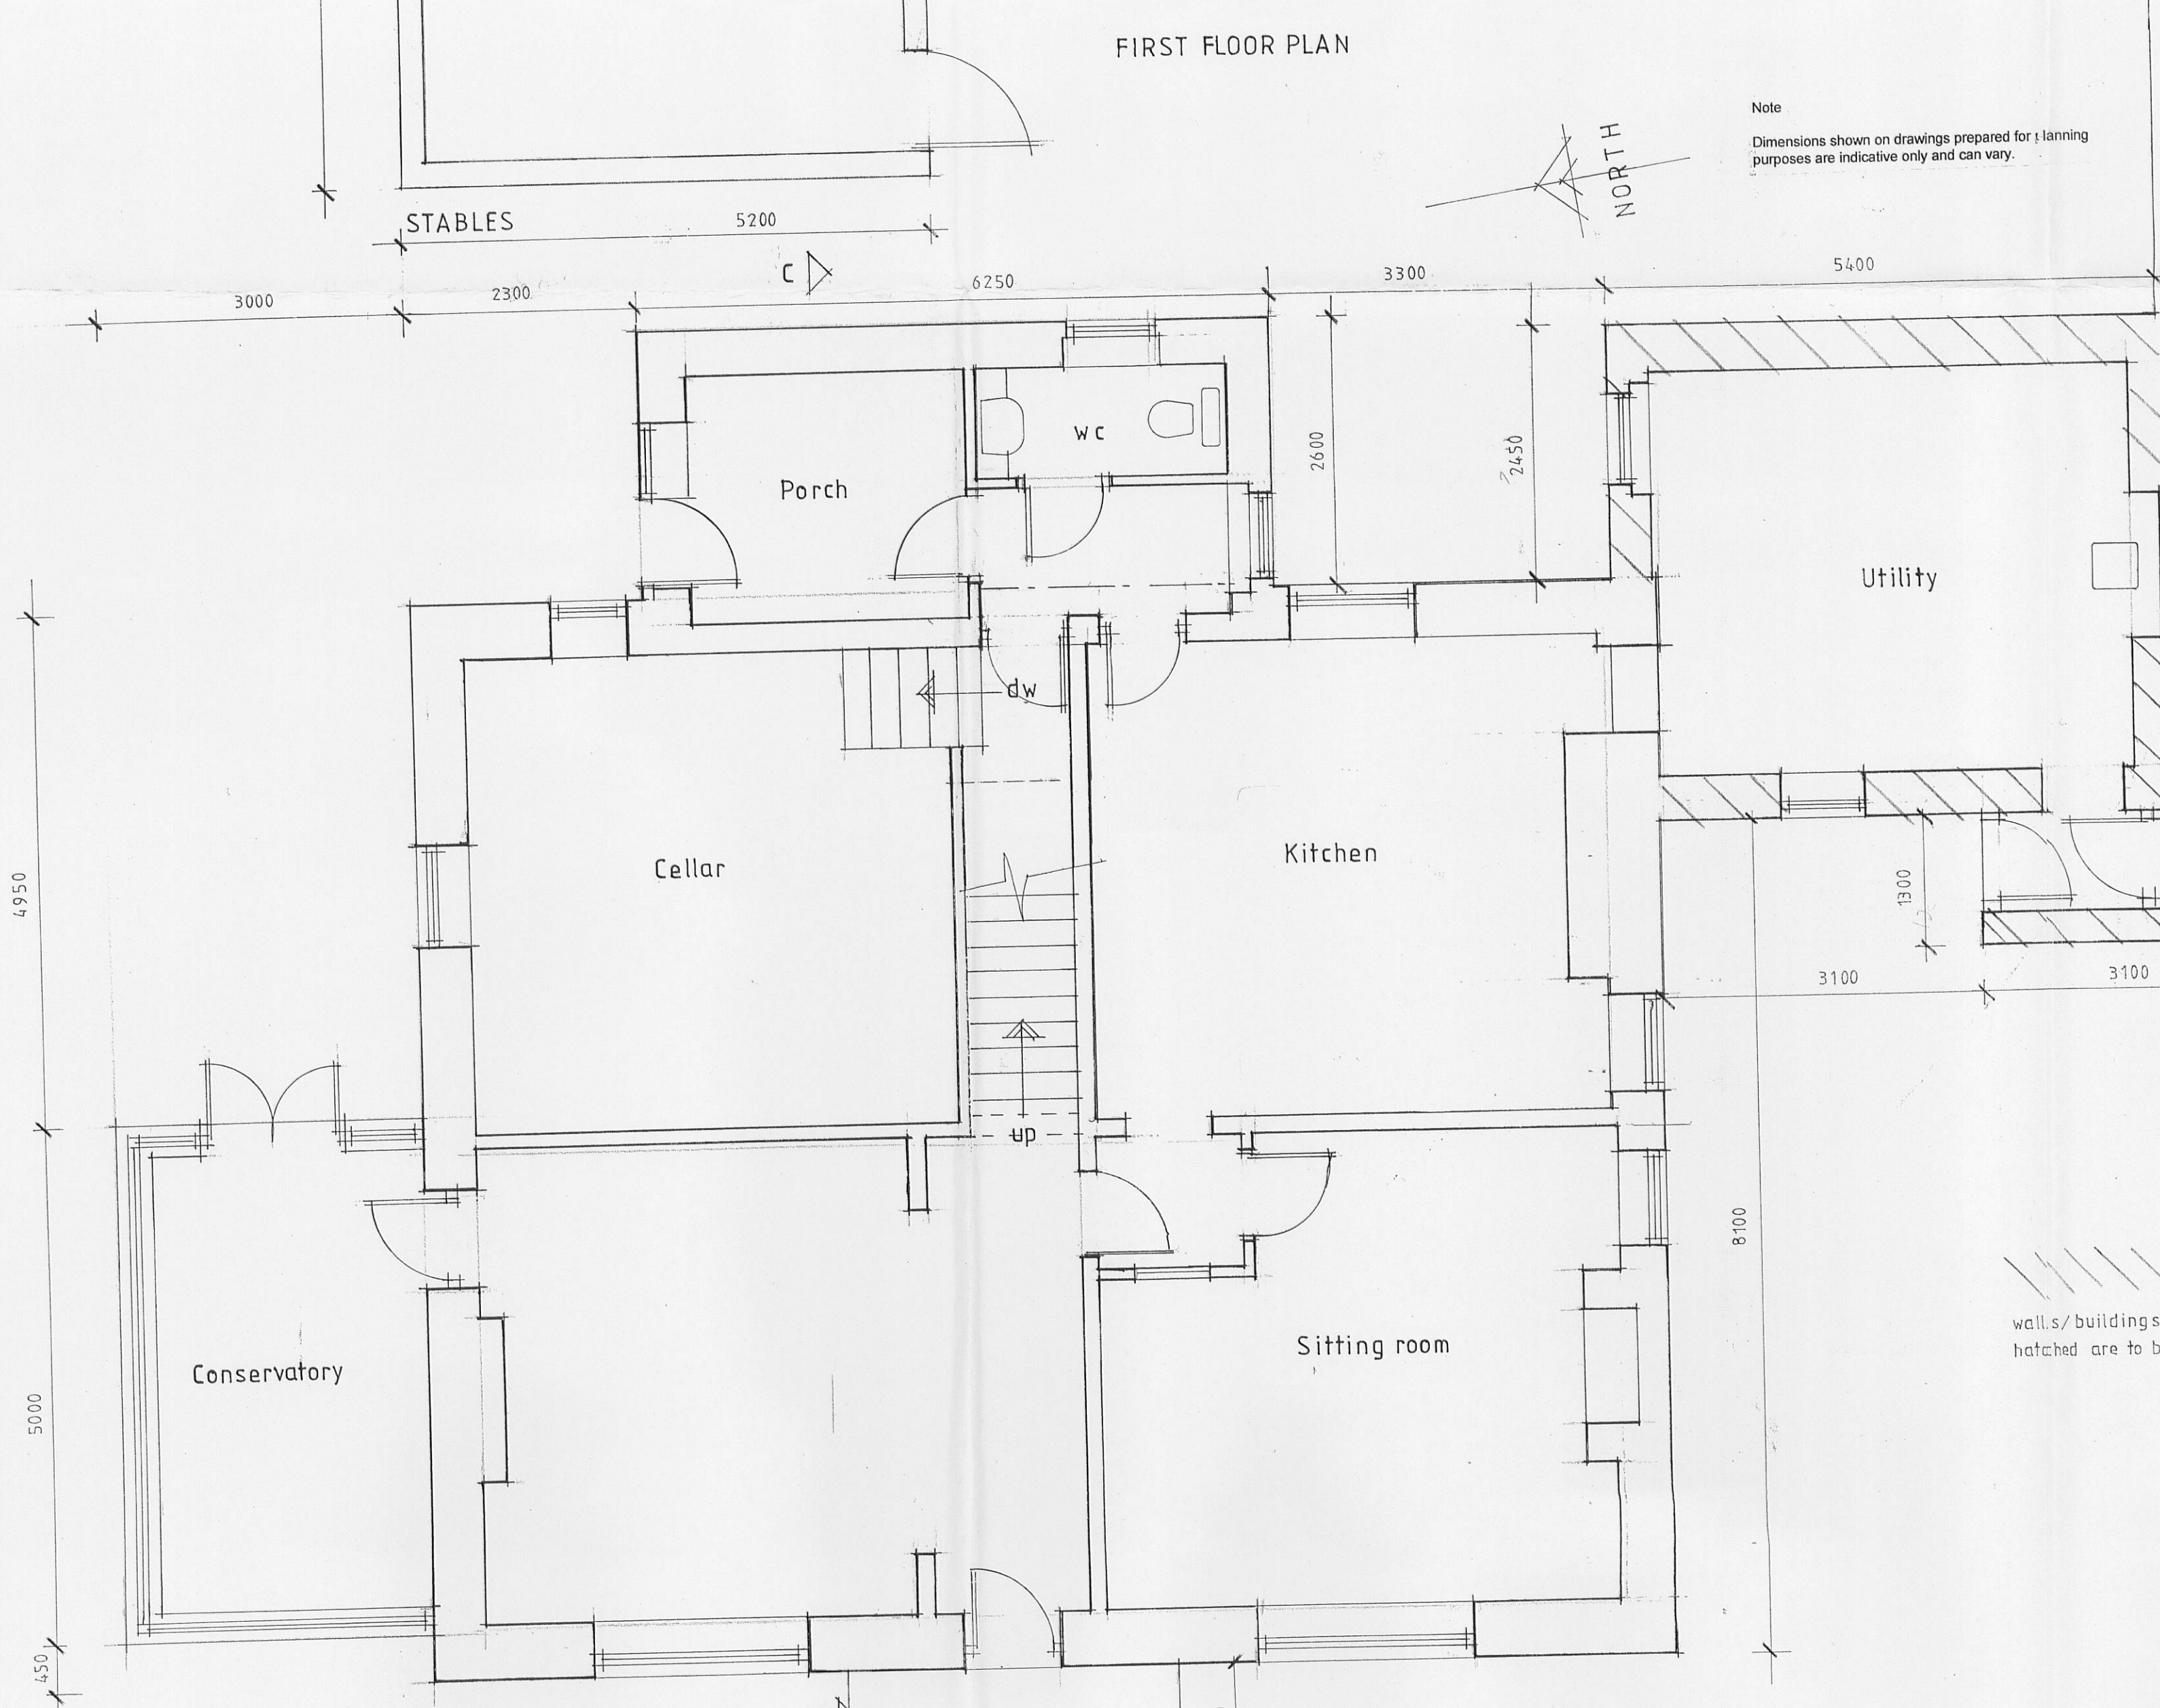

GROUND FLOOR PLAN

Note
Dimensions shown on drawings prepared for planning purposes are indicative only and can vary.

walls/buildings shown hatched are to be demolished

REV C Hatching omitted from stables to rear of house 22-11-11
REV A Dimensions added 15-09-2011
REV B Walls / buildings shown hatched to be demolished 8-11-2011

Client
Dr LAMA and Mr SHARMA

Job Title
PROPOSED ALTERATIONS TO
PORTFIELD FARM
PORTFIELD LANE
W HALLEY

320111014P

Drawing Title EXISTING PLANS		
Scale 1:50	Date AUG 11	Drawn LKR

spa ARCHITECTS

SUNDERLAND PEACOCK & ASSOCIATES LTD.
HAZELBRIE, PINLOCK ROAD, CLITHEROE,
LANCASHIRE, BB7 2AG
T 01200 423178 F 01200 427328
E info@sunderlandpeacock.com
www.sunderlandpeacock.com

4164 - 03C