


Note
Dimensions shown on drawings prepared for planning purposes are indicative only and can vary.




West elevation

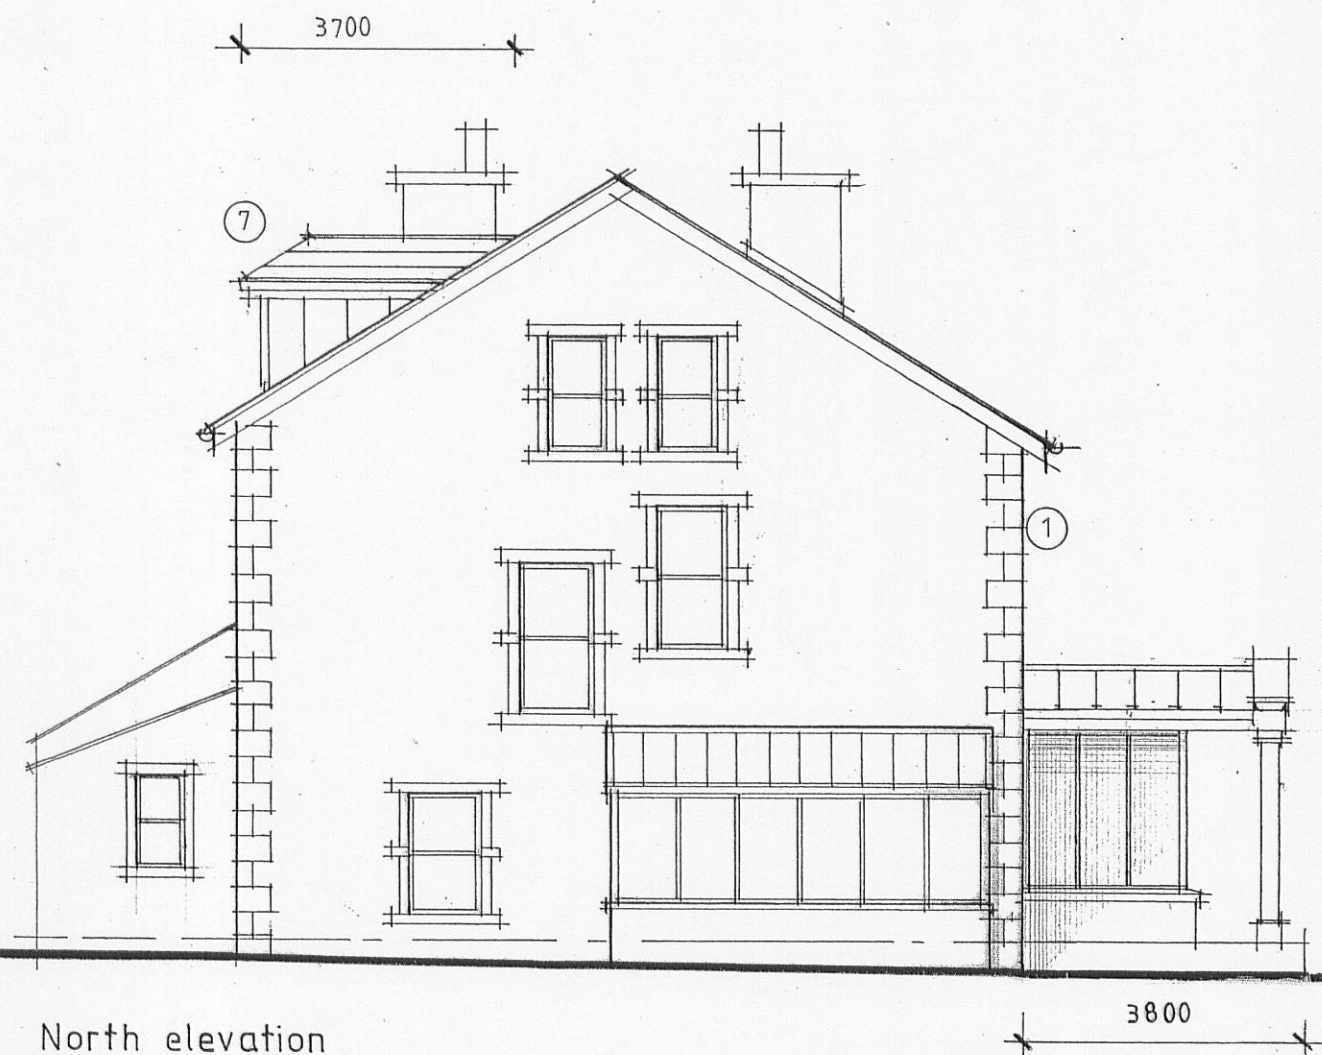

North elevation

MATERIALS

- 1 Render to all existing walls hacked off to expose the original stonework. Trial area to be carried out prior to general removal of render to assess quality of stone and suitability for an exposed semi recessed pointed finish.
- 2 New walls to be exposed matching stone (subject to the above) or blockwork with rendered finish to match the existing. Dressed stone quoins to corners and sawn stone surrounds to openings to match existing.
- 3 Painted hardwood framed windows and doors.
- 4 Gutters and rain water pipes to match existing.
- 5 Slate roof covering to match existing.
- 6 Conservation type recessed fitting roof lights.
- 7 Dormer:- Slate roof finish with mitred slate hips. Lead linings to cheeks.
- 8 Portico / Vestibule:- Existing columns repositioned, new stone portico over, stone step extended, new lead flat roof over. Walls and frames forming Vestibule all as before.
- 9 New chimney stack to match existing

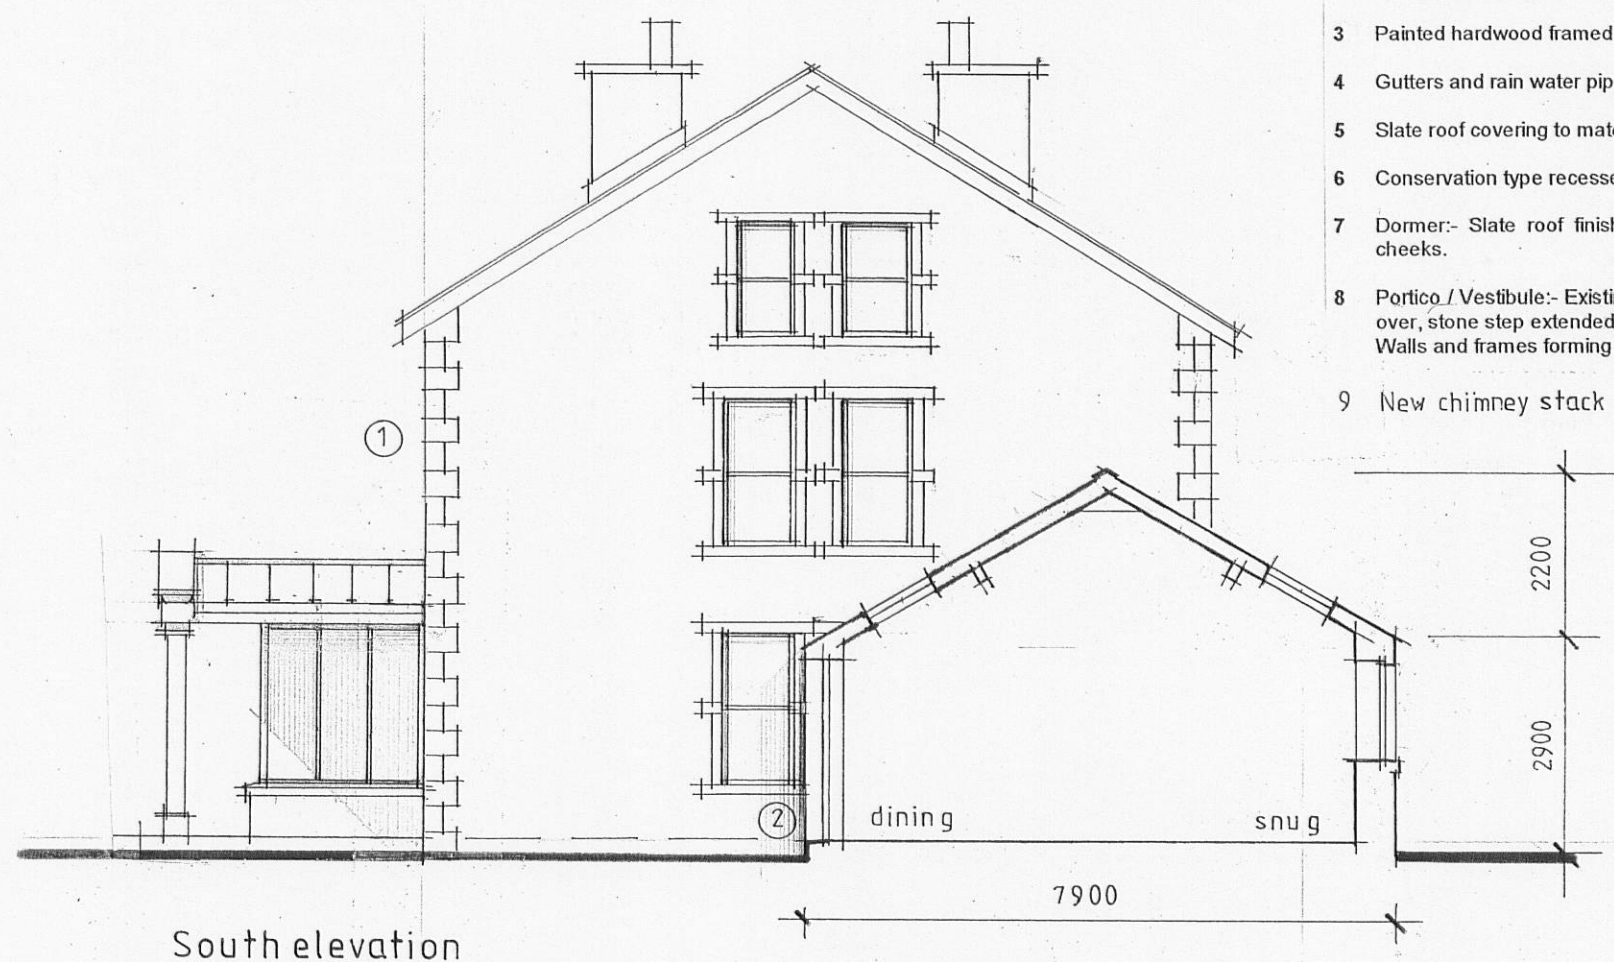

South elevation



East elevation

REV C No of rooflights reduced and repositioned 28-11-11
REVB Chimney stack added to west and east elevations 18-11-11
REV A Design amendments 21-10-2011

Client
Dr Lama and Mr Sharma

Job Title
Proposed Alterations

Portfield Farm

Portfield Lane

Whalley

Drawing Title
Proposed Elevations

Scale 1:100 6A3	Date Sept 2011	Drawn DL
--------------------	-------------------	-------------

spa ARCHITECTS
SUNDERLAND PEACOCK & ASSOCIATES LTD.
HAZELMERE, PIMLICO ROAD, CLITHEROE,
LANCASHIRE, BB7 2AG
T 01200 423178 F 01200 427328
E info@sunderlandpeacock.com
www.sunderlandpeacock.com

4164 - 050