


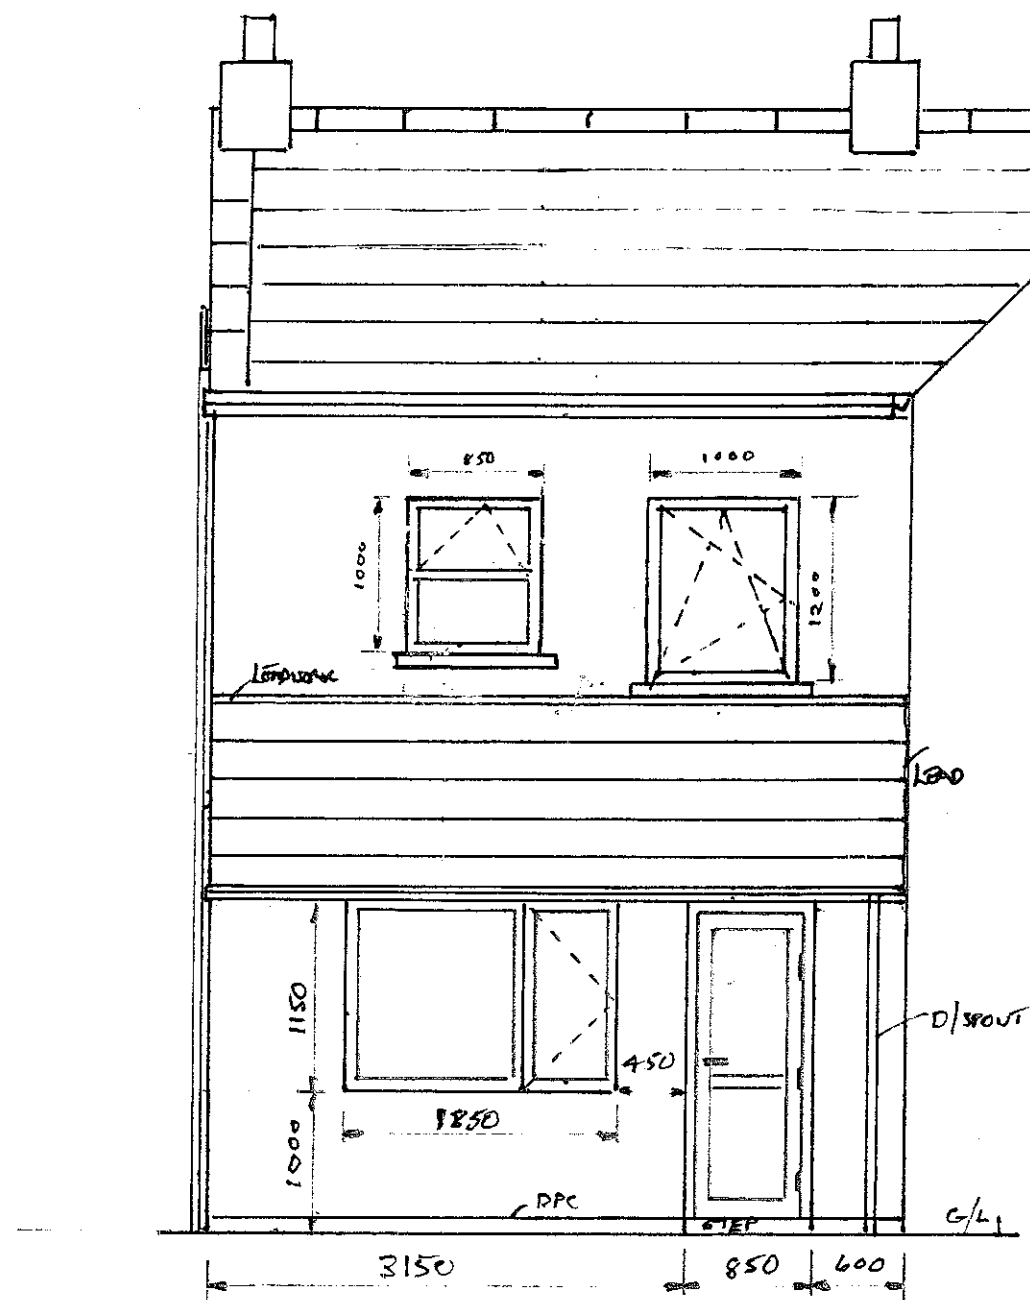

PROPOSED REAR ELEVATION

GENERAL NOTES


WALLS - CAVITY WALL CONSTRUCTION 100mm BLOCKWORK TO BOTH INNER/OUTER LEAF. 100mm CAVITY WITH 50mm INSULATION. OUTER WALLS RENDERED TO MATCH EXISTING.

ROOF - MARLEY MODERN ROOFING TILES - GREY


R.N. GOODS - NEW PLASTIC GUTTERS AND DOWNSPOUTS PLUS GULLETS AND DRAINAGE PIPES LAYED TO SATISFACTION OF BUILDING INSPECTOR.

WINDOW/DOOR - DOUBLE GLAZED UPVC WHITE

ALL MATERIALS AND CONSTRUCTION TO COMPLY WITH BS1 STANDARDS + CODES OF PRACTICE + BUILDING REGS.

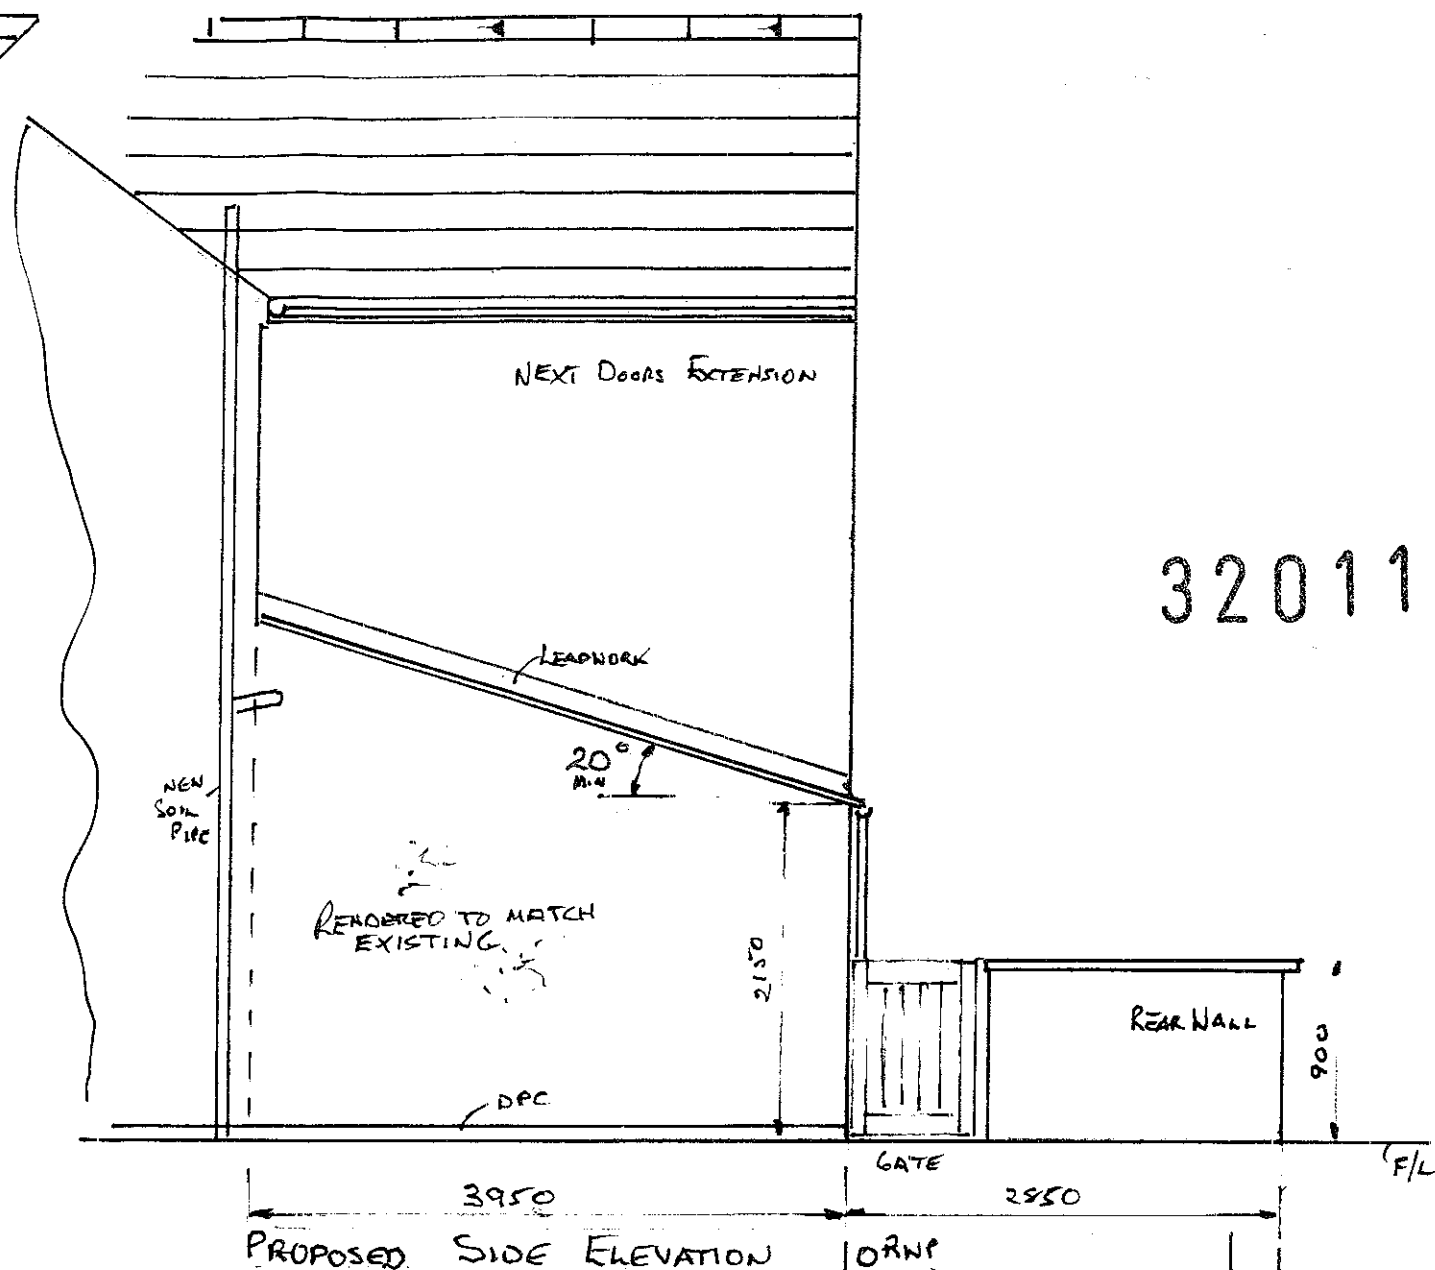

PROPOSED SIDE ELEVATION

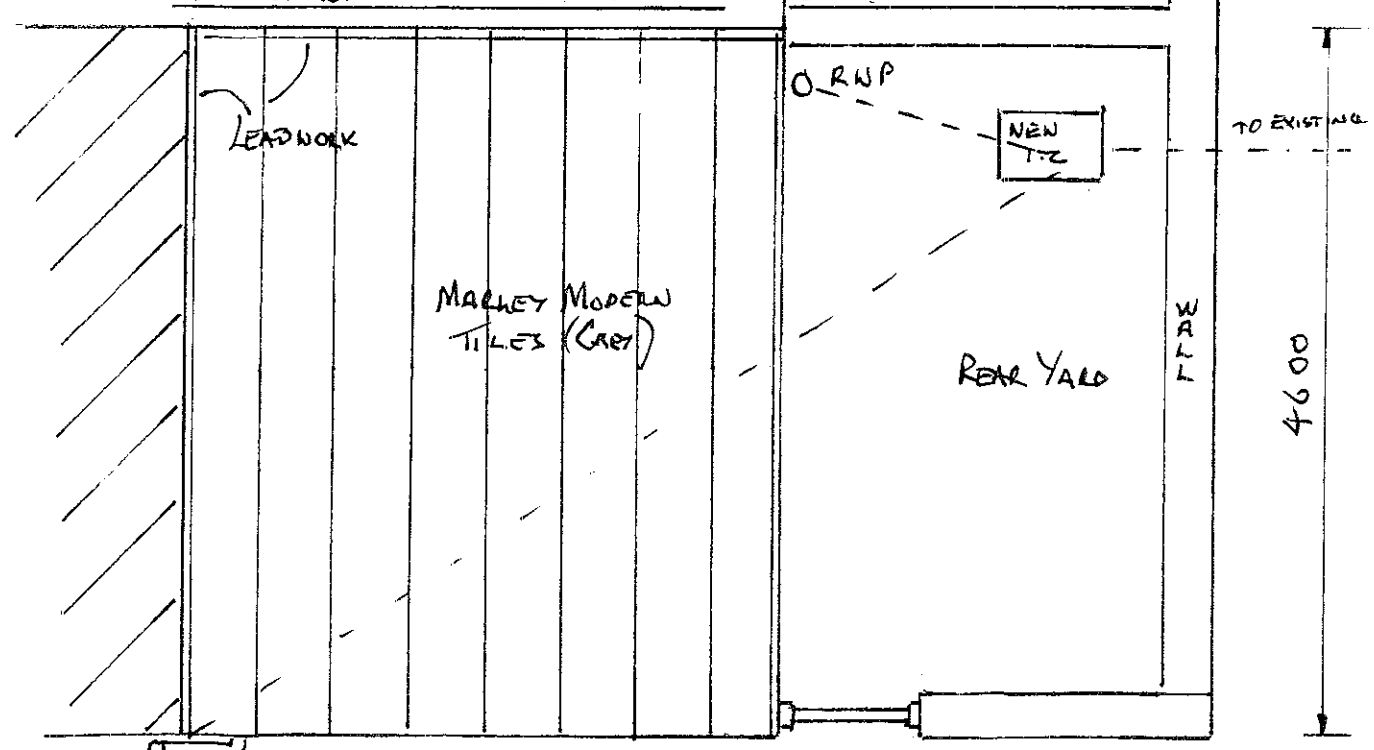

PROPOSED REAR

320111020P

PROPOSED REAR EXTENSION
AT 75 WHALLEY RD., SADDEN
SCALE 1:50 A3 2&2
2/12/2011 C.S.W.