


3.01 Proposed South Elevation

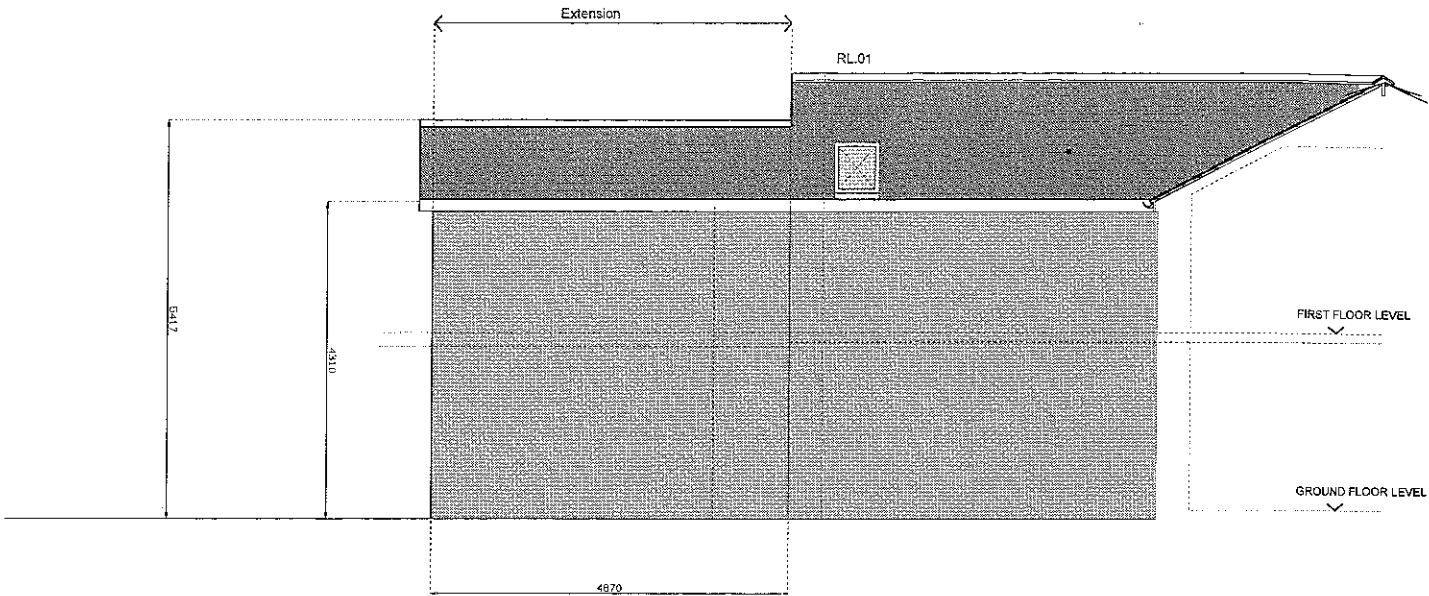


Notes:  
Do not scale, use figured dimensions only.  
All dimensions to be verified on site prior to the commencement of any work.  
This drawing is copyright © of DWA Architects Ltd.

Do not scale of this drawing for the purpose of construction. All dimensions for construction are to be derived from site measurement.  
Figured dimensions are for design construction purposes and should also be checked on site before proceeding to construction. Any discrepancy between figured dimensions and site dimensions to be reported to the architect and planning authority.

| Building Materials      |                                                   |
|-------------------------|---------------------------------------------------|
| Roofing                 | Natural Stone                                     |
| Walls (Front)           | Natural Stone                                     |
| Walls (Rear)            | Pebble-dash render                                |
| Windows                 | UPVC (coloured)                                   |
| Doors                   | UPVC (coloured)                                   |
| Materials for Extension |                                                   |
| Roofing                 | Natural Stone (to match existing)                 |
| Walls                   | Natural Stone                                     |
| Subsidiary Walls        | on the render front elevation (to match existing) |
| Windows                 | Recessed coloured UPVC                            |
| Doors                   | Recessed coloured UPVC                            |

| LEGEND (FACING MATERIALS) |                                              |
|---------------------------|----------------------------------------------|
|                           | Stone Walls (existing and proposed)          |
|                           | Natural (blue) roofing slates                |
|                           | Natural Stone Lintols                        |
|                           | Pebble-dash render (existing rear elevation) |
|                           | Proposed Render (rear elevation)             |

320111025 P

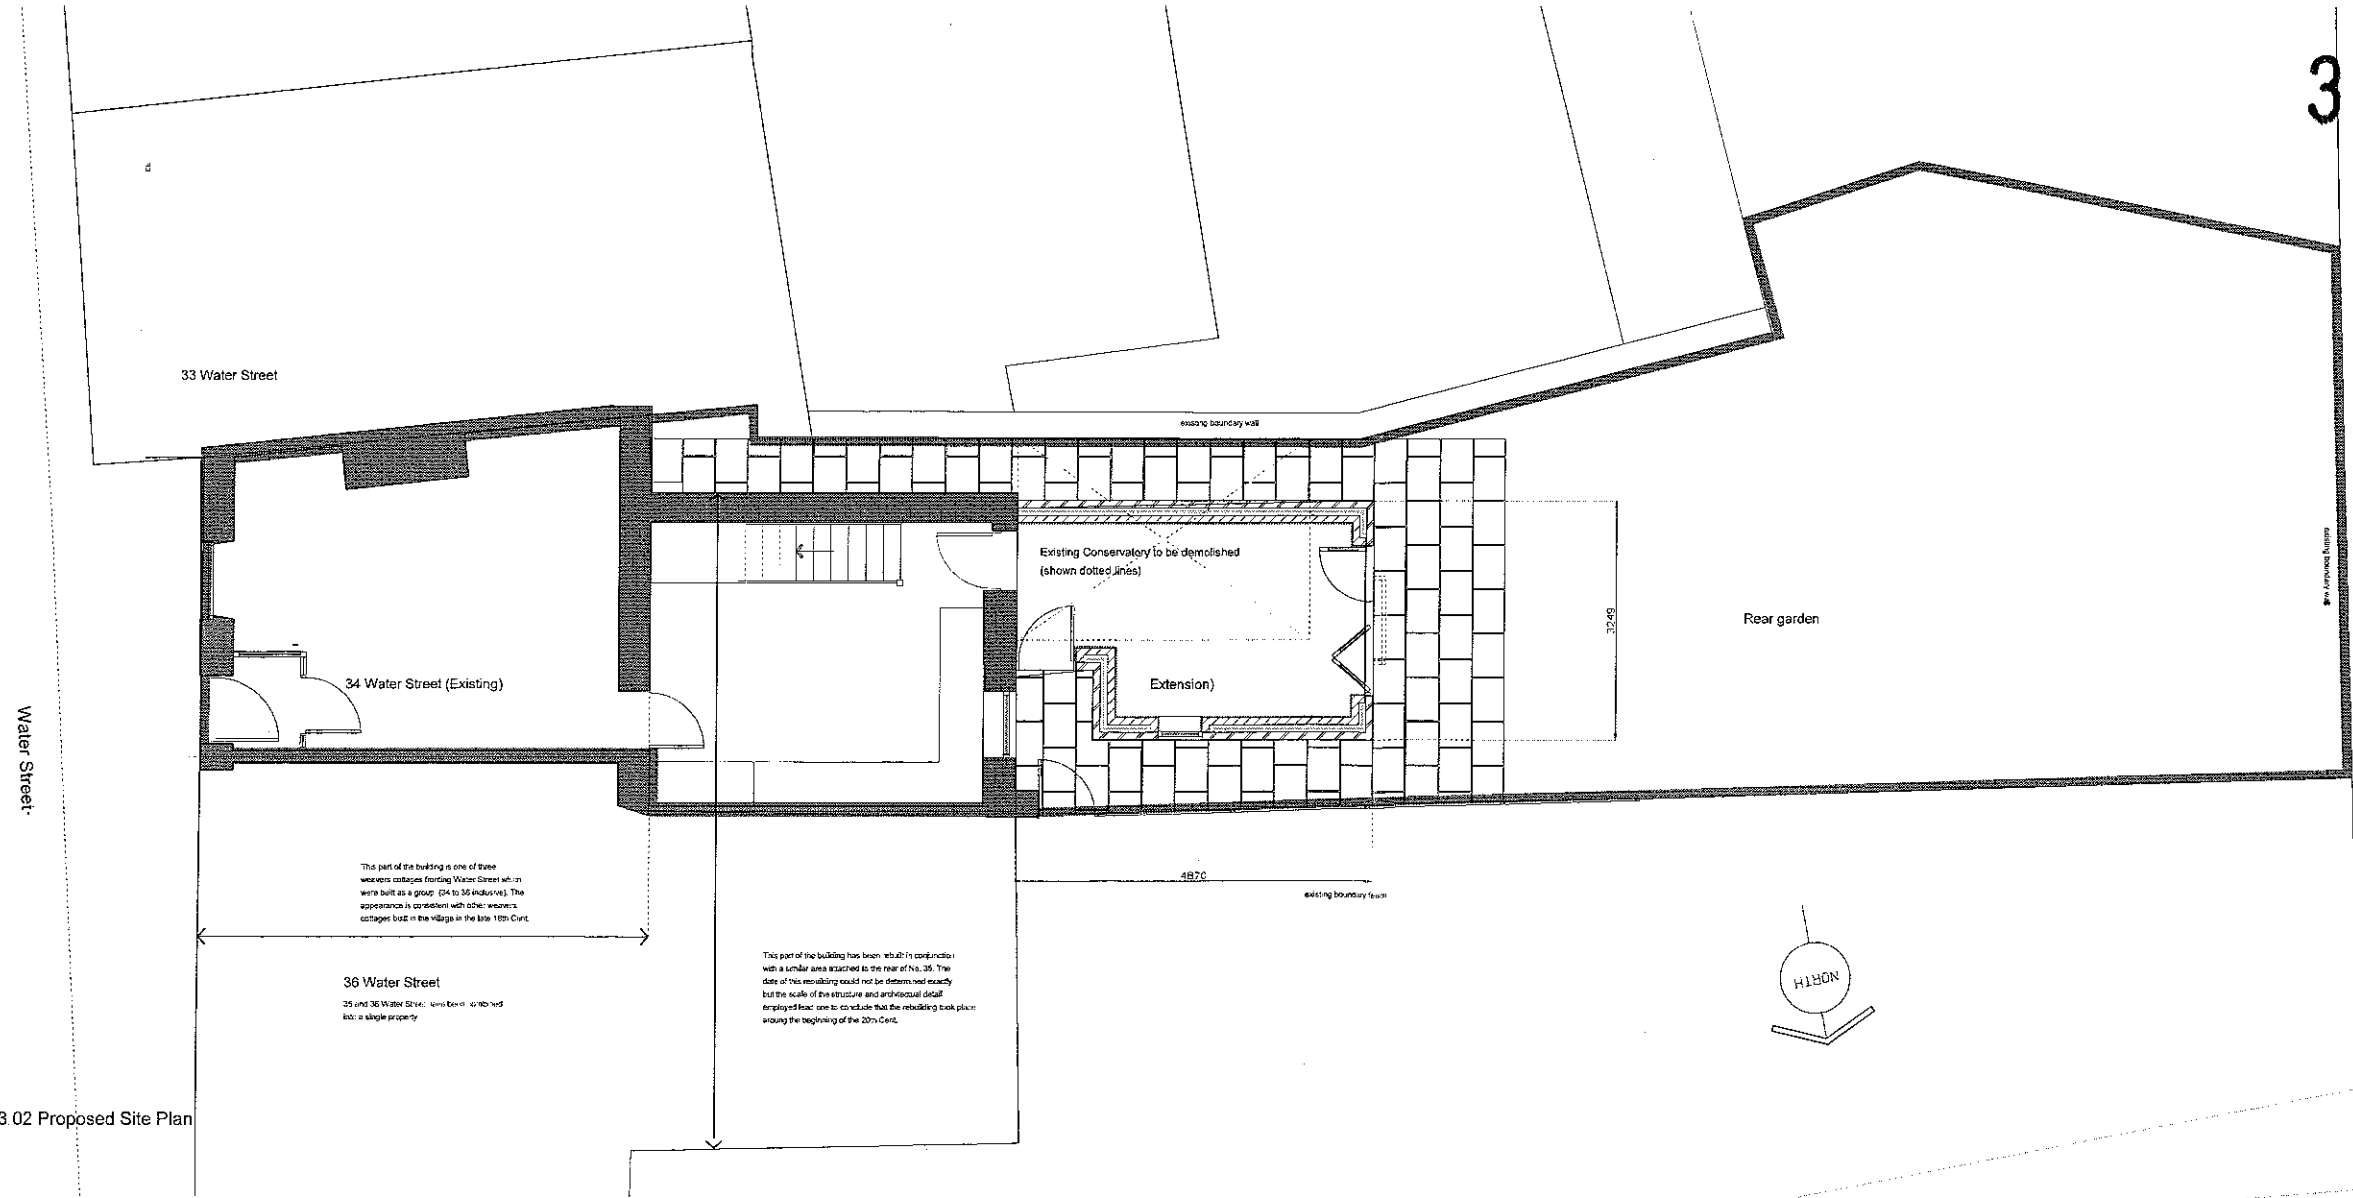

DWA ARCHITECTS LTD.  
39 Blossom Street  
York YO24 1AQ Telephone 01904 544400  
Website www.dwa-architects.co.uk  
BLACKBURN LONDON WARRINGTON YORK

**DWA**

DWA ARCHITECTS LTD.  
Glenfield Park Business Centre  
Blackwater Road  
Blackburn BB1 5QH Telephone 01254 368267

Rev. Date Revision  
A 22.11.2011 Planning Application Drawing  
B 05.12.2011 Dimensions and footprint of conservatory

Client  
Mr + Mrs D Lees

Project  
Proposed Alterations (2 Storey Extension)  
34 Water Street  
Ribble PR3 3YJ  
Drawing Title  
Site Plan

Scale 1:50 @ A1  
(1:100 @ A3) Date 26.09.2011  
Drawn by Checked by

Job No. Drawing No. Rev.  
B6524 03 B

W1.01

Bedroom 1

W1.02

Bathroom

Landing

WG.01

Lounge

WG.02

Kitchen

1.04 Existing Rear Elevation (West)

W1.03 W1.02

WG.02 Conservatory

WG.01

DG.01

This part of the building is one of three weavers cottages fronting Winder Street which were built as a group (34 to 36 inclusive). The appearance is consistent with other weavers cottages built in the village in the late 16th Cent.

Architectural floor plan of the first floor of a house. The plan shows a Lounge, Kitchen, and Conservatory. The Lounge is on the left, with a fireplace on the left wall and a large window on the right. The Kitchen is in the center, with a staircase leading up. The Conservatory is on the right, with a large window. The plan includes various doors (DG.01, DG.02, DG.03, DG.04, DG.05) and windows (WG.01, WG.02). A north arrow is located in the bottom right corner.

-5 0 +5m

**PROCESSES**

|  |                                              |
|--|----------------------------------------------|
|  | Stone Walls (existing and proposed)          |
|  | Natural (blue) roofing slates                |
|  | Natural Stone Lintols                        |
|  | Pebble-dash render (existing rear elevation) |
|  | Proposed Render (rear elevation)             |


320111025 P

DWA


| Ref | Date       | Revision                                                         |
|-----|------------|------------------------------------------------------------------|
| A   | 12.12.2011 | Notes added for use with<br>Design Heritage and Access Statement |

| Job No. | Drawing No. | Rev. |
|---------|-------------|------|
| B6524   | 01          | A    |

2.01 Proposed Section (and North Elevation)

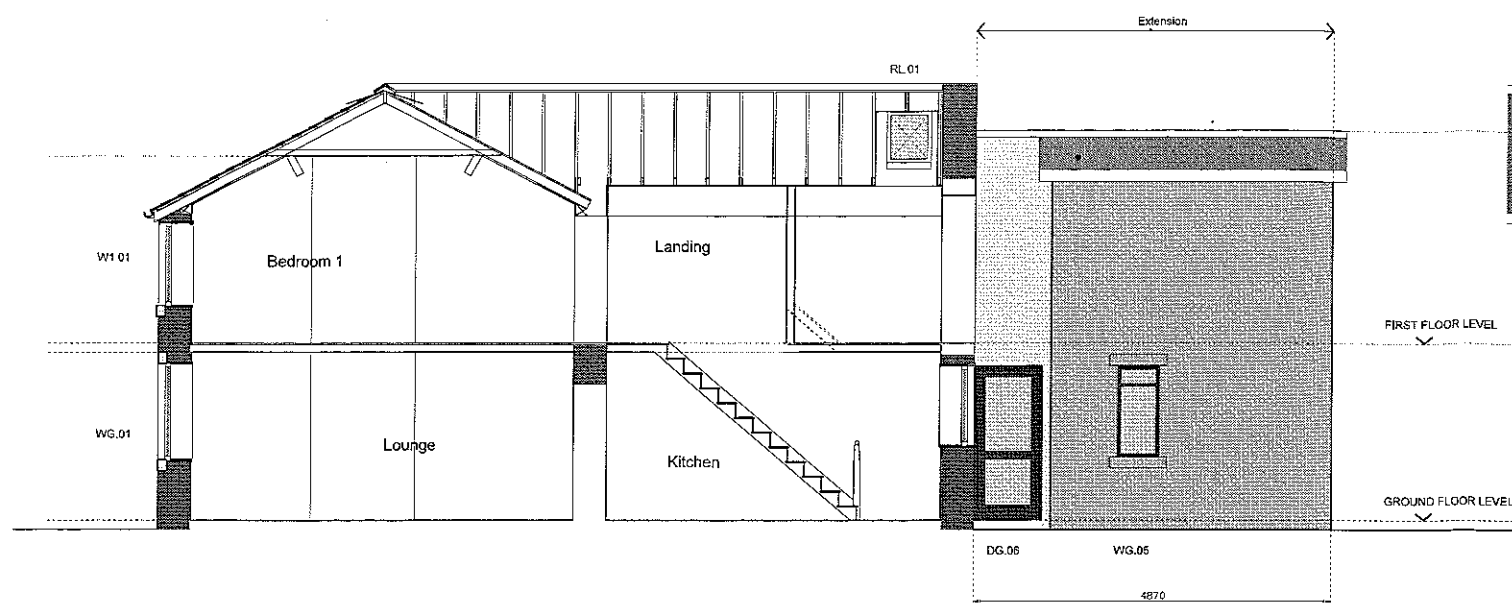

2.04 Proposed Rear Elevation (West)

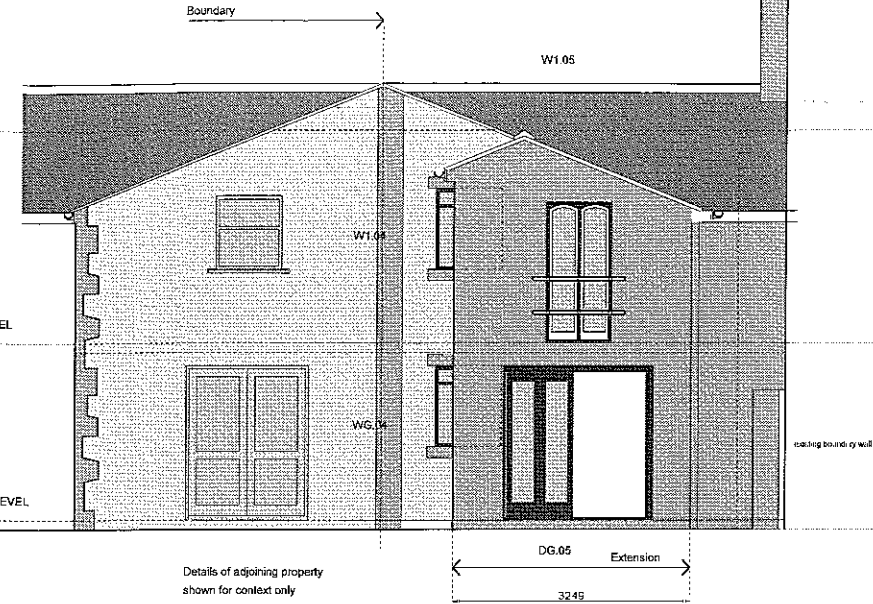


Notes  
Do not scale, use figured dimensions only.  
All dimensions to be verified on site prior to the commencement of any work.  
This drawing is copyright of DWA Architects Ltd.

Do not scale, use figured dimensions only.  
All dimensions to be verified on site prior to the commencement of any work.  
This drawing is copyright of DWA Architects Ltd.


Figure elevations are for design consultation purposes and should also be checked on site before proceeding to manufacture. Any discrepancy between figured dimensions and site dimensions to be reported on the site visit and guidance sought.

| LEGEND (FACING MATERIALS) |                                              |
|---------------------------|----------------------------------------------|
|                           | Stone Walls (existing and proposed)          |
|                           | Natural (blue) roofing slates                |
|                           | Natural Stone Lintels                        |
|                           | Pebble-dash render (existing rear elevation) |
|                           | Proposed Render (rear elevation)             |


2.03 Proposed General Arrangement (First Floor)

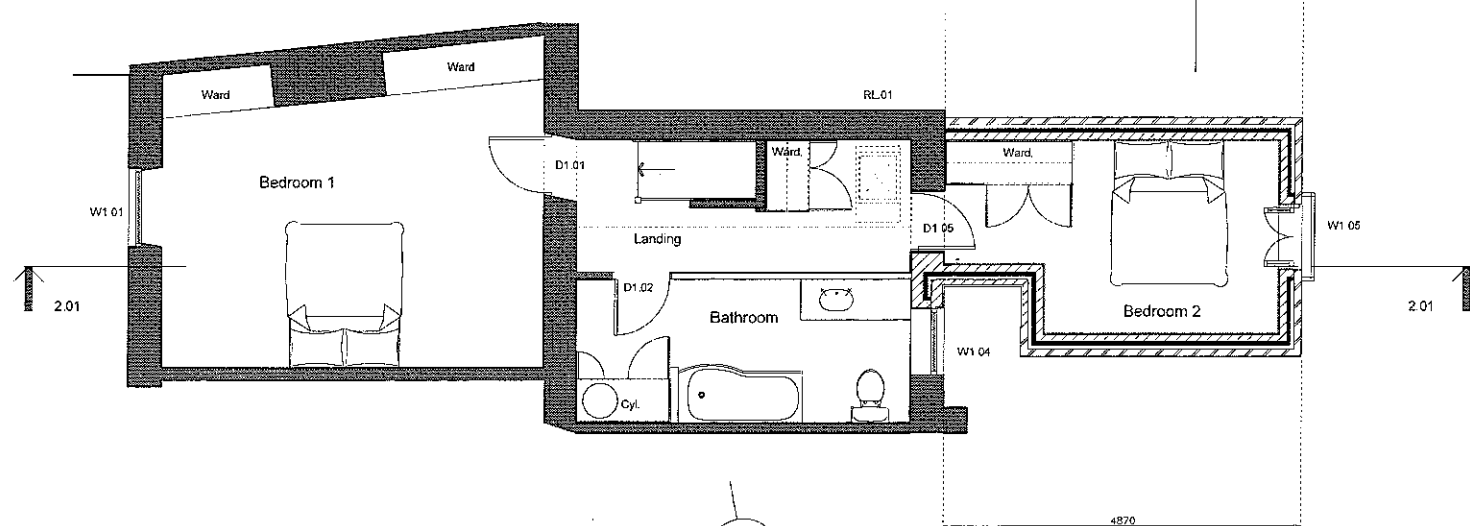


2.03 Proposed General Arrangement (Ground Floor)

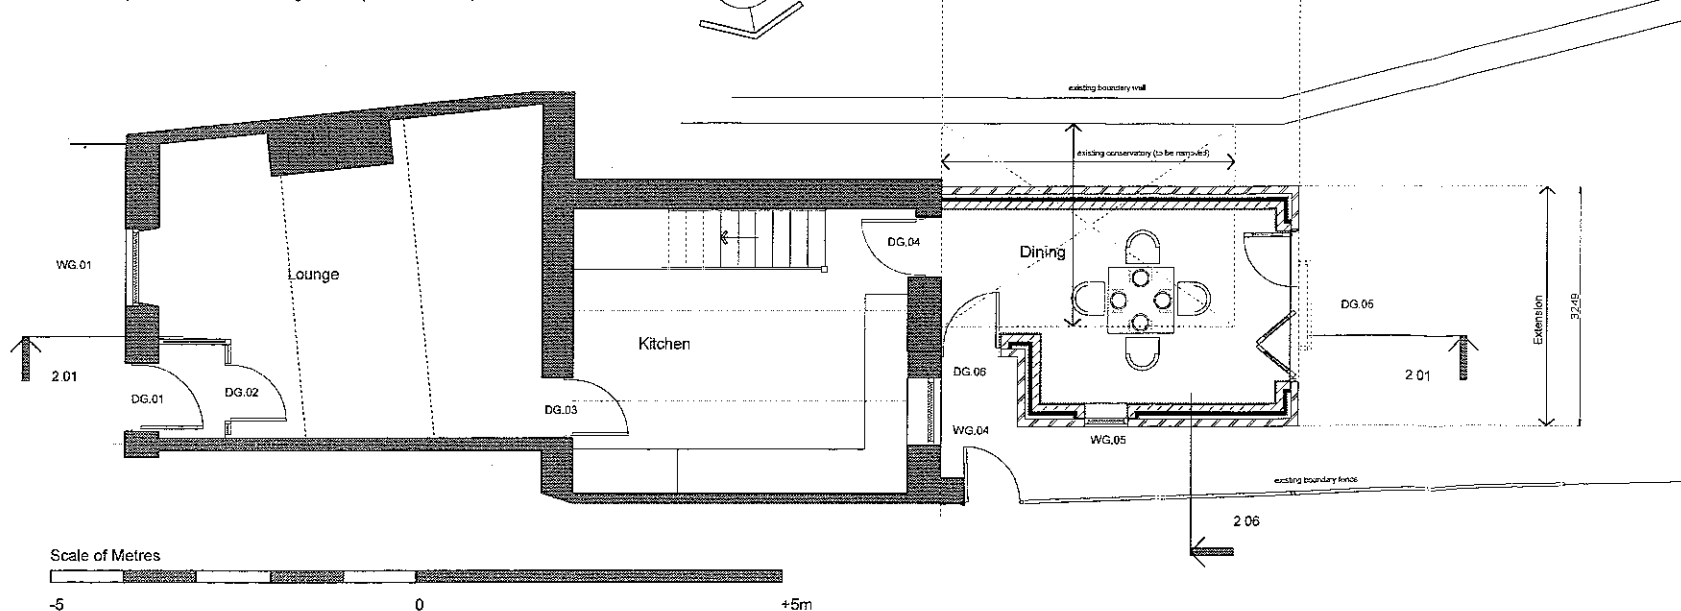

2.05 Proposed Front (East) Elevation (As Existing)

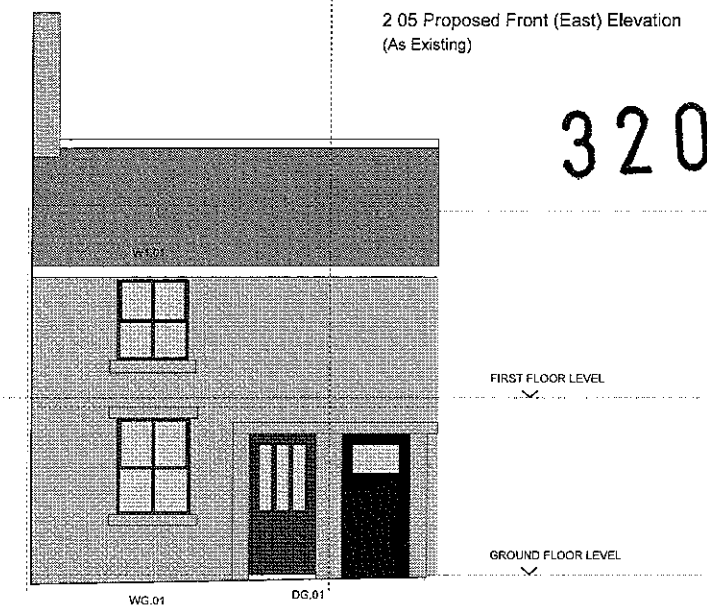

2.06 Section through Extension

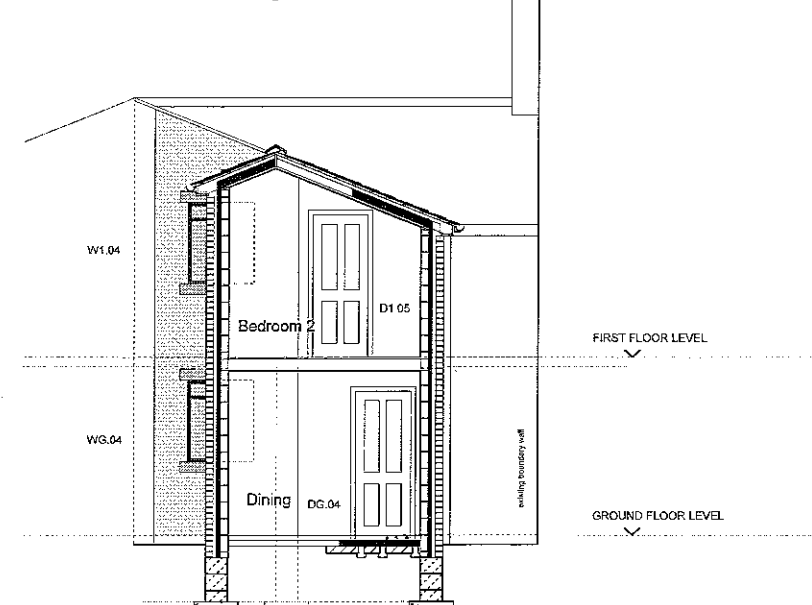

320111025P

DWA ARCHITECTS LTD  
39 Blossom Street  
York YO24 1AQ Telephone 01904 544400  
Website www.dwa-architects.co.uk  
BLACKBURN LONDON WARRINGTON YORK

**DWA**

DWA ARCHITECTS LTD.  
Glenfield Park Business Centre  
Blakewater Road  
Blackburn BB1 5QH Telephone 01254 368267

Ref. Date Reviser  
A 14.11.2011 Dining Room door (DG.05)  
B 22.11.2011 Planning Application Drawing  
C 08.12.2012 Rear Elevation (contextual relationship)

Client  
Mr + Mrs D Lees  
Project  
Proposed Alterations (2 Storey Extension)  
34 Water Street  
Ribchester PR3 3YJ  
Drawing Title  
Outline Proposals

Scale 1:50 @ A1 Date 26.09.2011  
(1:100 @ A3)  
Drawn by Checked by  
Job No. Drawing No. Rev.  
B6524 02 C