



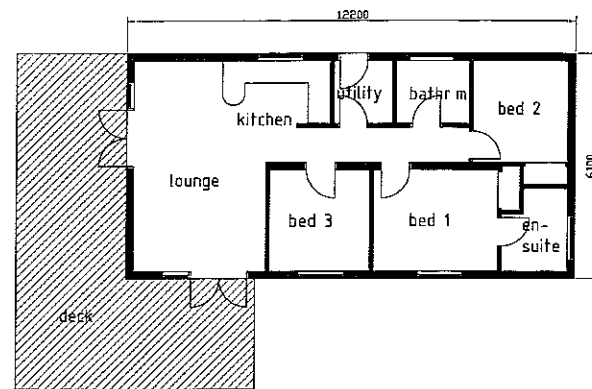


Floor Plan

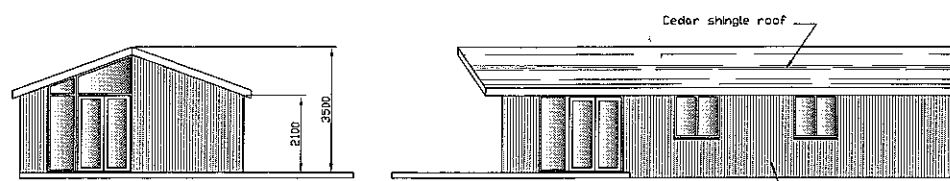

Front Elevation


Side Elevation

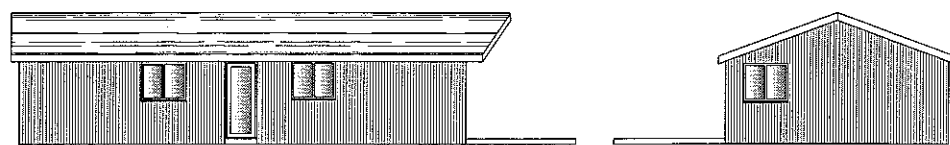


Side Elevation

Rear Elevation


Suggested Typical Plans & Elevations of Lodges @ 1:100

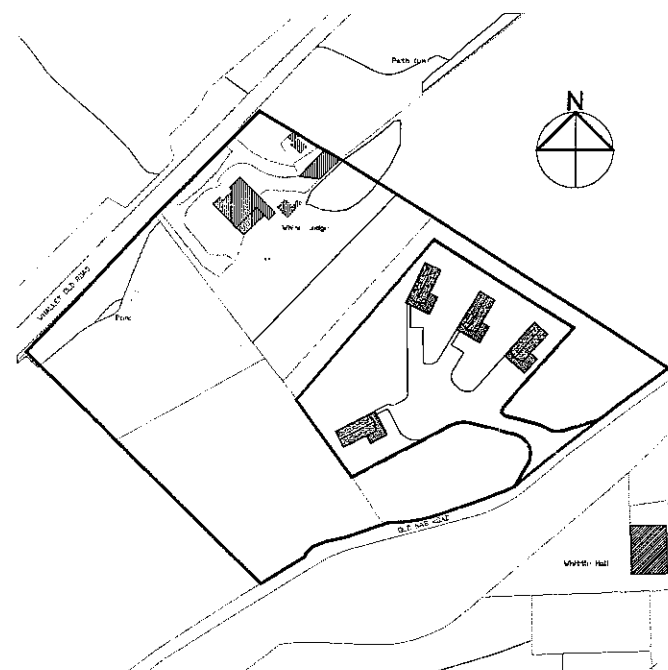

Location Plan @ 1:1250

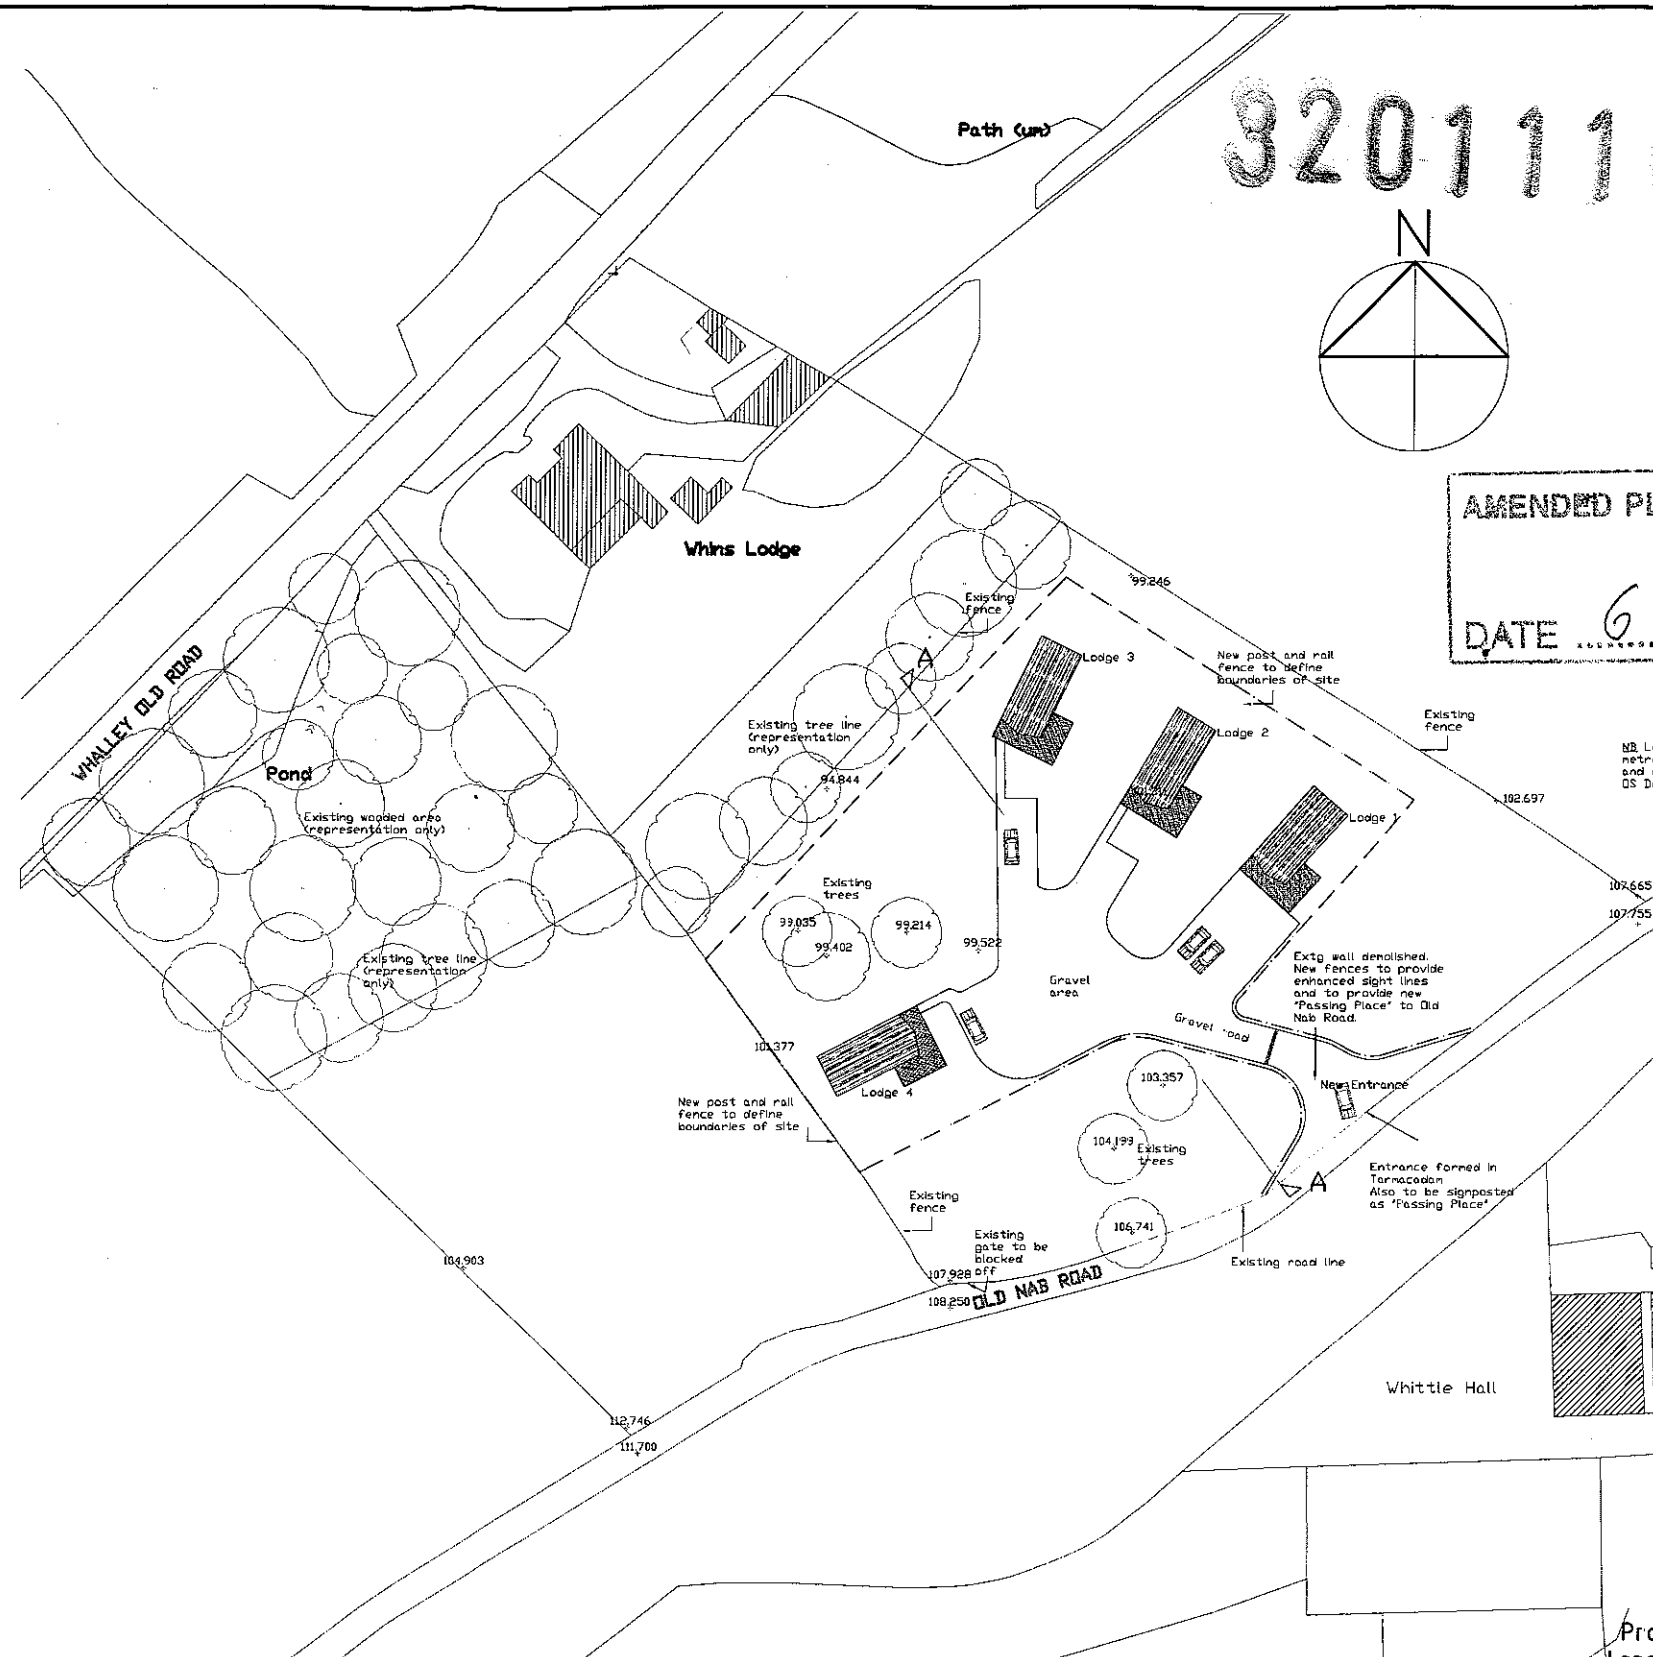


Site Plan @ 1:500

 

Approximate Section Thro' Line A-A Looking North-East @ 1:250

320111032P

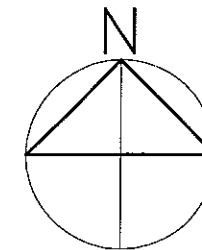

AMENDED PLANS RECEIVED

DATE 6 JUNE 2012

NB Levels shown are in metres, are independent and do not relate to OS Datum

Client:
Mr Peter Street
Project:
Proposed Holiday Lodges
Land Adjacent Whins Lodge
Whalley Old Road
Langho

Sheet:
Plan, Elevations, Section

modulus

architecture • surveying • restoration
23 Gleneagles Drive
Brockhall Village
Blackburn BB6 8BF

01254 240865 / 07975 652903

enquiry@modulusassociates.co.uk

scale: As Shown @ A1

date: Sept 11

drawn: BM

dwg no: 1109-01-01

rev: B