


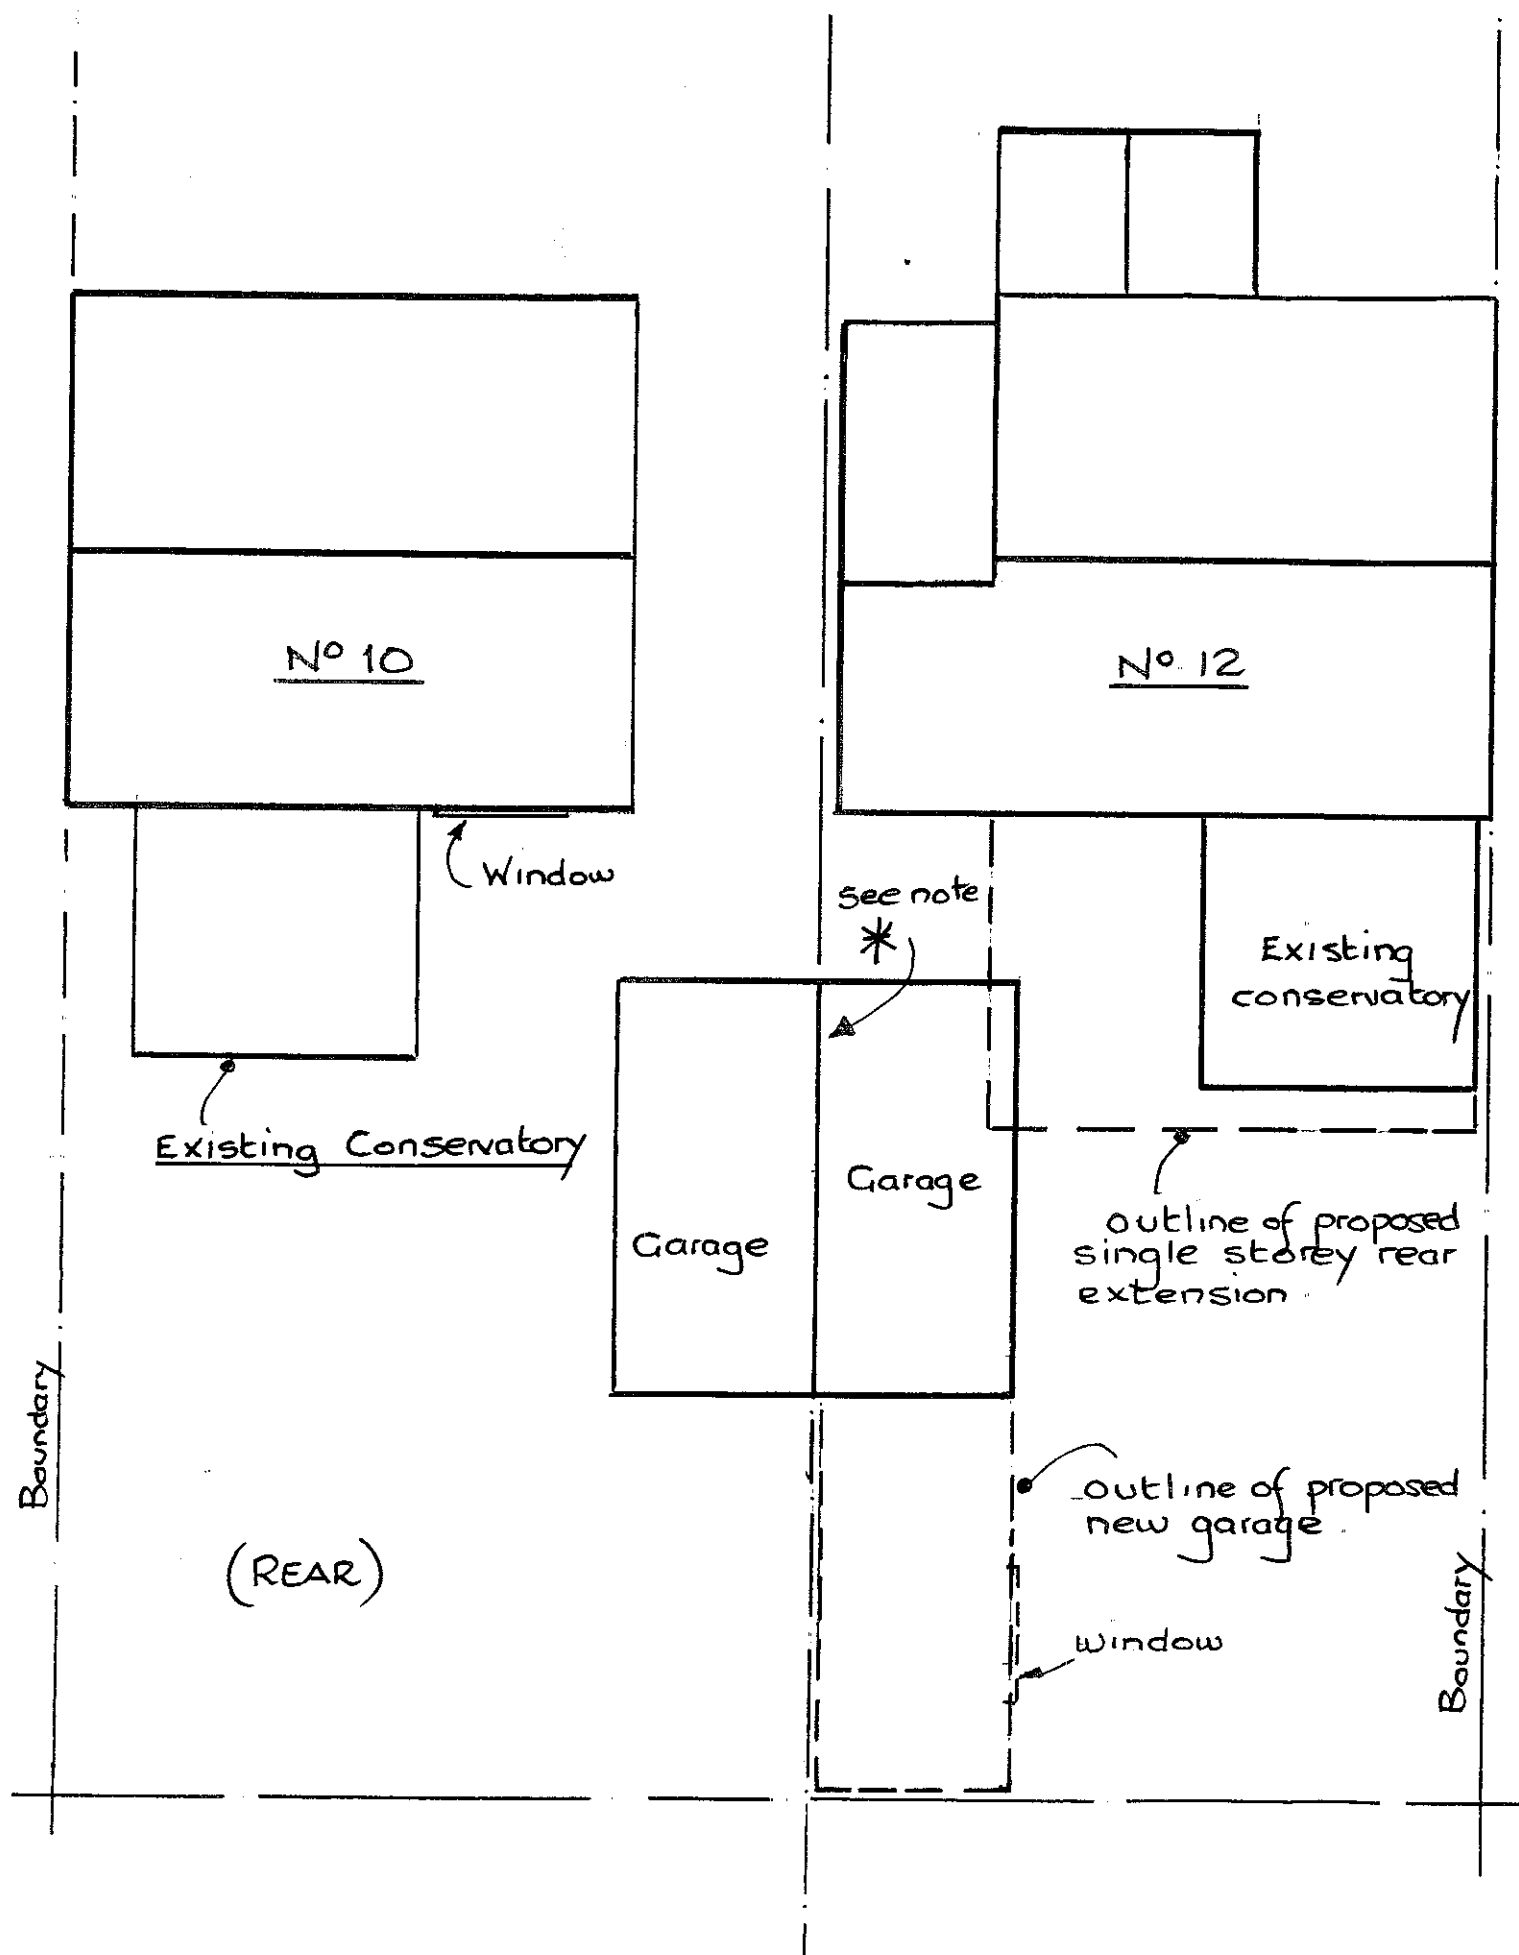


PLAN OF EXISTING & PROPOSED DEVELOPMENT


Blockwork walls
with rendered finish
similar to existing

Flat roof design
similar to existing


Existing garage
door to be used

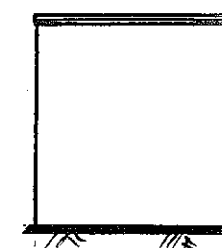

Rear Elevation

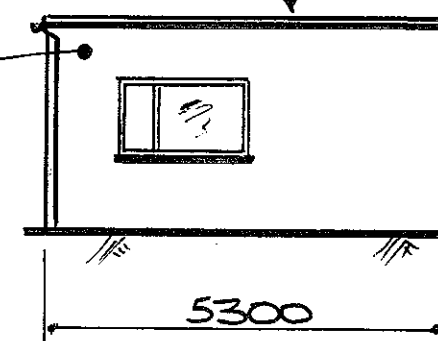

Side Elevation

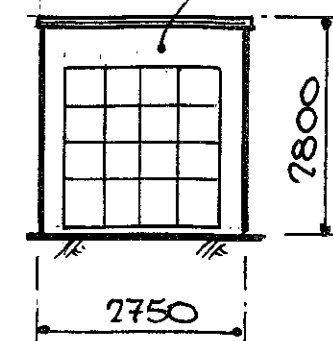

Front Elevation

PROPOSED NEW GARAGE:

* NOTE: Existing garage wall structure to remain with client making good any remedial work following removal of existing garage.

PLAN OF EXISTING & PROPOSED DEVELOPMENT
AT: 12 MEADOW VIEW,
CLITHEROE,
BB7 2NT.

[Scale 1:100]

DRG NO
MD 4

DATE:
JAN. 2012.