


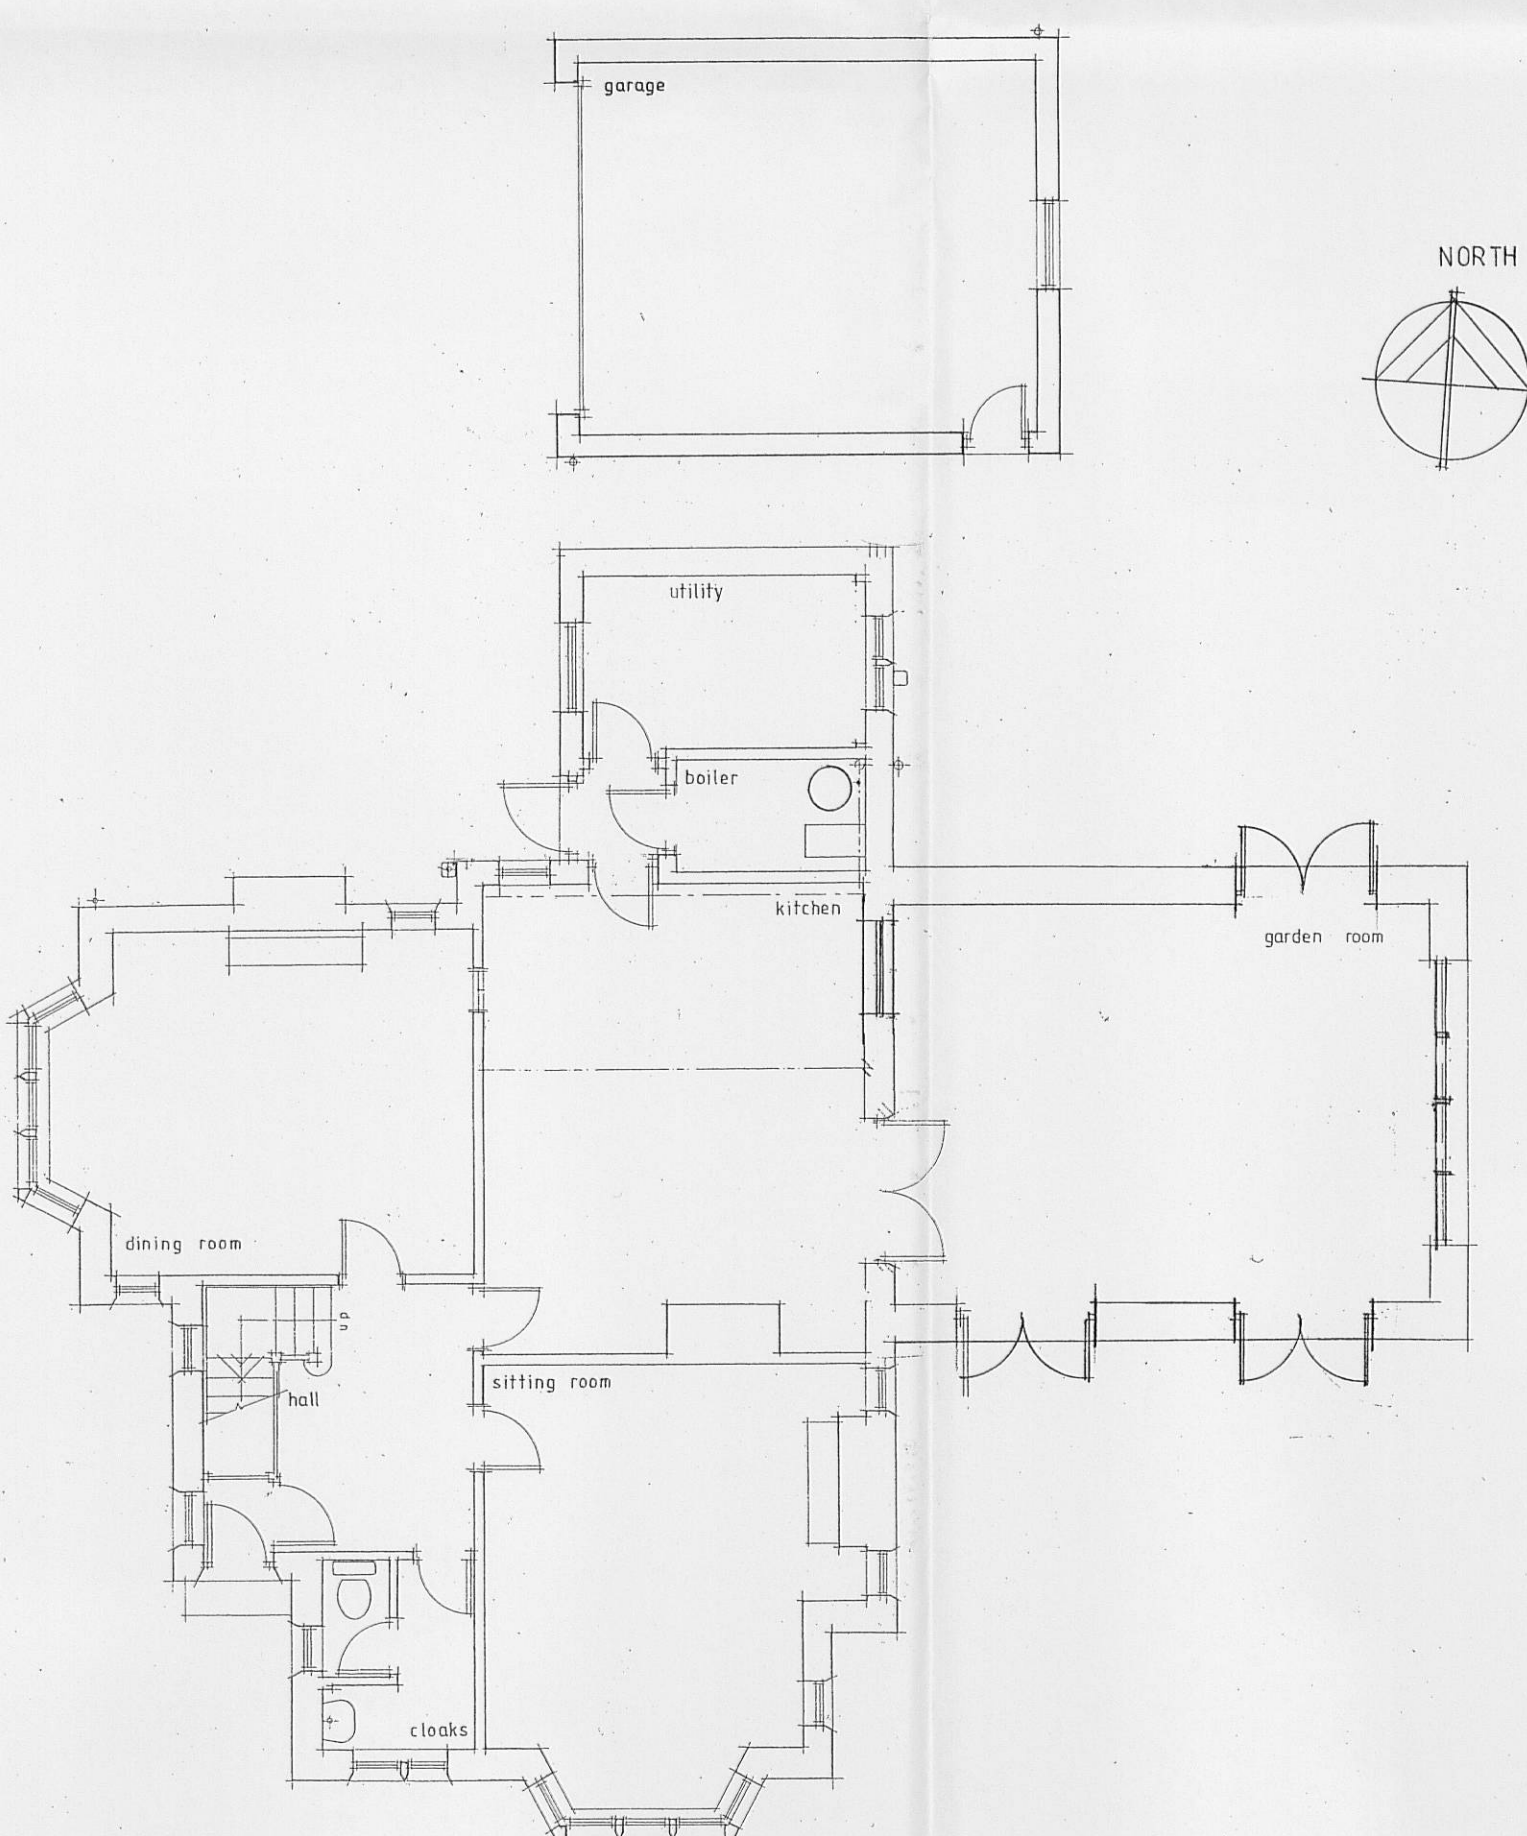


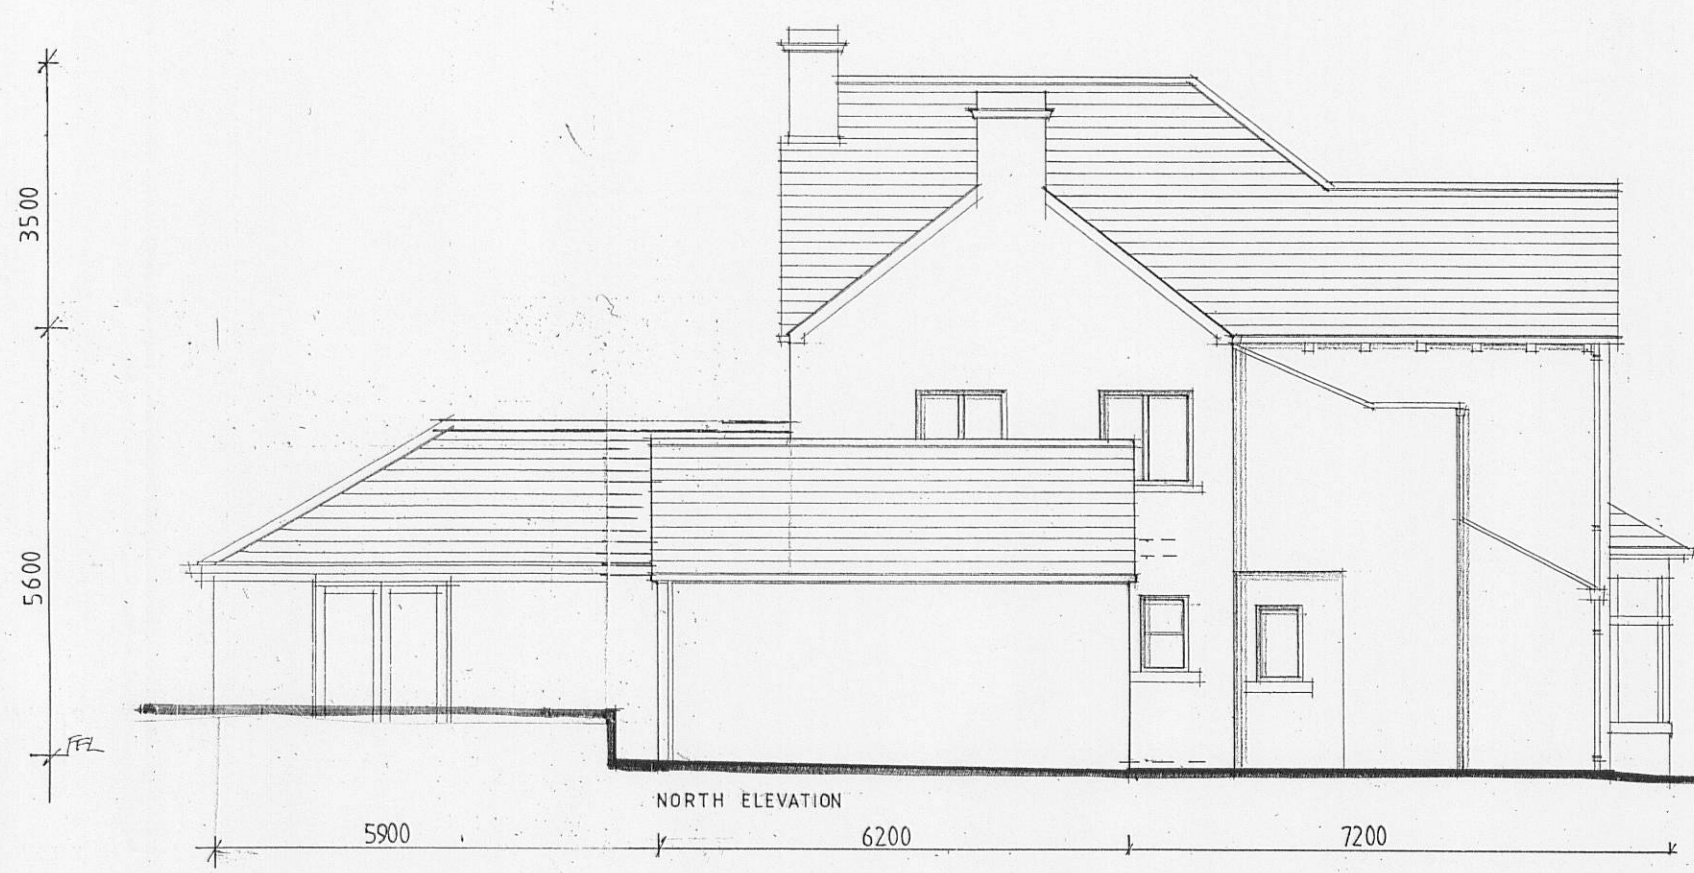

Ground Floor

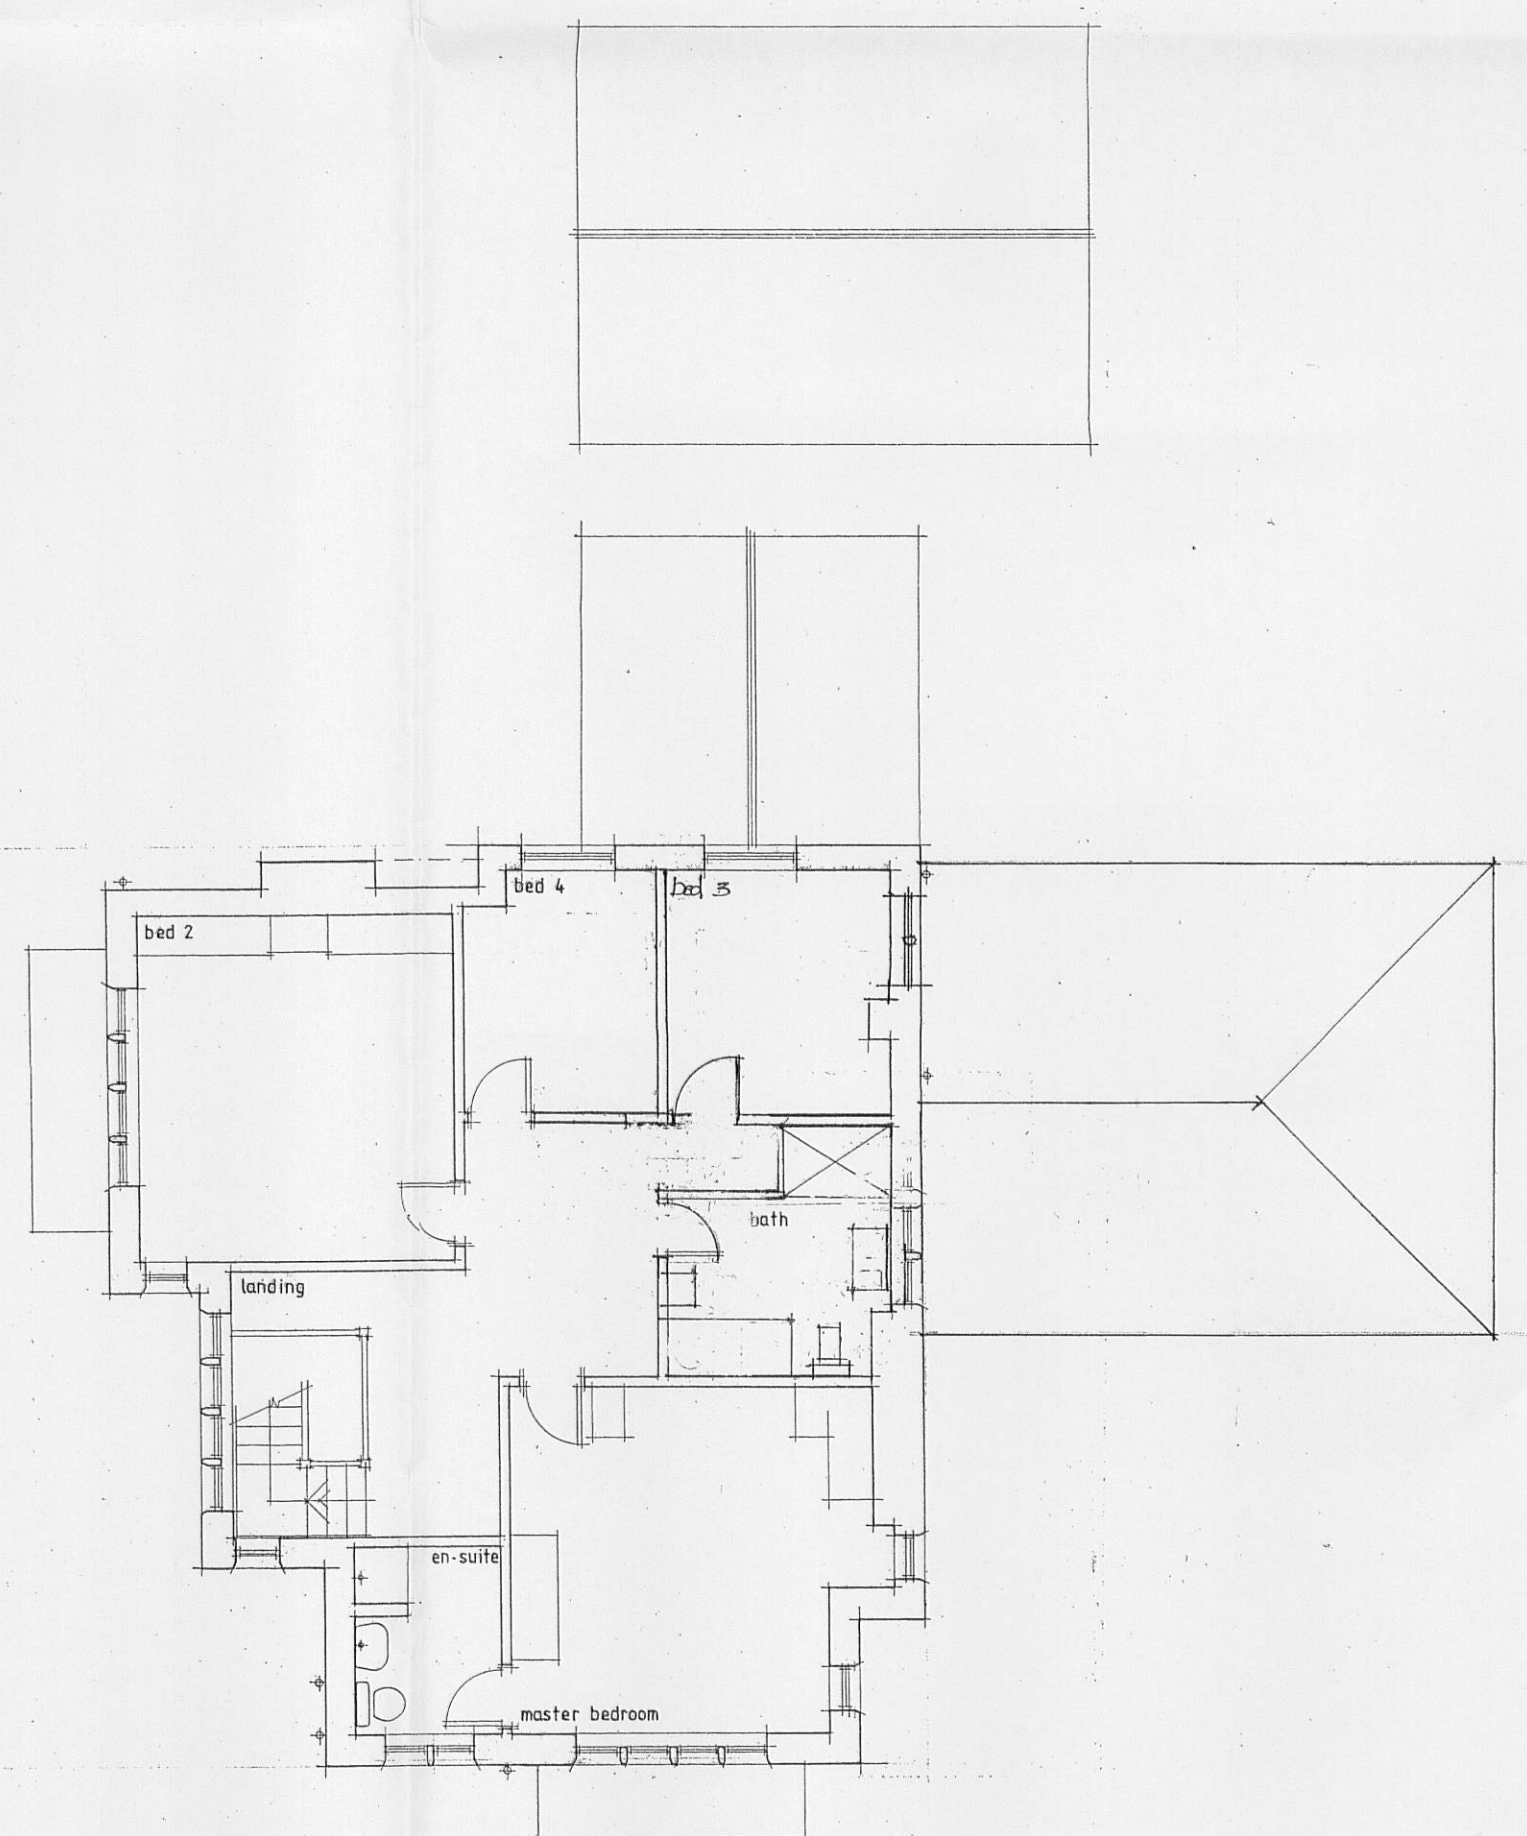

First Floor Plan

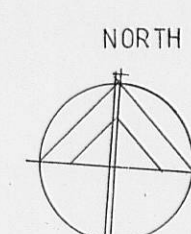

320111041P

Client		
Mr and Mrs Herd		
Job Title		
Proposed Alterations		
Witton Lodge		
School Lane		
Simonstone		
Drawing Title		
Existing Plans & Elevations		
Scale	Date	Drawn
1:100		
 Sunderland Peacock & Associates Ltd. Chartered Architects Stanley House, Lowergate, Climthorpe, Lancashire BB7 1AD. Tel: 01200 423178 Fax: 01200 427328 E-mail: enquiries@spanda.co.uk		
3778 — 02 A		