


A Size of Garden Room amended
Summer House repositioned 12-03-2010
B Garage amended 14-11-2011

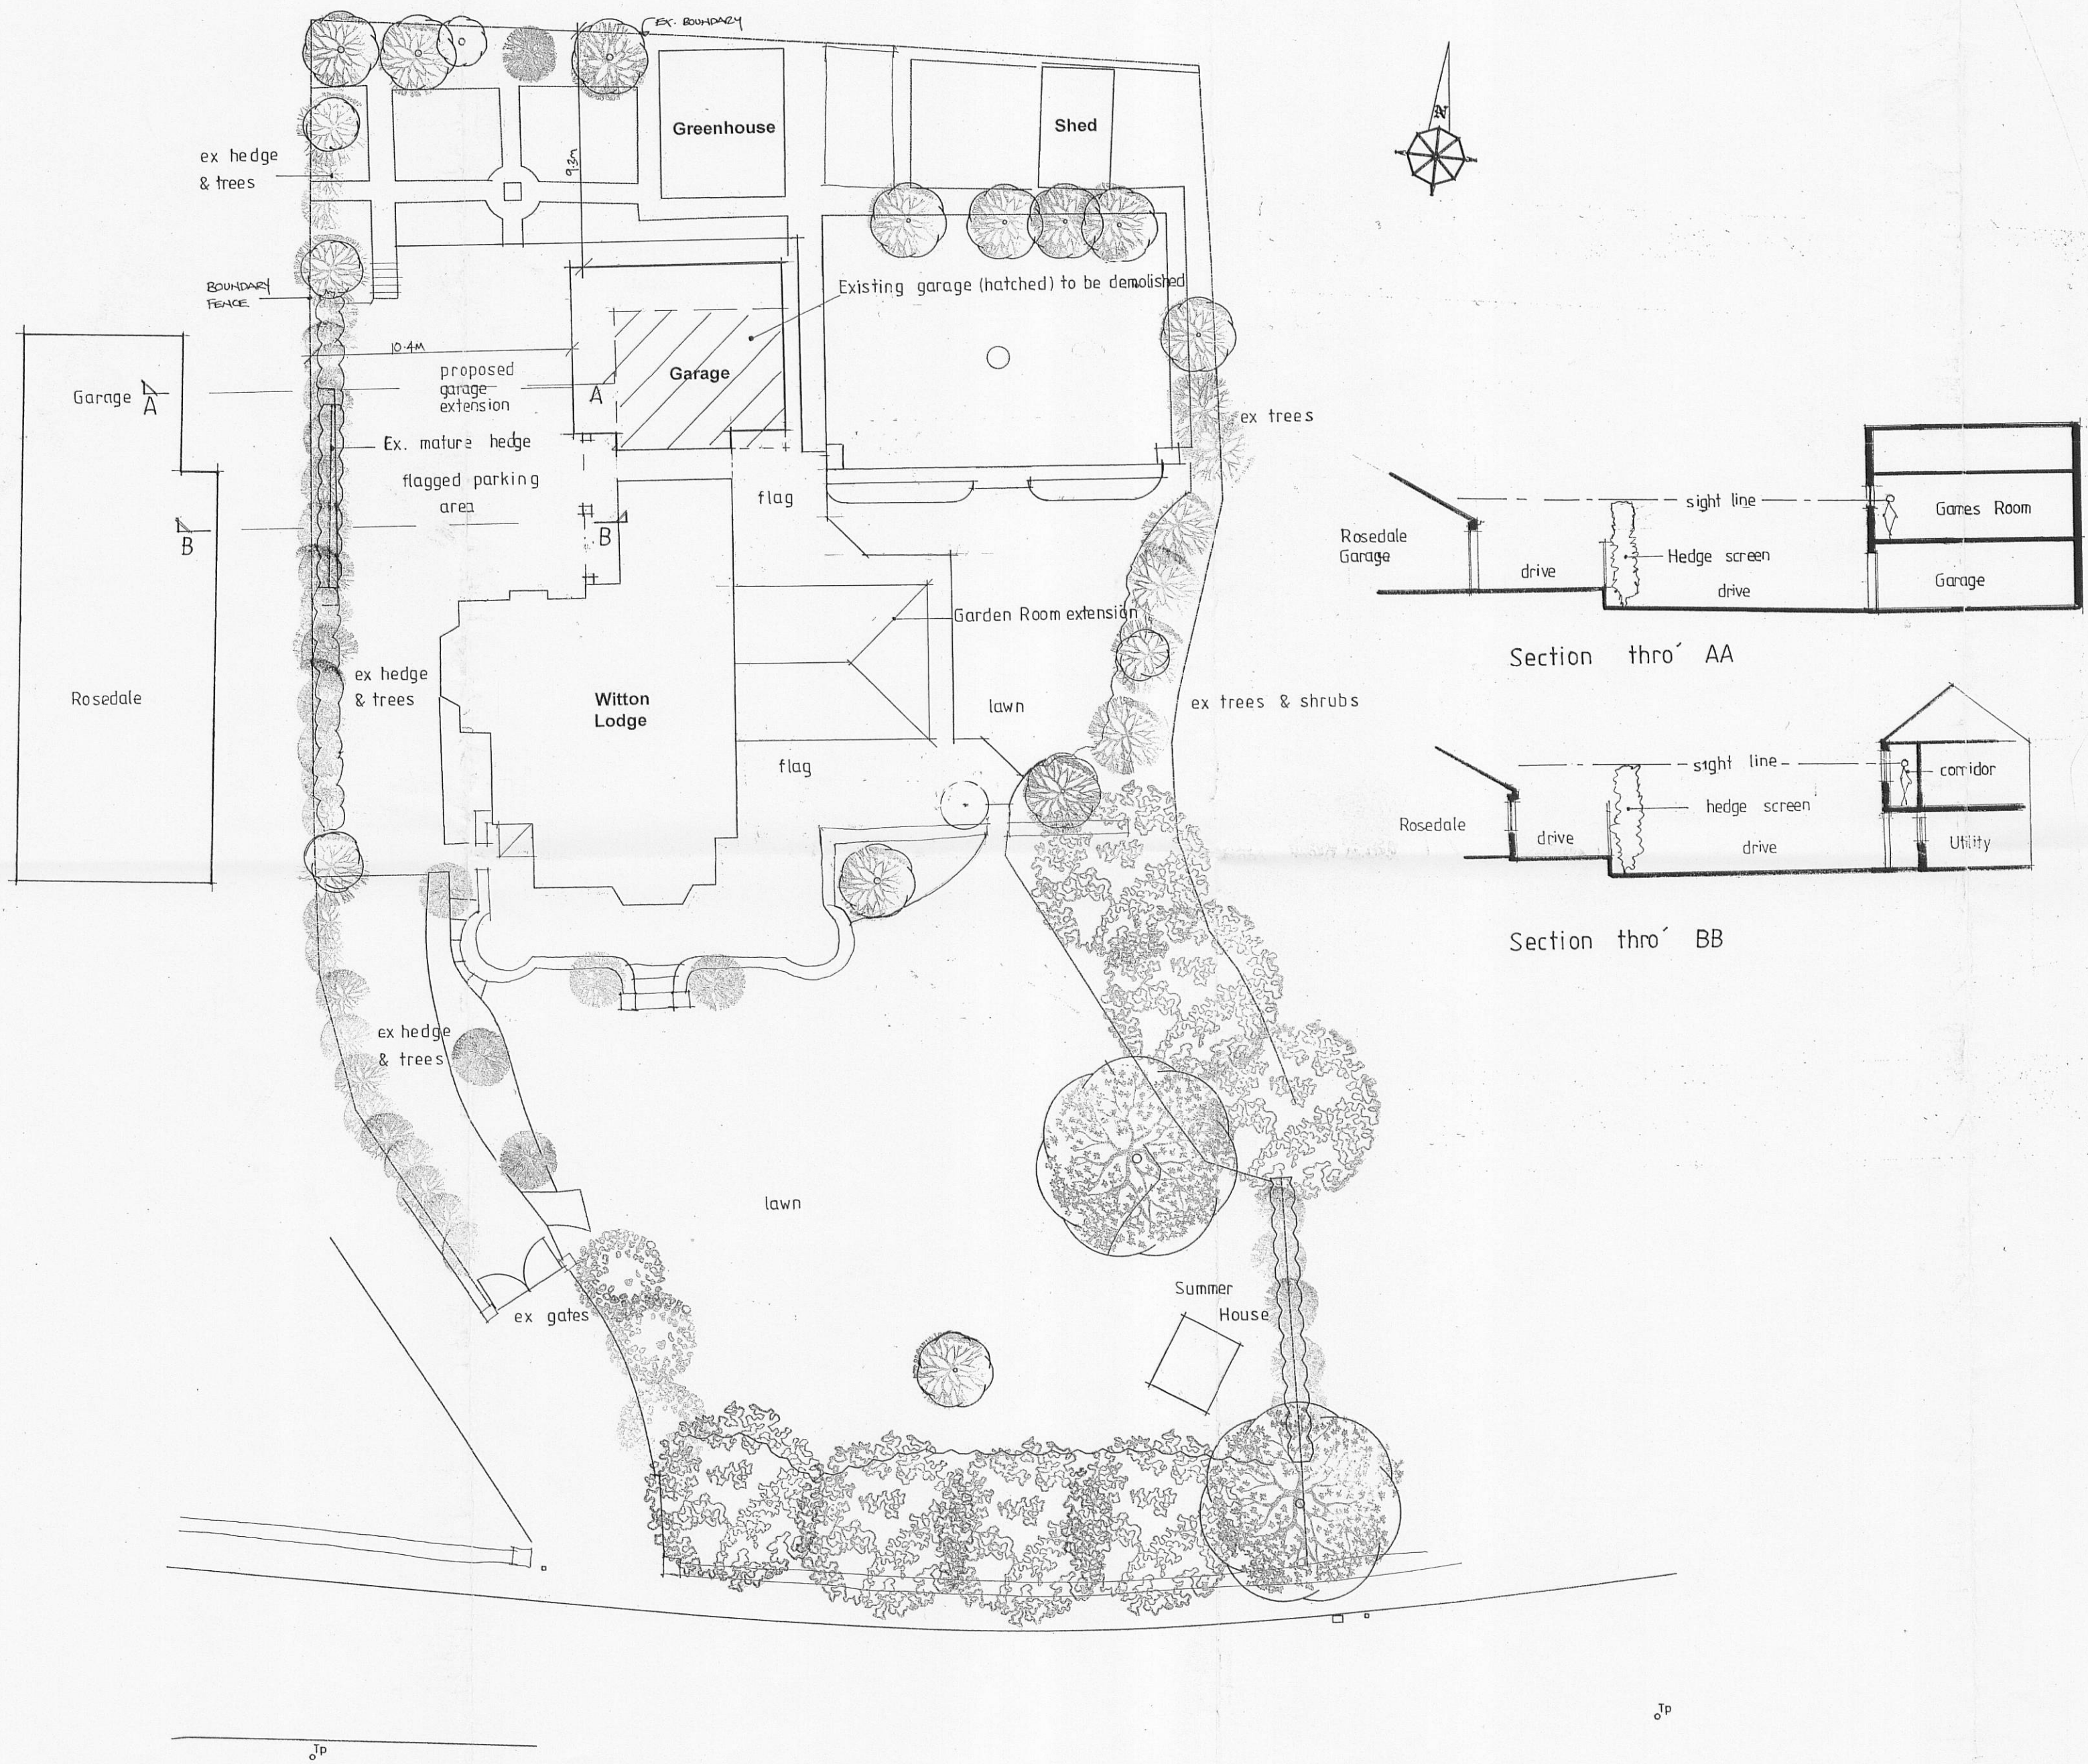

PROPOSED SITE PLAN

Note
Dimensions shown on drawings prepared for planning
purposes are indicative only and can vary.

Client Mr and Mrs S. Herd		
Job Title Proposed alterations to Witton Lodge School Lane Simonstone		
320111041P		
Drawing Title Proposed Site Plan		
Scale 1:200 e 12	Date	Drawn CHS
 Sunderland Peacock & Associates Ltd. Chartered Architects Stanley House, Lowergate Clitheroe, Lancashire BB7 1AD Tel: 01200 423178 Fax: 01200 427328 E-mail: enquiries@spanda.co.uk www.spanda.co.uk		
3778 — 11B		