



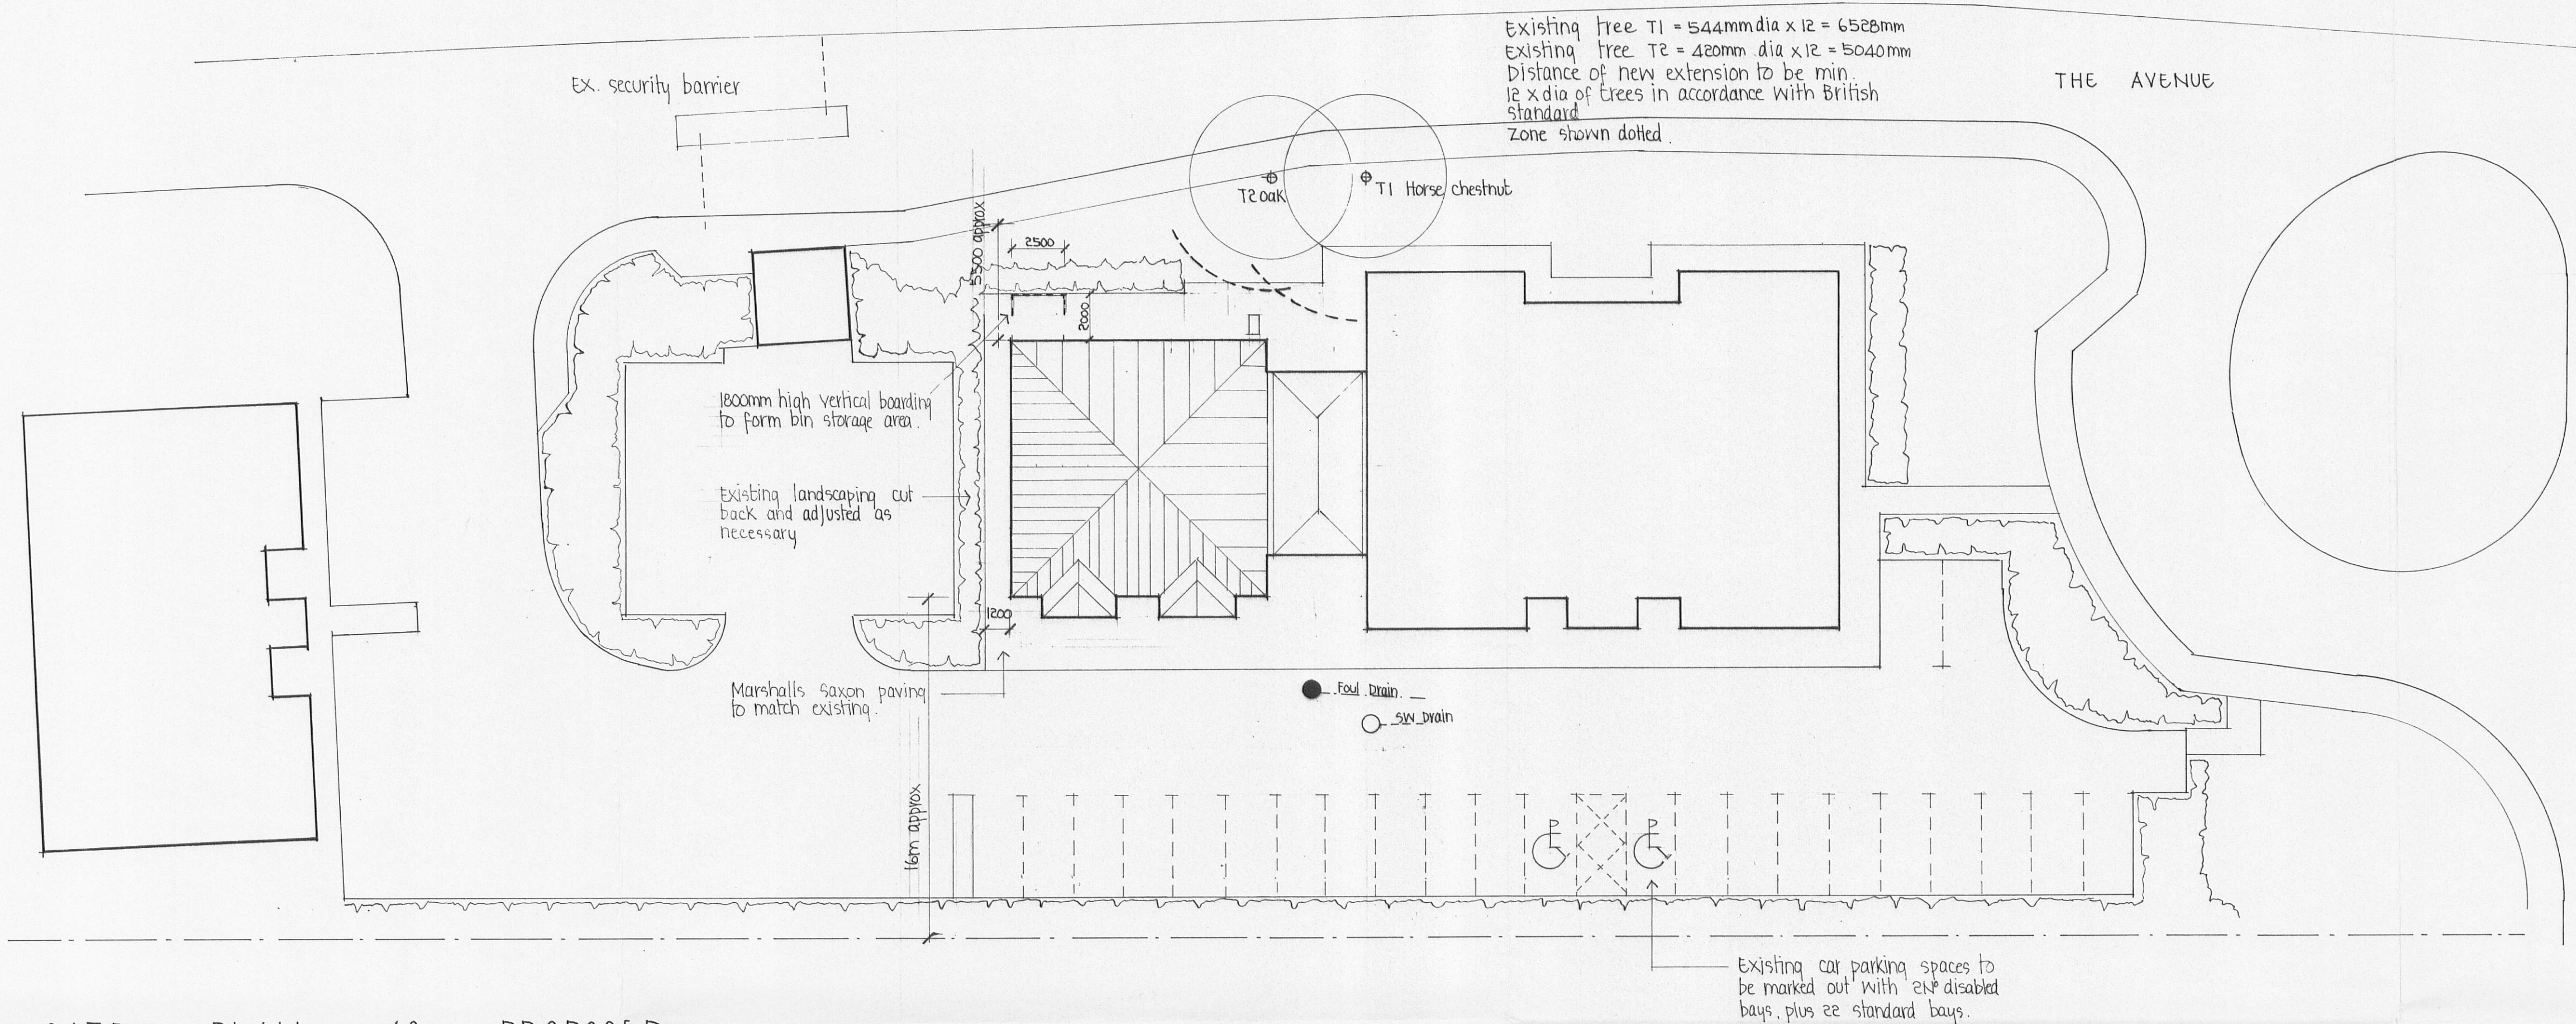

SITE PLAN A9 PROPOSED

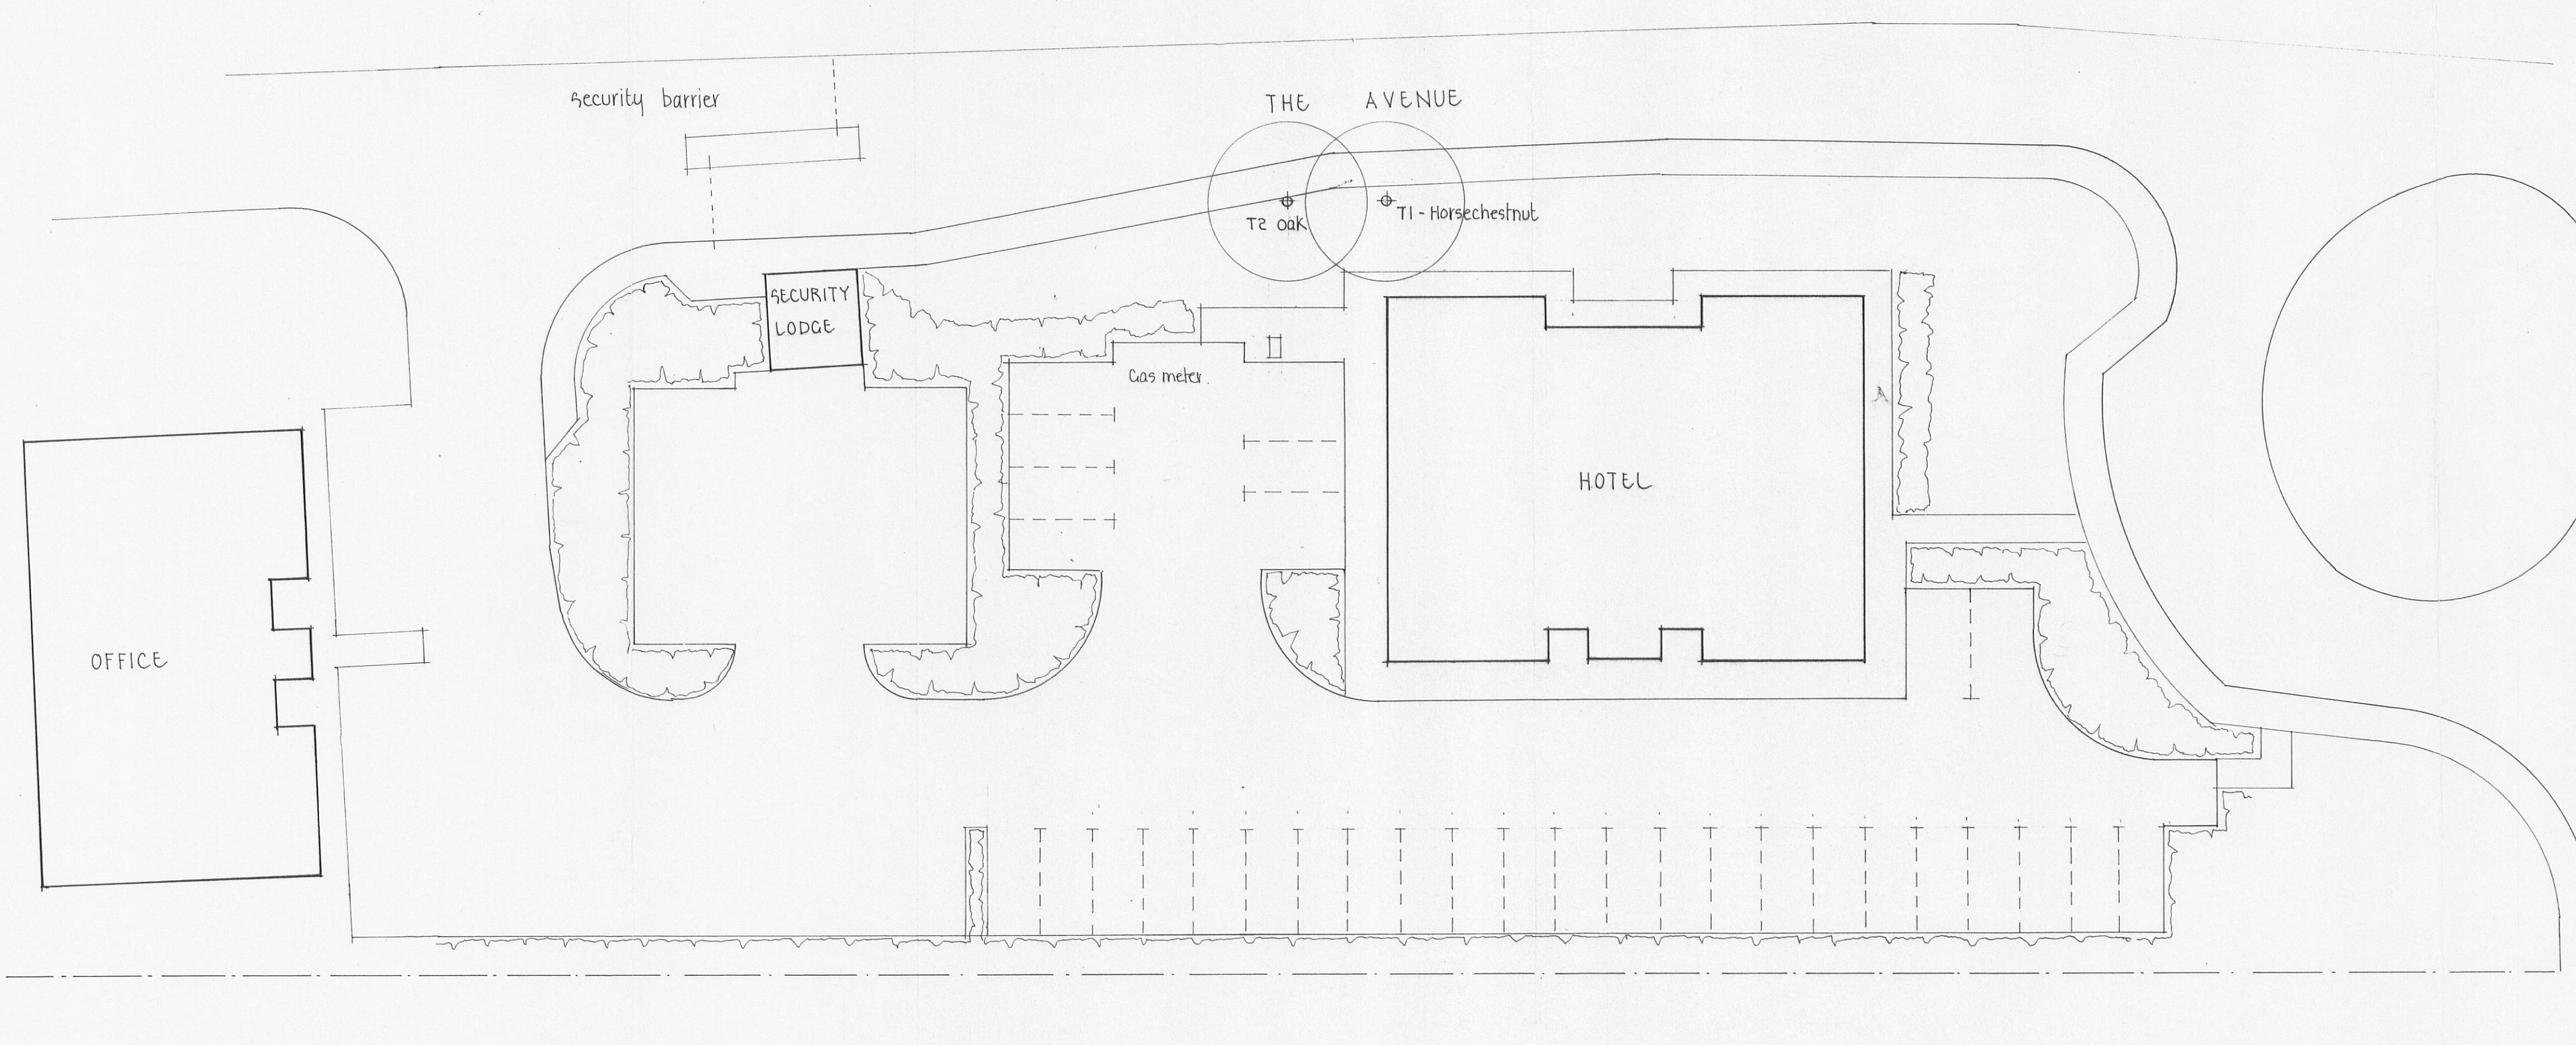

SITE PLAN A9 EXISTING

320111042P

REVISION	DATE	DR	CH
Architectural Design Partnership			
Kirkbydale 9 Castle Road Colne Lancashire BB8 7AR Tel: 01282 861876			
PROJECT PROPOSED EXTENSION AT THE AVENUE HOTEL BROCKHALL VILLAGE			
DRAWING TITLE SITE PLANS AS EXISTING AND AS PROPOSED			
THIS DRAWING IS COPYRIGHT OF ARCHITECTURAL DESIGN PARTNERSHIP ALL DIMENSIONS TO BE CHECKED ON SITE BEFORE CONSTRUCTION OF WORK AND TO BE NOTIFIED OF ANY ERRORS			
DRAWN	K J NOLAN	DATE	SEPT 2011
CHECKED		SCALE	1:200
DRAWING NO		458/4	