


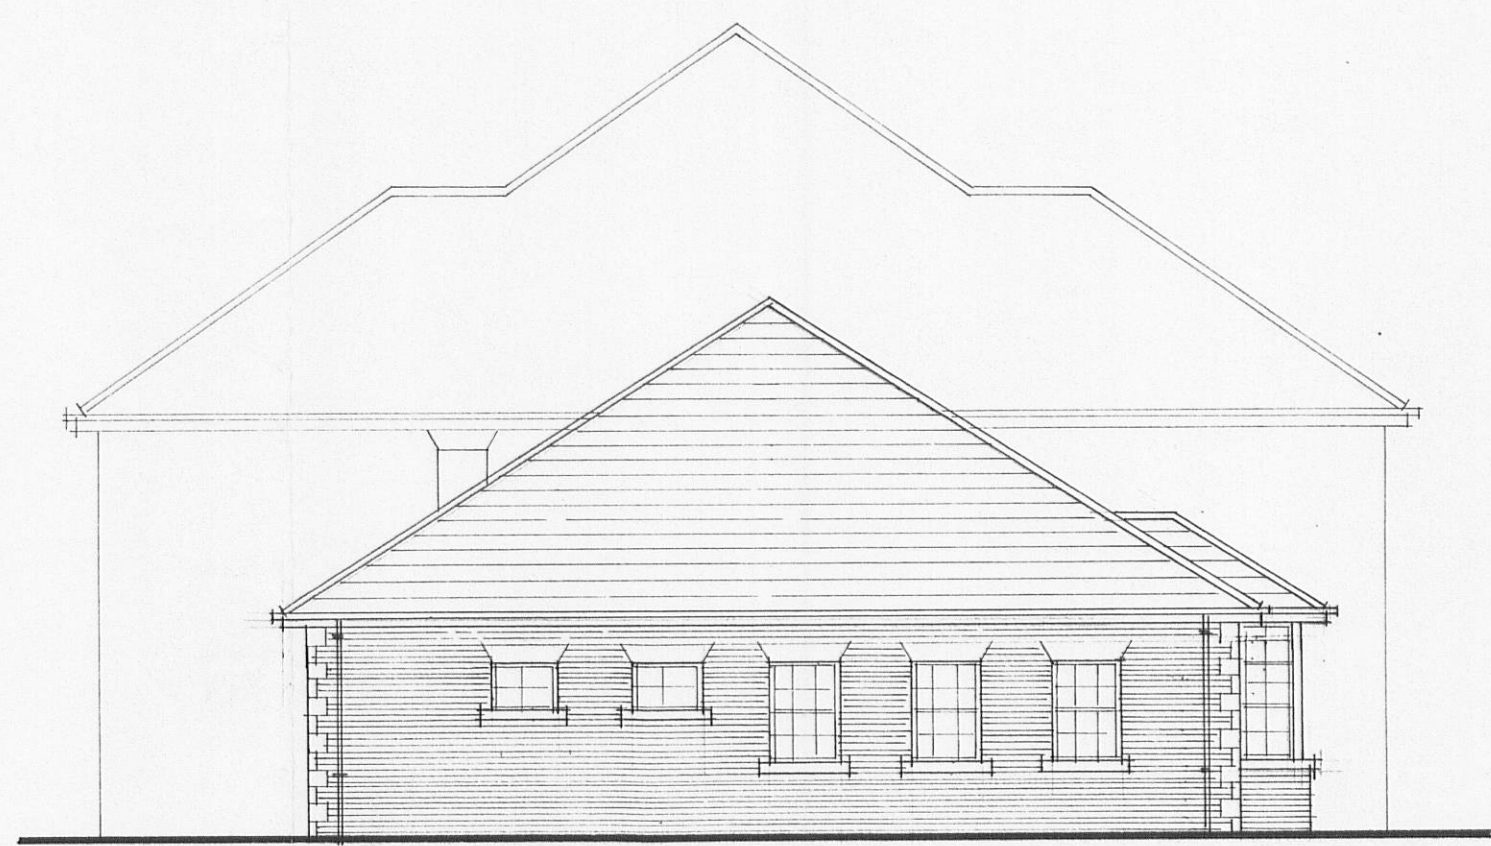


EAST ELEVATION





NORTH ELEVATION




WEST ELEVATION

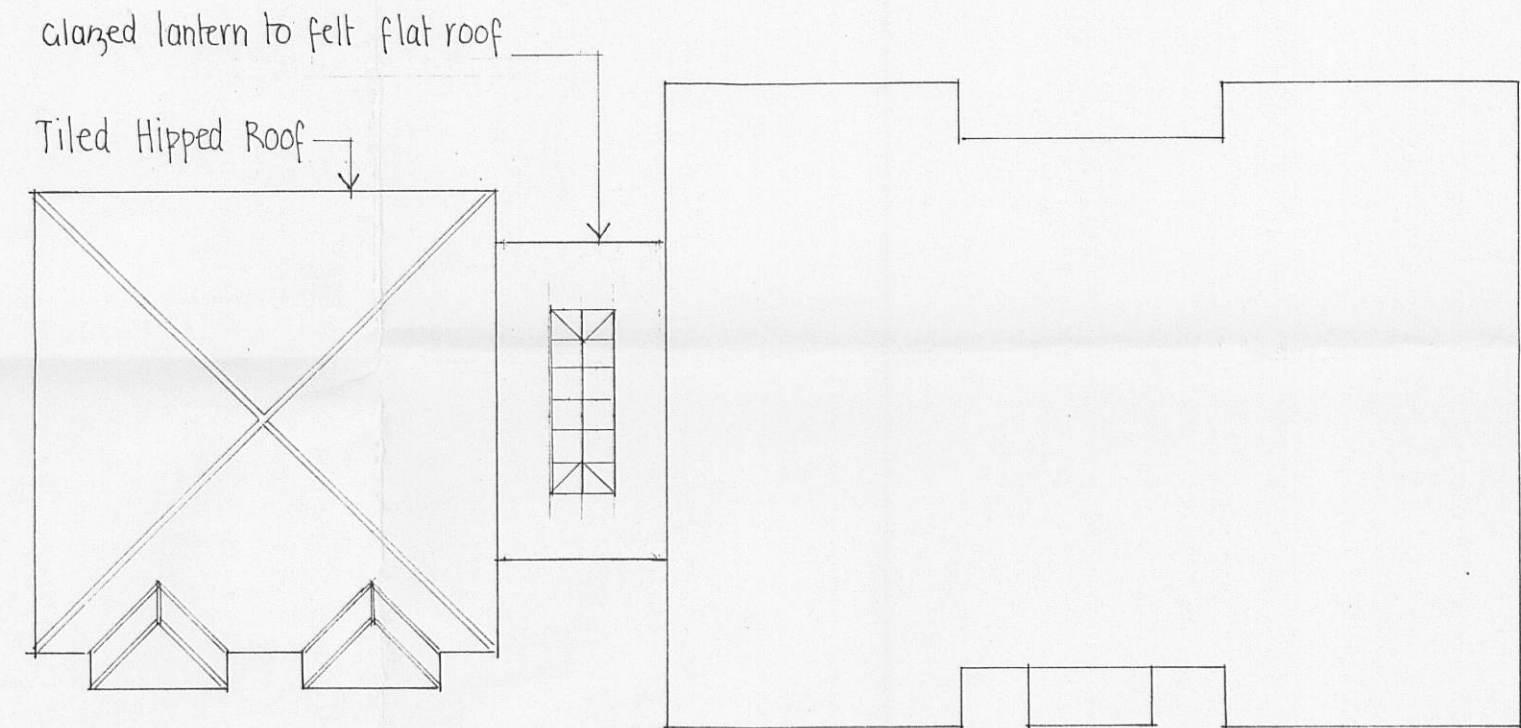

ROOF PLAN SCALE 1:200

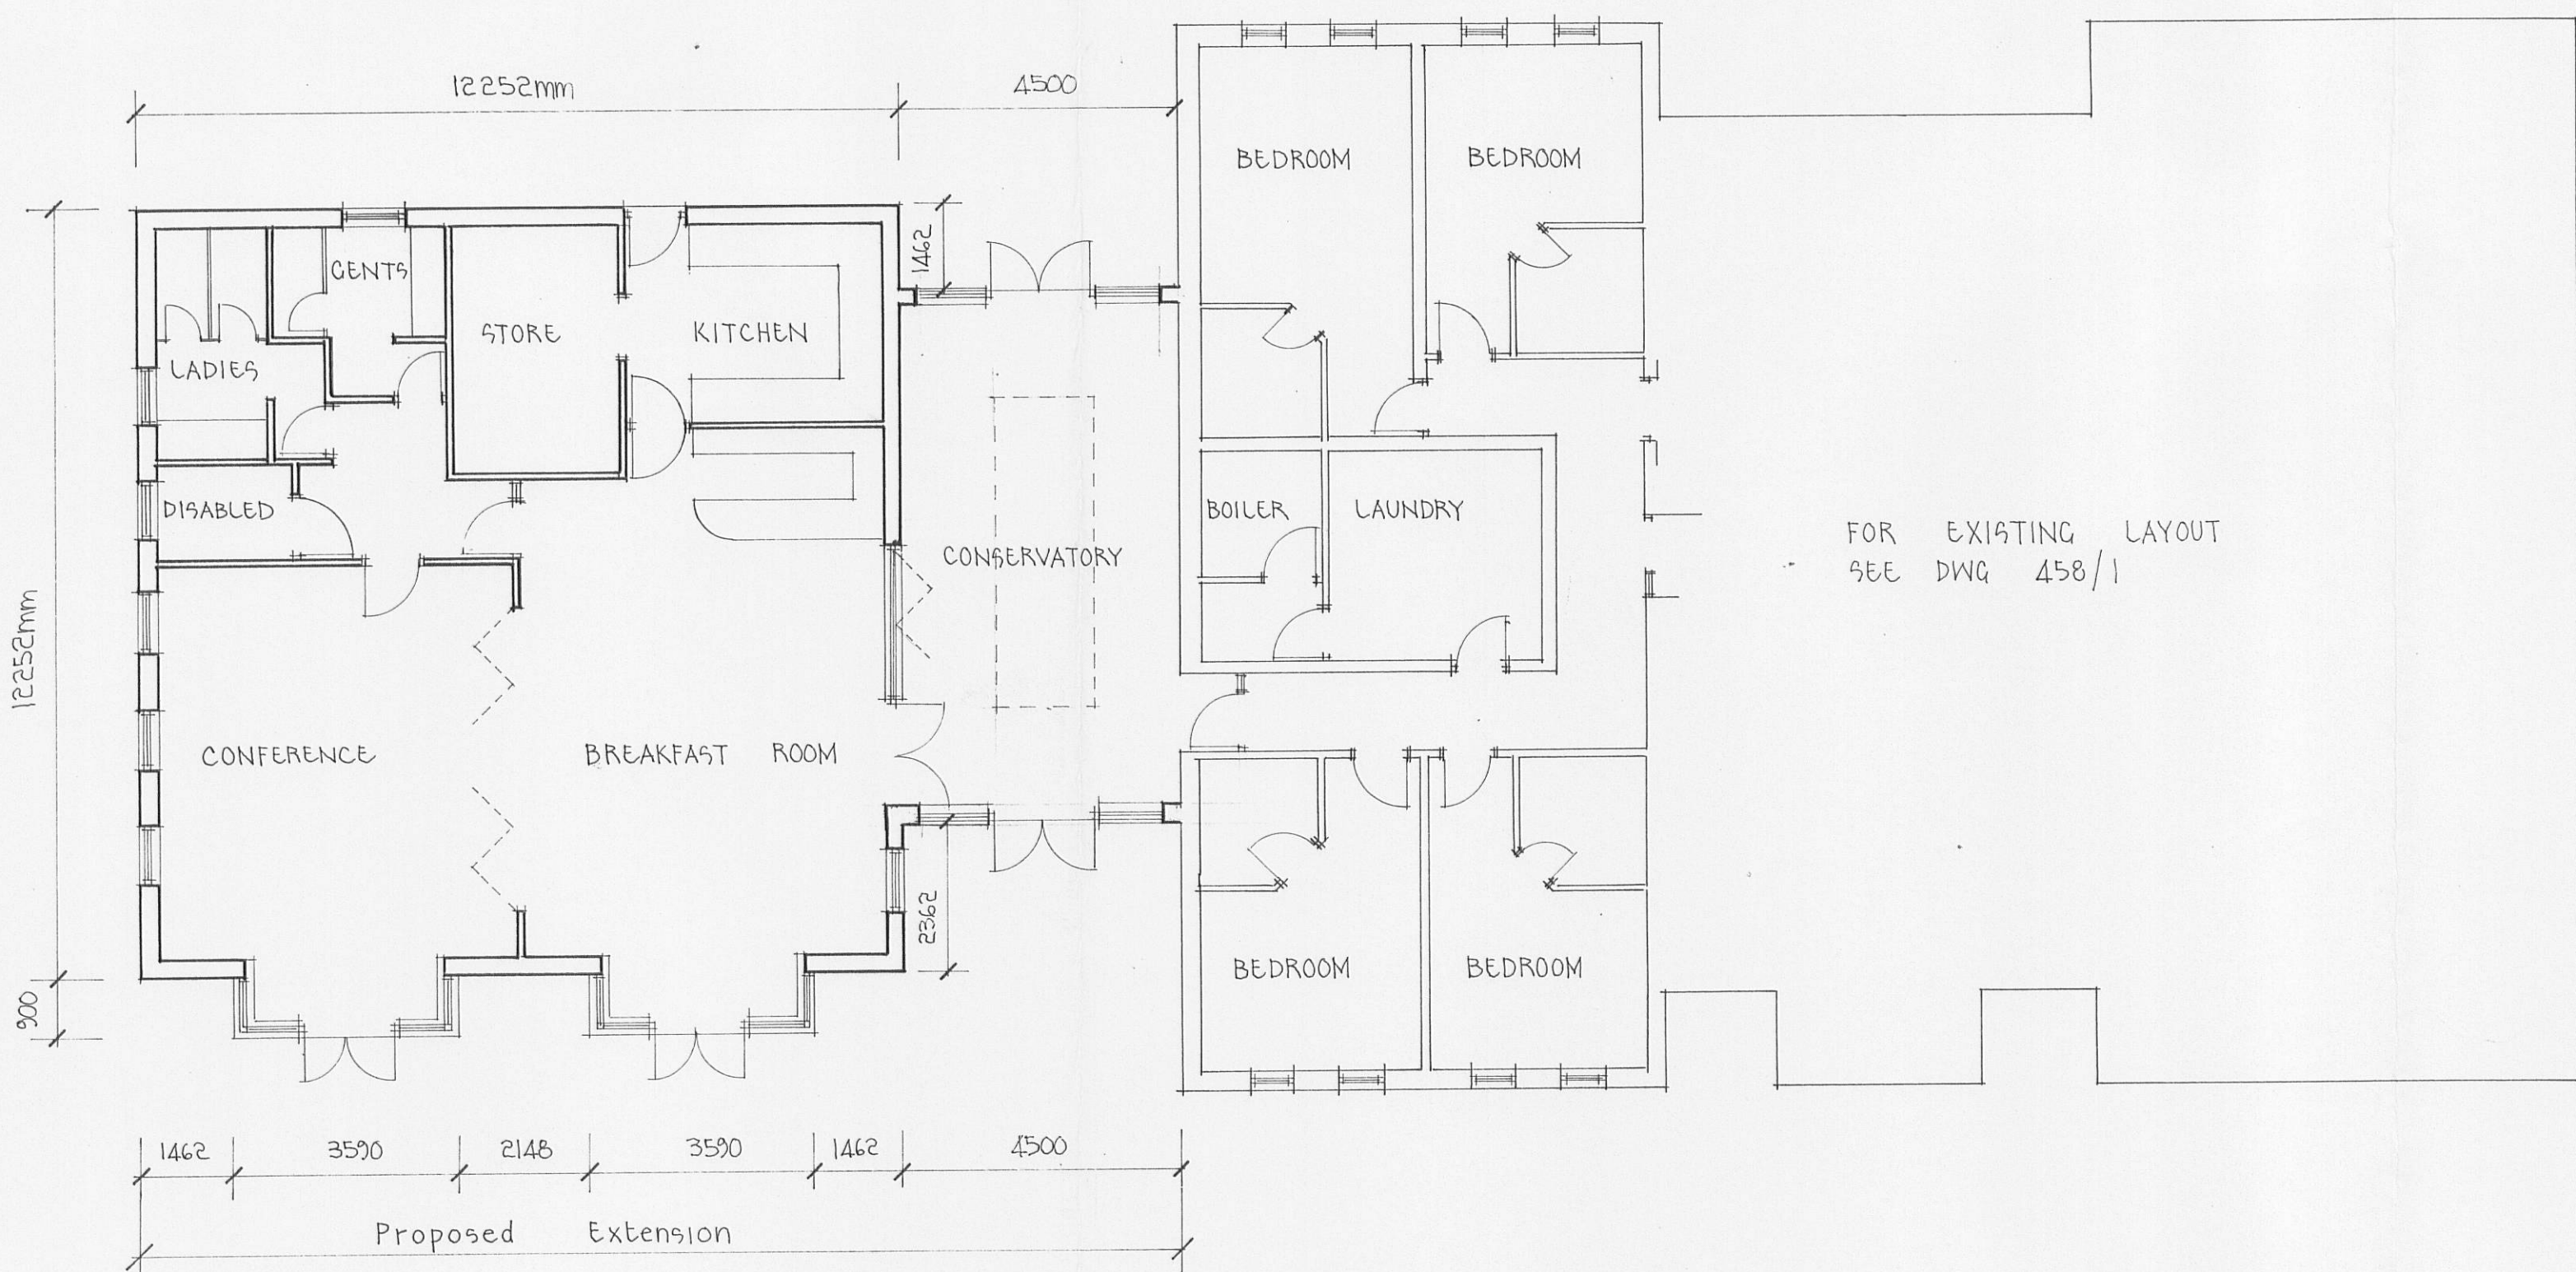 

GROUND FLOOR PLAN

 

320111042P

REVISION	DATE	DR	CH
Architectural Design Partnership			
Kirkcaldy 9 Castle Road Colne Lancashire BB8 7AR Tel: 01282 861876			
PROJECT PROPOSED EXTENSION AT THE AVENUE HOTEL BROCKHALL VILLAGE			
DRAWING TITLE PROPOSED GROUND FLOOR LAYOUT AND ELEVATIONS			
THIS DRAWING IS COPYRIGHT THIS DRAWING IS NOT TO BE REPRODUCED ALL DIMENSIONS TO BE CHECKED ON SITE BEFORE CONSTRUCTION OF WORK AND TO BE NOTIFIED OF ANY ERRORS			
DRAWN	K J NOLAN	DATE	SEPT 2011
CHECKED		SCALE	1:100
DRAWING NO		458/2 A	