




Intermediate Floor Plans

STONYHURST

COLLEGE

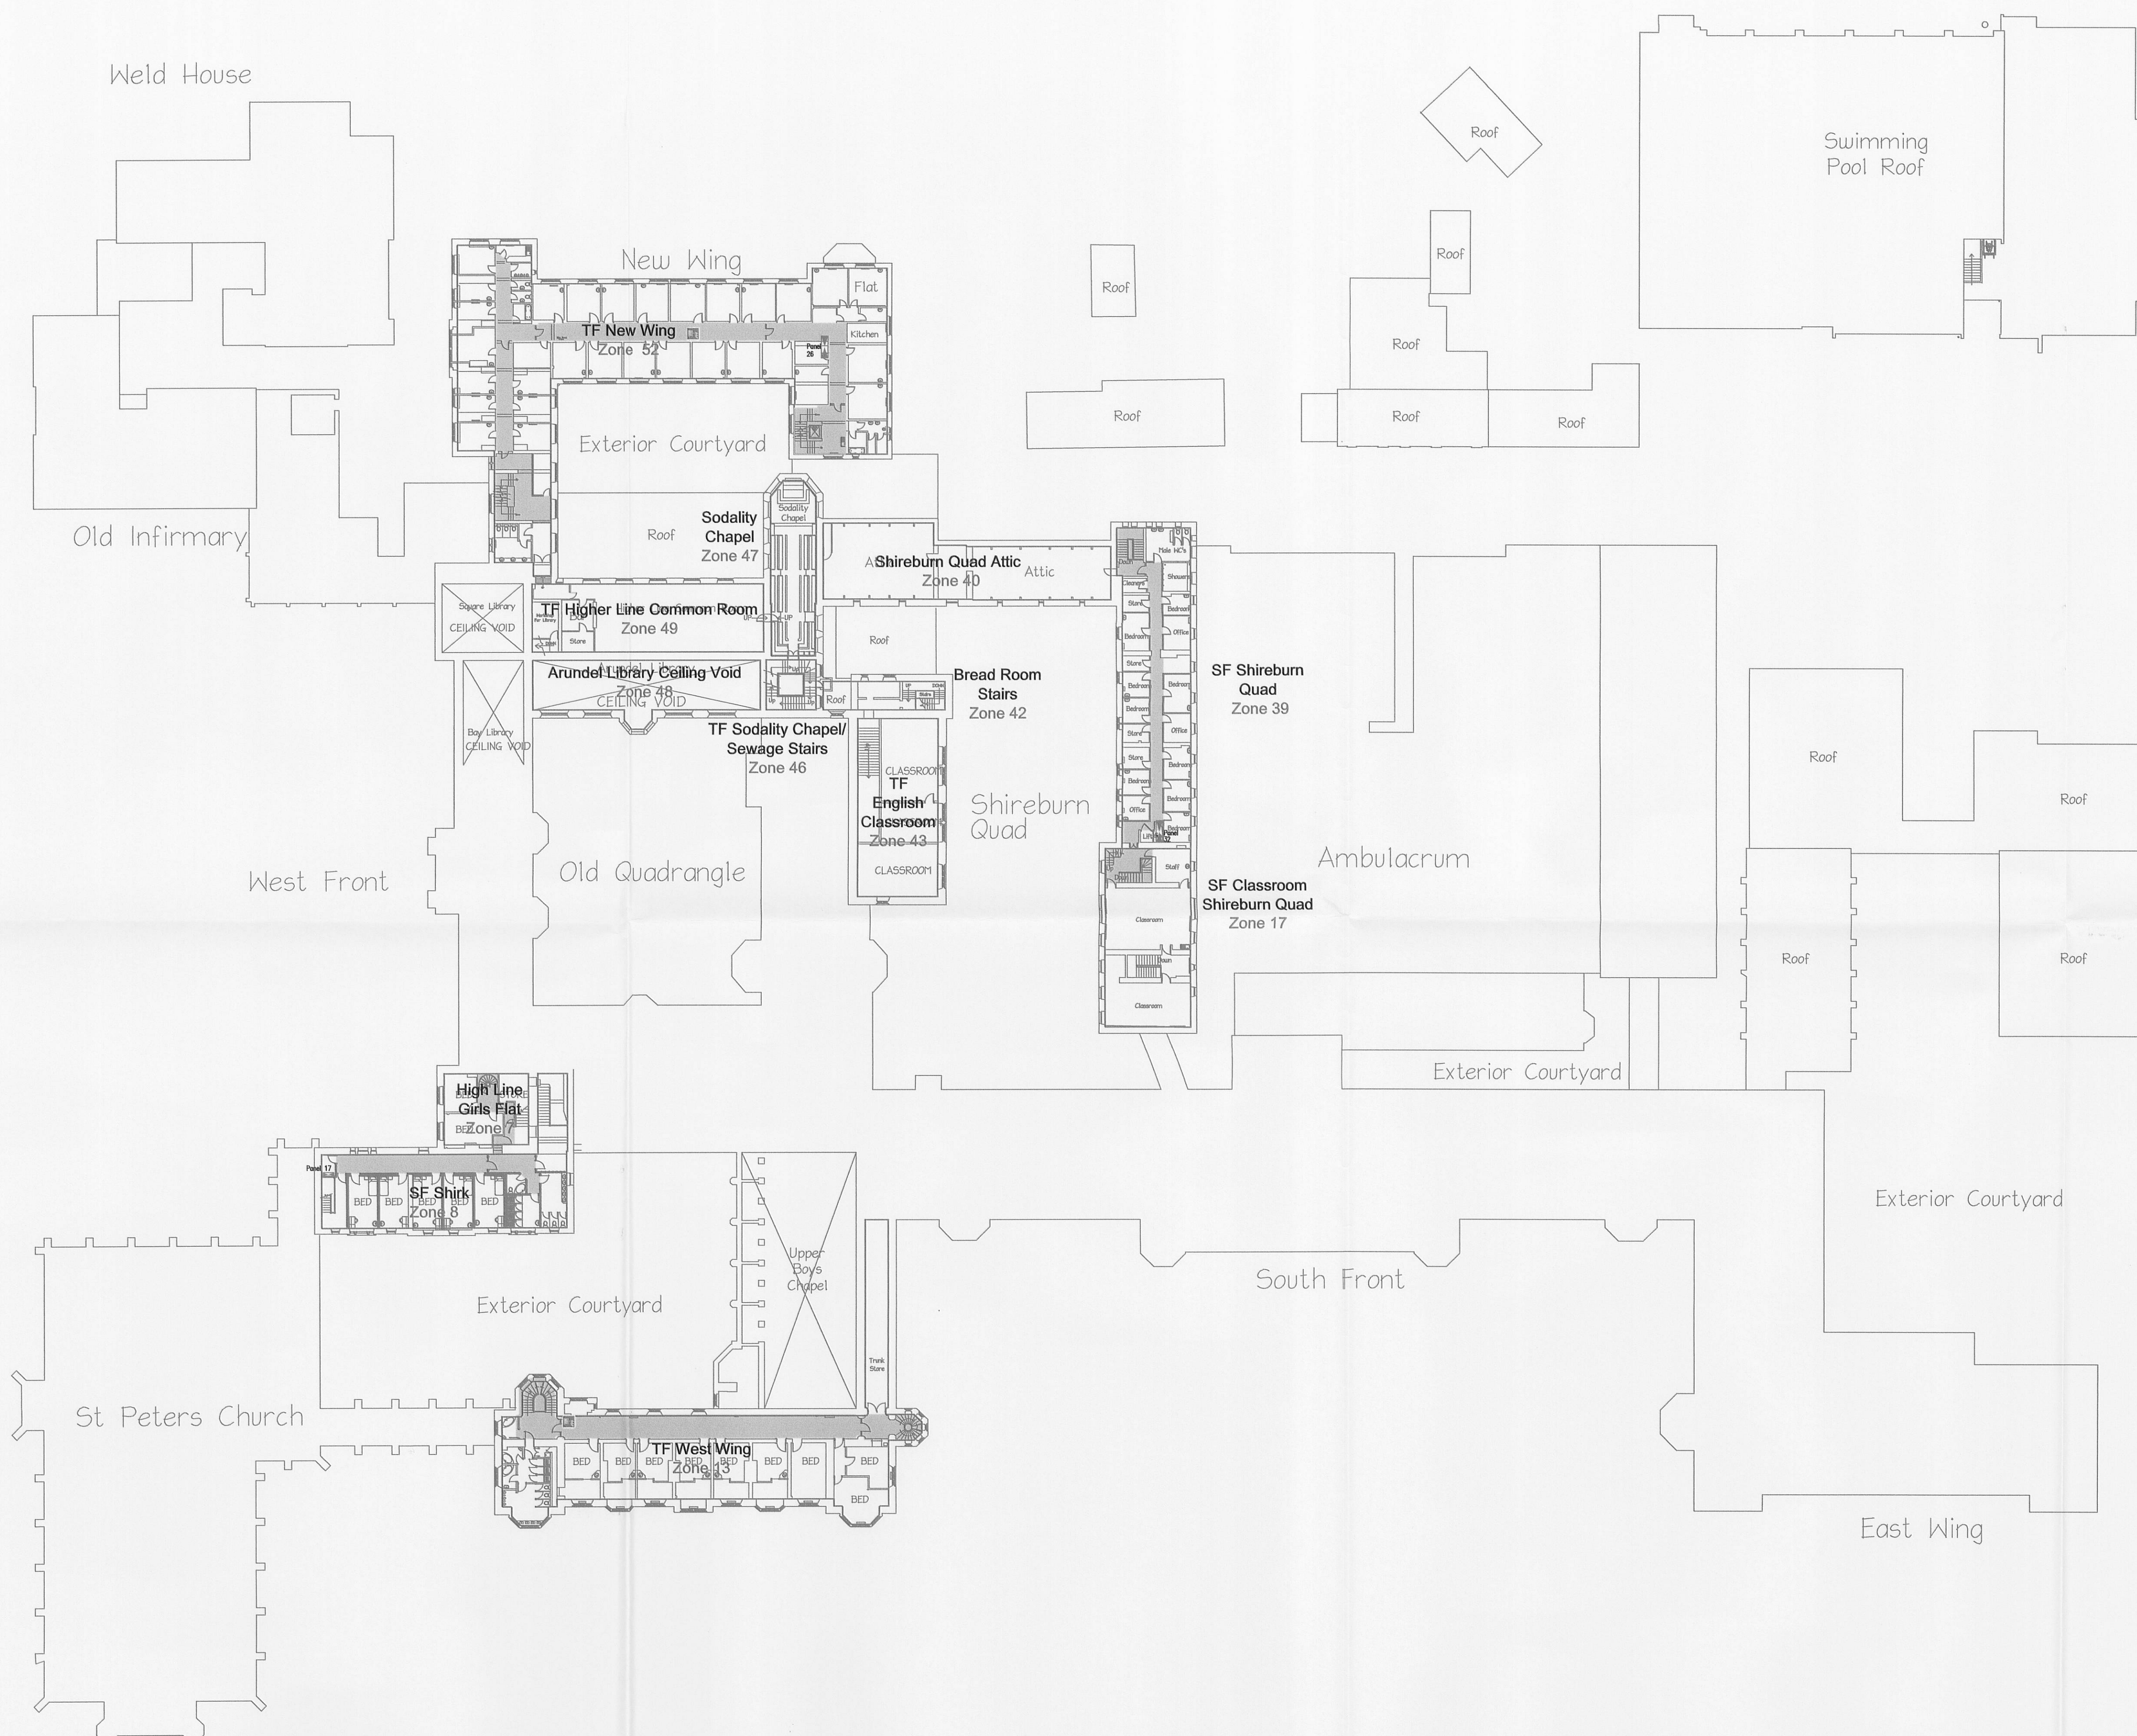

APPROVED

A AUG 2010 APPROVED BY FIRE OFFICER CAIRNS 09.08.10

-	APR 2010	FOR APPROVAL	
Rev	Date	Amendment	
Dwn: LB	Date: JUNE'10	Scale	NTS@AD
Chkd: BH	Date: JUNE'10		

Chkd: BH	Date: JUNE 10
Project Title STONYHURST COLLEGE CLITHEROE	

Drawing Title
INTERMEDIATE FLOOR PLANS
(SECOND / THIRD FLOORS)
FIRE ALARM ZONE PLAN



ENVIRONMENTAL DESIGN LTD
M&E BUILDING SERVICES CONSULTING ENGINEERS

Matrix Office Park, 10 Eaton Avenue, Buckshaw Village, Charnley, PR7 7NA
Tel : (01772) 331780 Fax : (01772) 458466
email : me@edrn.co.uk

email : molly@ba.co.uk	
Drg. No. 010.025.FA4	F