


3201 11050.

AMENDED PLANS RECEIVED

DATE 15/02/12



West Elevation

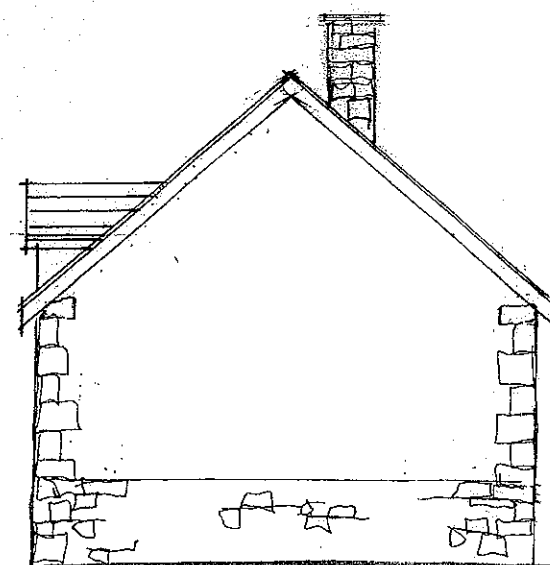


South Elevation




East Elevation


B - ROOF PITCH AMENDED 13/2/12
A - WINDOW ON ELEVATION ADDED.

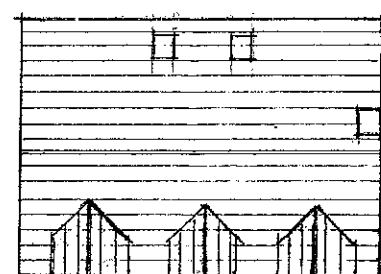


ROOF PLAN 1:200

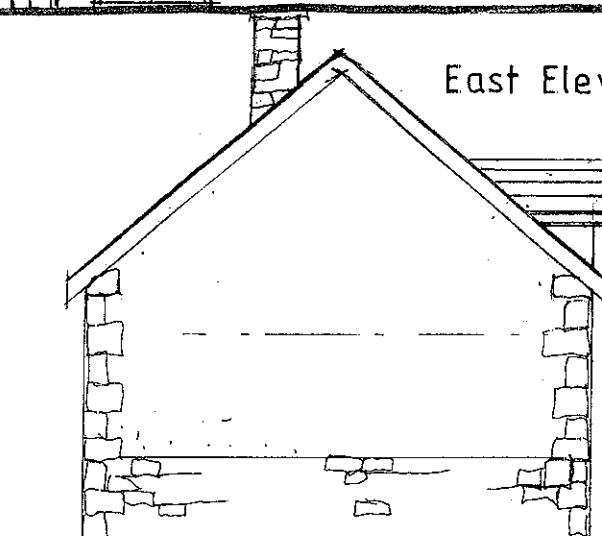

North

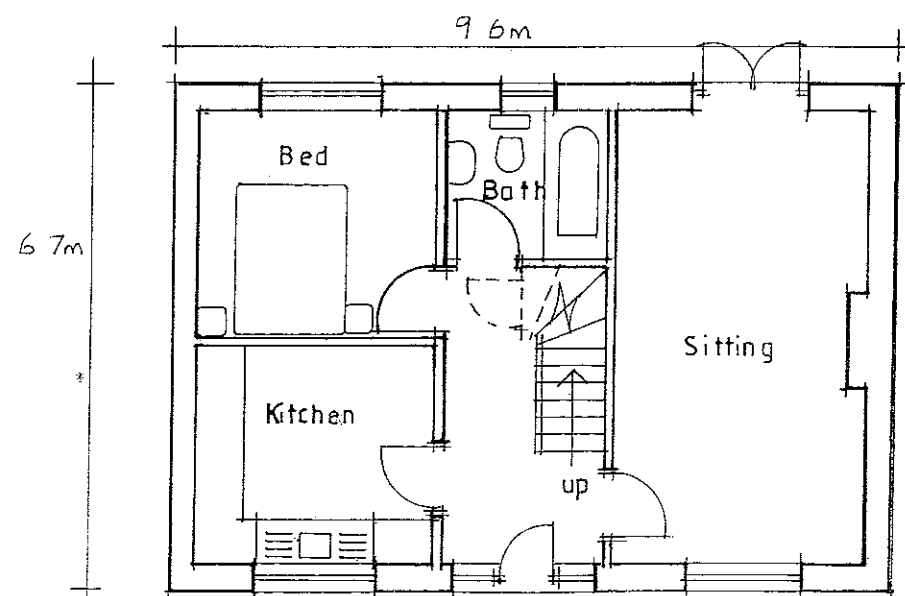

GROUND FLOOR PLAN

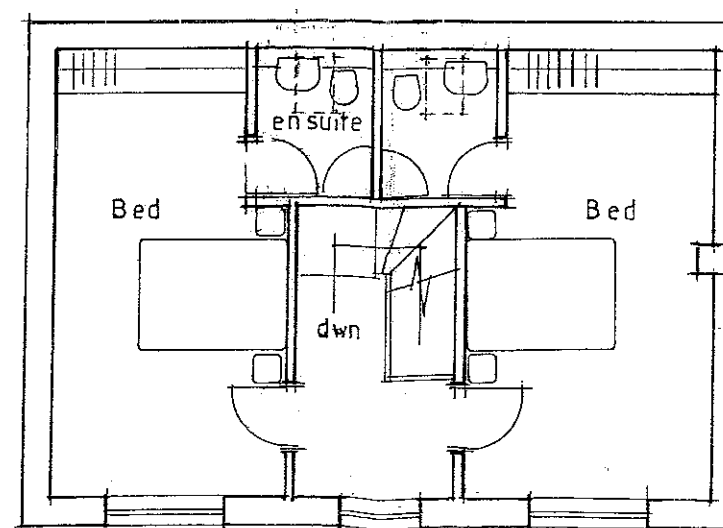

FIRST FLOOR PLAN

Client

Mr D HOLLINRAKE

Job Title

PROPOSED HOUSES AT
LAND OFF WAVERLEY ROAD
RAMSGREAVE

Drawing Title

PROPOSED PLANS & ELEVATION
FOR HOUSE 2

Scale

1:100

Date

NOV 11

Drawn

LKR

spa
ARCHITECTS

SUNDERLAND PEACOCK

SUNDERLAND PEACOCK & ASSOCIATES LTD.
HAZELMERE, PIMLICO ROAD, CLITHEROE
LANCASHIRE, BB7 2AG
T 01200 425178 F 01200 427328
E info@sunderlandpeacock.com
www.sunderlandpeacock.com




4187 - 1 AB


3201 11050P

AMENDED PLANS RECEIVED


DATE 15/02/12

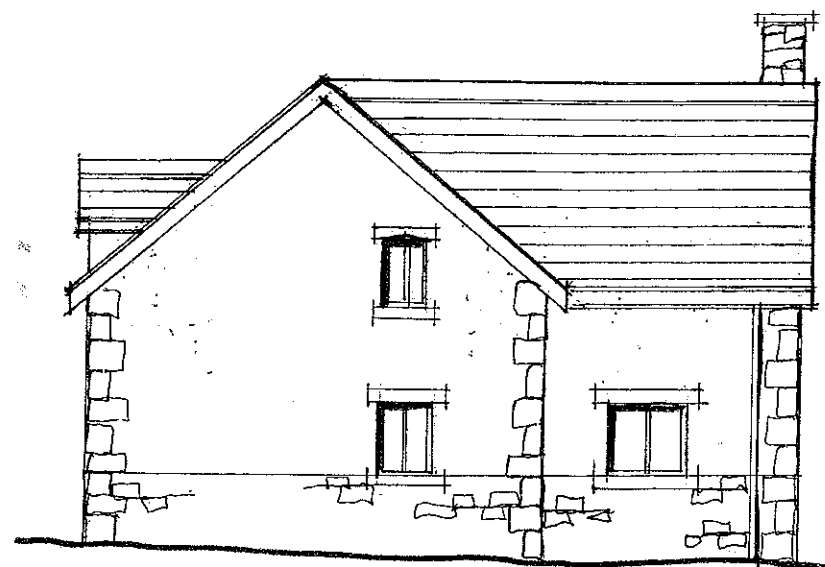


SOUTH ELEVATION

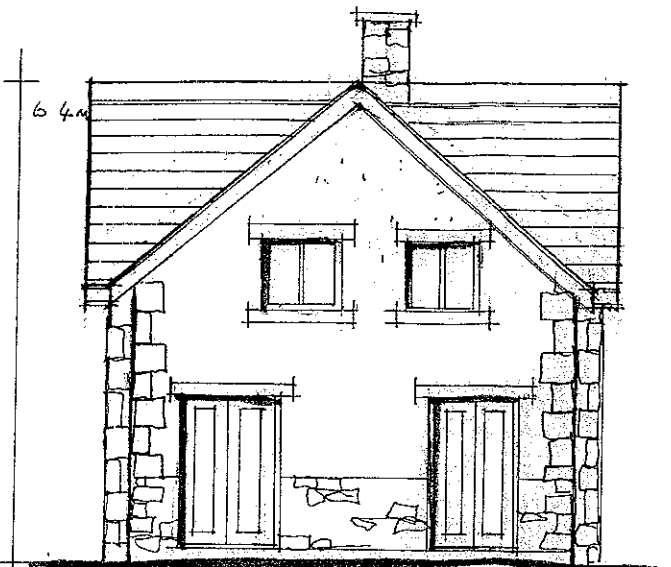


EAST

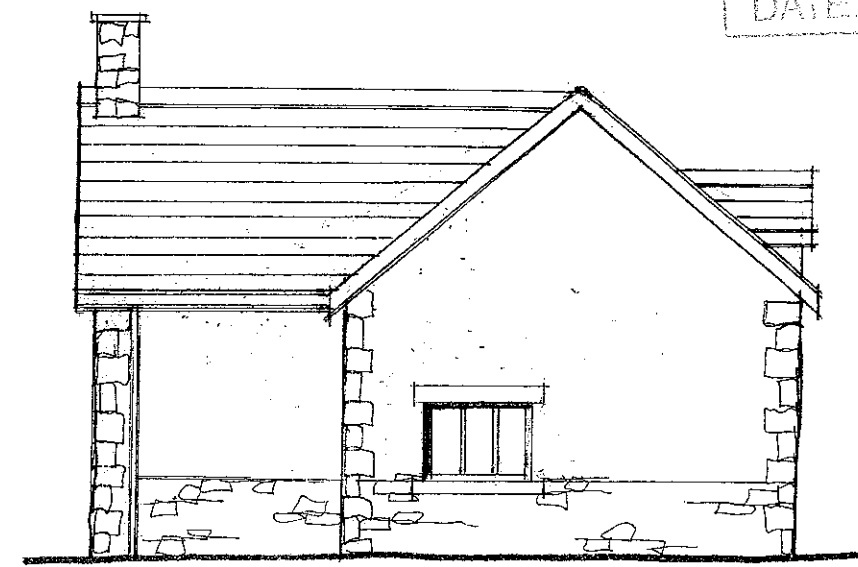


NORTH

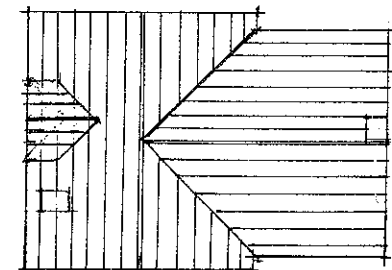


ROOF PLAN 1:200

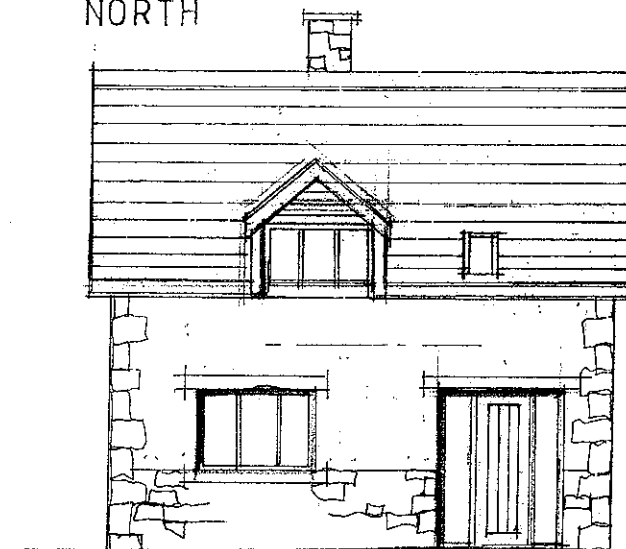

WEST ELEVATION

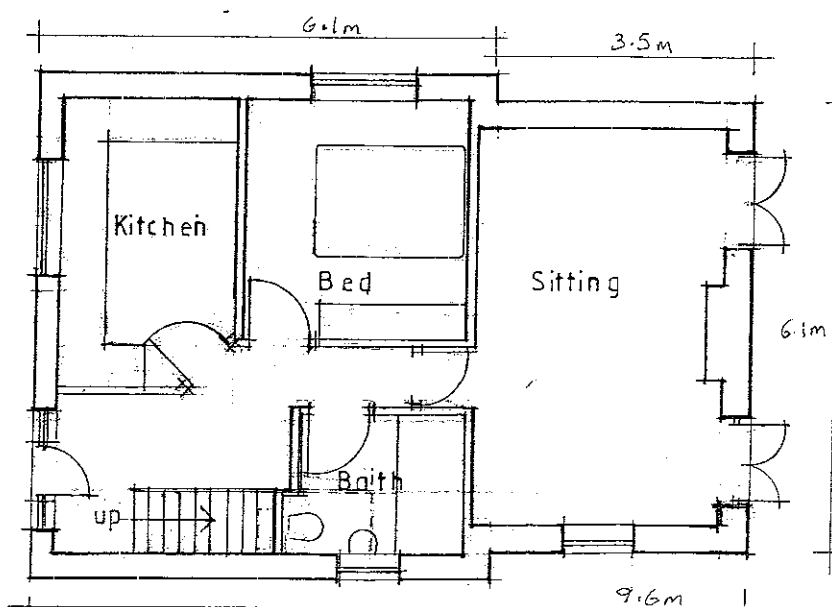

GROUND FLOOR PLAN

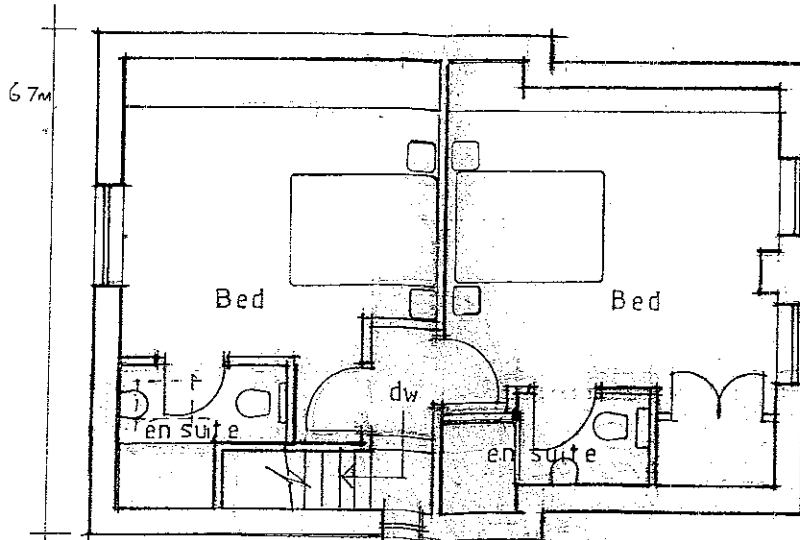

FIRST FLOOR PLAN

A - ROOF PITCH AMENDED 13/2/12

Client
Mr D HOLLINRAKE
Job Title
PROPOSED HOUSES AT
LAND OFF WAVERLEY ROAD
RAMSGREAVE

Drawing Title
PROPOSED PLANS & ELEVATIONS
FOR HOUSE 1

Scale 1:100 Date NOV 11 Drawn LKR

spa
ARCHITECTS

SUNDERLAND PEACOCK & ASSOCIATES LTD.
HAZELMERE, PIMLICO ROAD, CLITHEROE
LANCASHIRE, BB7 2AG
T 01200 423178 F 01200 427328
E info@sunderlandpeacock.com
www.sunderlandpeacock.com



4187-2