




EXISTING GROUND FLOOR PLAN



PROPOSED GROUND FLOOR PLAN


- SUMMARY OF ALTERATIONS:-**
- CONSTRUCTION OF FIRST FLOOR DORMER
 - REMOVAL OF WALL & EXPANSION OF 'UTILITY'
 - REMOVAL OF WALL BETWEEN 'KITCHEN' & 'DINING ROOM'
 - REMOVAL & RE-POSITIONING OF WALL IN 'LOUNGE'
 - REMOVE EXISTING 'BATHROOM'
 - ADDITION OF 'STAIRS', 'STUDY' & 'TOILET' ON GROUND FLOOR

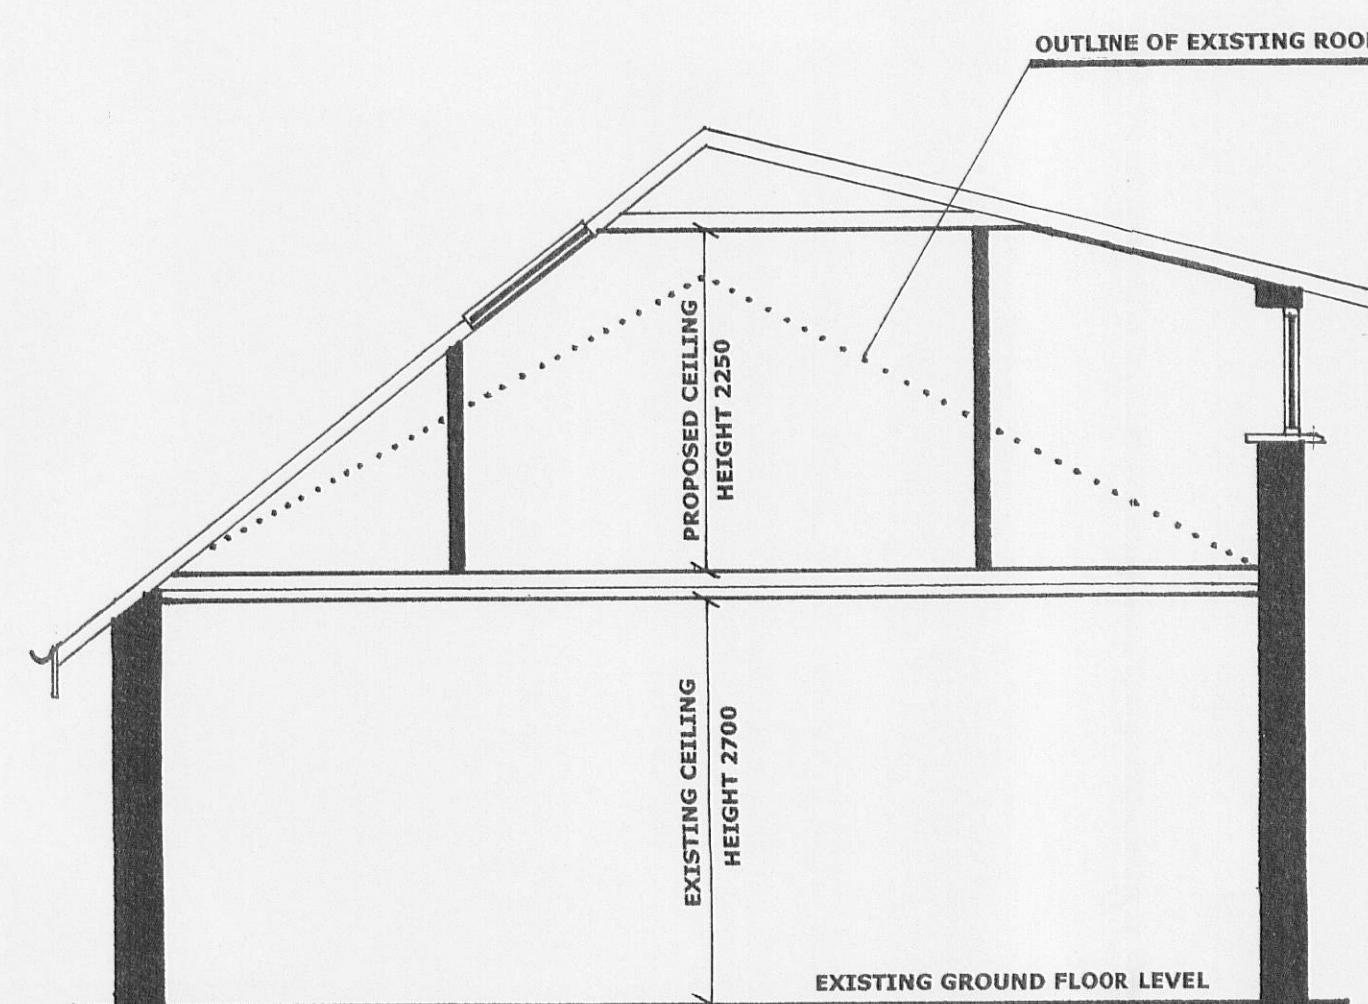

SECTION A-A

DIMENSIONS IN mm

SCALE 1:50

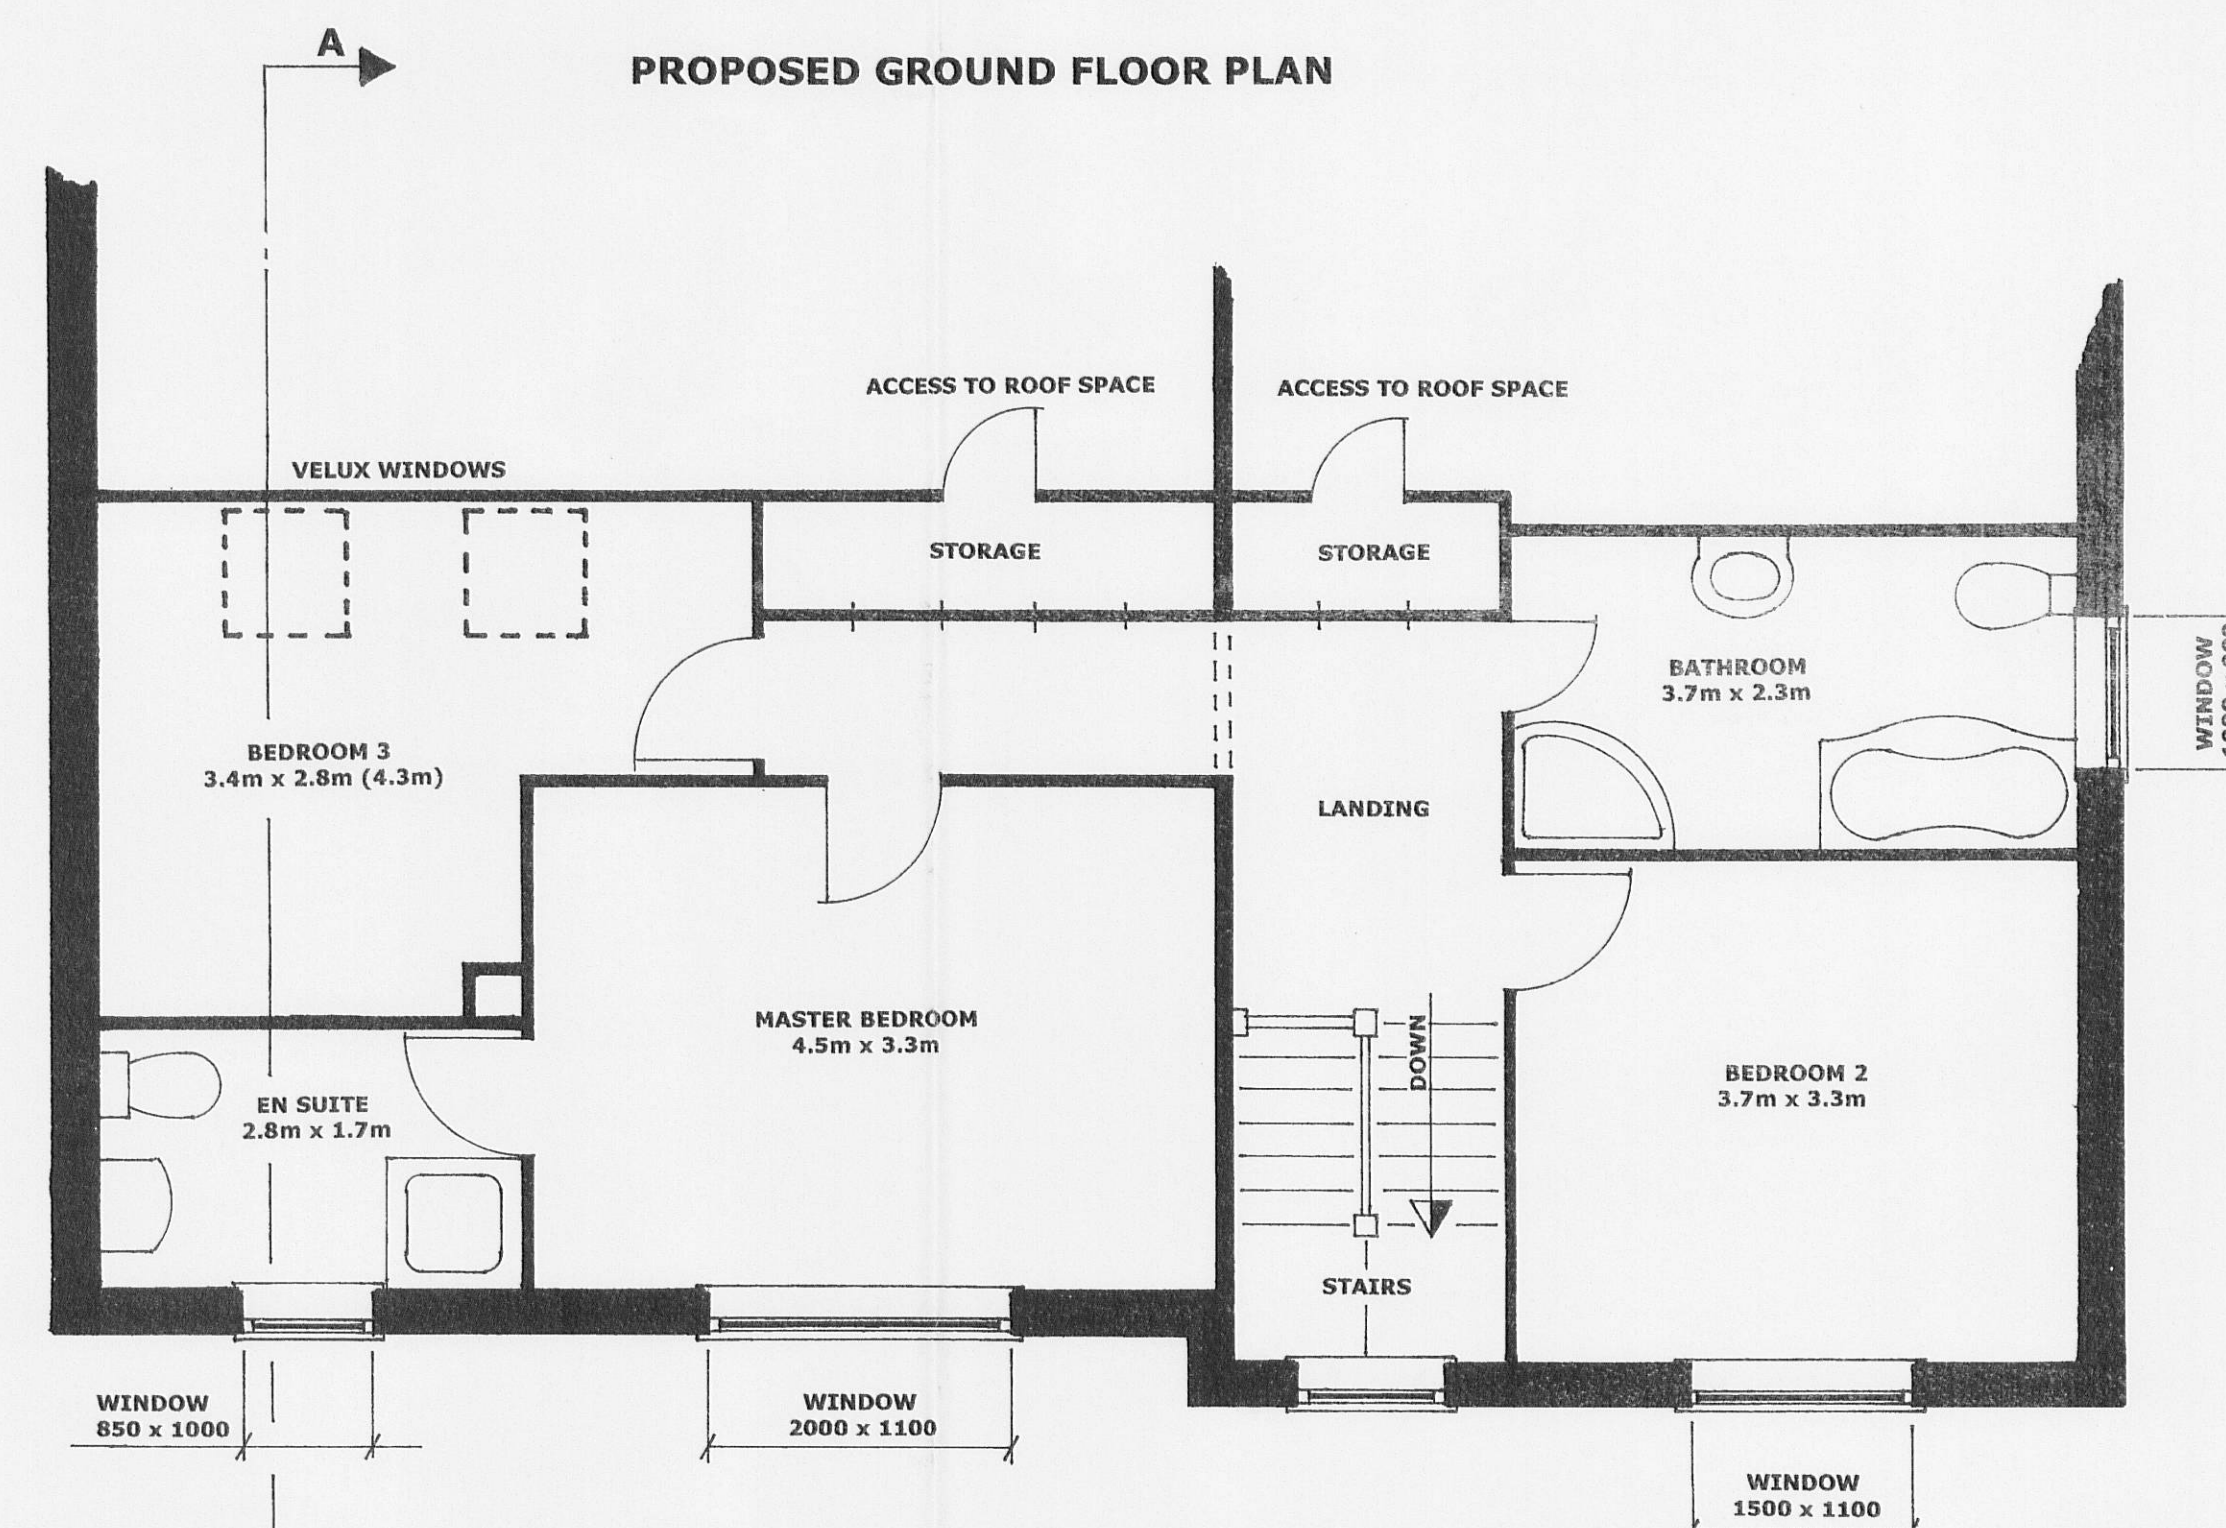

PROPOSED FIRST FLOOR PLAN