
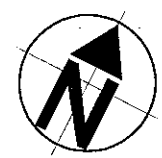


11064P
ALREADY PLANS RECEIVED

26 APRIL 2012

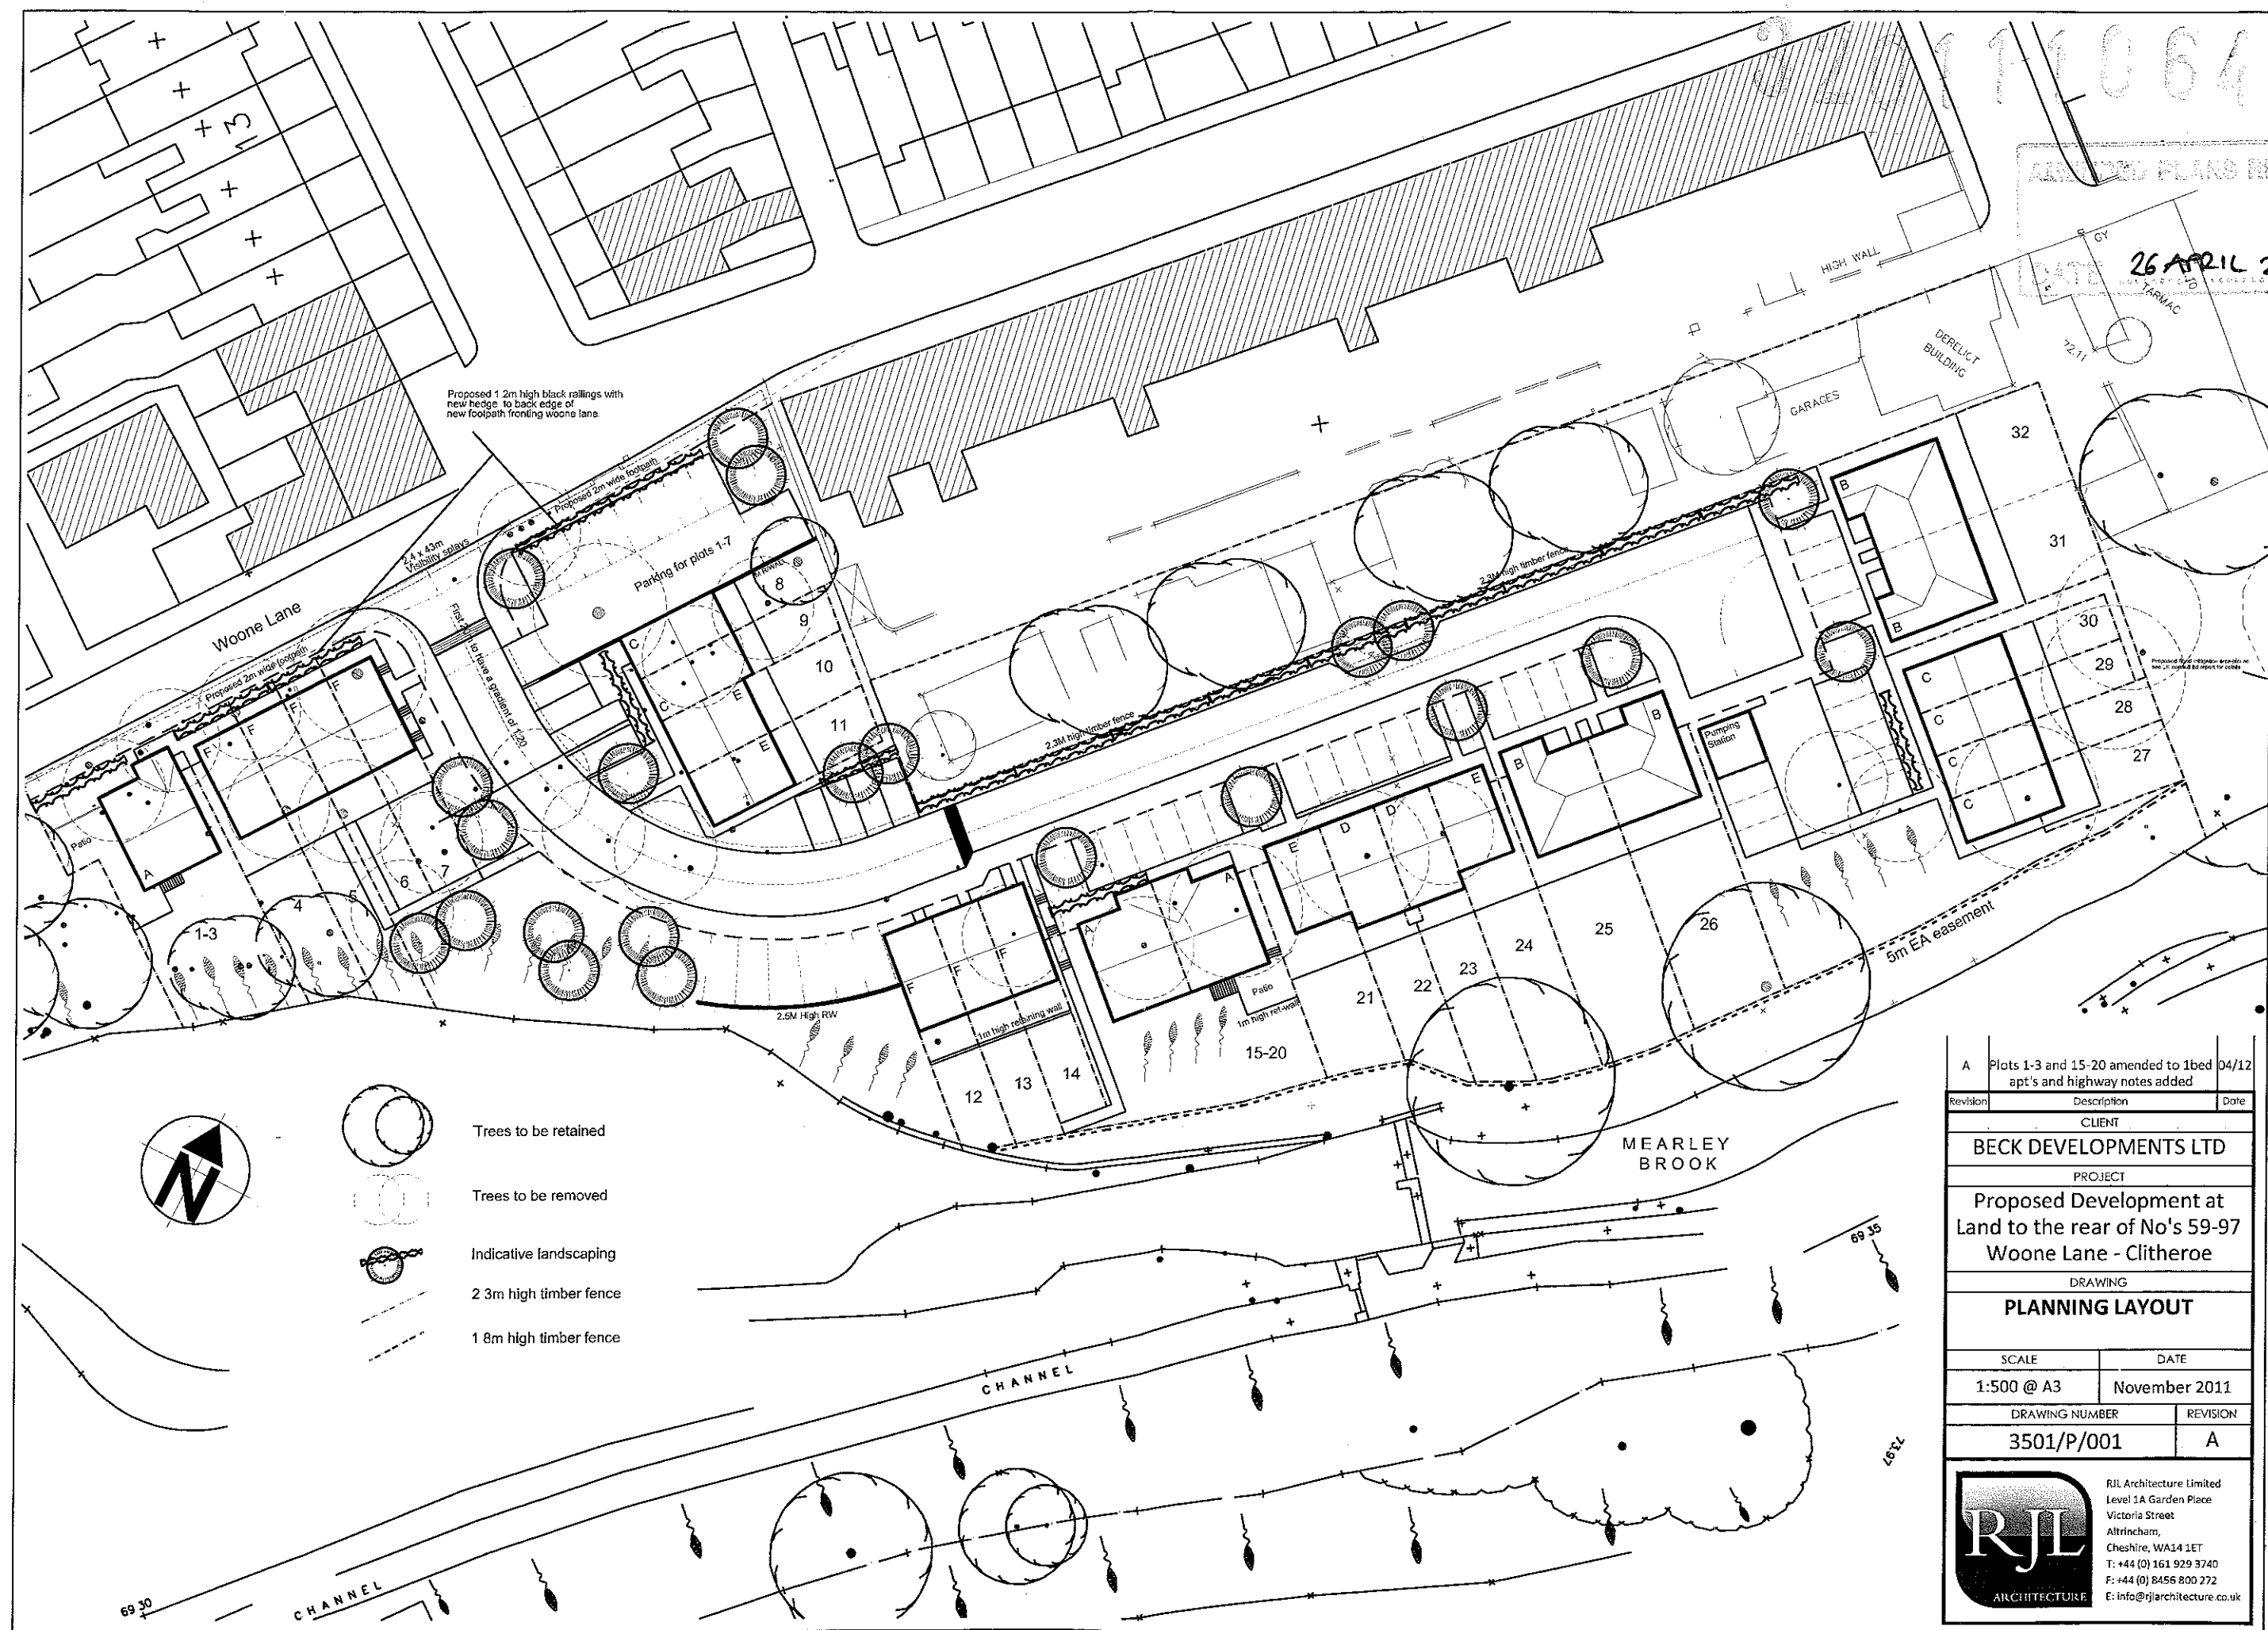

- Trees to be retained
- Trees to be removed
- Indicative landscaping
- 2.3m high timber fence
- 1.8m high timber fence

Revision	Description	Date
A	Plots 1-3 and 15-20 amended to 1bed apt's and highway notes added	04/12
CLIENT		
BECK DEVELOPMENTS LTD		
PROJECT		
Proposed Development at Land to the rear of No's 59-97 Woone Lane - Clitheroe		
DRAWING		
PLANNING LAYOUT		
SCALE	DATE	
1:500 @ A3	November 2011	
DRAWING NUMBER	REVISION	
3501/P/001	A	

RJI Architecture Limited
Level 1A Garden Place
Victoria Street
Altrincham,
Cheshire, WA14 1ET
T: +44 (0) 161 929 3740
F: +44 (0) 8456 800 272
E: info@rjiarchitecture.co.uk

© This drawing and the ideas and building works depicted are the copyright of R.J.L. and may not be used copied or amended without written permission.


PLEASE NOTE
This drawing must not be scaled.
This drawing is to be read in conjunction with all other project drawings.
All details and drawings must be read in conjunction with any client specification.

PLOTS 1-3

320111064P

APPROVED FOR CONSTRUCTION


DATE 26 APRIL 2012

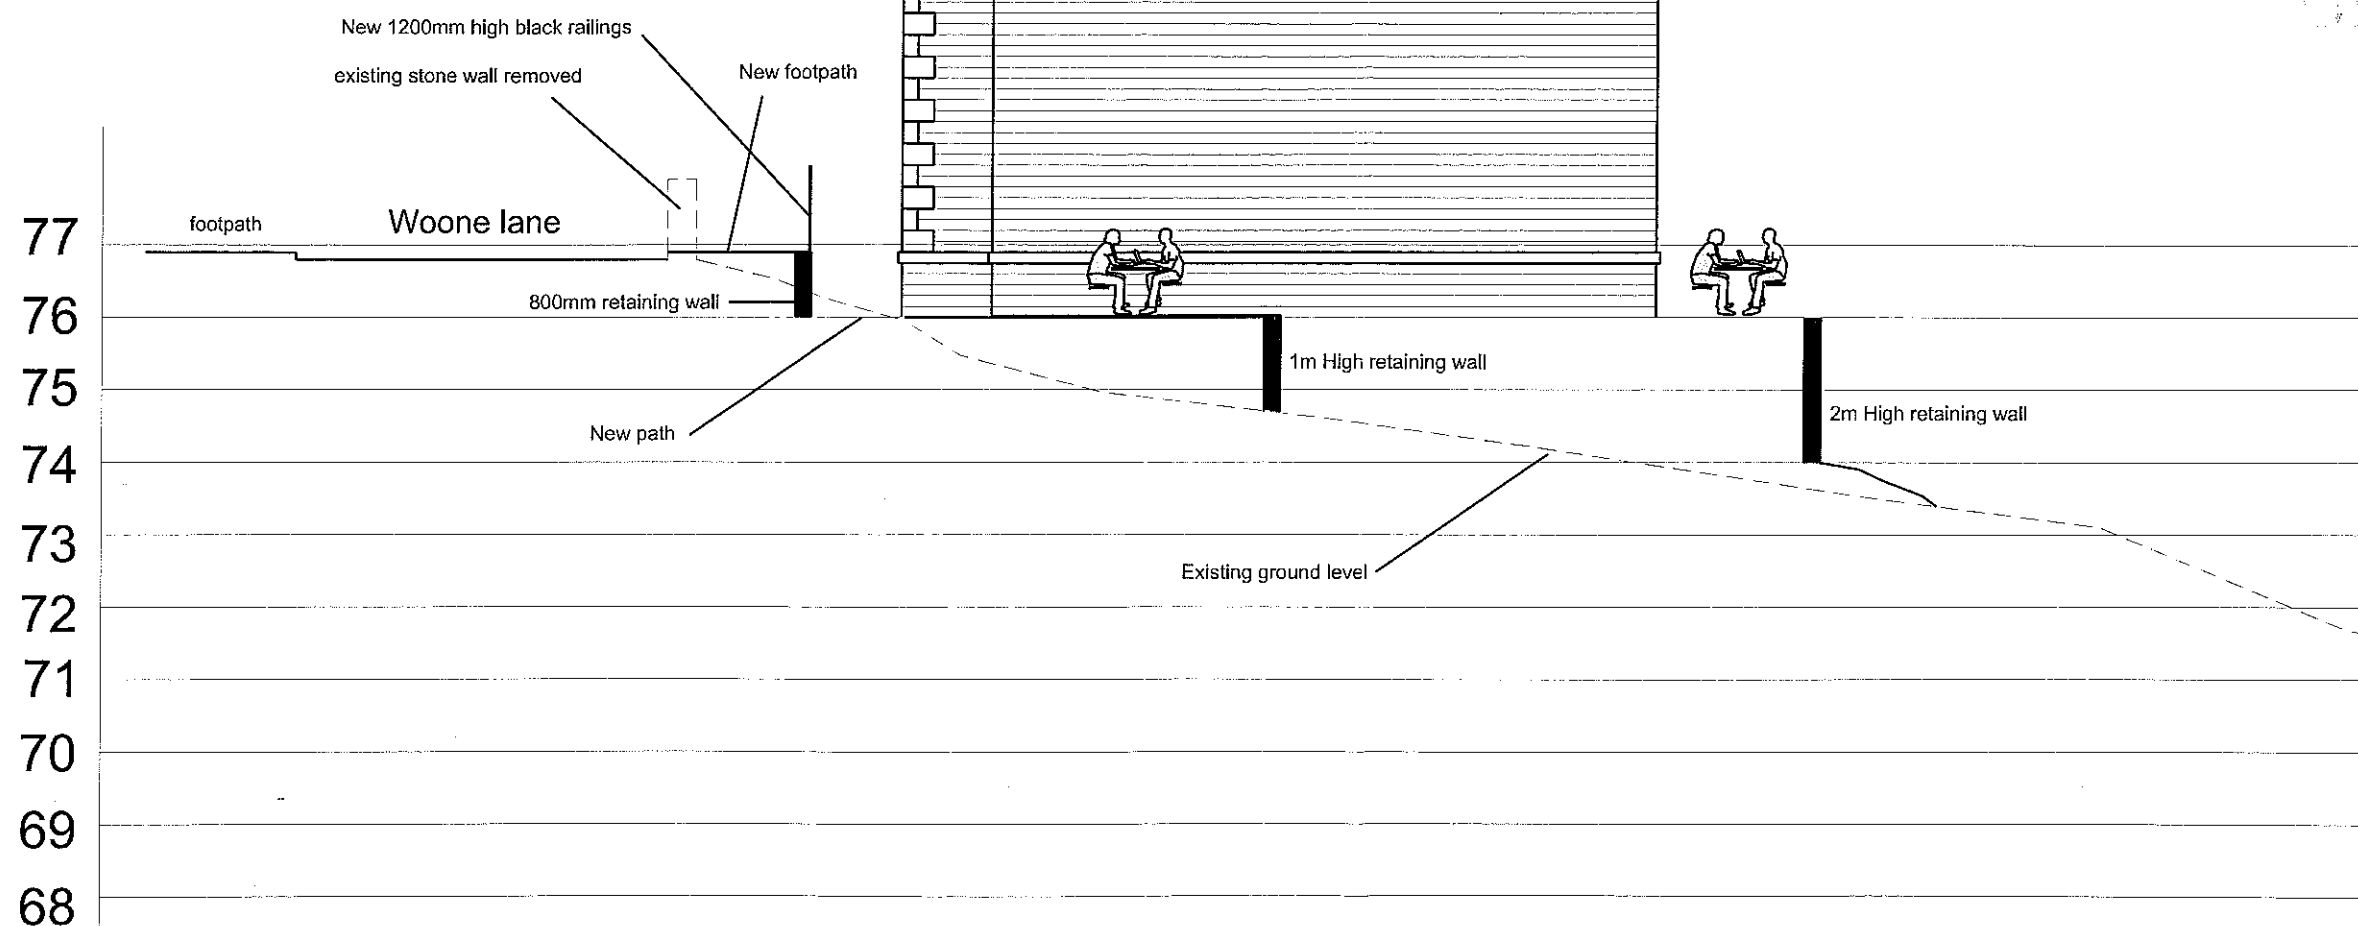


Revision	Description	Date
CLIENT		
BECK DEVELOPMENTS LTD		
PROJECT		
Proposed Development at Land to the rear of No's 59 - 97 Woone Lane - Clitheroe		
DRAWING		
SITE SECTION PLOTS 1 - 3		
SCALE	DATE	
1:100 @ A3	Feb 2012	
DRAWING NUMBER		REVISION
3501/P/050		-
		
R.J.L Architecture Limited Level 1A Garden Place Victoria Street Altrincham, Cheshire, WA14 1ET T: +44 (0) 161 929 3740 F: +44 (0) 8456 800 272 E: info@rjlarchitecture.co.uk		




Front elevation

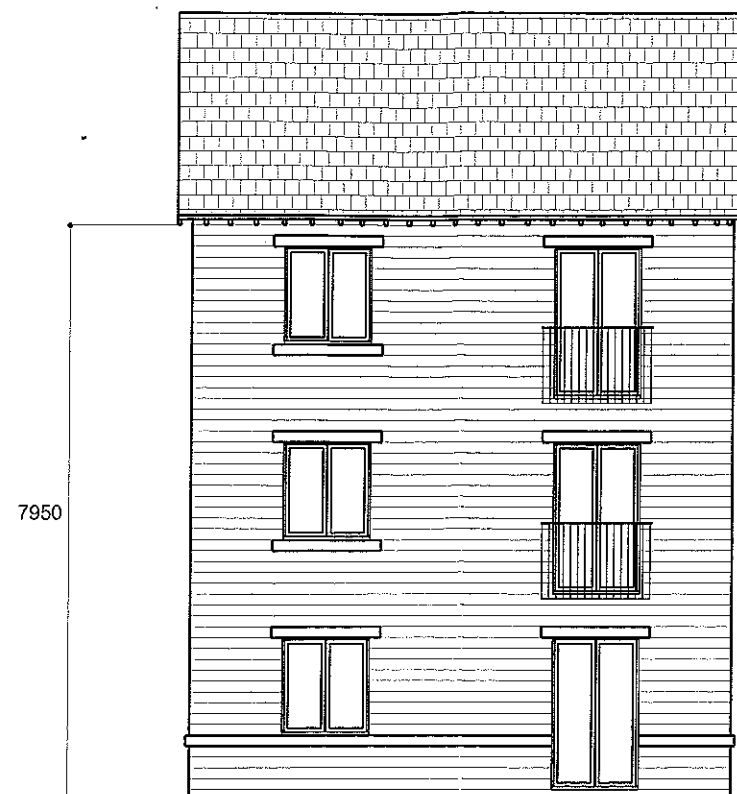


Rear elevation

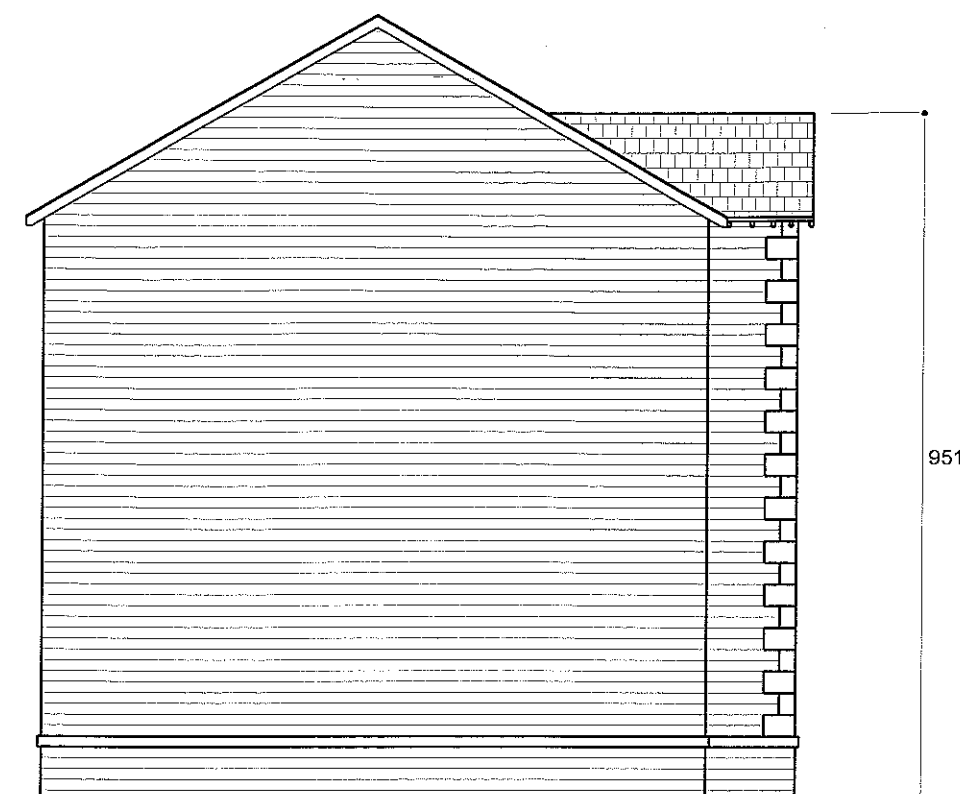

Side elevation

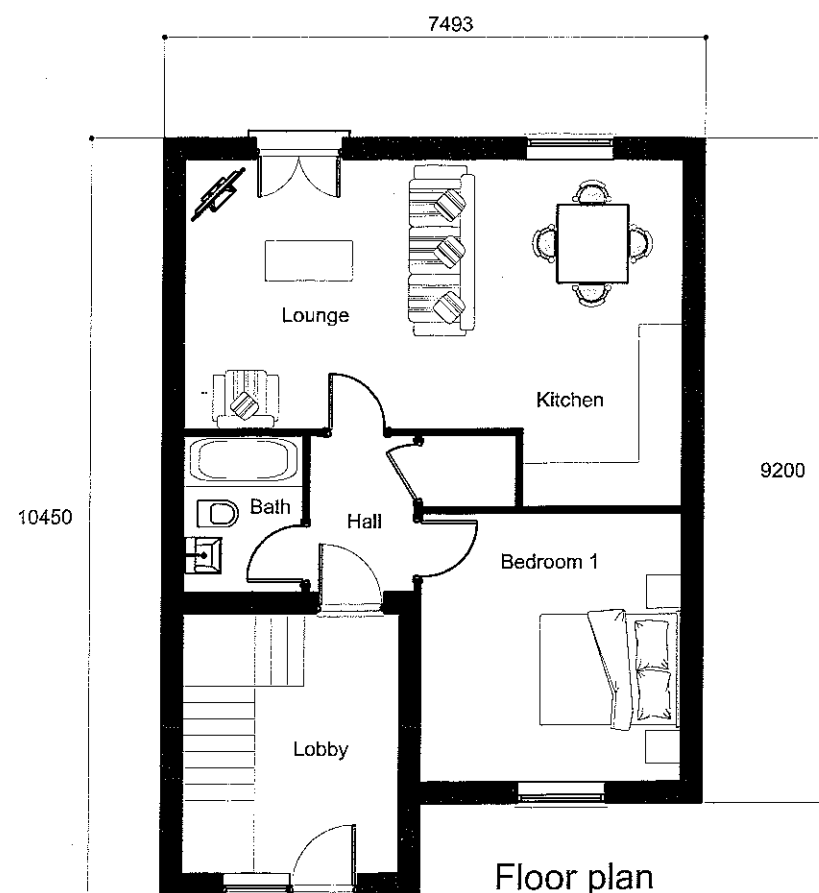

Floor plan

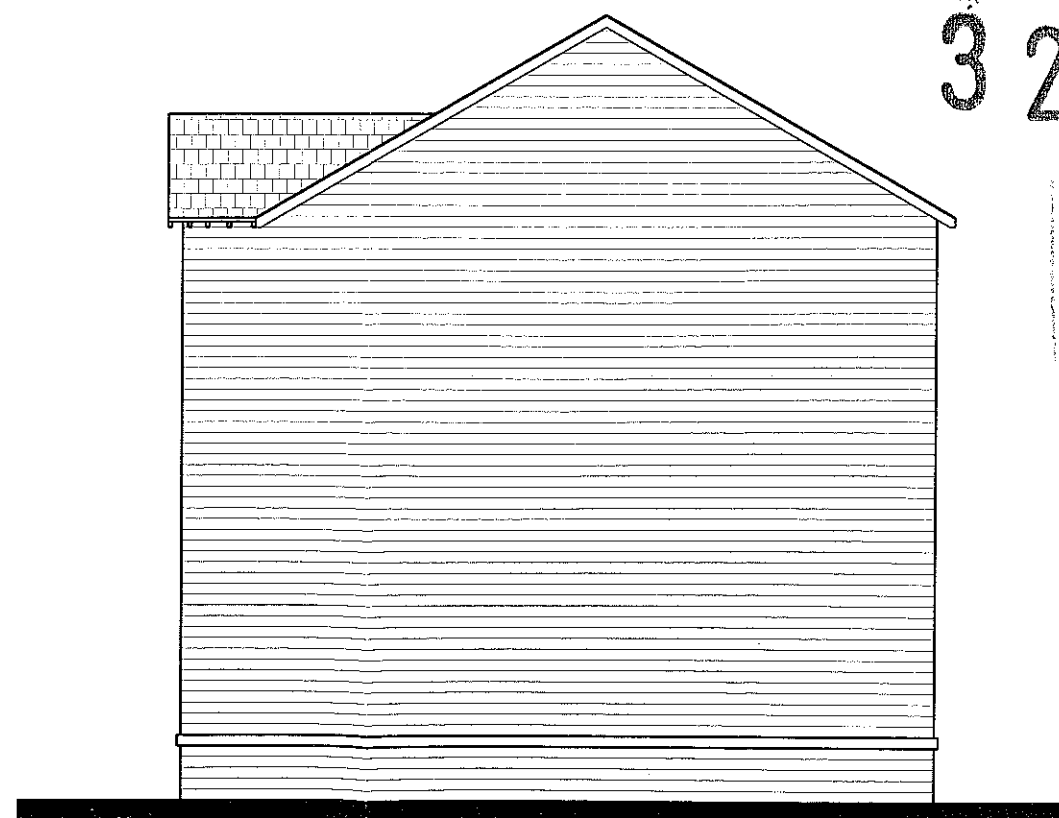

Side elevation

320111064P

AMENDED PLANS RECEIVED

DATE 26 April 2012


Revision	Description	Date
A	Amended to 1 bed apt s and handed to suit planning layout	04/12
CLIENT		
BECK DEVELOPMENTS LTD		
PROJECT		
Proposed Development at Land to threar of No's 59 - 97 Woone Lane - Clitheroe		
DRAWING		
PLOTS 1-3		
SCALE		DATE
1:100 @ A3		November 2011
DRAWING NUMBER		REVISION
3501/P/008		A-

RJL ARCHITECTURE


RJL Architecture Limited
Level 1A Garden Place
Victoria Street
Altrincham,
Cheshire, WA14 1ET
T: +44 (0) 161 929 3740
F: +44 (0) 8456 800 272
E: info@rjlarchitecture.co.uk

© This drawing and the ideas and building works depicted are the copyright of R.J.L. and may not be used copied or amended without written permission.

PLEASE NOTE
This drawing must not be scaled.
This drawing is to be read in conjunction with all other project drawings.
All details and drawings must be read in conjunction with any client specification.

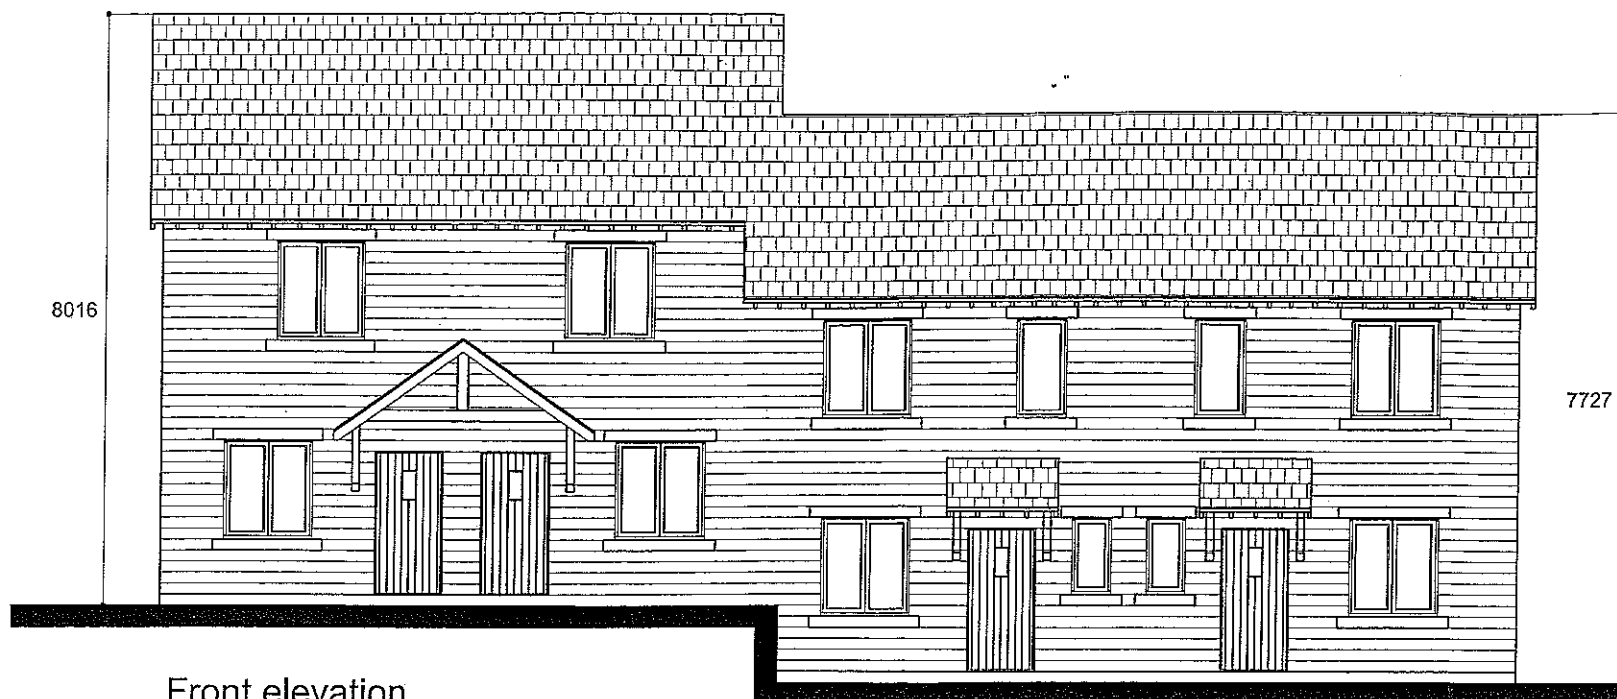


Front elevation

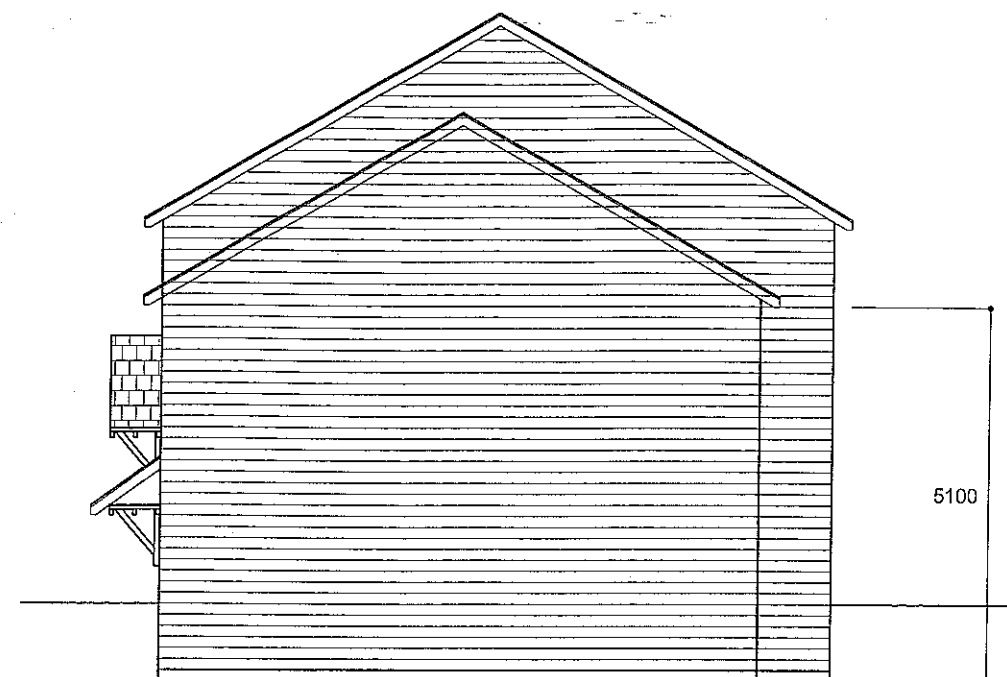

Side elevation



Rear elevation

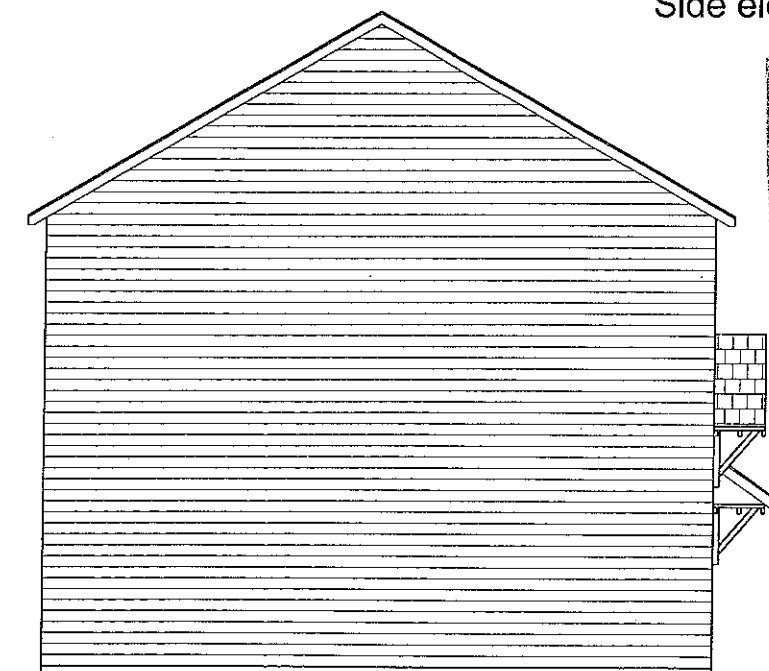

Side elevation

AMENDED PLANS RECEIVED
DATE 2 MAY 2012


A	Front elevation amended to suit planning layout	04/12
Revision	Description	Date
CLIENT		
BECK DEVELOPMENTS LTD		
PROJECT		
Proposed Development at Land to the rear of No's 59 - 97 Woone Lane - Clitheroe		
DRAWING		
PLOTS 8-11 ELEVATIONS		
SCALE		DATE
1:100 @ A3		November 2011
DRAWING NUMBER		REVISION
3501/P/011		-

320111064P

R.J.L. Architecture Limited
Level 1A Garden Place,
Victoria Street
Altrincham,
Cheshire, WA14 1ET
T: +44 (0) 161 929 3740
F: +44 (0) 8456 800 272
E: info@rjlarchitecture.co.uk


This drawing and the ideas and building works depicted are the copyright of R.J.L. and may not be used copied or amended without written permission.


PLEASE NOTE
This drawing must not be scaled.
This drawing is to be read in conjunction with all other project drawings.
All details and drawings must be read in conjunction with any client specification.

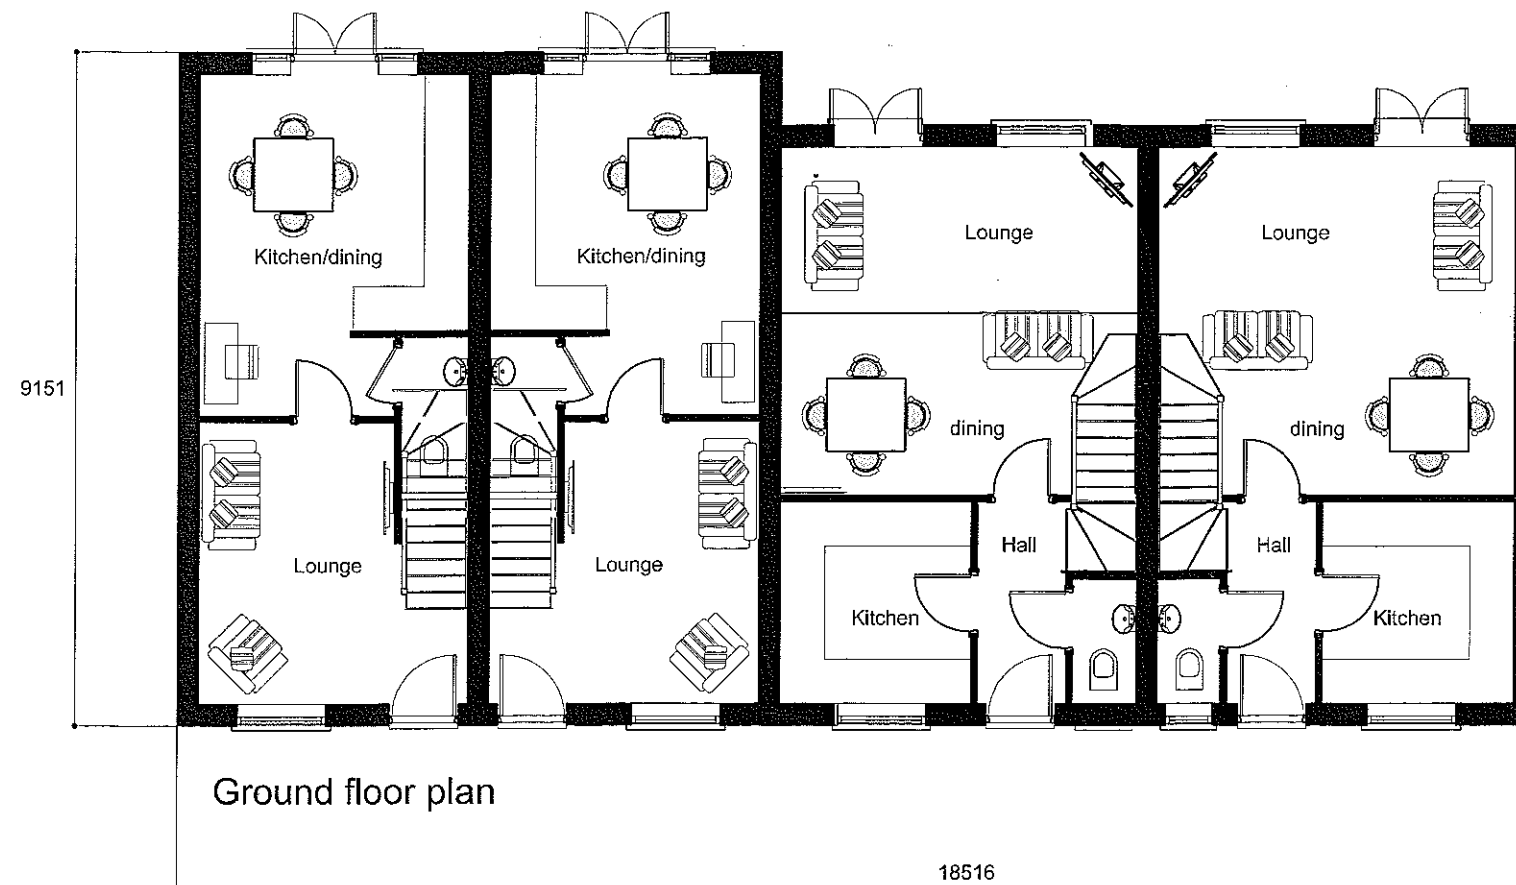

AMENDED PLANS RECEIVED
DATE 2 MAY 2012

320111064P

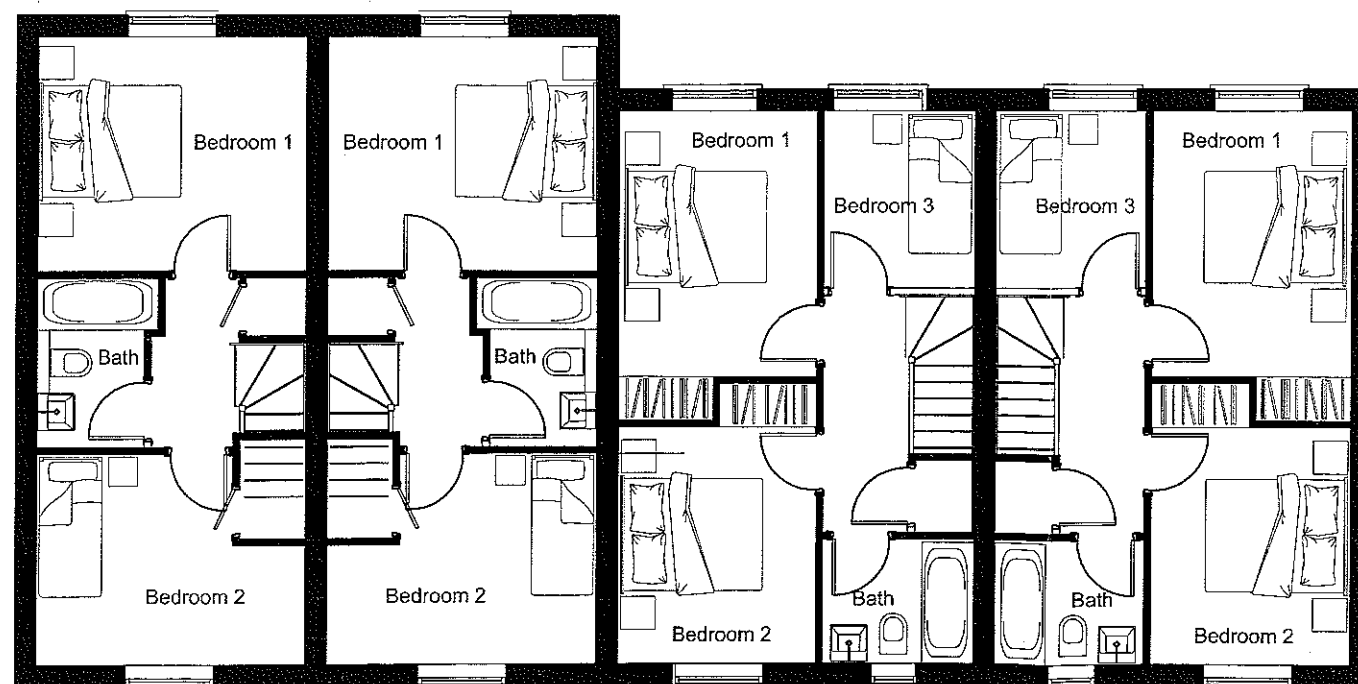


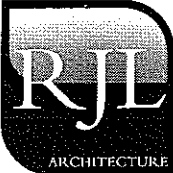Revision	Description	Date
CLIENT		
BECK DEVELOPMENTS LTD		
PROJECT		
Proposed Development at Land to threar of No's 59 - 97 Woone Lane - Clitheroe		
DRAWING		
PLOTS 8-11 FLOOR PLANS		
SCALE	DATE	
1:100 @ A3	November 2011	
DRAWING NUMBER	REVISION	
3501/P/012	-	
 RJL Architecture Limited Level 1A Garden Place Victoria Street Altrincham, Cheshire, WA14 1ET T: +44 (0) 161 929 3740 F: +44 (0) 8456 800 272 E: info@rjlarchitecture.co.uk		



10880

Front elevation

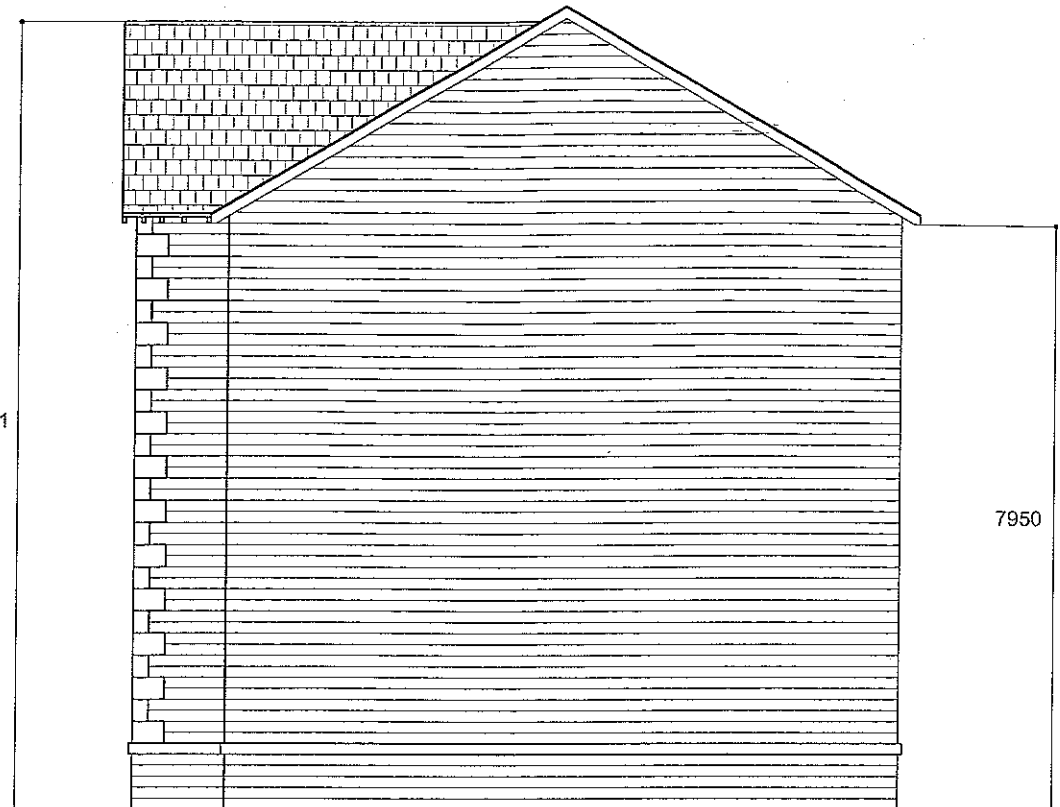


10671


7950

Side elevation

320111064P

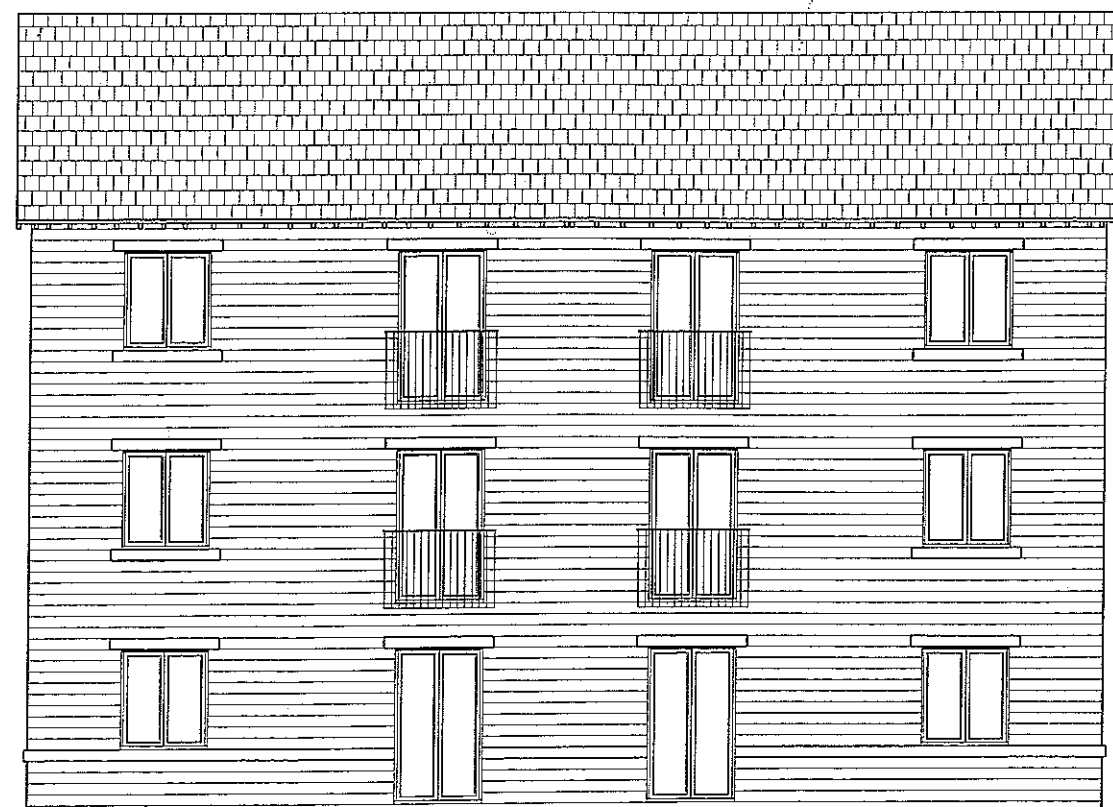

Rear elevation

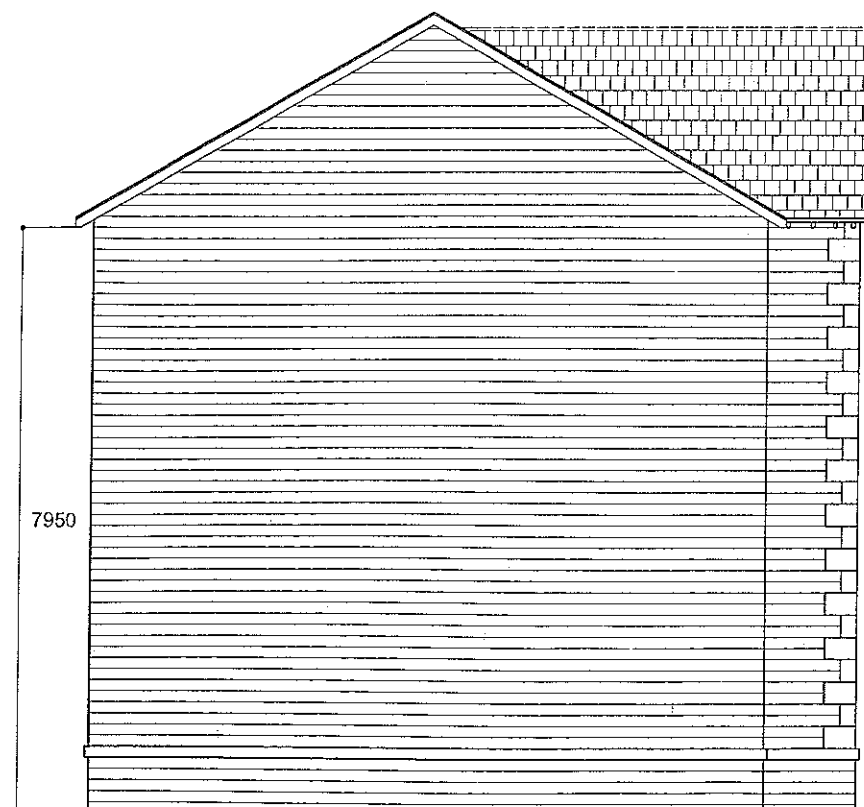

7950

Side elevation

AMENDED PLANS RECEIVED

DATE 2 MAY 2012

Revision	Description	Date
A	Amended to 1bed apt's	04/12
CLIENT		
BECK DEVELOPMENTS LTD		
PROJECT		
Proposed Development at Land to threar of No's 59 - 97 Woone Lane - Clitheroe		
DRAWING		
PLOTS 15-20 ELEVATIONS		
SCALE		DATE
1:100 @ A3		November 2011
DRAWING NUMBER		REVISION
3501/P/016		A




RJA Architecture Limited
Level 1A Garden Place
Victoria Street
Altrincham,
Cheshire, WA14 1ET
T: +44 (0) 161 929 3740
F: +44 (0) 8456 800 272
E: info@rjaarchitecture.co.uk

© This drawing and the ideas and building works depicted are the copyright of R.J.L. and may not be used copied or amended without written permission.

PLEASE NOTE
This drawing must not be scaled.
This drawing is to be read in conjunction with all other project drawings.
All details and drawings must be read in conjunction with any client specification.

320111064P

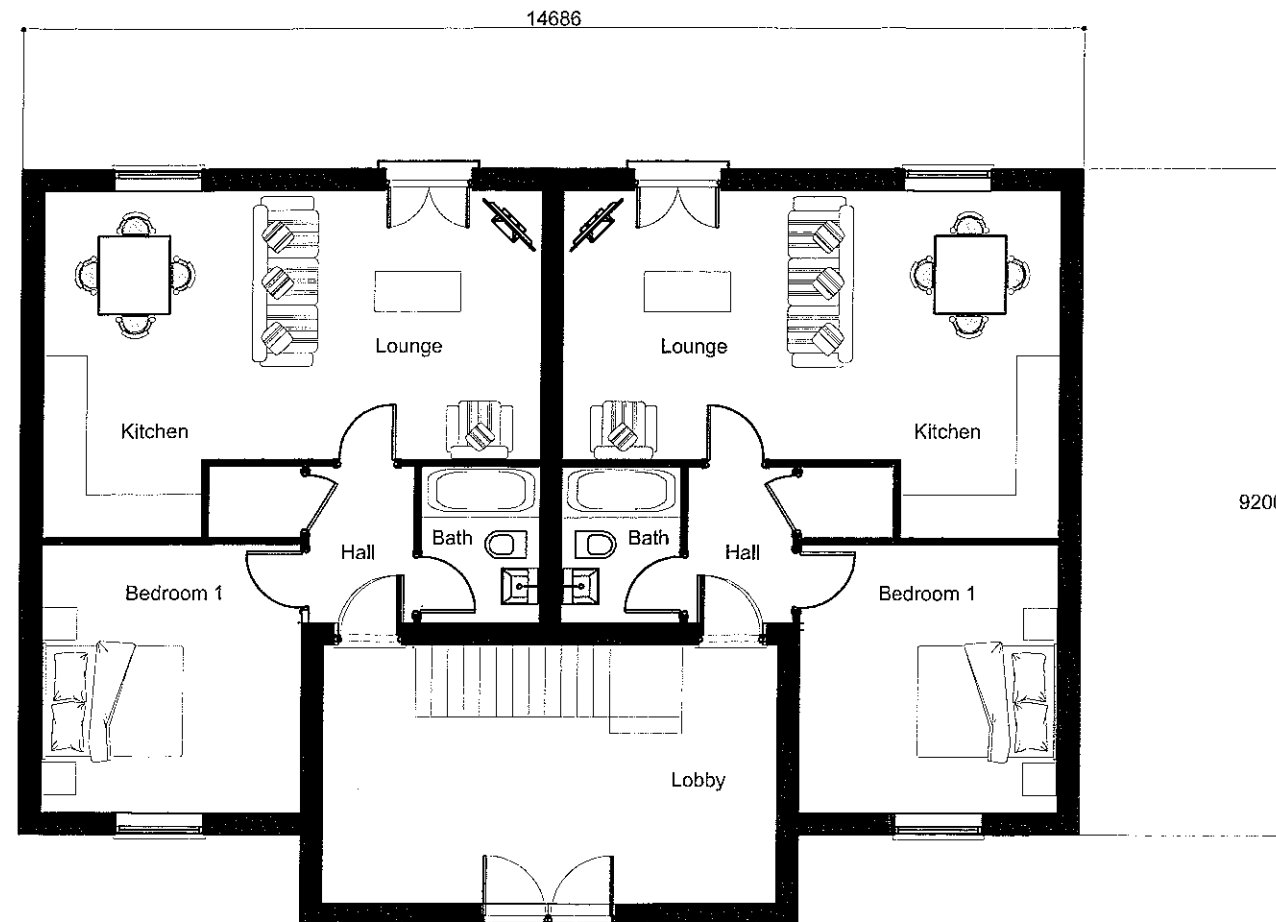


Ground floor plan

26 APRIL 2012

A	Amended to 1bed apt s	04/12
Revision	Description	Date
CLIENT		
BECK DEVELOPMENTS LTD		
PROJECT		
Proposed Development at Land to the rear of No's 59 - 97 Woone Lane - Clitheroe		
DRAWING		
PLOTS 15-20 FLOOR PLANS		
SCALE		DATE
1:100 @ A3		November 2011
DRAWING NUMBER		REVISION
3501/P/015		A
 R.J.L. Architecture Limited Level 1A Garden Place Victoria Street Altrincham, Cheshire, WA14 1ET T: +44 (0) 161 929 3740 F: +44 (0) 8456 800 272 E: info@rjlarchitecture.co.uk		



Front elevation

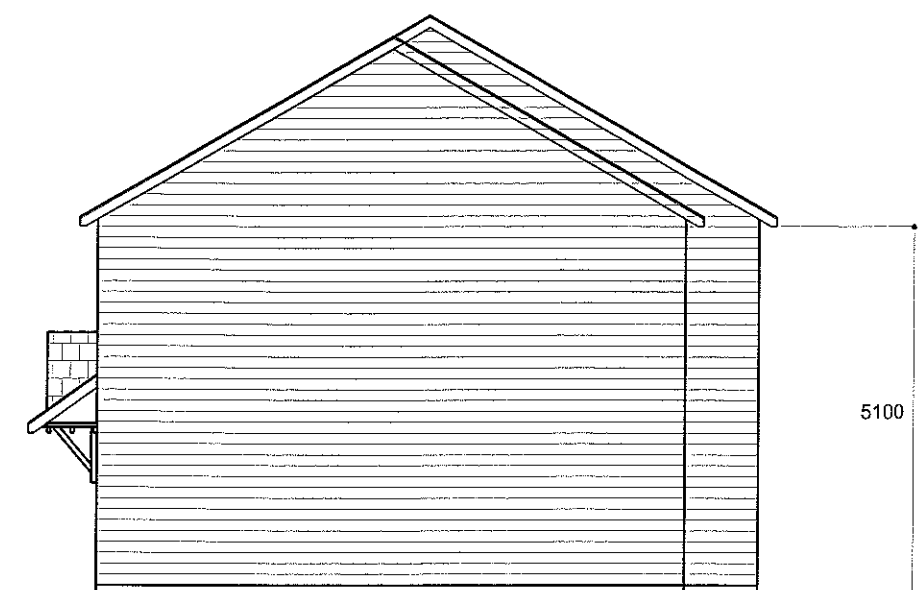


Side elevation

320111064P

AMENDED PLANS RECEIVED
DATE 26 APRIL 2012



Rear elevation

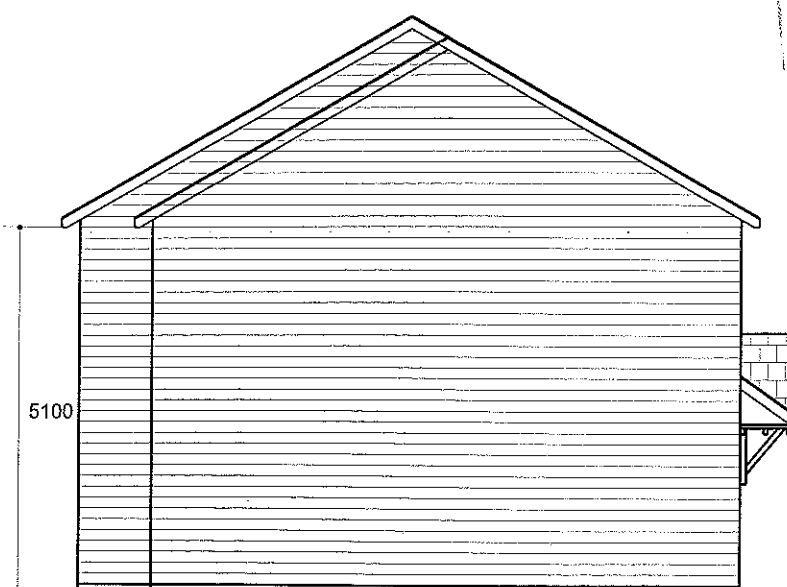

Side elevation

A	Rear elevation amended to suit floor plans	04/12
Revision	Description	Date
CLIENT		
BECK DEVELOPMENTS LTD		
PROJECT		
Proposed Development at Land to the rear of No's 59 - 97 Woone Lane - Clitheroe		
DRAWING		
PLOTS 21-24 ELEVATIONS		
SCALE		DATE
1:100 @ A3		November 2011
DRAWING NUMBER		REVISION
3501/P/018		A
 RJL Architecture Limited Level 1A Garden Place Victoria Street Altrincham, Cheshire, WA14 1ET T: +44 (0) 161 929 3740 F: +44 (0) 8456 800 272 E: info@rjlarchitecture.co.uk		