




-
-  Trees to be retained
 Trees to be removed
 Indicative landscaping
 2.3m high timber fence
 1.8m high timber fence

Revision	Description	Date
CLIENT		
BECK DEVELOPMENTS LTD		
PROJECT		
Proposed Development at Land to the rear of No's 59-97 Woone Lane - Clitheroe		
DRAWING		
PLANNING LAYOUT		
SCALE	DATE	
1:500 @ A3	November 2011	
DRAWING NUMBER	REVISION	
3501/P/001	-	
		
RJL Architecture Limited Level 1A Garden Place, Victoria Street Altrincham, Cheshire, WA14 1ET T: +44 (0) 161 929 3740 F: +44 (0) 8456 800 272 E: info@rjlarchitecture.co.uk		

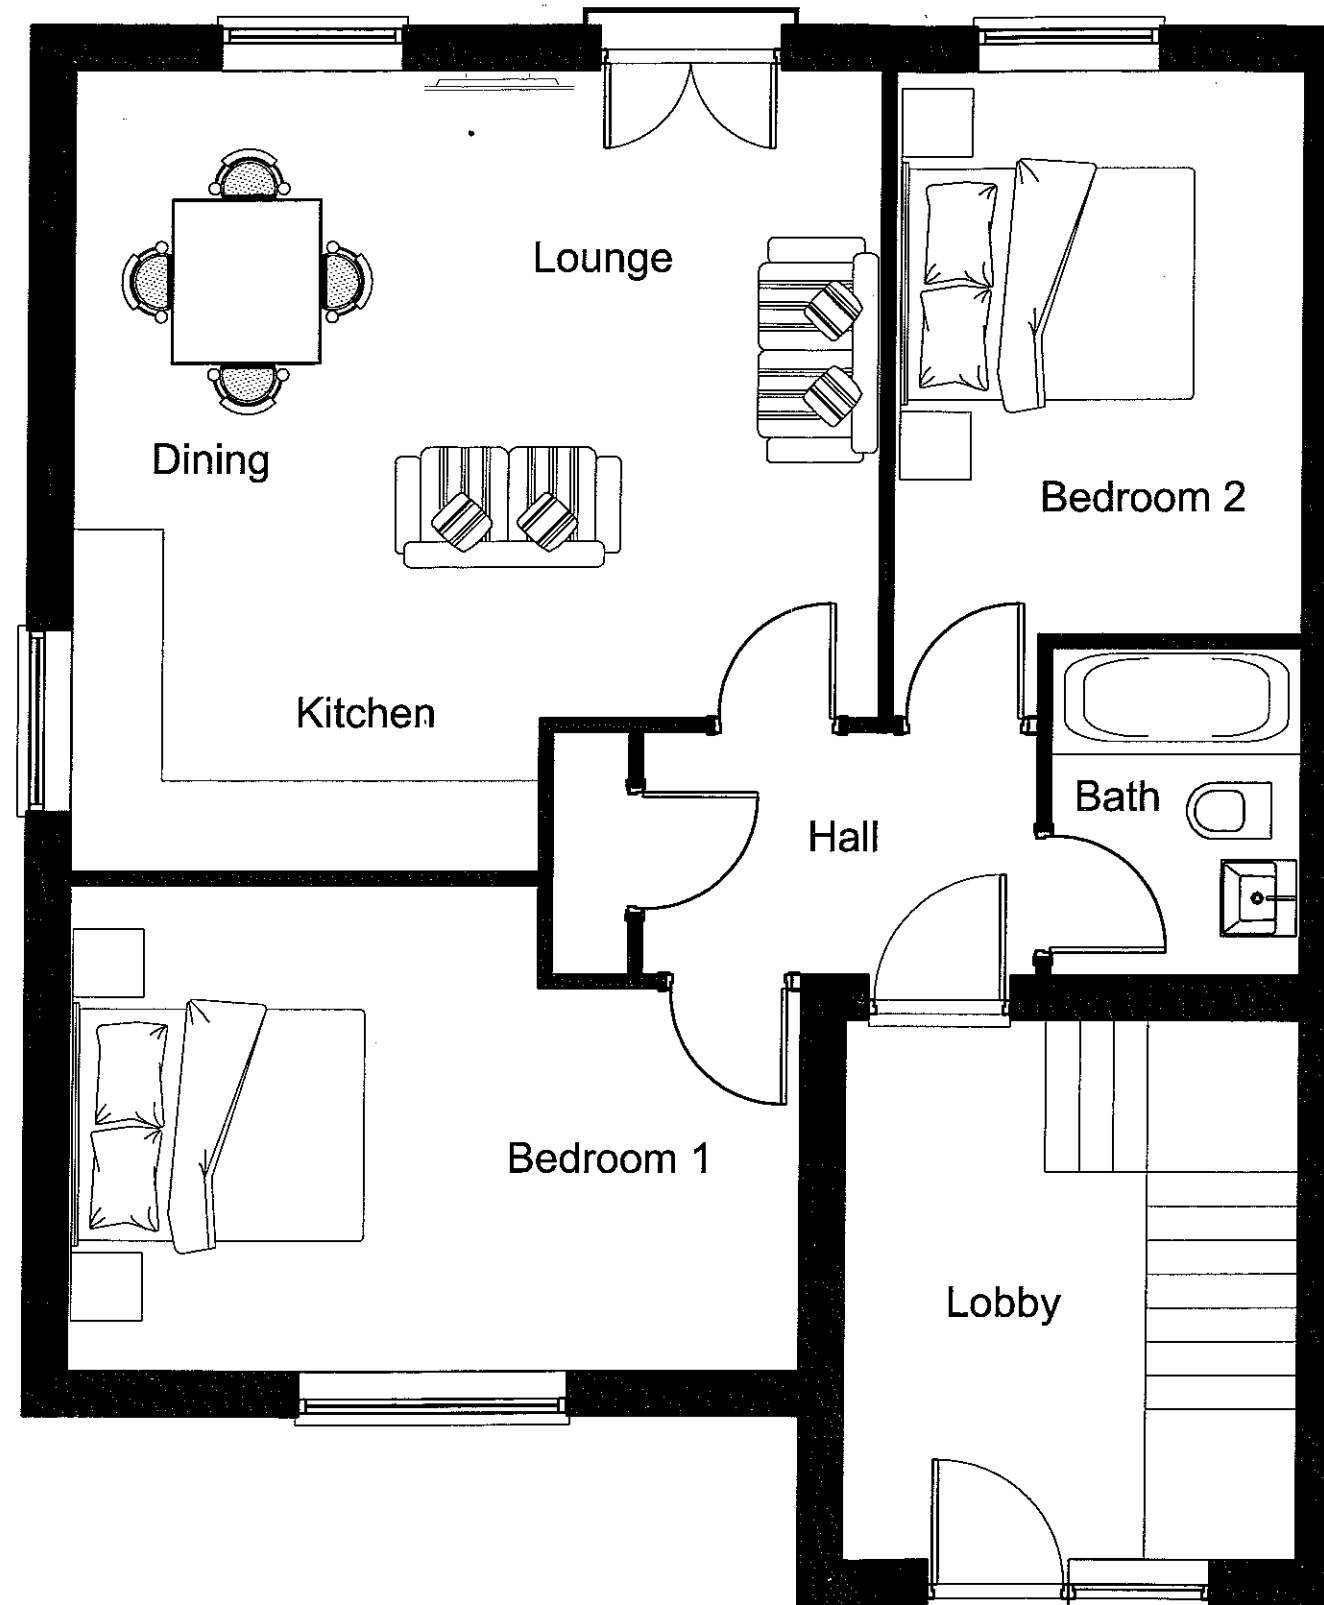


320111064P

A - 2 bed Flat 57m2

Revision	Description	Date
CLIENT		
BECK DEVELOPMENTS LTD		
PROJECT		
Proposed Development at Land to threar of No's 59 - 97 Woone Lane - Clitheroe		
DRAWING		
HOUSE TYPE A		
SCALE		DATE
1:50 @ A3		November 2011
DRAWING NUMBER		REVISION
3501/P/002		-

© This drawing and the ideas and building works depicted are the copyright of R.J.L. and may not be used copied or amended without written permission.



PLEASE NOTE
This drawing must not be scaled.
The drawing is to be read in conjunction with all other project drawings.
All details and drawings must be read in conjunction with any client specifications.

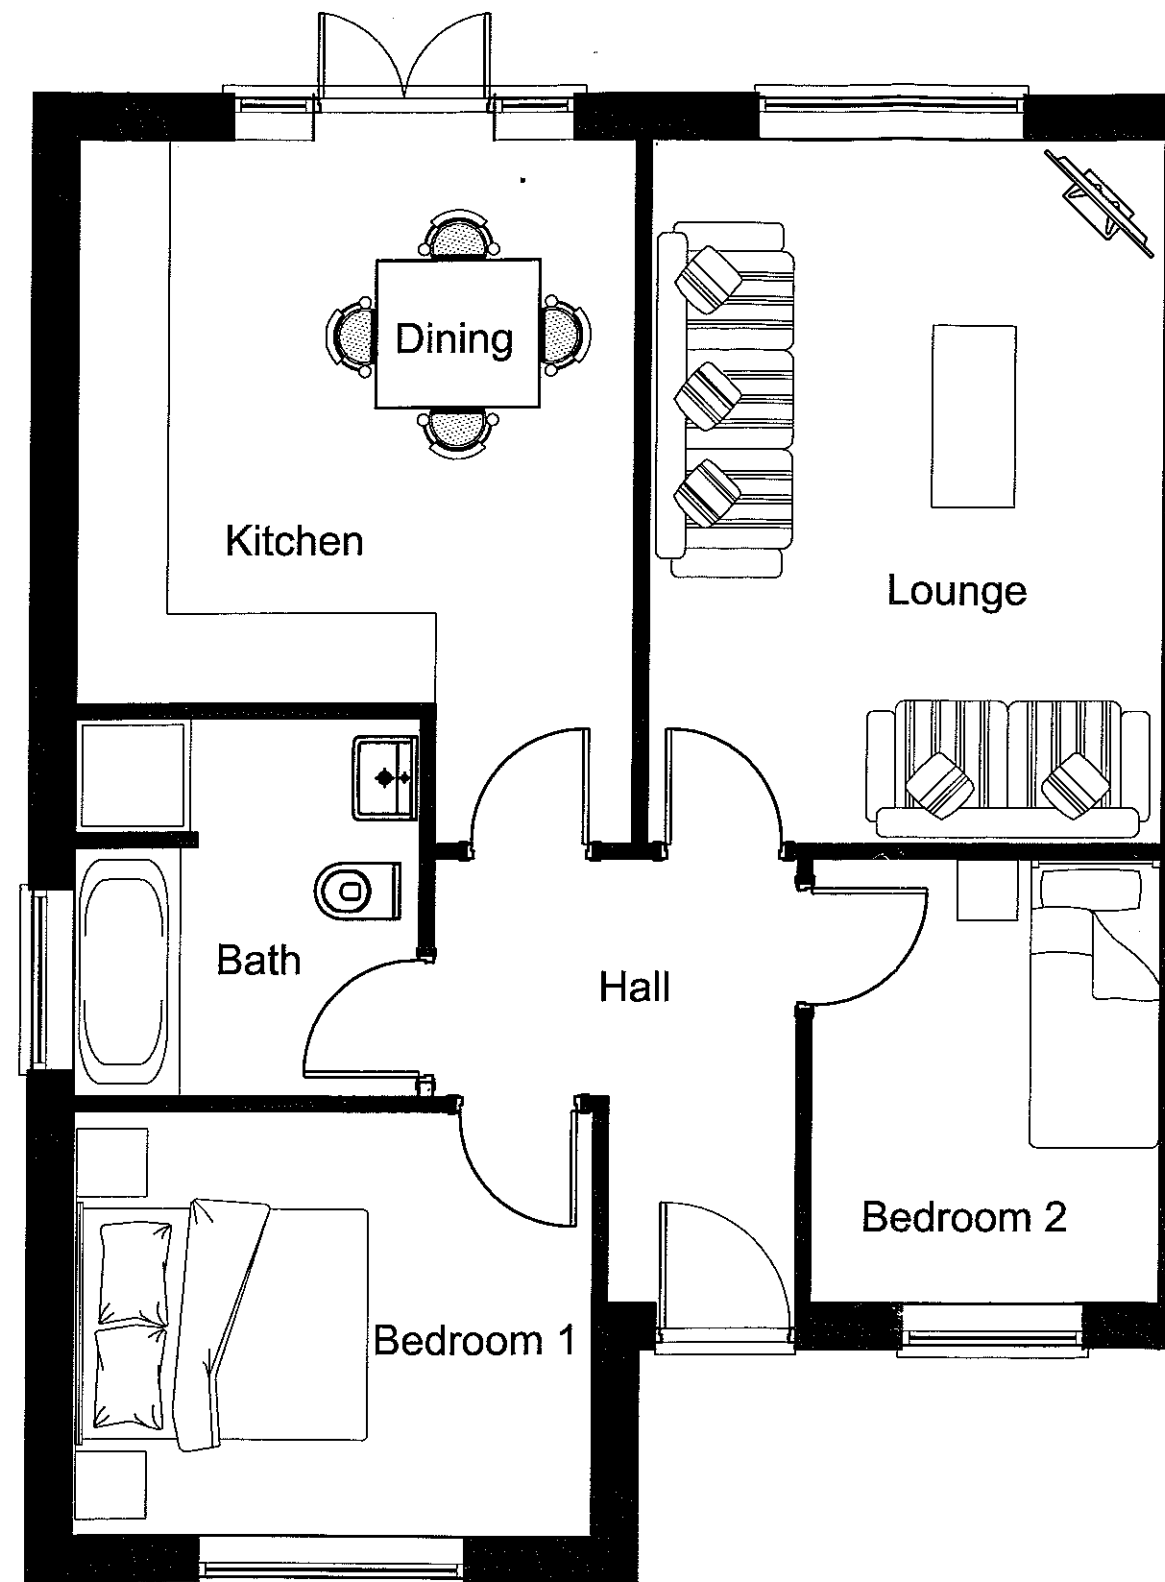

320111064P

B - 2 bed bungalow 60m2


Revision	Description	Date
CLIENT		
BECK DEVELOPMENTS LTD		
PROJECT		
Proposed Development at Land to threar of No's 59 - 97 Woone Lane - Clitheroe		
DRAWING		
HOUSE TYPE B		
SCALE		DATE
1:50 @ A3		November 2011
DRAWING NUMBER		REVISION
3501/P/003		-
RJL ARCHITECTURE RJL Architecture Limited Level 1A Garden Place Victoria Street Altrincham, Cheshire, WA14 1ET T: +44 (0) 161 929 3740 F: +44 (0) 8456 800 272 E: info@rjlarchitecture.co.uk		

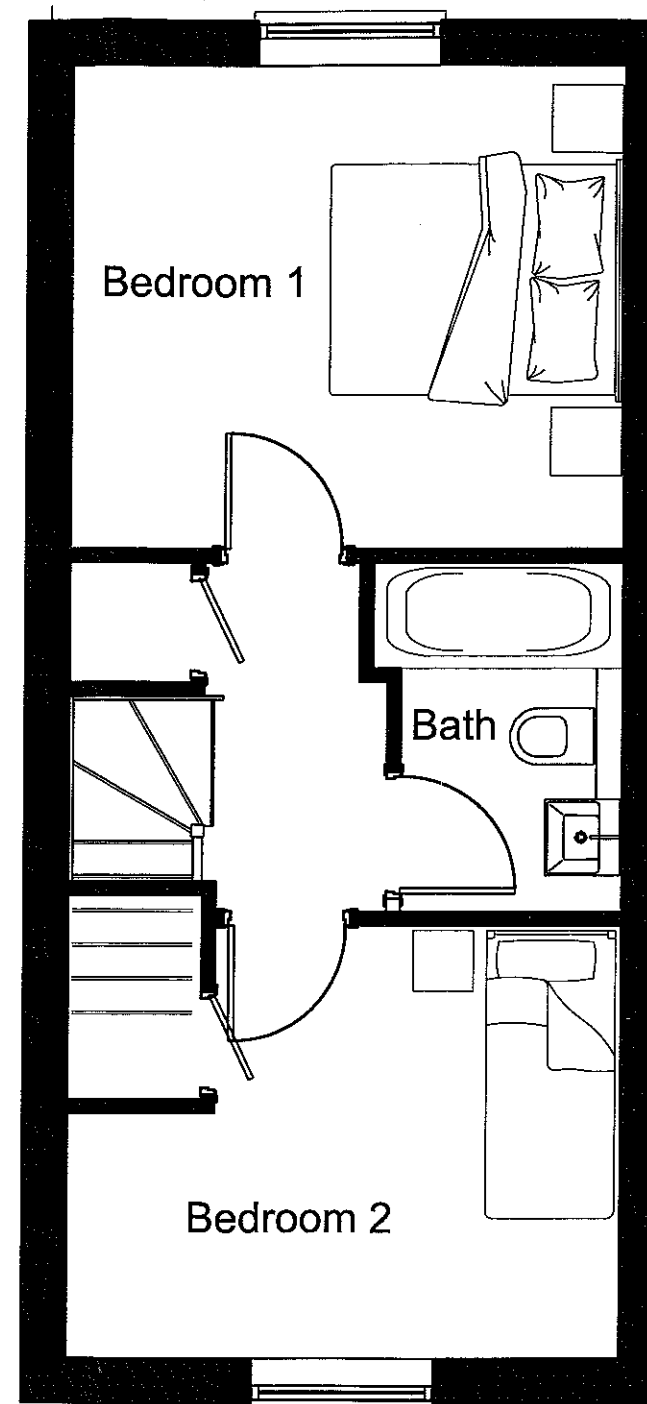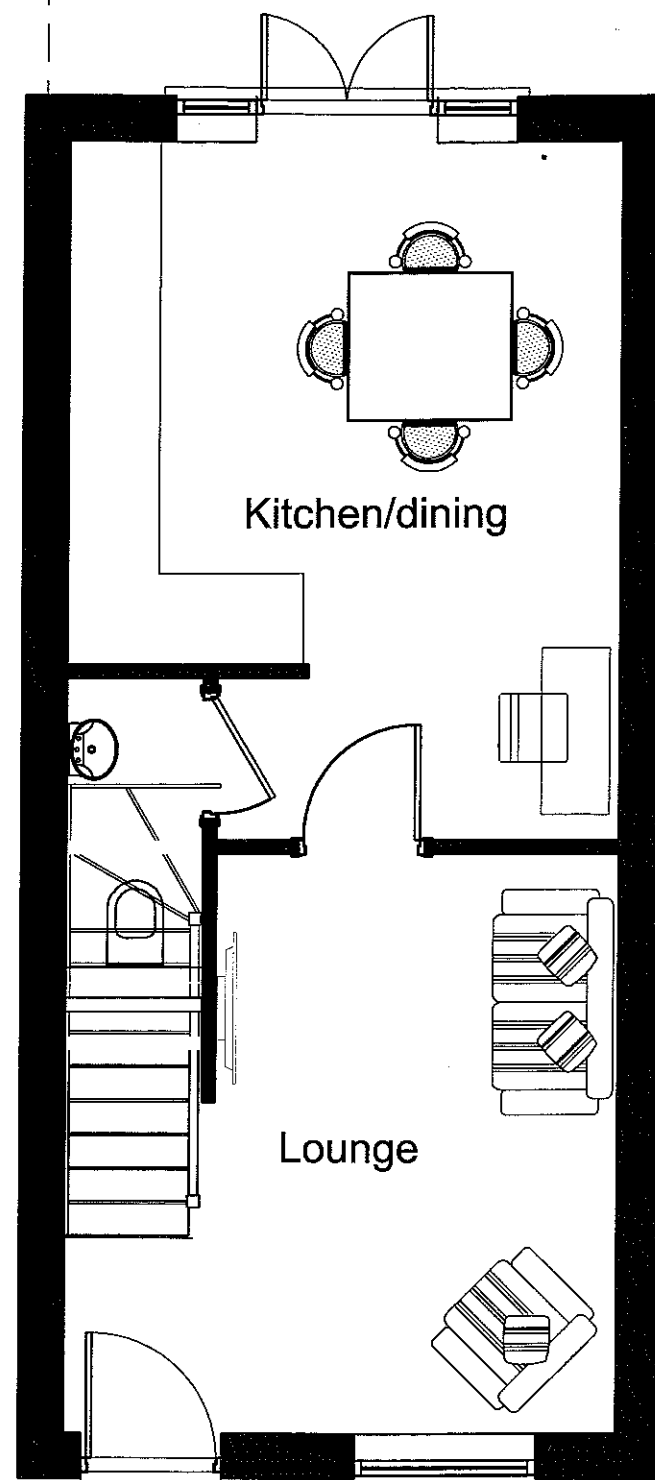



320111064P

C - 2 bed 3 persons 60m2

Revision	Description	Date
CLIENT		
BECK DEVELOPMENTS LTD		
PROJECT		
Proposed Development at Land to threar of No's 59 - 97 Woone Lane - Clitheroe		
DRAWING		
HOUSE TYPE C		
SCALE		DATE
1:50 @ A3		November 2011
DRAWING NUMBER		REVISION
3501/P/004		-

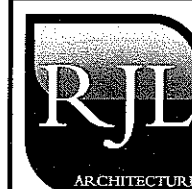

RJA Architecture Limited
Level 1A Garden Place
Victoria Street
Altrincham,
Cheshire, WA14 1ET
T: +44 (0) 161 929 3740
F: +44 (0) 8456 800 272
E: info@rjaarchitecture.co.uk

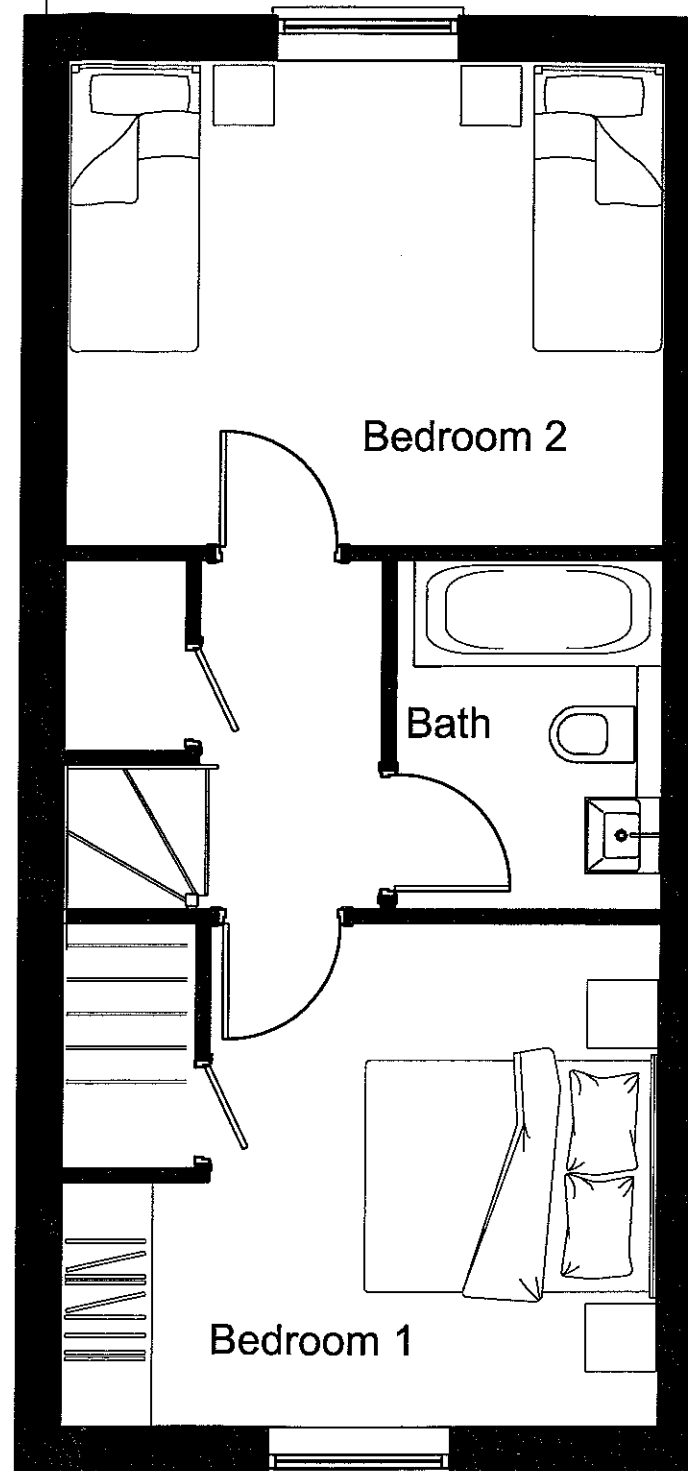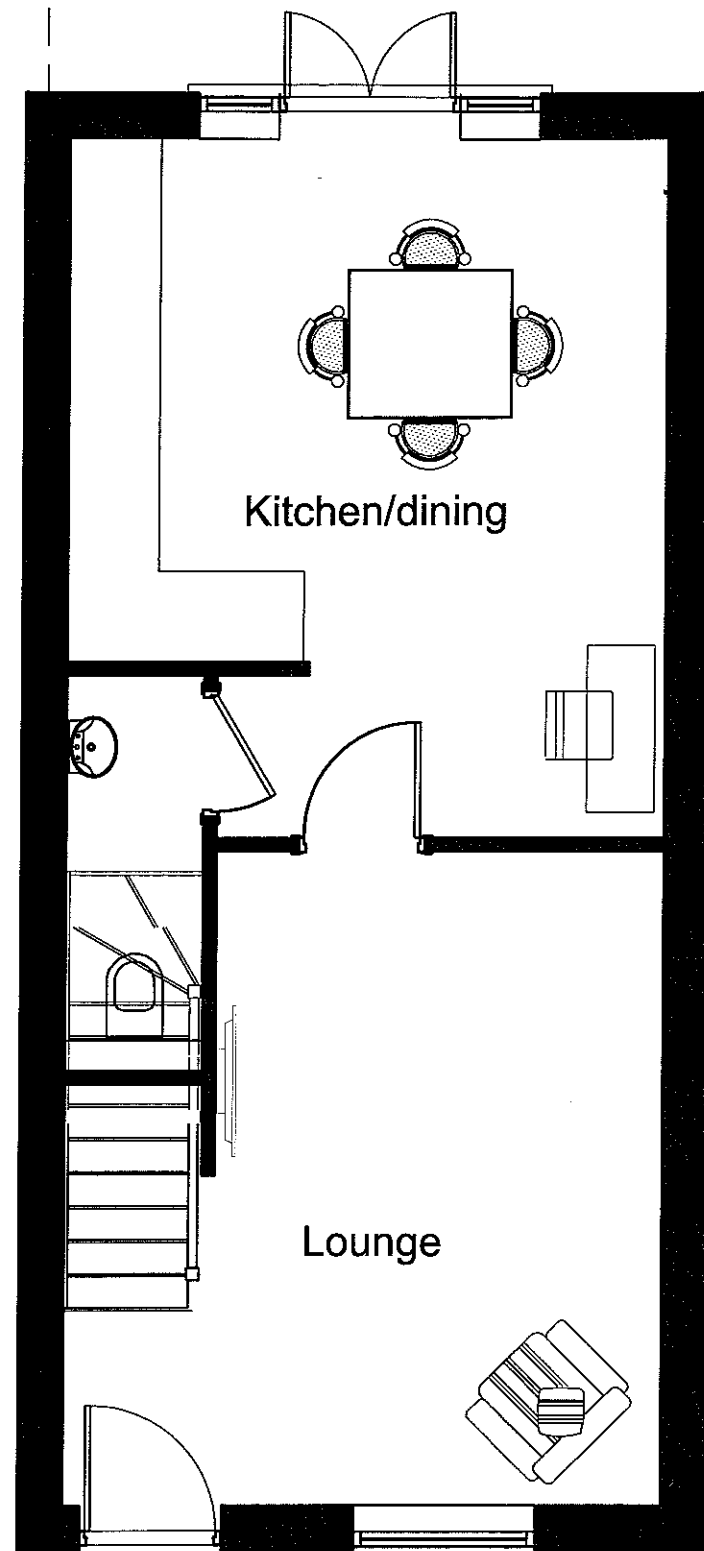



320111064P

D - 2 bed 4 persons 72m2

Revision	Description	Date
CLIENT		
BECK DEVELOPMENTS LTD		
PROJECT		
Proposed Development at Land to threar of No's 59 - 97 Woone Lane - Clitheroe		
DRAWING		
HOUSE TYPE D		
SCALE		DATE
1:50 @ A3		November 2011
DRAWING NUMBER		REVISION
3501/P/005		-



R.J.L. Architecture Limited
 Level 1A Garden Place,
 Victoria Street
 Altrincham,
 Cheshire, WA14 1ET
 T: +44 (0) 161 929 3740
 F: +44 (0) 8456 800 272
 E: info@rjlarchitecture.co.uk

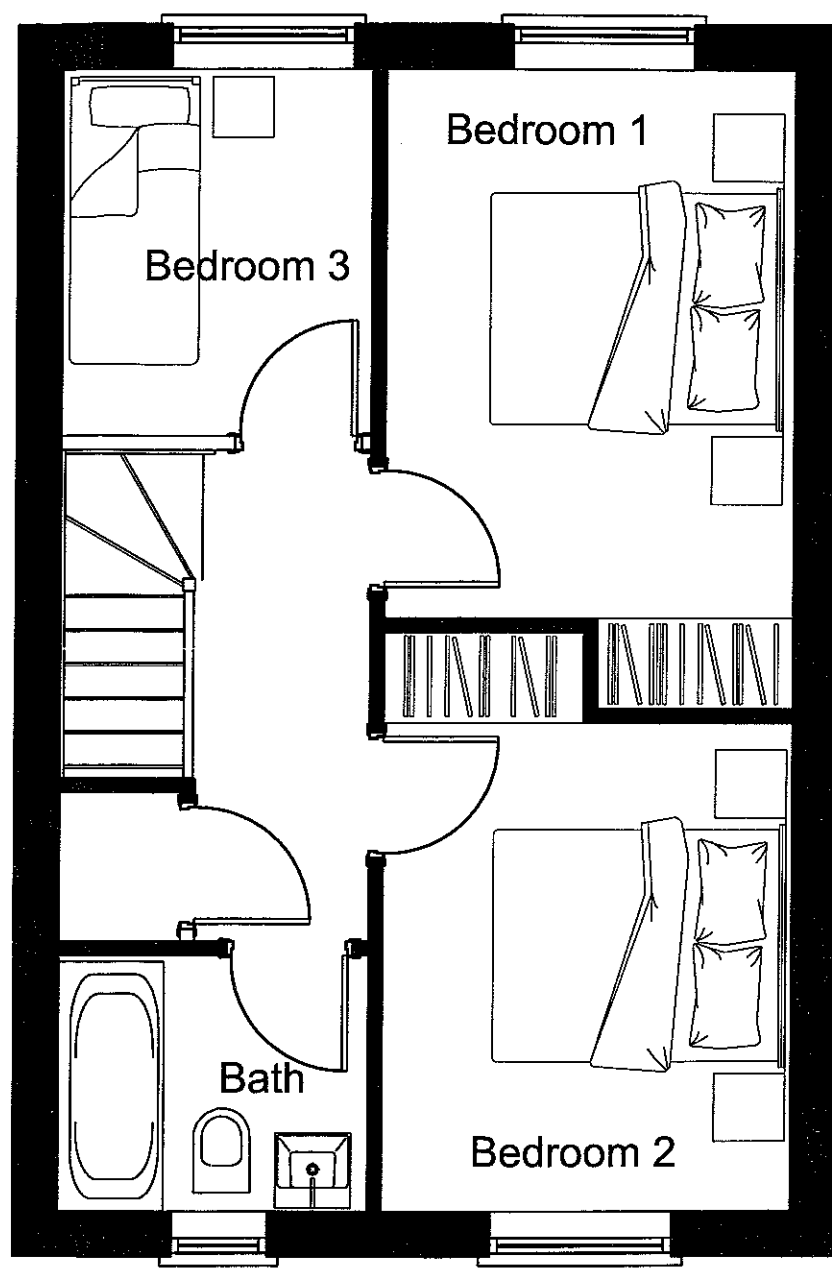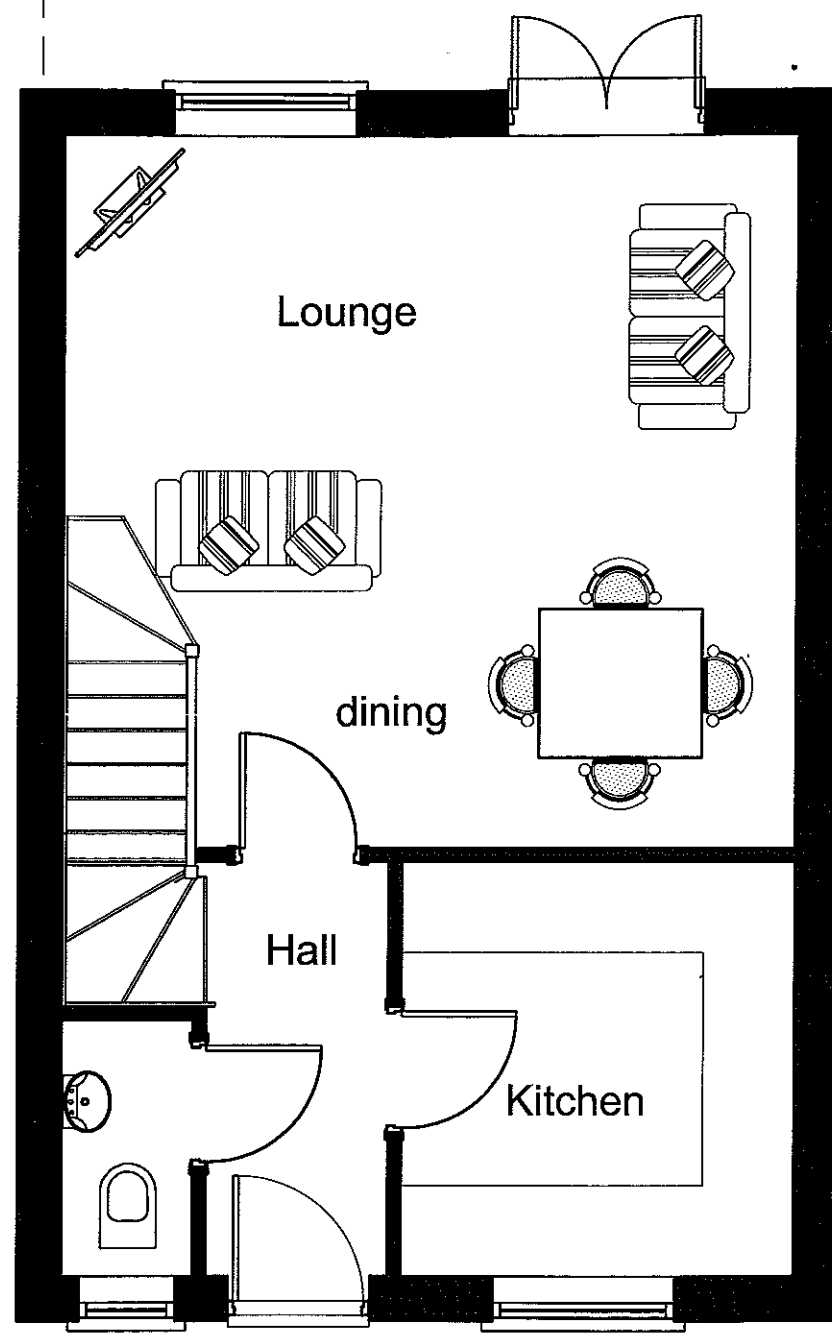




320111064P

E - 3 bed 4 persons 75m2

Revision	Description	Date
CLIENT		
BECK DEVELOPMENTS LTD		
PROJECT		
Proposed Development at Land to threar of No's 59 - 97 Woone Lane - Clitheroe		
DRAWING		
HOUSE TYPE E		
SCALE		DATE
1:50 @ A3		November 2011
DRAWING NUMBER		REVISION
3501/P/006		-
RJL ARCHITECTURE R.J.L. Architecture Limited Level 1A Garden Place Victoria Street Altrincham, Cheshire, WA14 1ET T: +44 (0) 161 929 3740 F: +44 (0) 8456 800 272 E: info@rjlarchitecture.co.uk		

© This drawing and the ideas and building works depicted are the copyright of R.J.L. and may not be used copied or amended without written permission.

PLEASE NOTE
 This drawing must not be scaled.
 This drawing is to be read in conjunction with all other project drawings.
 All details and drawings must be read in conjunction with any client specification.

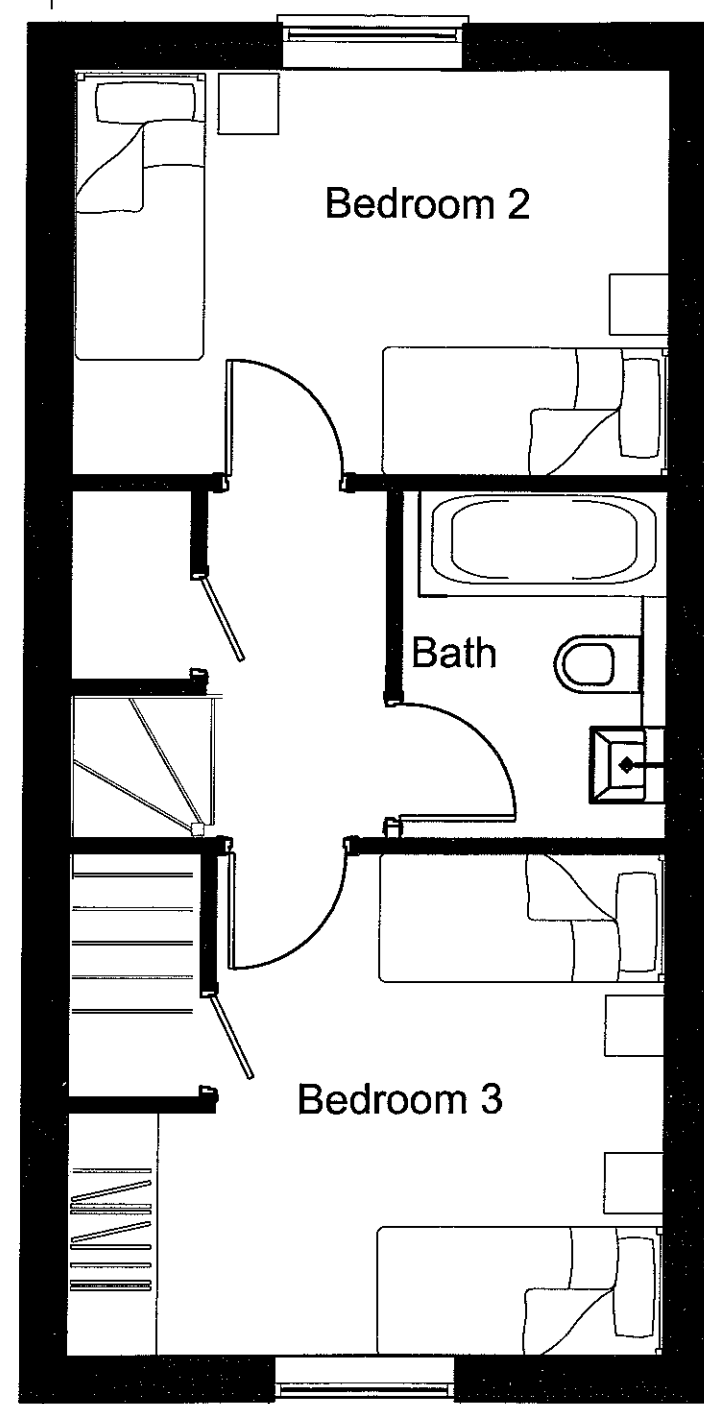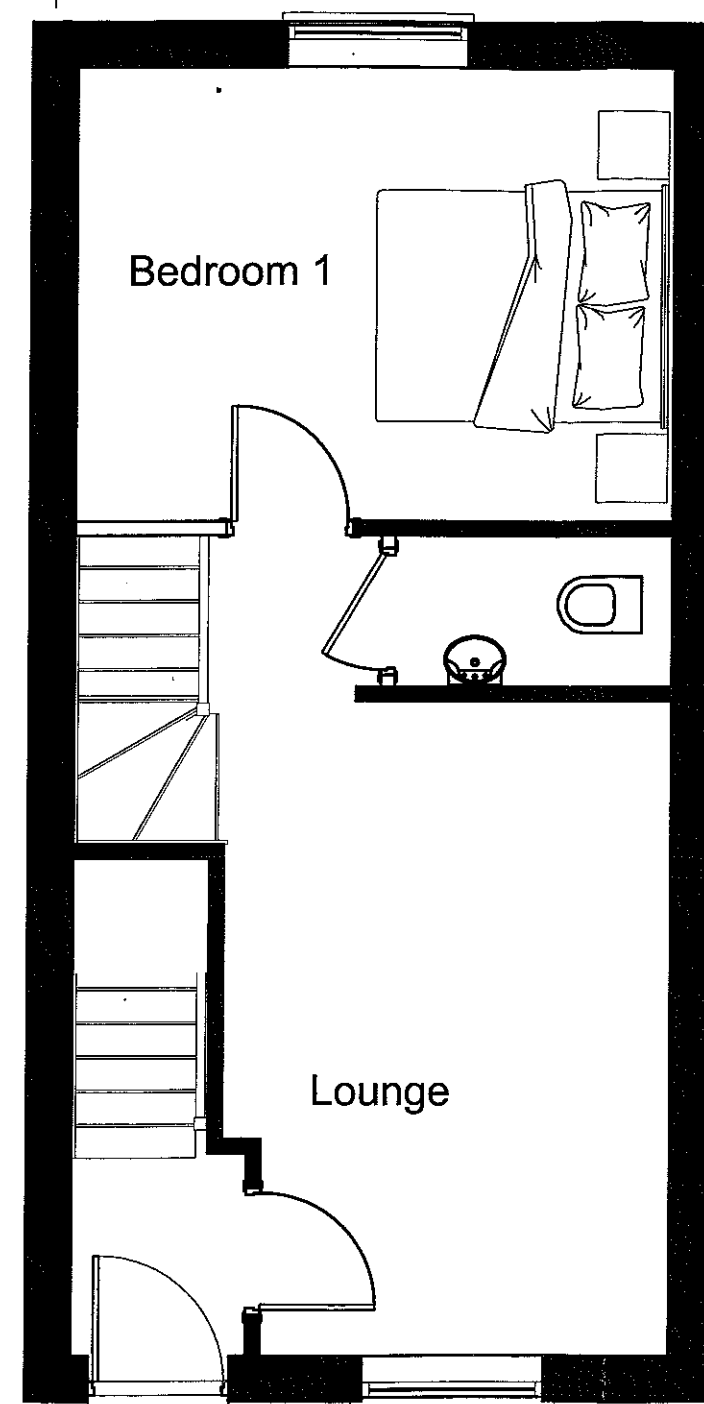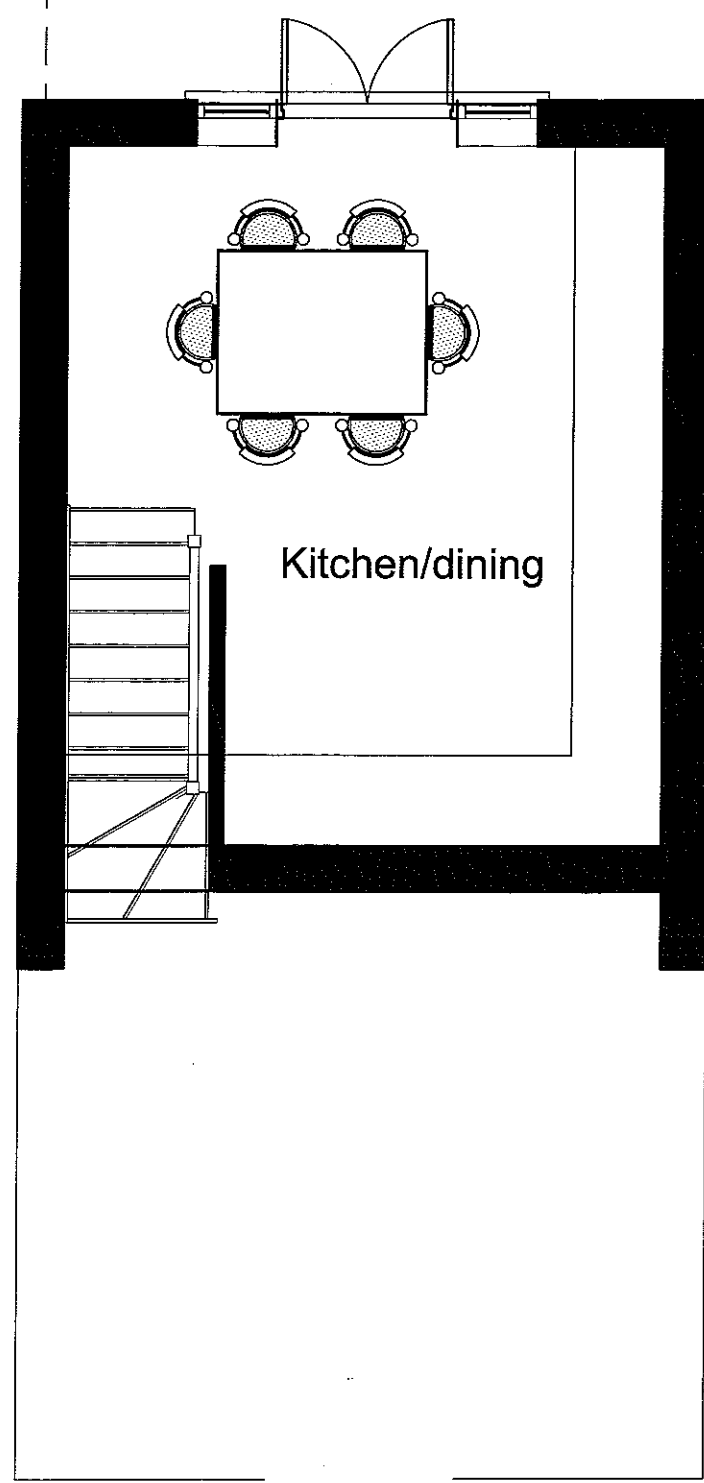


B20111064P

F - 3 bed 5 persons 84m2


Revision	Description	Date
CLIENT		
BECK DEVELOPMENTS LTD		
PROJECT		
Proposed Development at Land to threar of No's 59 - 97 Woone Lane - Clitheroe		
DRAWING		
HOUSE TYPE F		
SCALE		DATE
1:50 @ A3		November 2011
DRAWING NUMBER		REVISION
3501/P/007		-
 R.J.L. Architecture Limited Level 1A Garden Place Victoria Street Altrincham, Cheshire, WA14 1ET T: +44 (0) 161 929 3740 F: +44 (0) 8456 800 272 E: info@rjlarchitecture.co.uk		




Front elevation

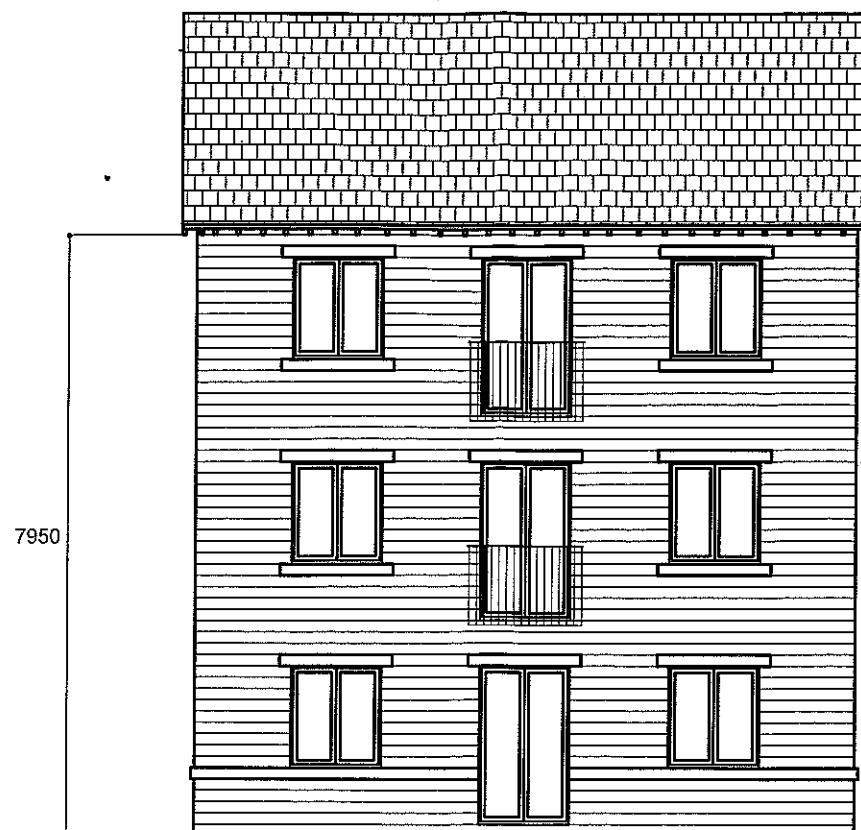


Rear elevation

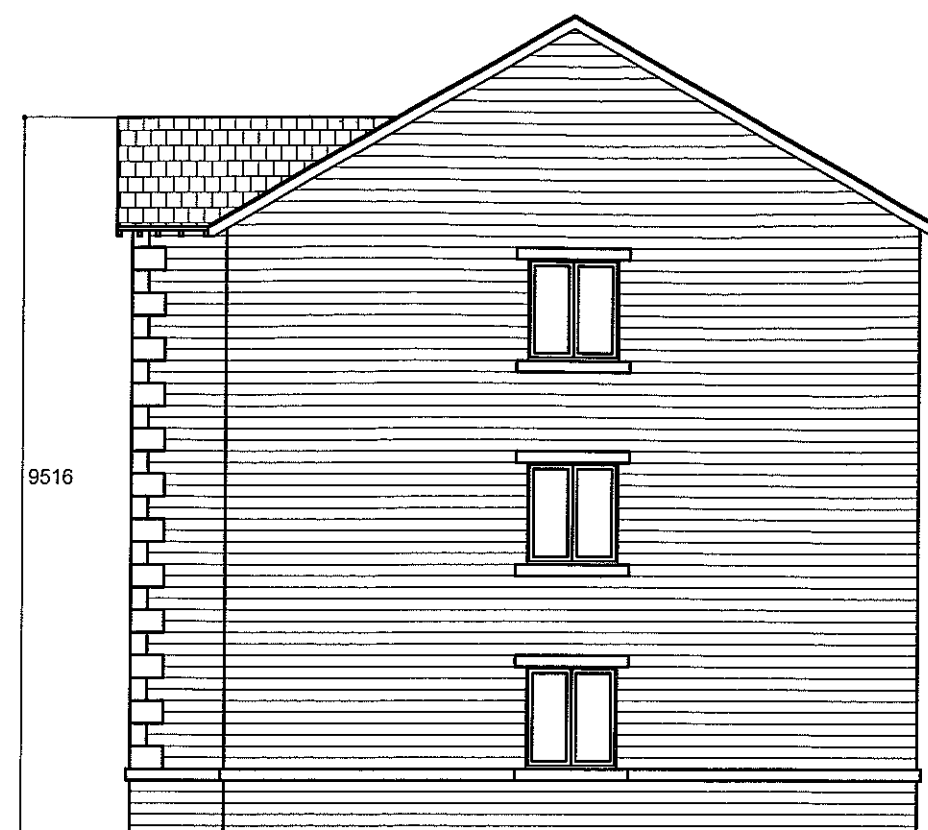

Side elevation

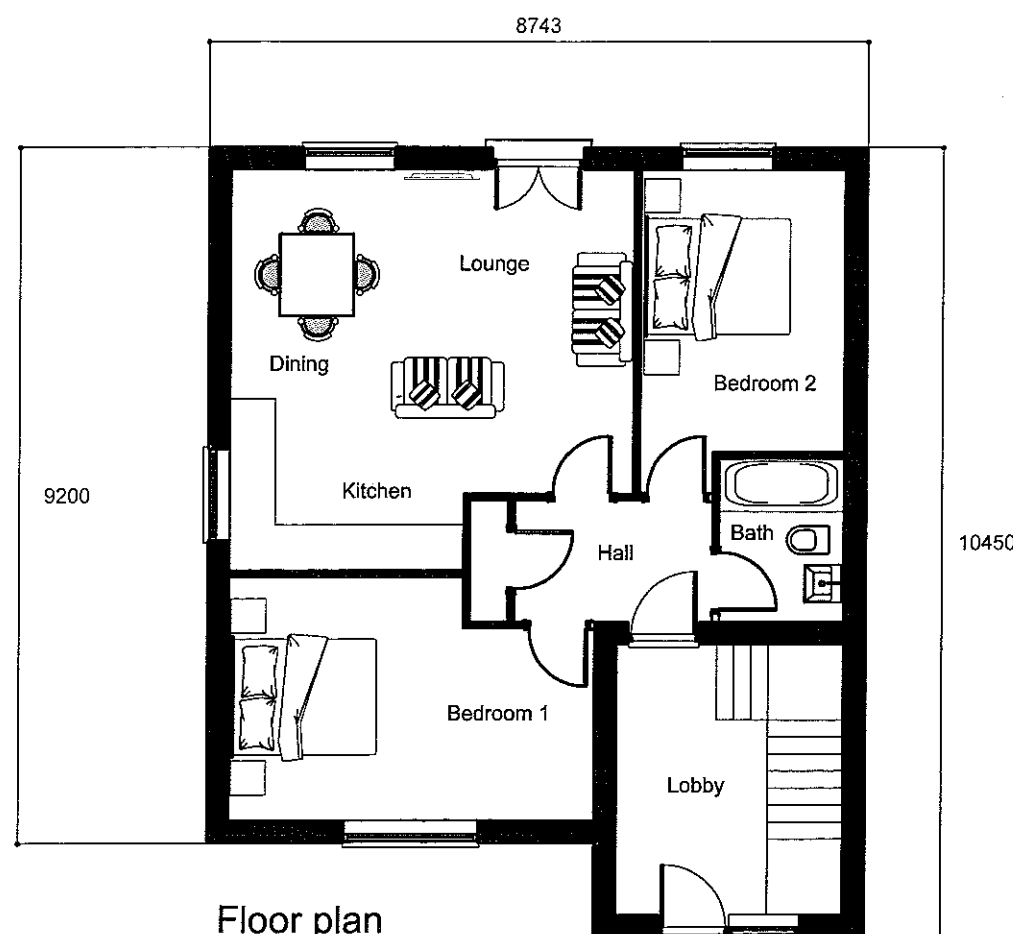


Floor plan

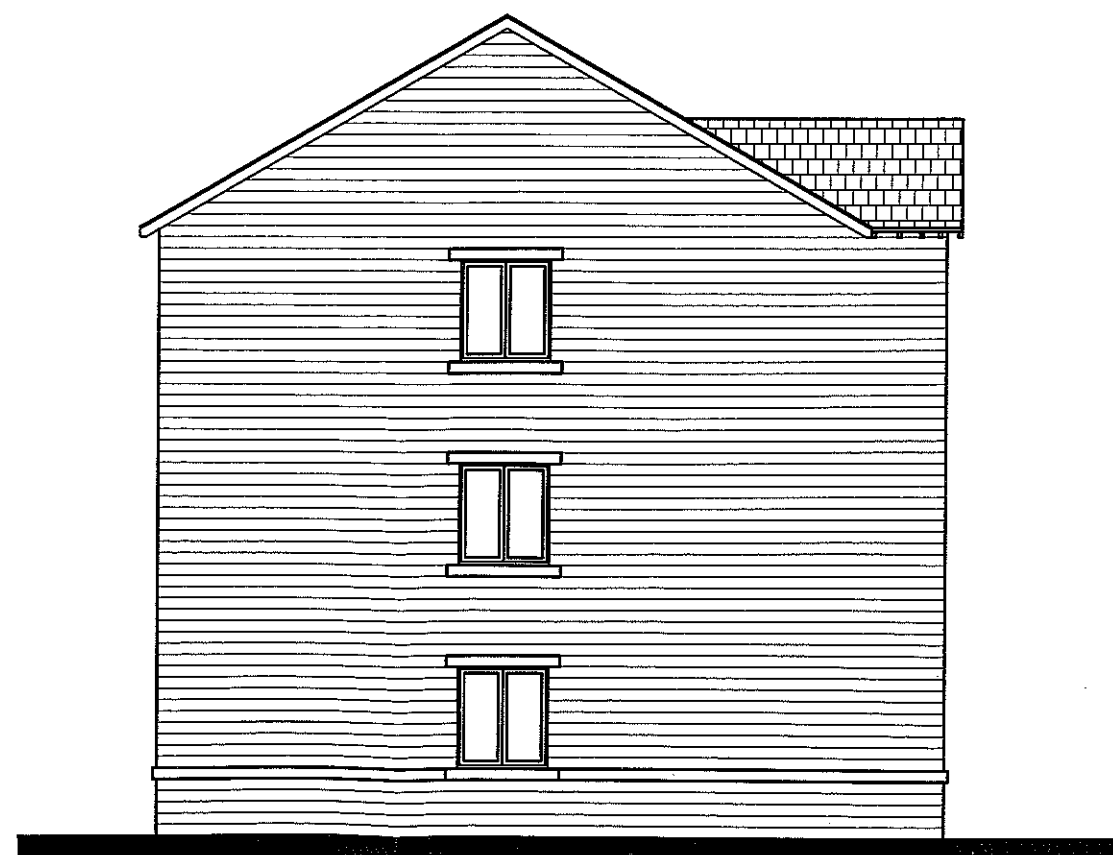


Side elevation

320111064P


Revision	Description	Date
	CLIENT	
	BECK DEVELOPMENTS LTD	
	PROJECT	
	Proposed Development at Land to threar of No's 59 - 97 Woone Lane - Clitheroe	
	DRAWING	
	PLOTS 1-3	
SCALE	DATE	
1:100 @ A3	November 2011	
DRAWING NUMBER	REVISION	
3501/P/008	-	
		
RJL Architecture Limited Level 1A Garden Place Victoria Street Altrincham, Cheshire, WA14 1ET T: +44 (0) 161 929 3740 F: +44 (0) 8456 800 272 E: info@rjlarchitecture.co.uk		

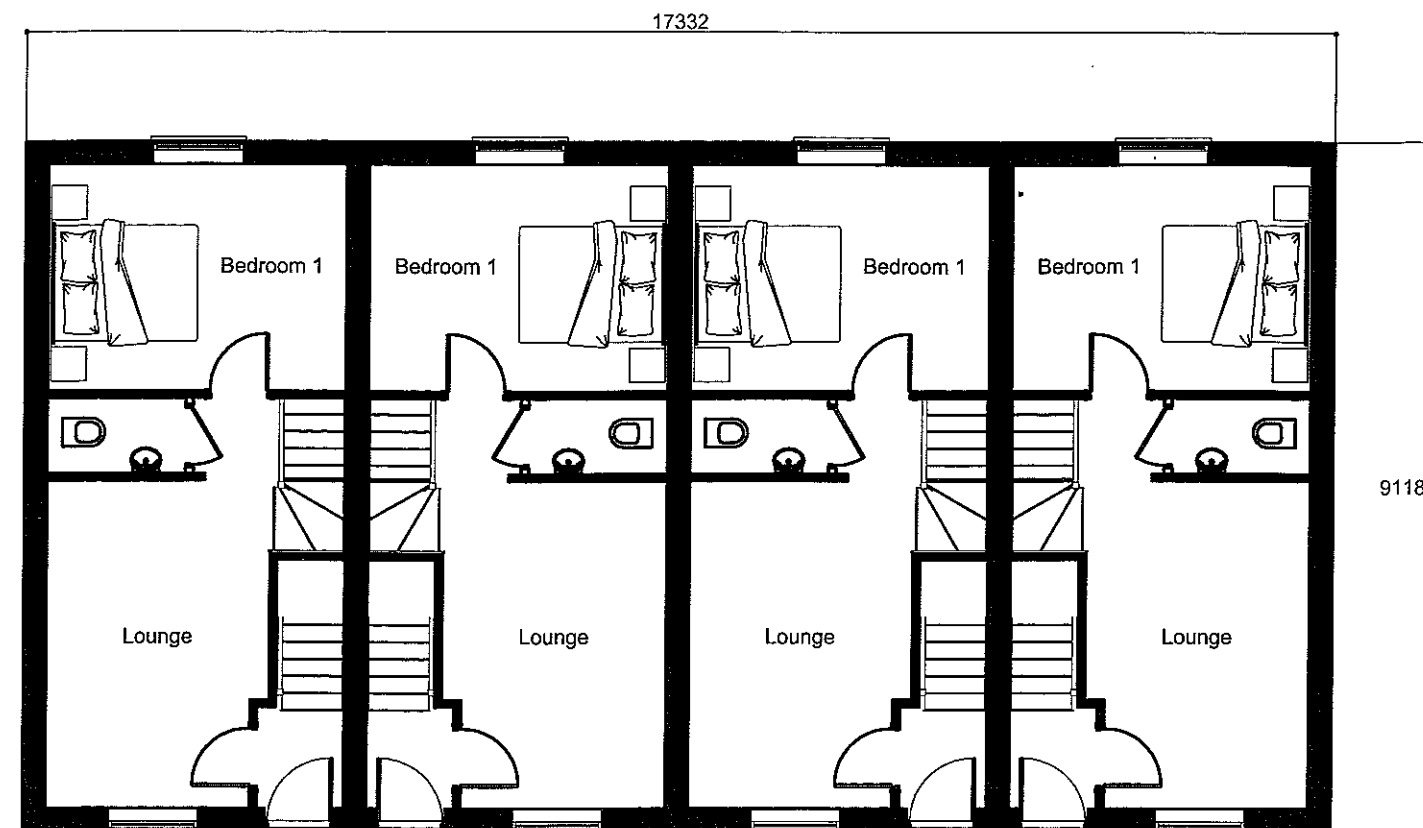

Ground floor plan

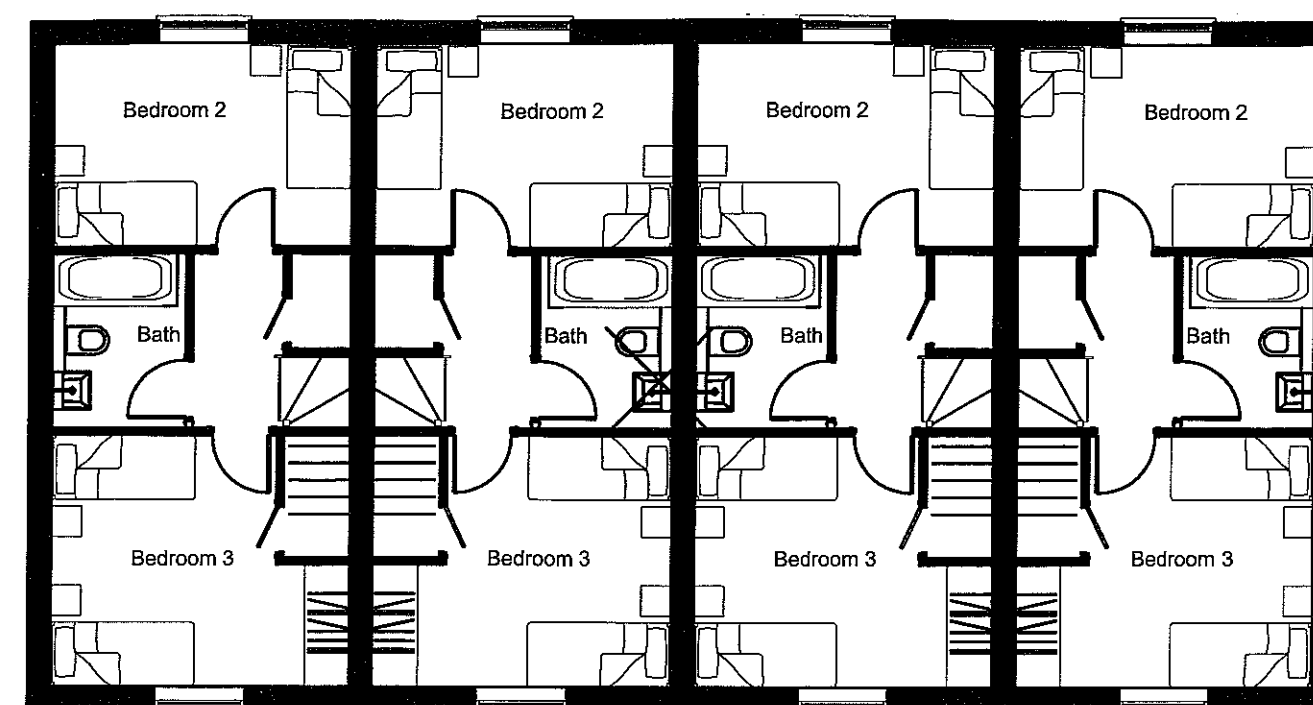

First floor plan

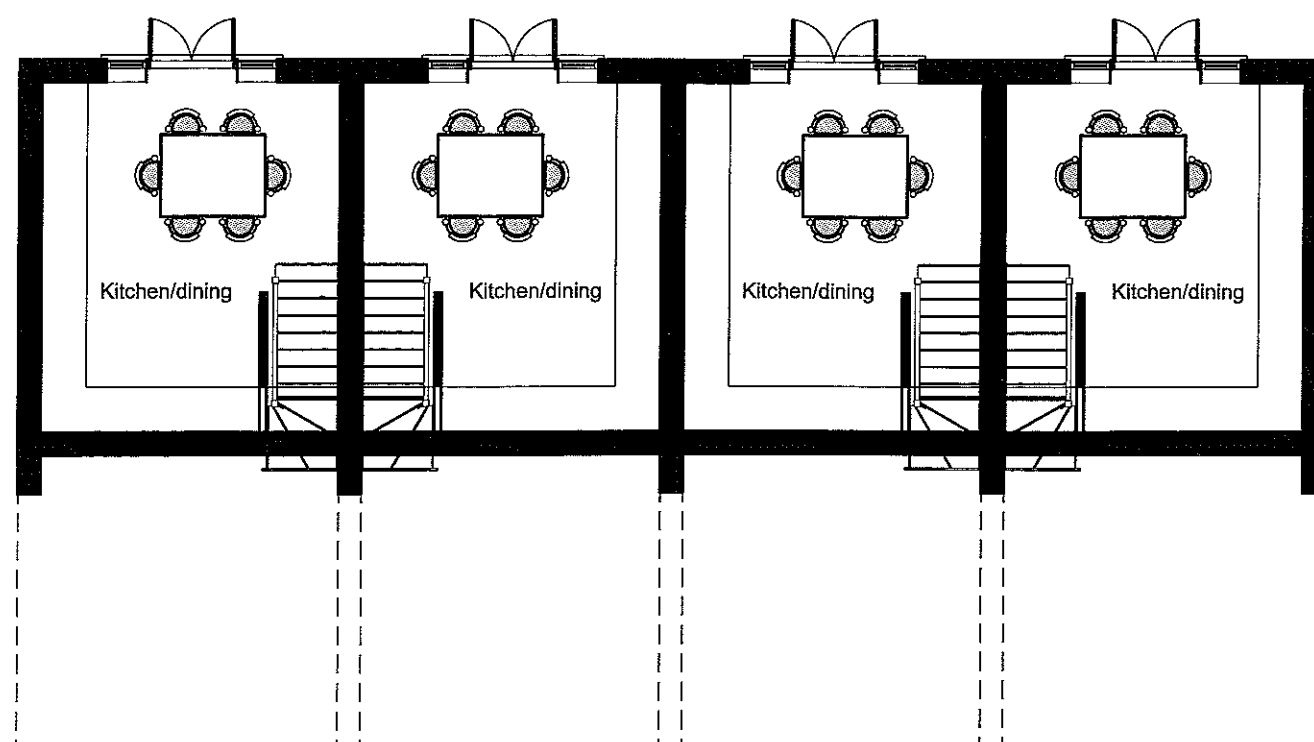

Lower floor plan

320111064P


Revision	Description	Date
CLIENT		
BECK DEVELOPMENTS LTD		
PROJECT		
Proposed Development at Land to threar of No's 59 - 97 Woone Lane - Clitheroe		
DRAWING		
PLOTS 4-7 FLOOR PLANS		
SCALE	DATE	
1:100 @ A3	November 2011	
DRAWING NUMBER	REVISION	
3501/P/009	-	
 RJA Architecture Limited Level 1A Garden Place, Victoria Street Altrincham, Cheshire, WA14 1ET T: +44 (0) 161 929 3740 F: +44 (0) 8456 800 272 E: info@rjaarchitecture.co.uk		

320111064P




8016

Front elevation

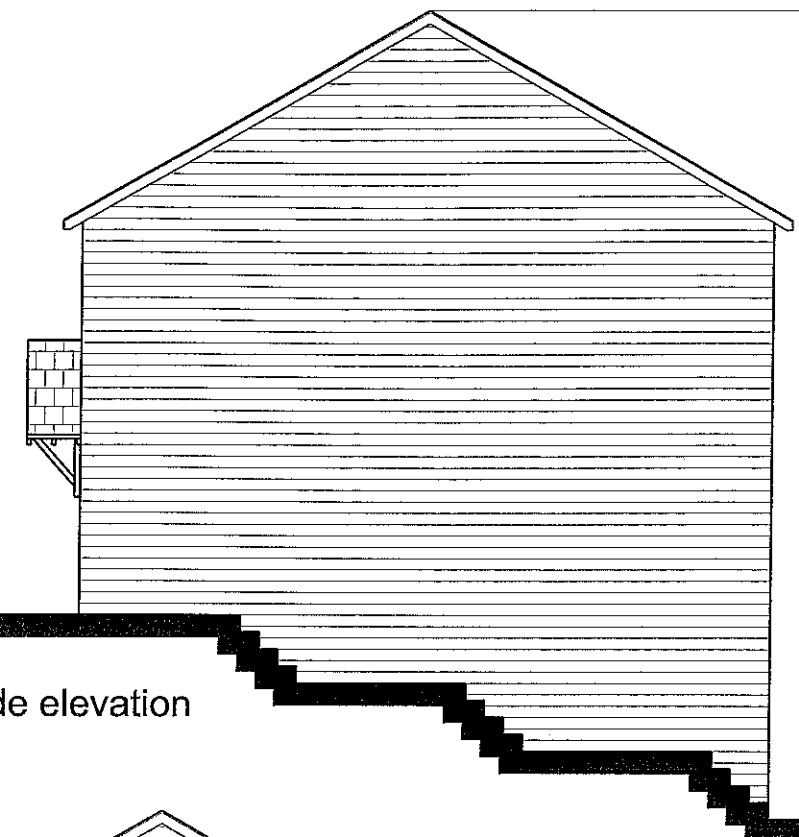


10716

Side elevation

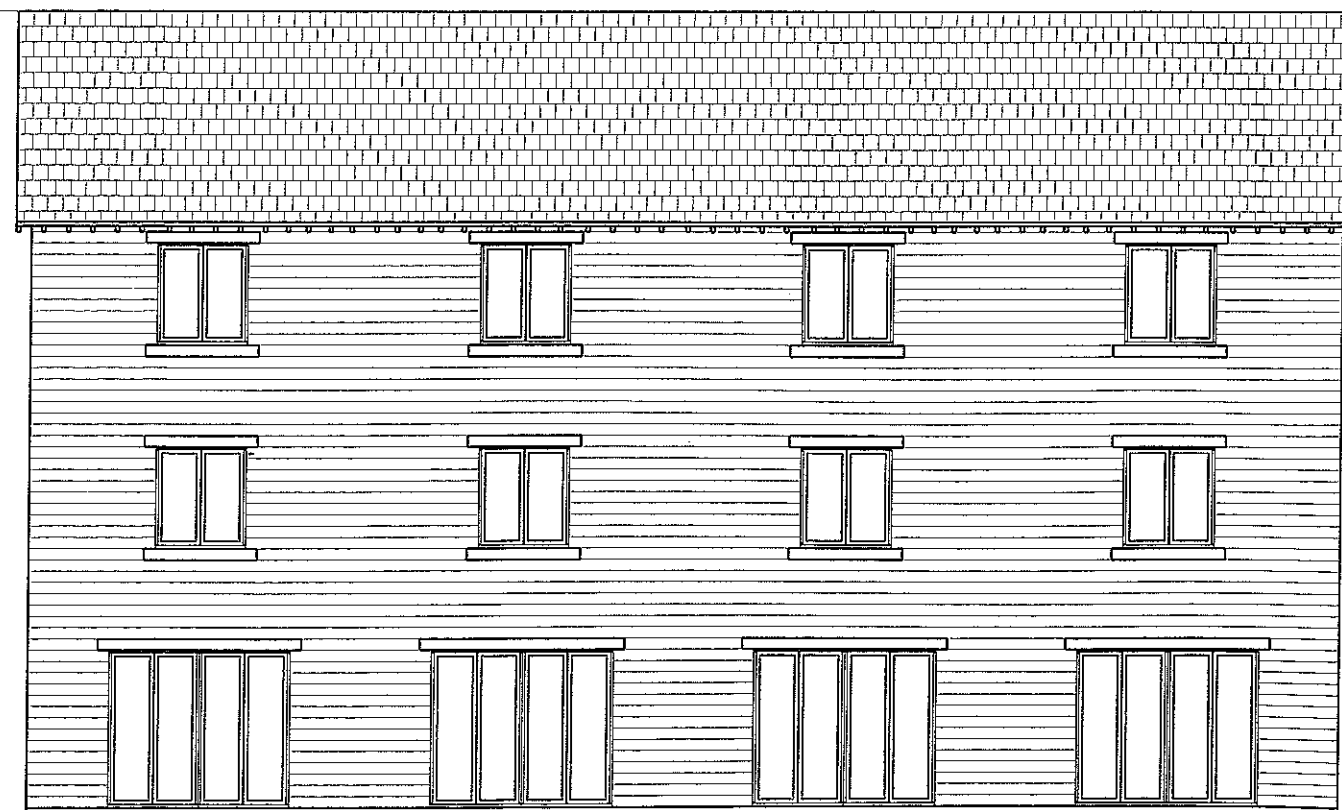


10716

Rear elevation

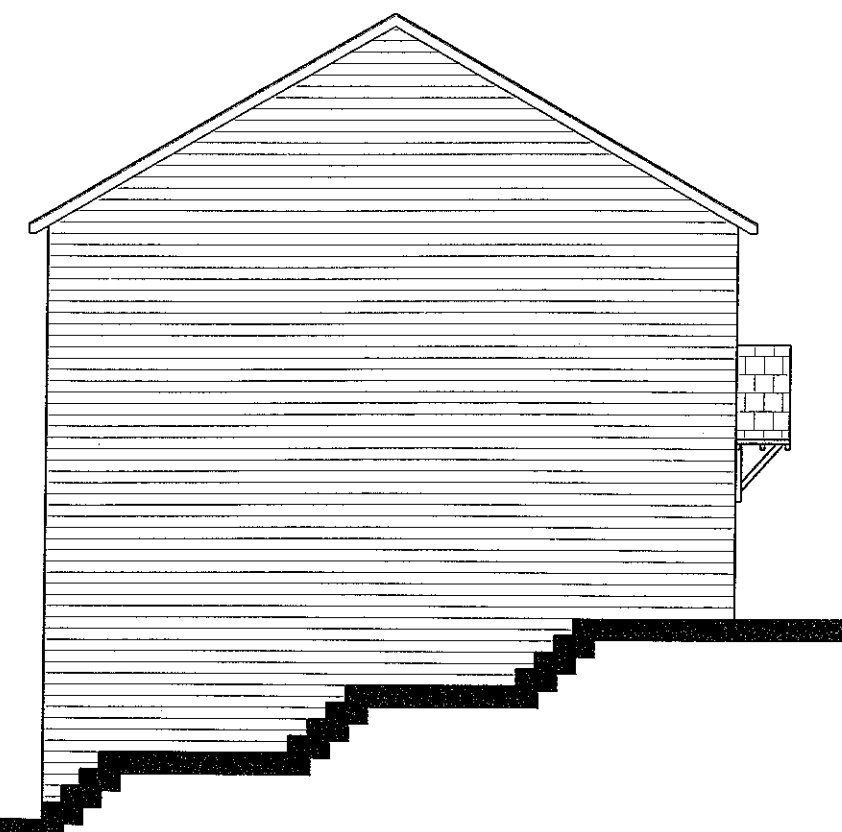


Side elevation

Revision	Description	Date
CLIENT		
BECK DEVELOPMENTS LTD		
PROJECT		
Proposed Development at Land to threar of No's 59 - 97 Woone Lane - Clitheroe		
DRAWING		
PLOTS 4-7 ELEVATIONS		
SCALE		DATE
1:100 @ A3		November 2011
DRAWING NUMBER		REVISION
3501/P/010		-
 RJA Architecture Limited Level 1A Garden Place Victoria Street Altrincham, Cheshire, WA14 1ET T: +44 (0) 161 929 3740 F: +44 (0) 8456 800 272 E: info@rjaarchitecture.co.uk		

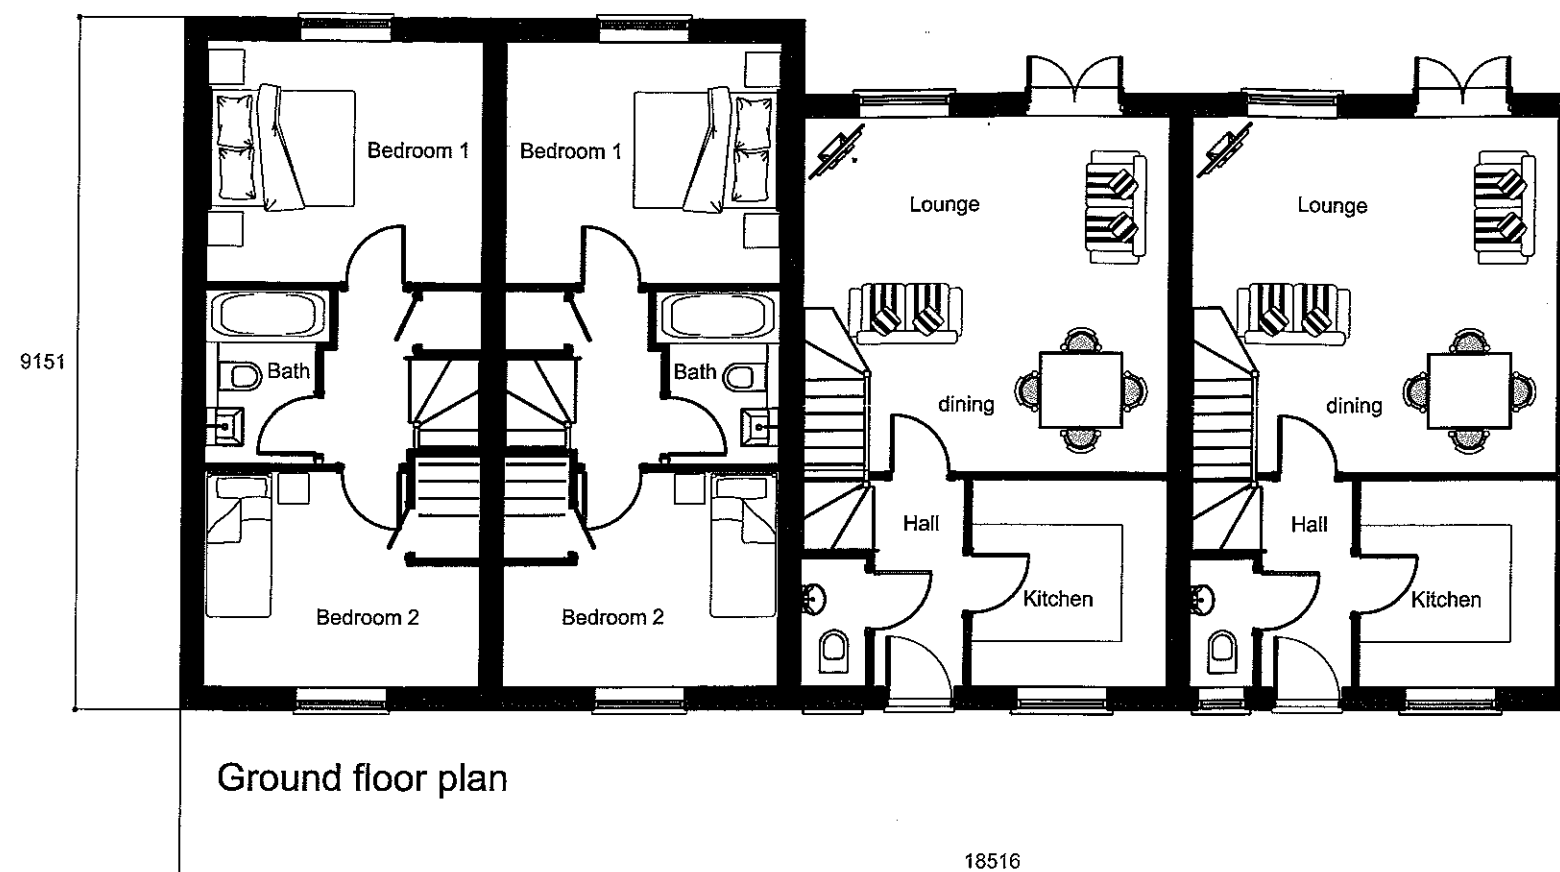


320111064P

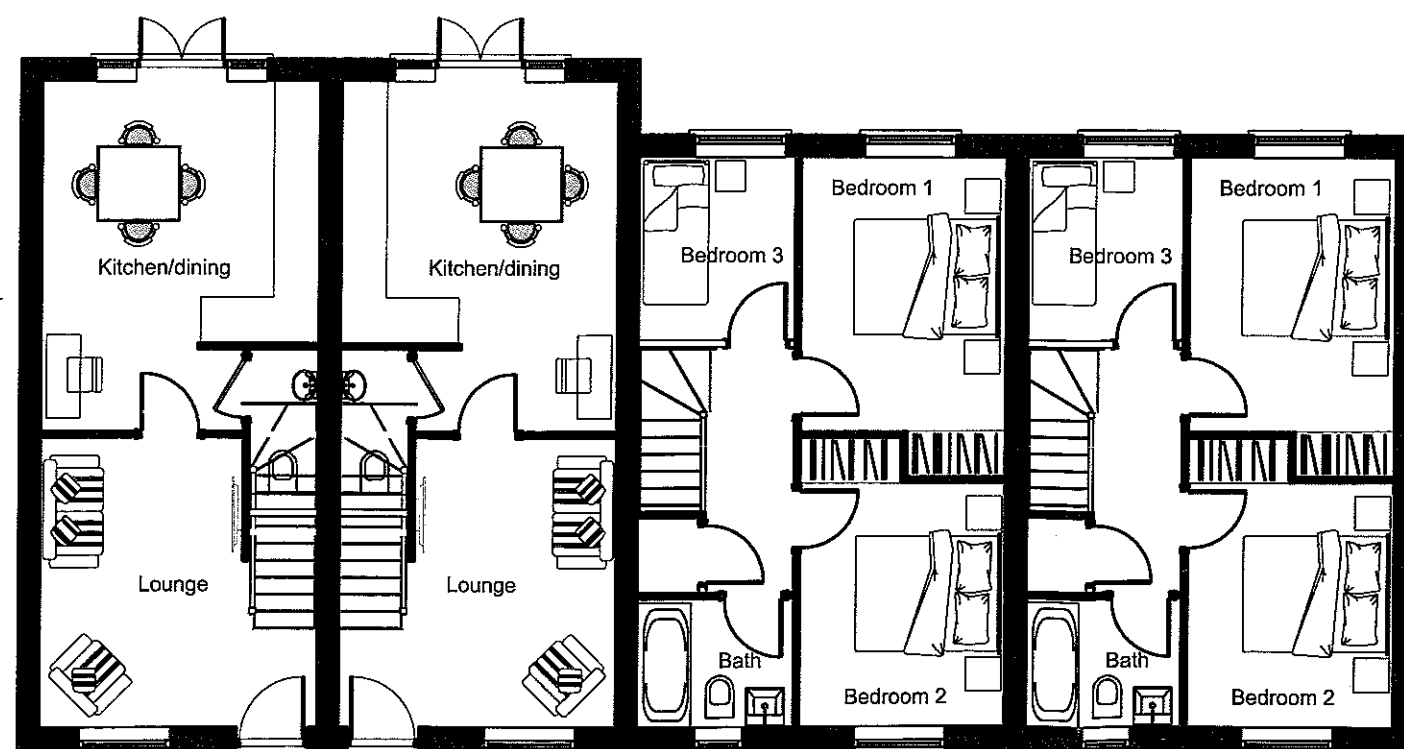


Revision	Description	Date
CLIENT		
BECK DEVELOPMENTS LTD		
PROJECT		
Proposed Development at Land to threar of No's 59 - 97 Woone Lane - Clitheroe		
DRAWING		
PLOTS 8-11 FLOOR PLANS		
SCALE	DATE	
1:100 @ A3	November 2011	
DRAWING NUMBER	REVISION	
3501/P/012	--	
		
R.J.L Architecture Limited Level 1A Garden Place Victoria Street Altrincham, Cheshire, WA14 1ET T: +44 (0) 161 929 3740 F: +44 (0) 8456 800 272 E: info@rjlarchitecture.co.uk		

© This drawing and the ideas and building works depicted are the copyright of R/L and may not be used copied or amended without written permission.

PLEASE NOTE
This drawing must not be scaled.
This drawing is to be read in conjunction with all other project drawings.
All details and drawings must be read in conjunction with any client specification.

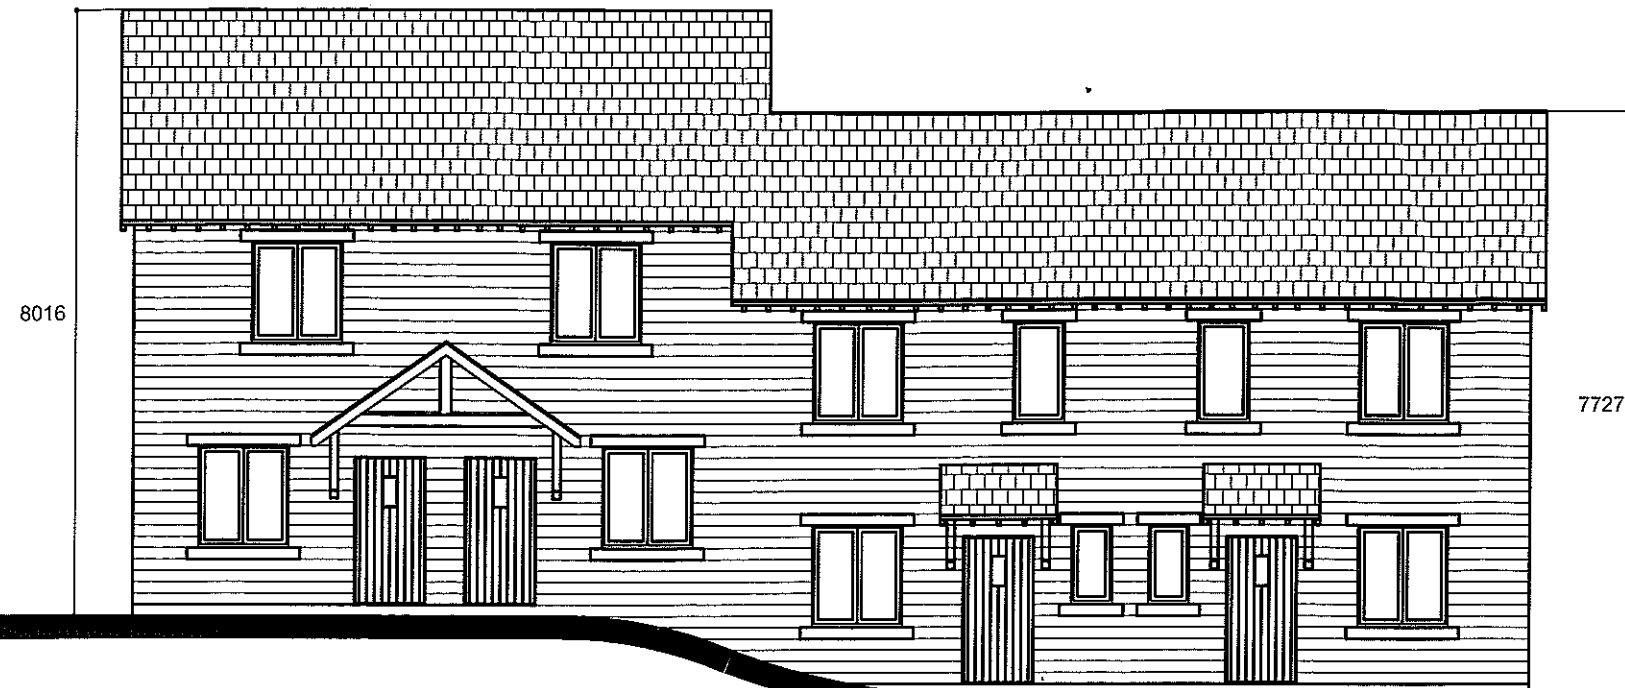


Front elevation

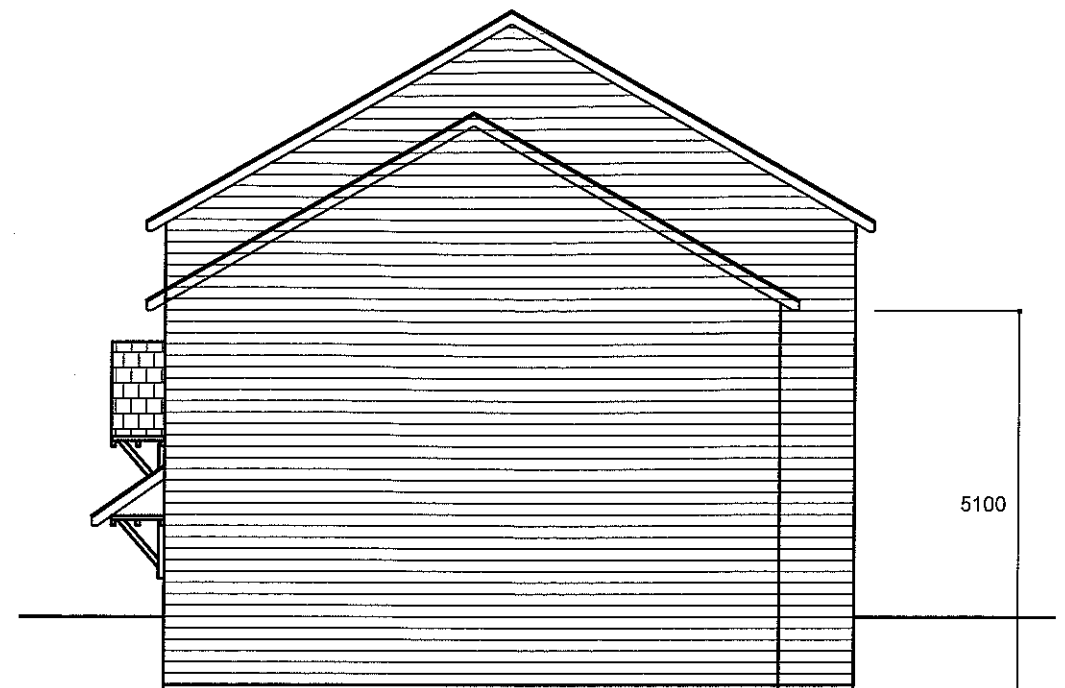

Side elevation



Rear elevation

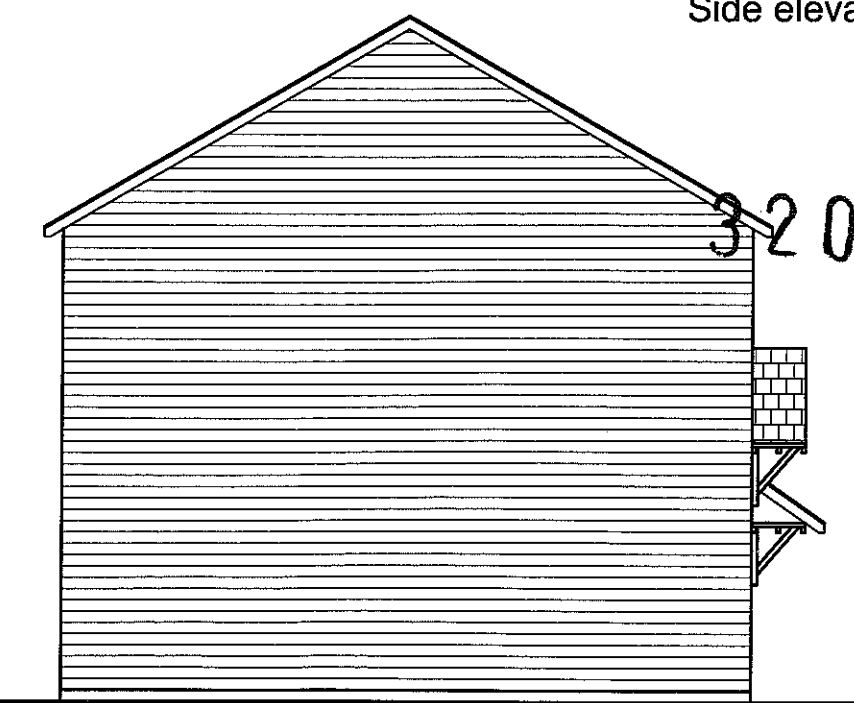

Side elevation


Revision	Description	Date
CLIENT		
BECK DEVELOPMENTS LTD		
PROJECT		
Proposed Development at Land to threar of No's 59 - 97 Woone Lane - Clitheroe		
DRAWING		
PLOTS 8-11 ELEVATIONS		
SCALE		DATE
1:100 @ A3		November 2011
DRAWING NUMBER		REVISION
3501/P/011		-

R/L
ARCHITECTURE


R/L Architecture Limited
Level 1A Garden Place,
Victoria Street
Altrincham,
Cheshire, WA14 1ET
T: +44 (0) 161 929 3740
F: +44 (0) 8456 800 272
E: info@rlarchitecture.co.uk

© This drawing and the ideas and building works depicted are the copyright of RJA and may not be used copied or amended without written permission.

PLEASE NOTE:
This drawing must not be scaled.
The drawing is to be read in conjunction with all other project drawings.
All details and drawings must be read in conjunction with any client specification.

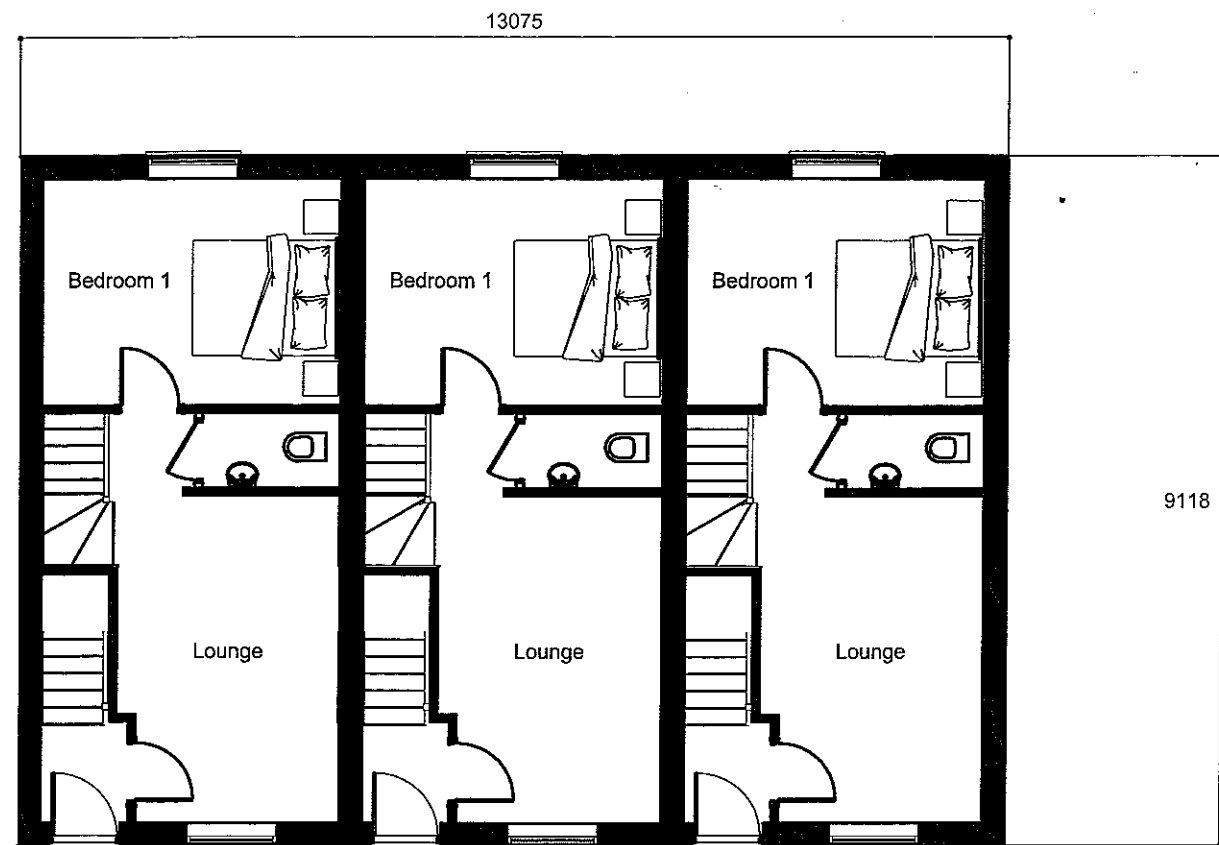


Ground floor plan

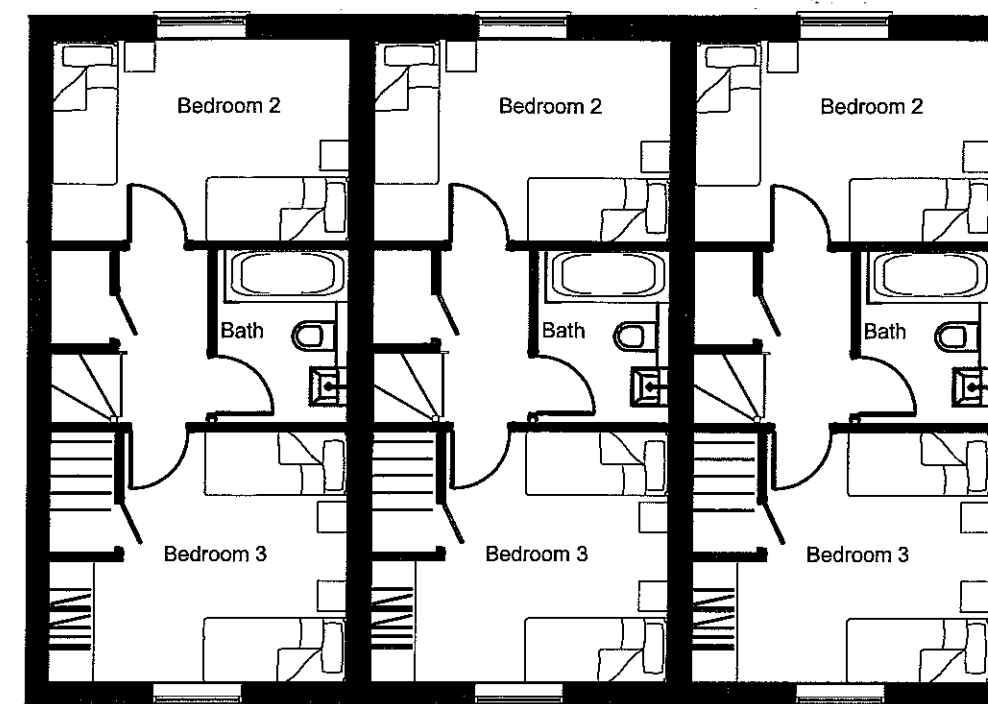


First floor plan

320111064P

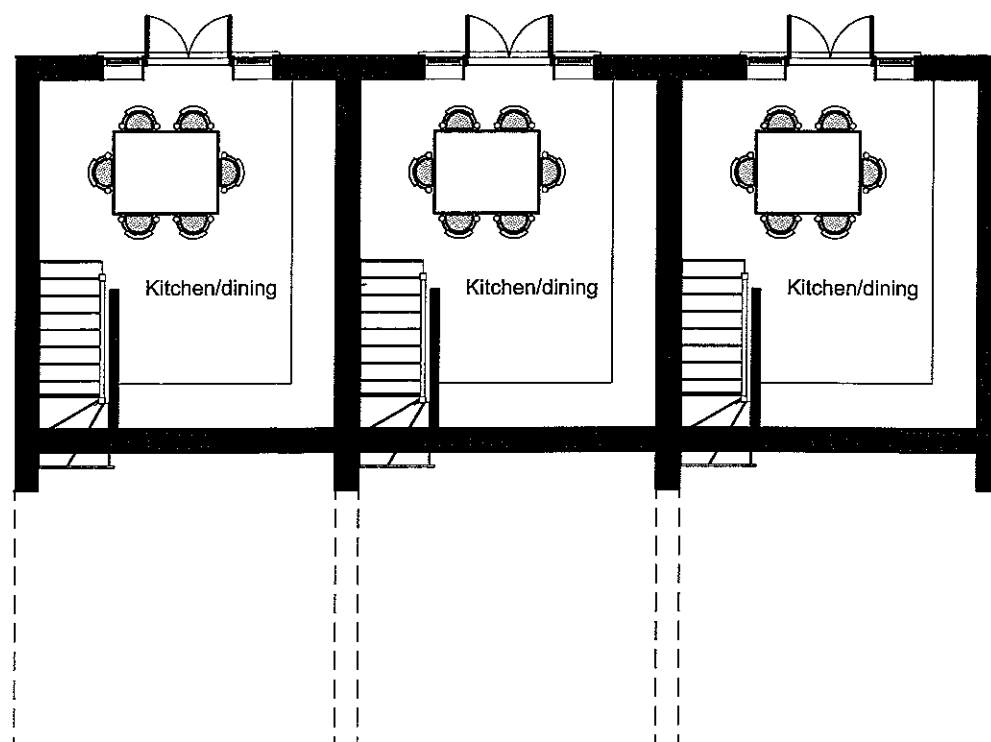


Lower floor plan

Revision	Description	Date
	CLIENT	
	BECK DEVELOPMENTS LTD	
	PROJECT	
	Proposed Development at Land to threar of No's 59 - 97 Woone Lane - Clitheroe	
	DRAWING	
	PLOTS 12-14 FLOOR PLANS	
SCALE	DATE	
1:100 @ A3	November 2011	
DRAWING NUMBER	REVISION	
3501/P/013	-	
 RJA Architecture Limited Level 1A Garden Place Victoria Street Altrincham, Cheshire, WA14 1ET T: +44 (0) 161 929 3740 F: +44 (0) 8456 800 272 E: info@rjaarchitecture.co.uk		

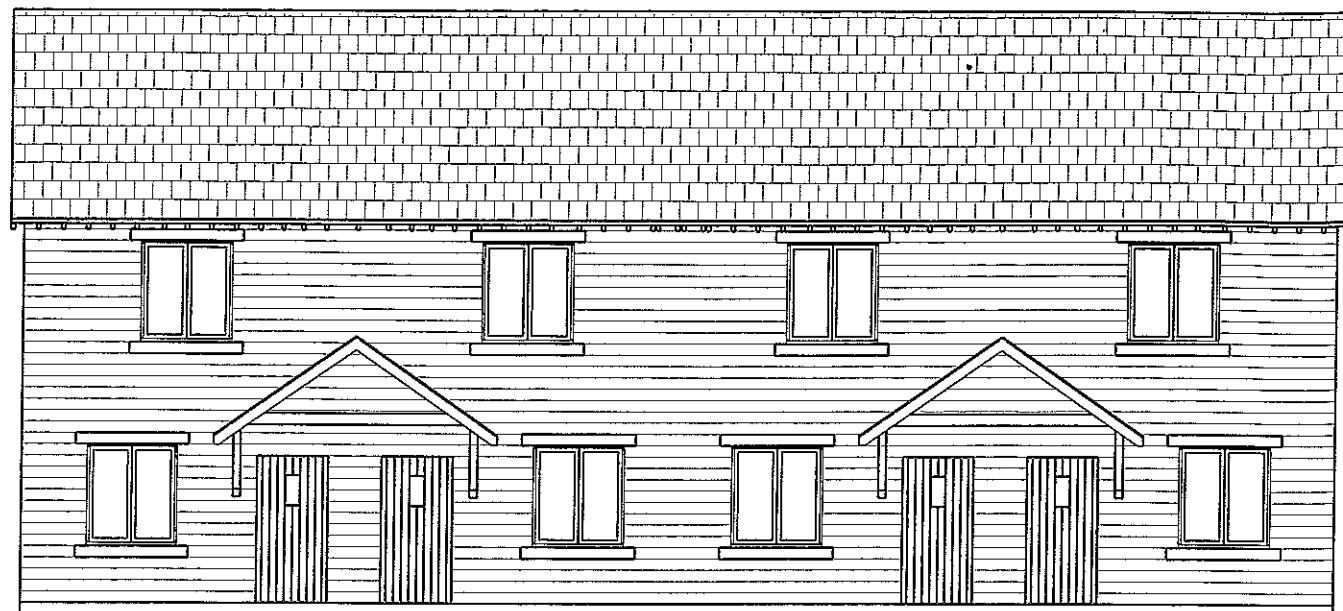


8016

Front elevation

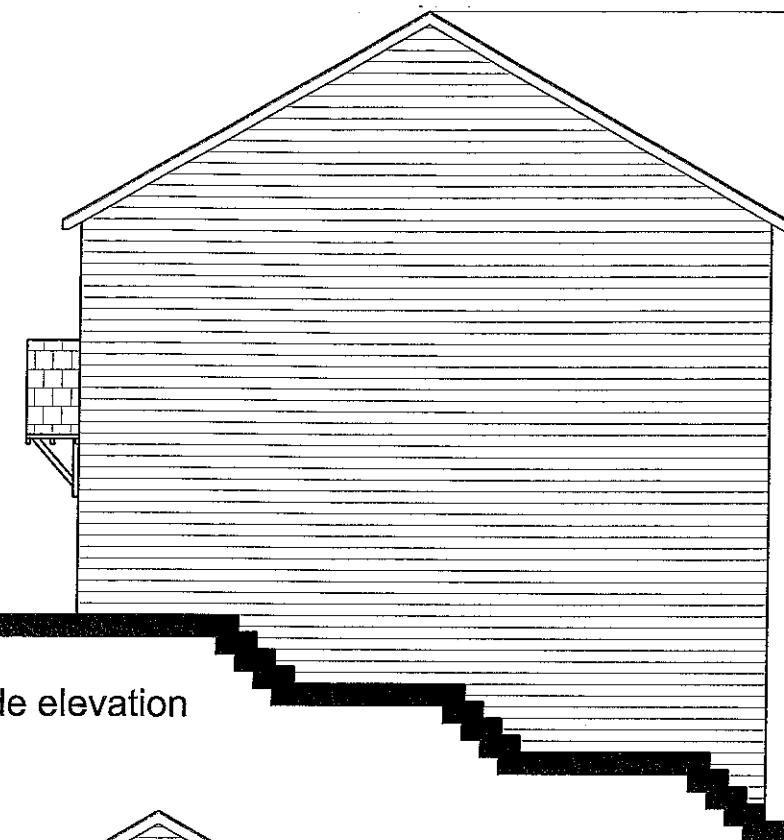


10716

Side elevation

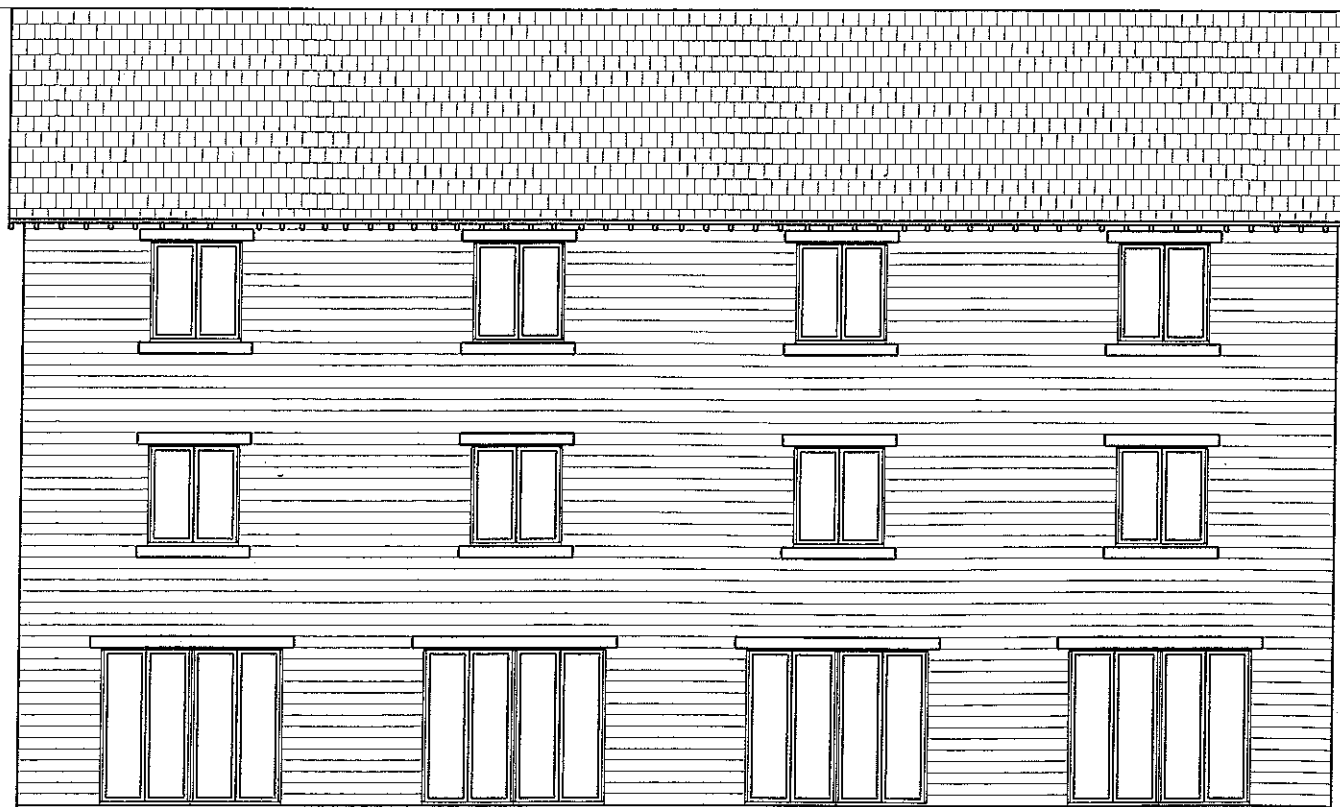


10716


Rear elevation

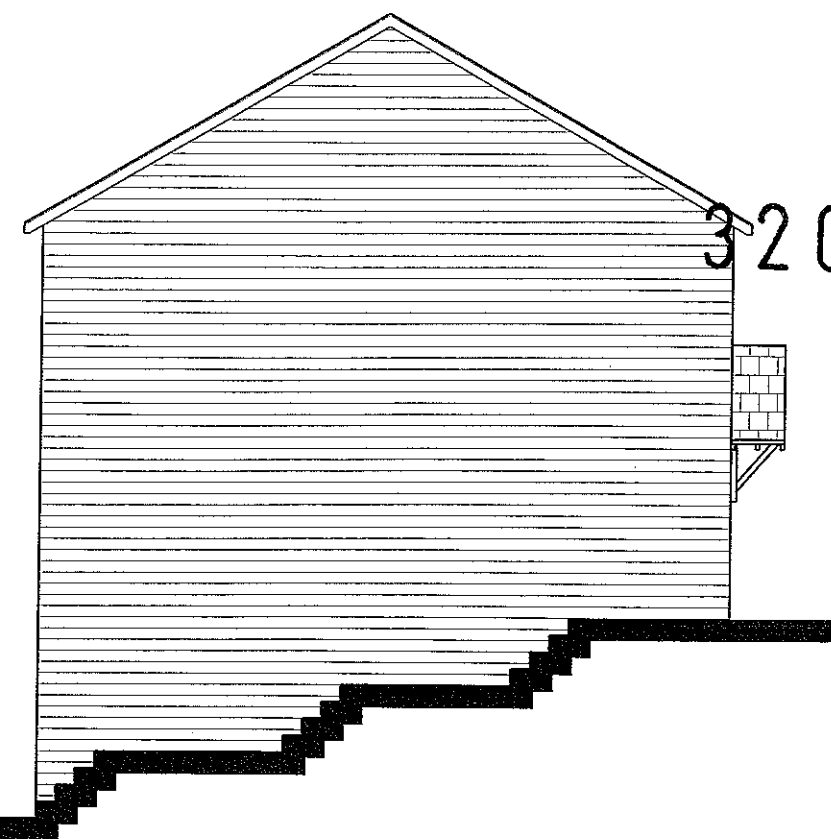

320111064P

Side elevation

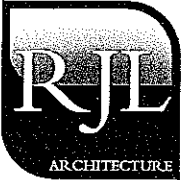Revision	Description	Date
CLIENT		
BECK DEVELOPMENTS LTD		
PROJECT		
Proposed Development at Land to threar of No's 59 - 97 Woone Lane - Clitheroe		
DRAWING		
PLOT 12-14 ELEVATIONS		
SCALE		DATE
1:100 @ A3		November 2011
DRAWING NUMBER		REVISION
3501/P/014		-
		
RJL Architecture Limited Level 1A Garden Place Victoria Street Altrincham, Cheshire, WA14 1ET T: +44 (0) 161 929 3740 F: +44 (0) 8456 800 272 E: info@rjlarchitecture.co.uk		

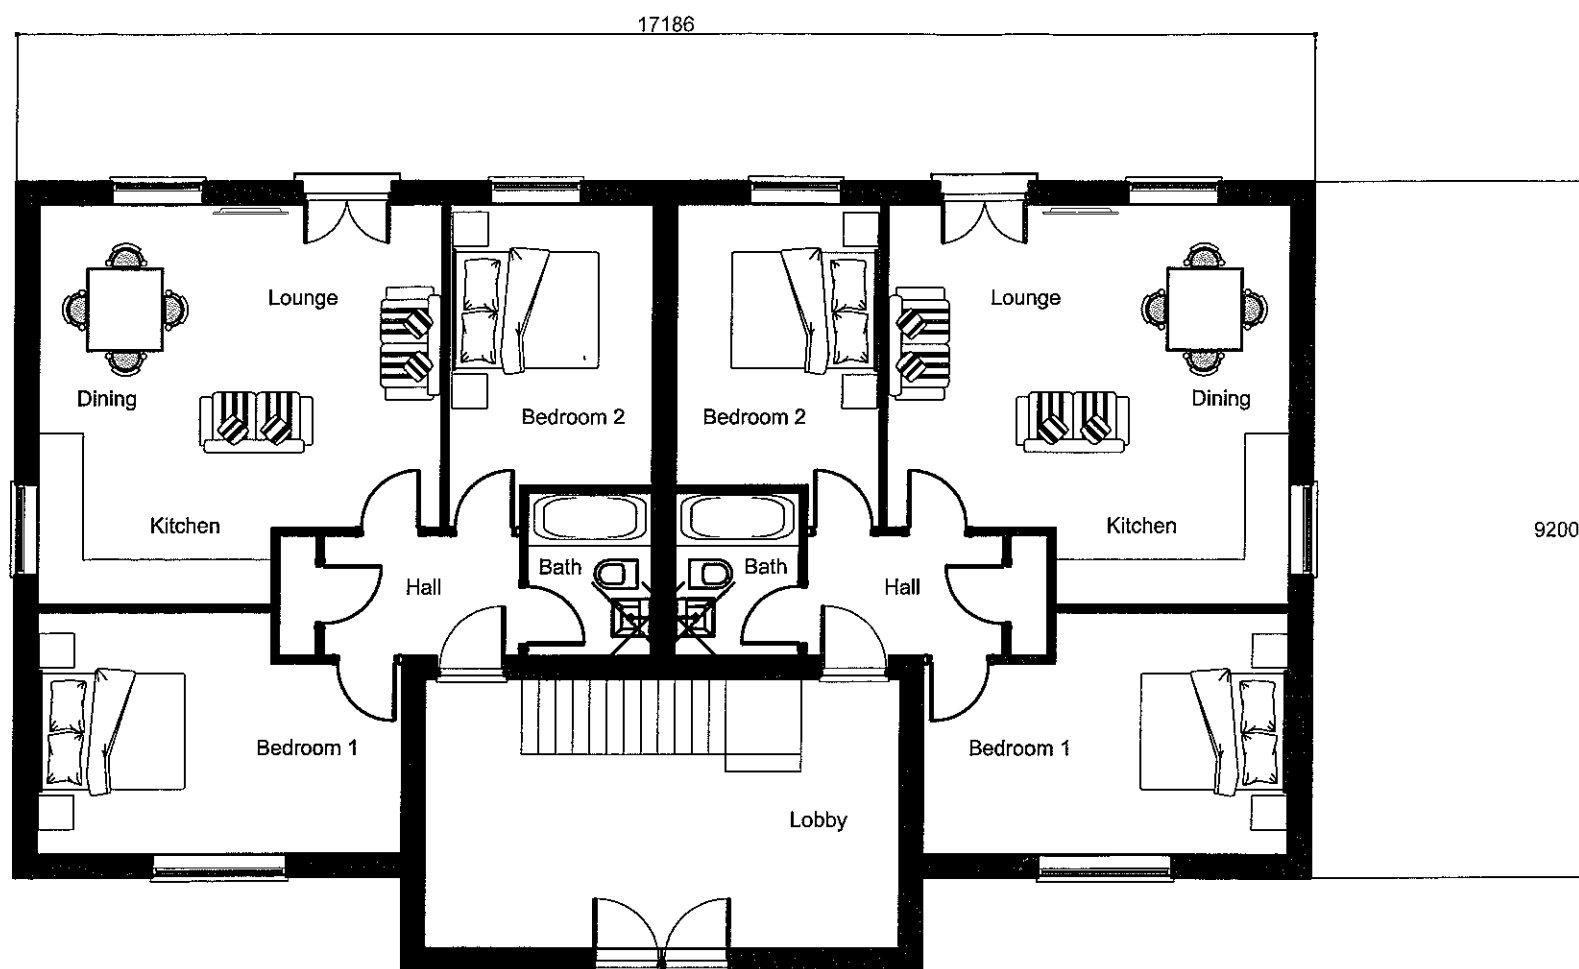

Ground floor plan

320111064P


Revision	Description	Date
CLIENT		
BECK DEVELOPMENTS LTD		
PROJECT		
Proposed Development at Land to threar of No's 59 - 97 Woone Lane - Clitheroe		
DRAWING		
PLOTS 15-20 FLOOR PLANS		
SCALE	DATE	
1:100 @ A3	November 2011	
DRAWING NUMBER	REVISION	
3501/P/015	-	



RJL Architecture Limited
Level 1A Garden Place
Victoria Street
Altrincham,
Cheshire, WA14 1ET
T: +44 (0) 161 929 3740
F: +44 (0) 8456 800 272
E: info@rjlarchitecture.co.uk




Front elevation

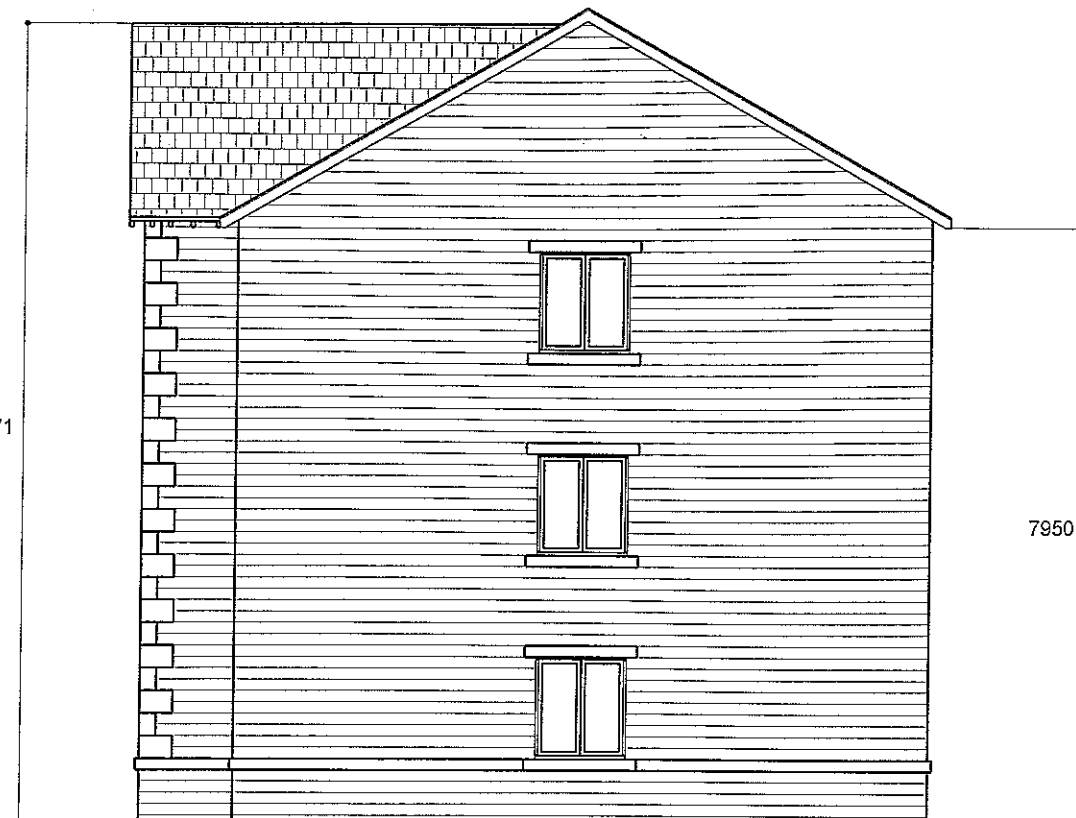


Side elevation


320111064P

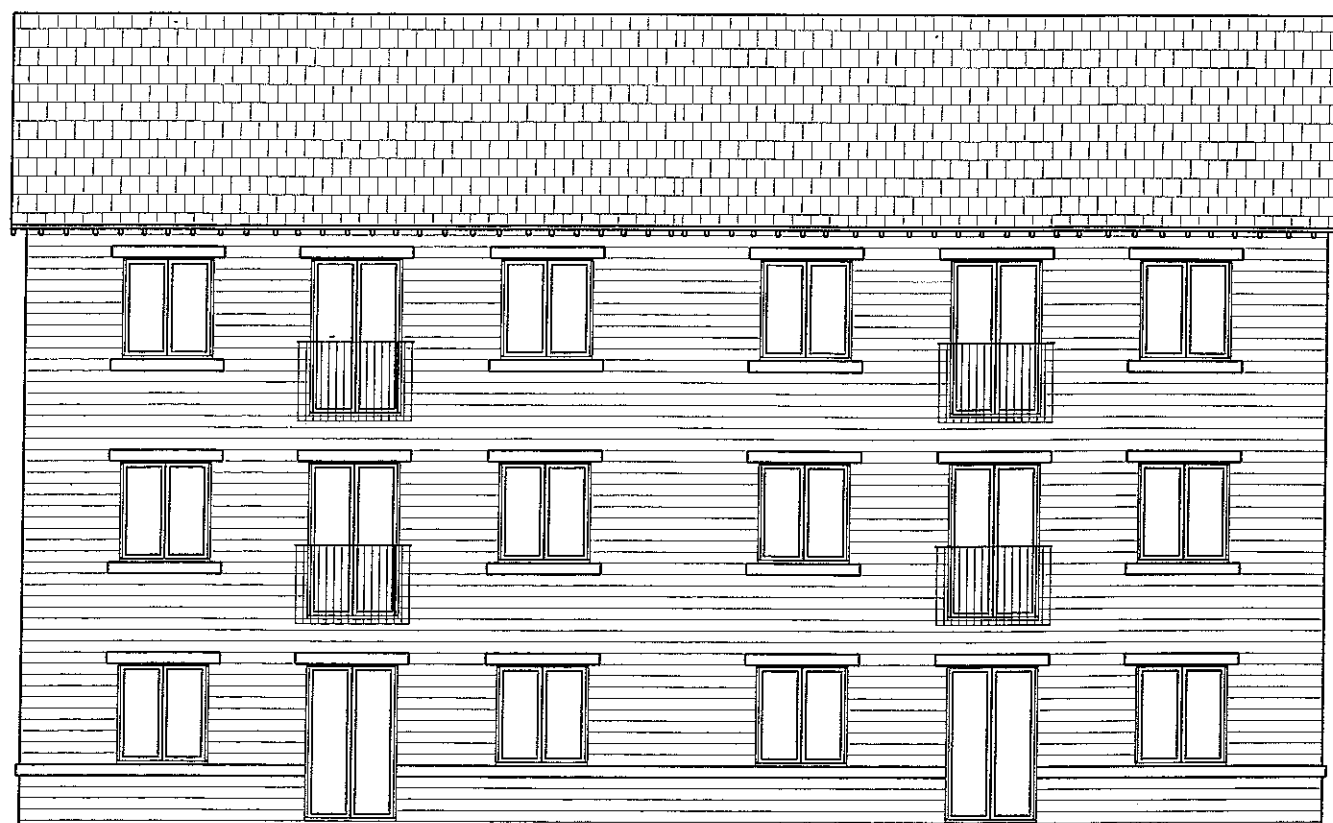

Rear elevation

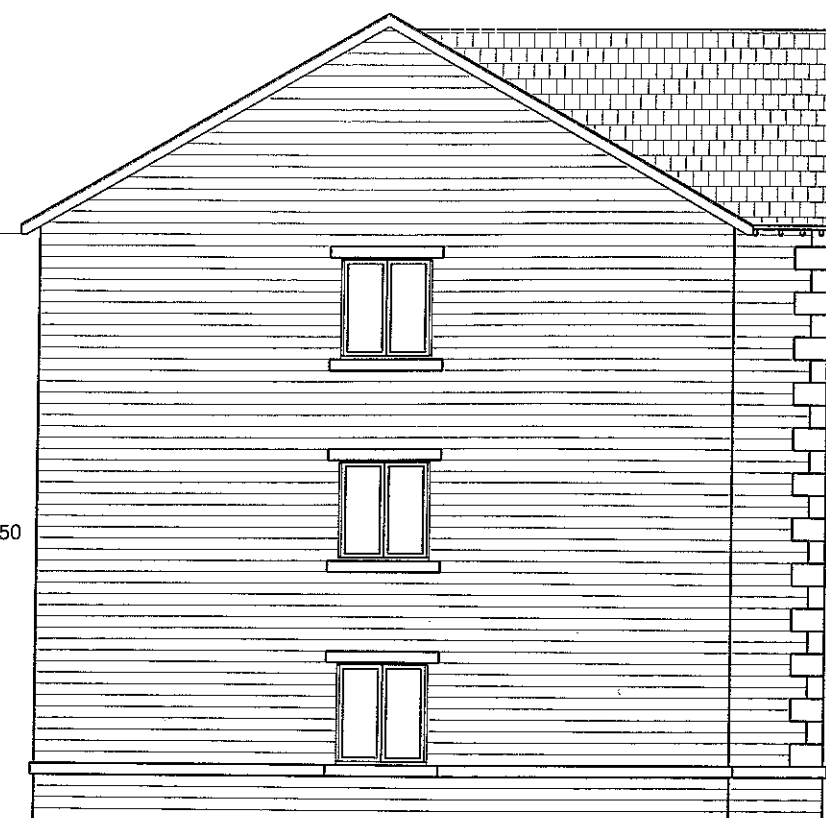


Side elevation

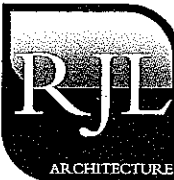Revision	Description	Date
CLIENT		
BECK DEVELOPMENTS LTD		
PROJECT		
Proposed Development at Land to threar of No's 59 - 97 Woone Lane - Clitheroe		
DRAWING		
PLOTS 15-20 ELEVATIONS		
SCALE		DATE
1:100 @ A3		November 2011
DRAWING NUMBER		REVISION
3501/P/016		-
		
RJL Architecture Limited Level 1A Garden Place, Victoria Street, Altrincham, Cheshire, WA14 1ET T: +44 (0) 161 929 3740 F: +44 (0) 8456 800 272 E: info@rjlarchitecture.co.uk		


© This drawing and the ideas and building works depicted are the copyright of R.J.L. and may not be used copied or amended without written permission.

PLEASE NOTE
This drawing must not be scaled.
This drawing is to be read in conjunction with all other project drawings.
All details and drawings must be read in conjunction with any client specification.

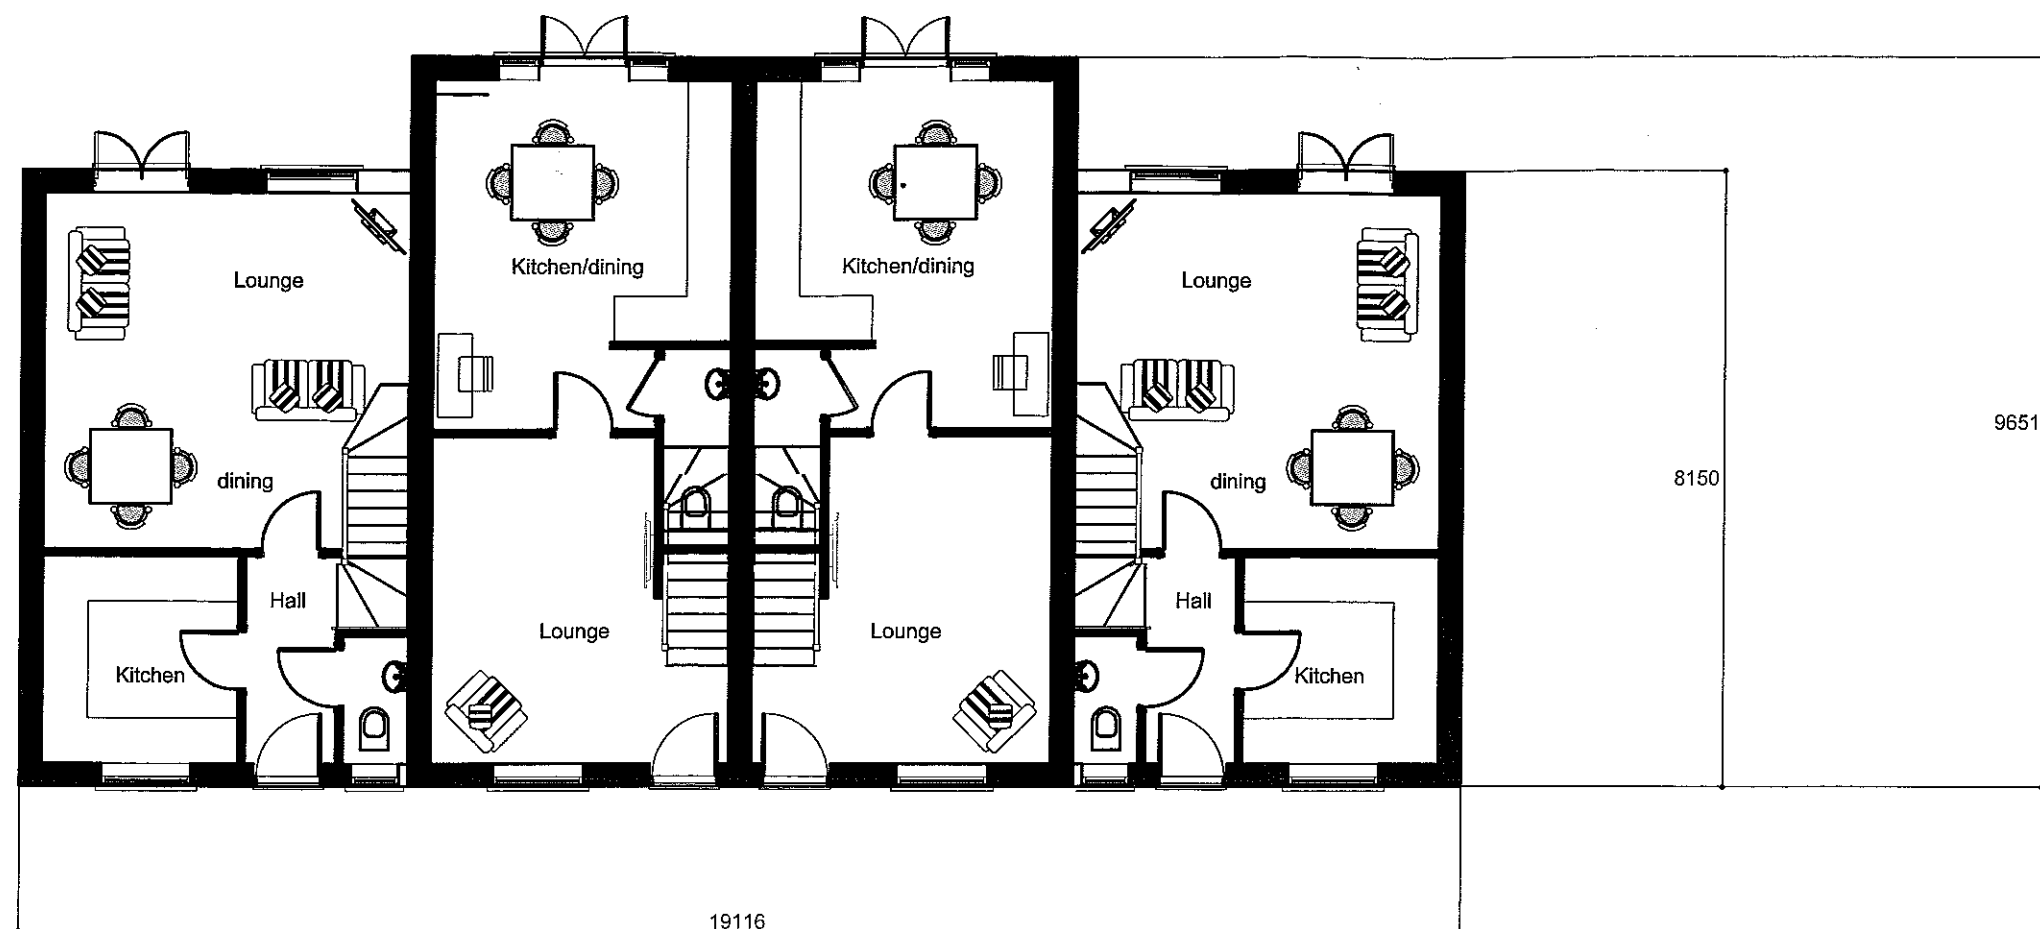

Ground floor plan

320111064P

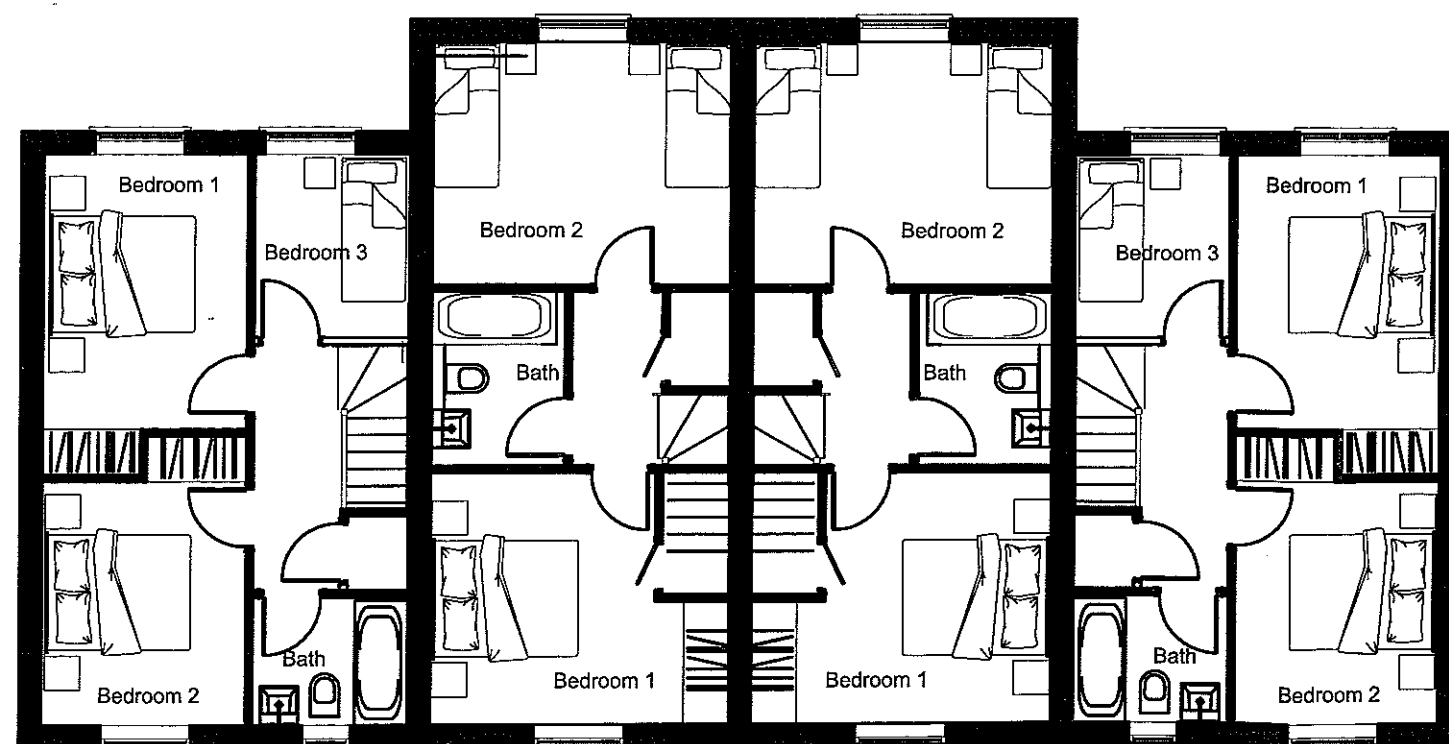


First floor plan


Revision	Description	Date
CLIENT		
BECK DEVELOPMENTS LTD		
PROJECT		
Proposed Development at Land to threar of No's 59 - 97 Woone Lane - Clitheroe		
DRAWING		
PLOTS 21-24 FLOOR PLANS		
SCALE	DATE	
1:100 @ A3	November 2011	
DRAWING NUMBER	REVISION	
3501/P/017	-	



R.J.L. Architecture Limited
Level 1A Garden Place,
Victoria Street,
Altrincham,
Cheshire, WA14 1ET
T: +44 (0) 161 929 3740
F: +44 (0) 8456 800 272
E: info@rjlarchitecture.co.uk

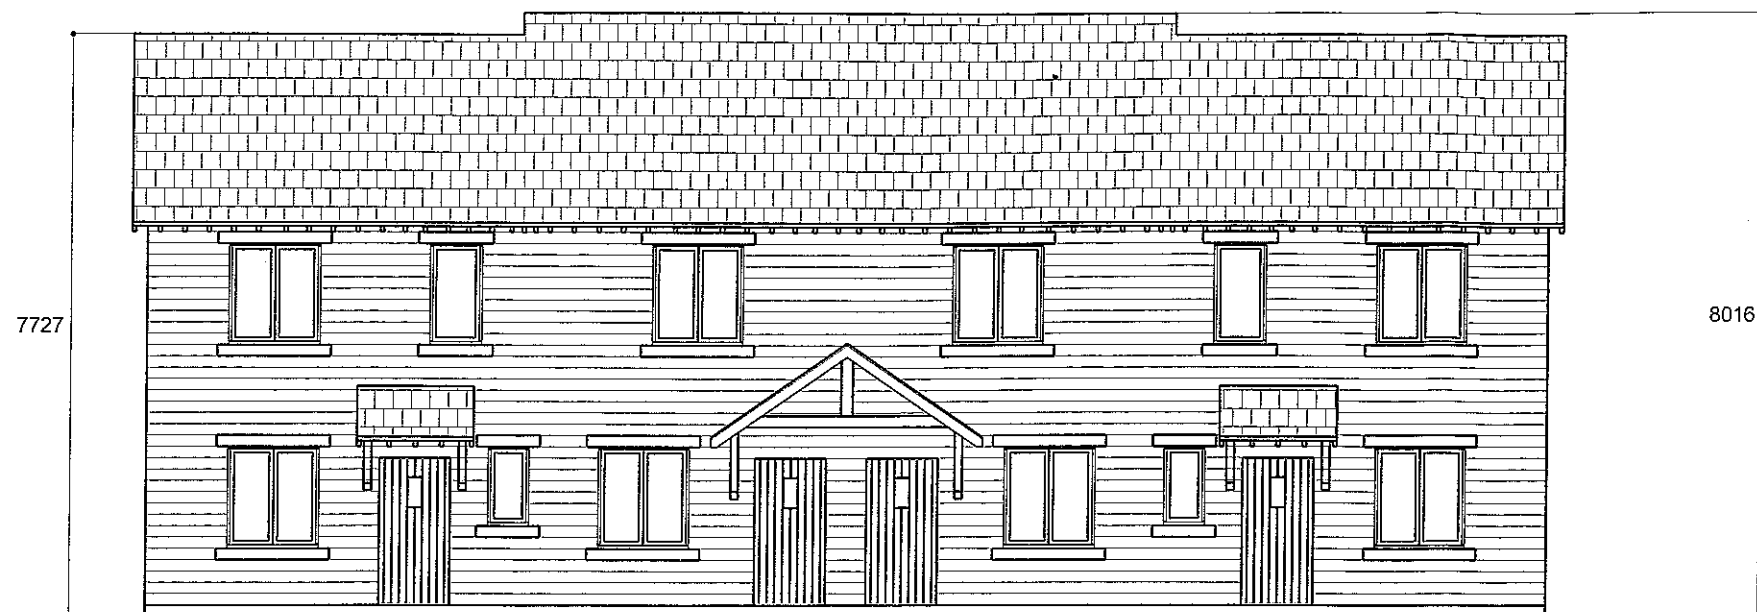


Front elevation

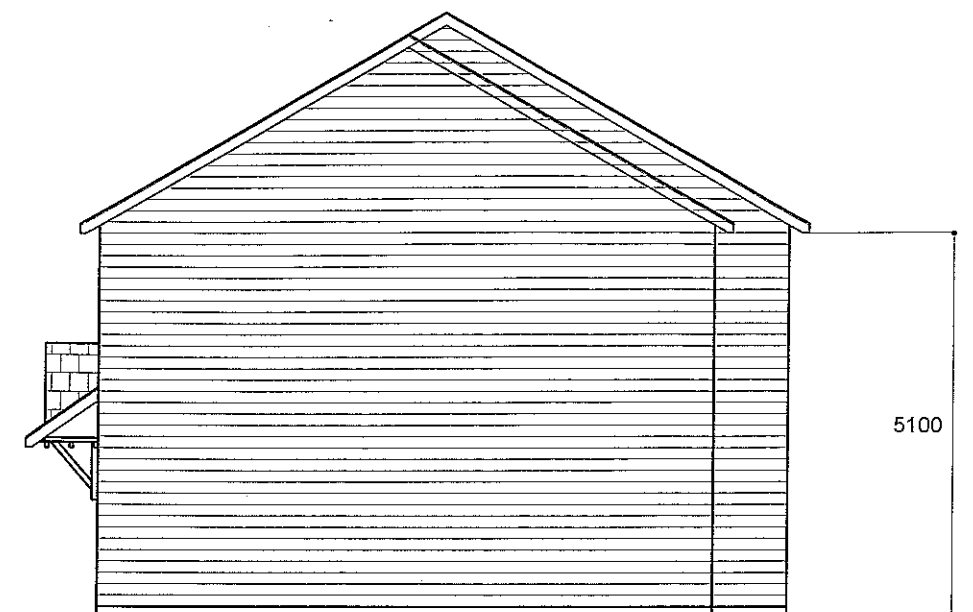


Side elevation

320111064P

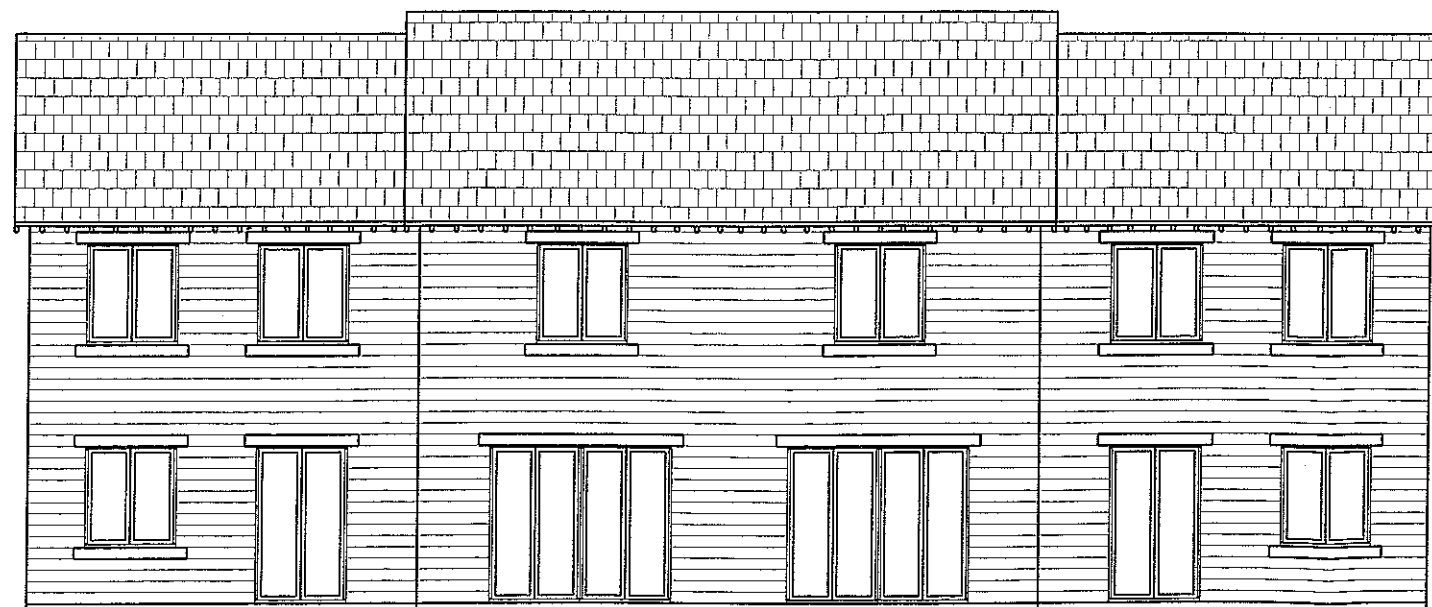


Rear elevation

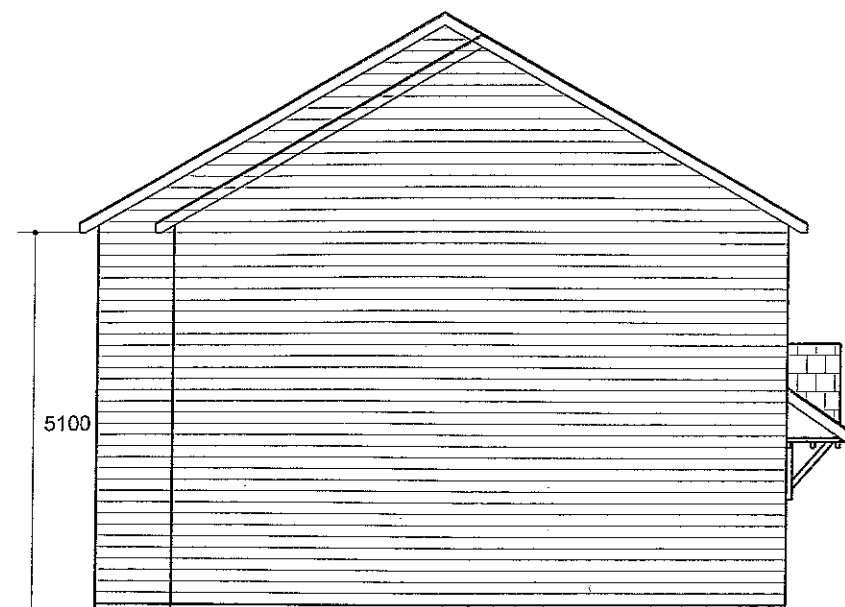


Side elevation

Revision	Description	Date
CLIENT		
BECK DEVELOPMENTS LTD		
PROJECT		
Proposed Development at Land to threar of No's 59 - 97 Woone Lane - Clitheroe		
DRAWING		
PLOTS 21-24 ELEVATIONS		
SCALE		DATE
1:100 @ A3		November 2011
DRAWING NUMBER		REVISION
3501/P/018		-
 RJA Architecture Limited Level 1A Garden Place Victoria Street Altrincham, Cheshire, WA14 1ET T: +44 (0) 161 929 3740 F: +44 (0) 8456 800 272 E: info@rjaarchitecture.co.uk		

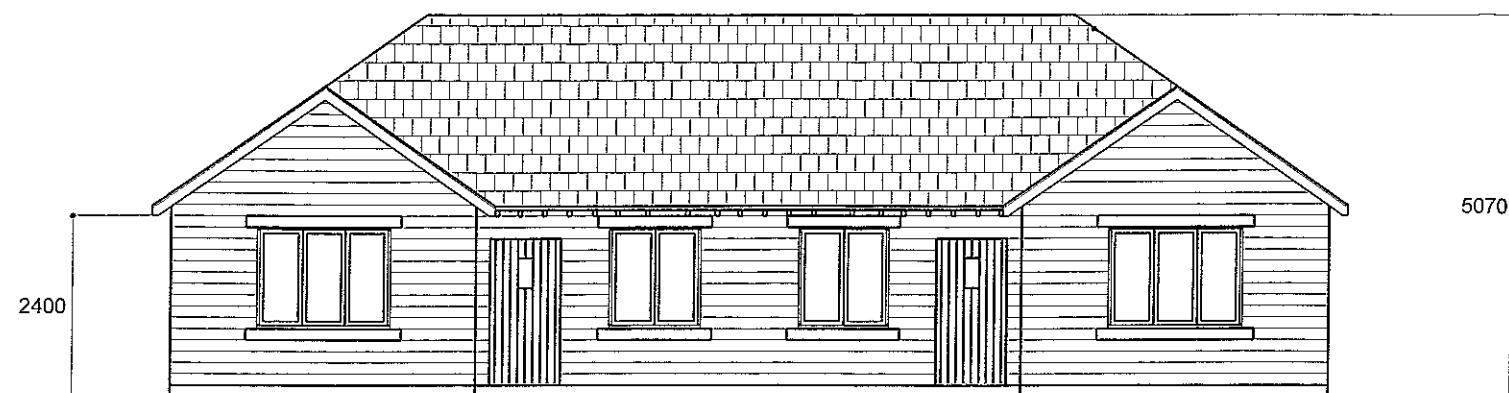


Front elevation

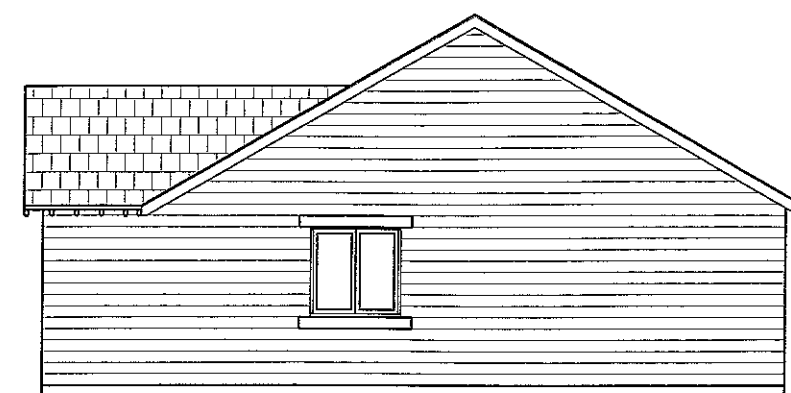


Side elevation


320111064P

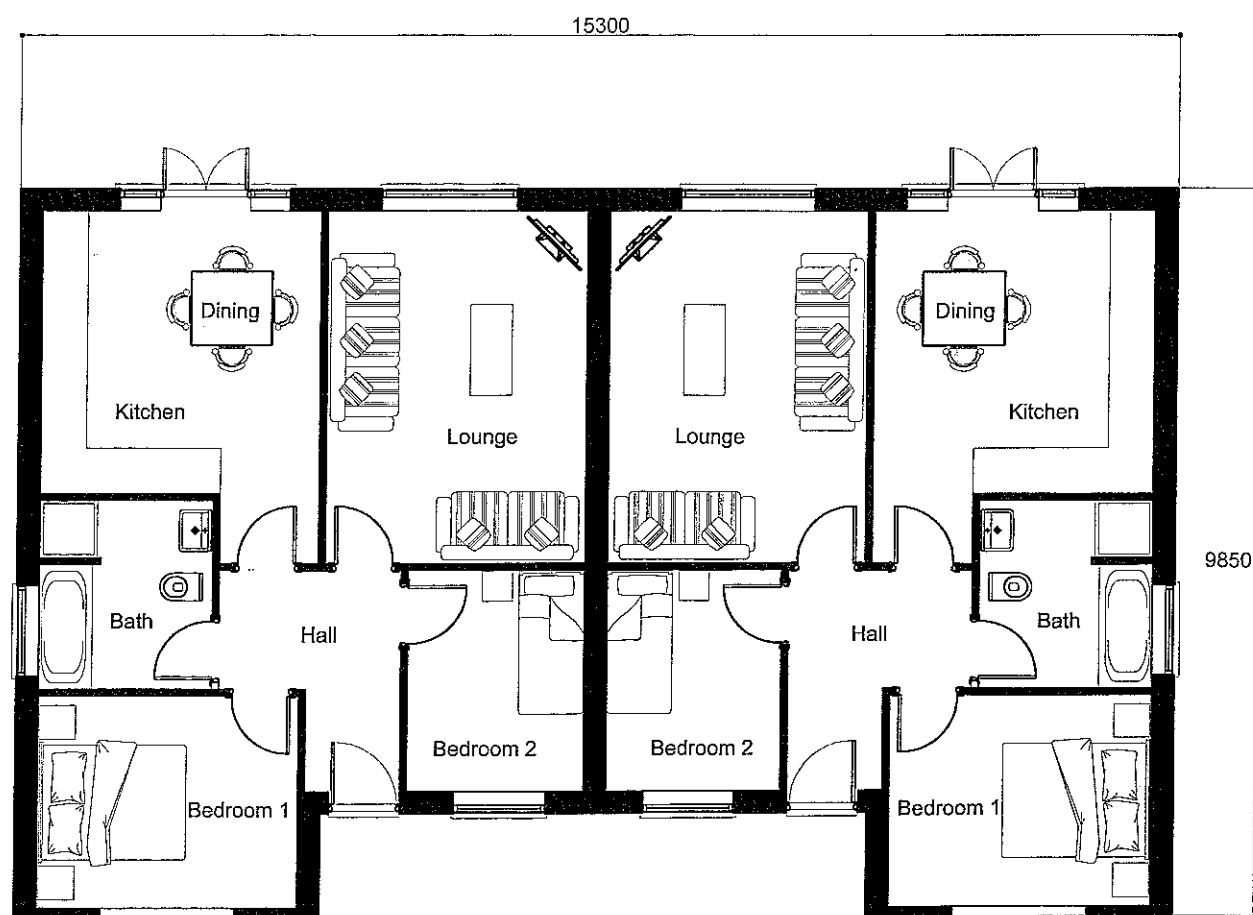

Ground floor plan

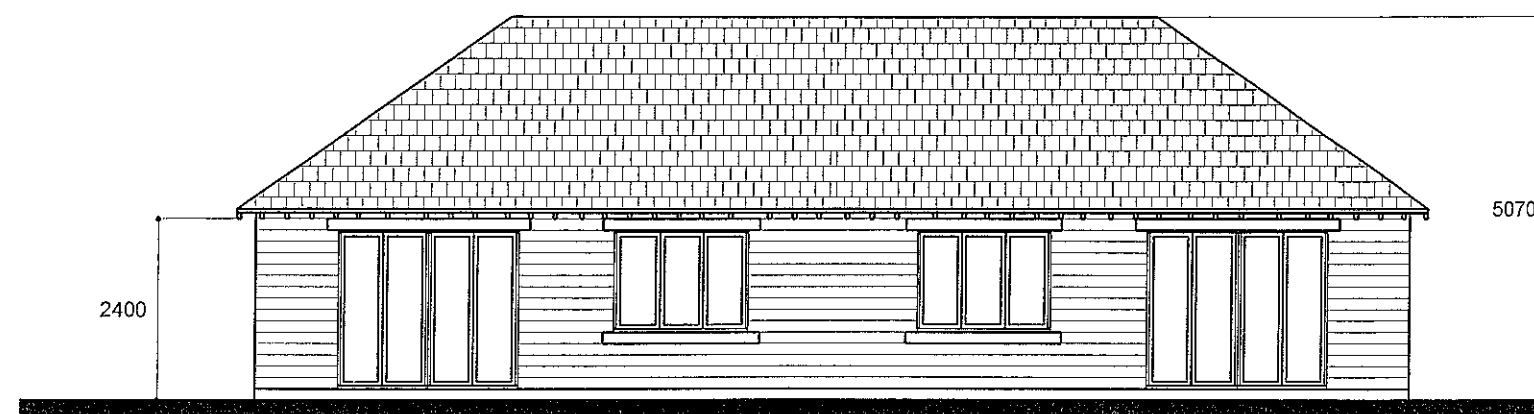


Rear elevation

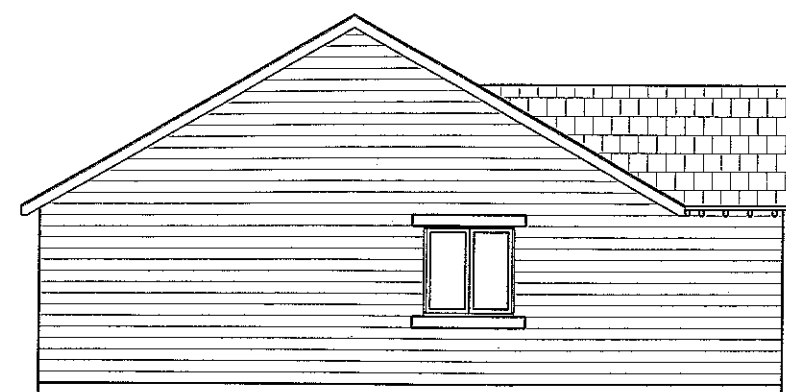


Side elevation

Revision	Description	Date
CLIENT		
BECK DEVELOPMENTS LTD		
PROJECT		
Proposed Development at Land to threar of No's 59 - 97 Woone Lane - Clitheroe		
DRAWING		
PLOTS 25,26,31 AND 32		
SCALE		DATE
1:100 @ A3		November 2011
DRAWING NUMBER		REVISION
3501/P/019		-
 RJL Architecture Limited Level 1A Garden Place Victoria Street Altrincham, Cheshire, WA14 1ET T: +44 (0) 161 929 3740 F: +44 (0) 8456 800 272 E: info@rjlarchitecture.co.uk		

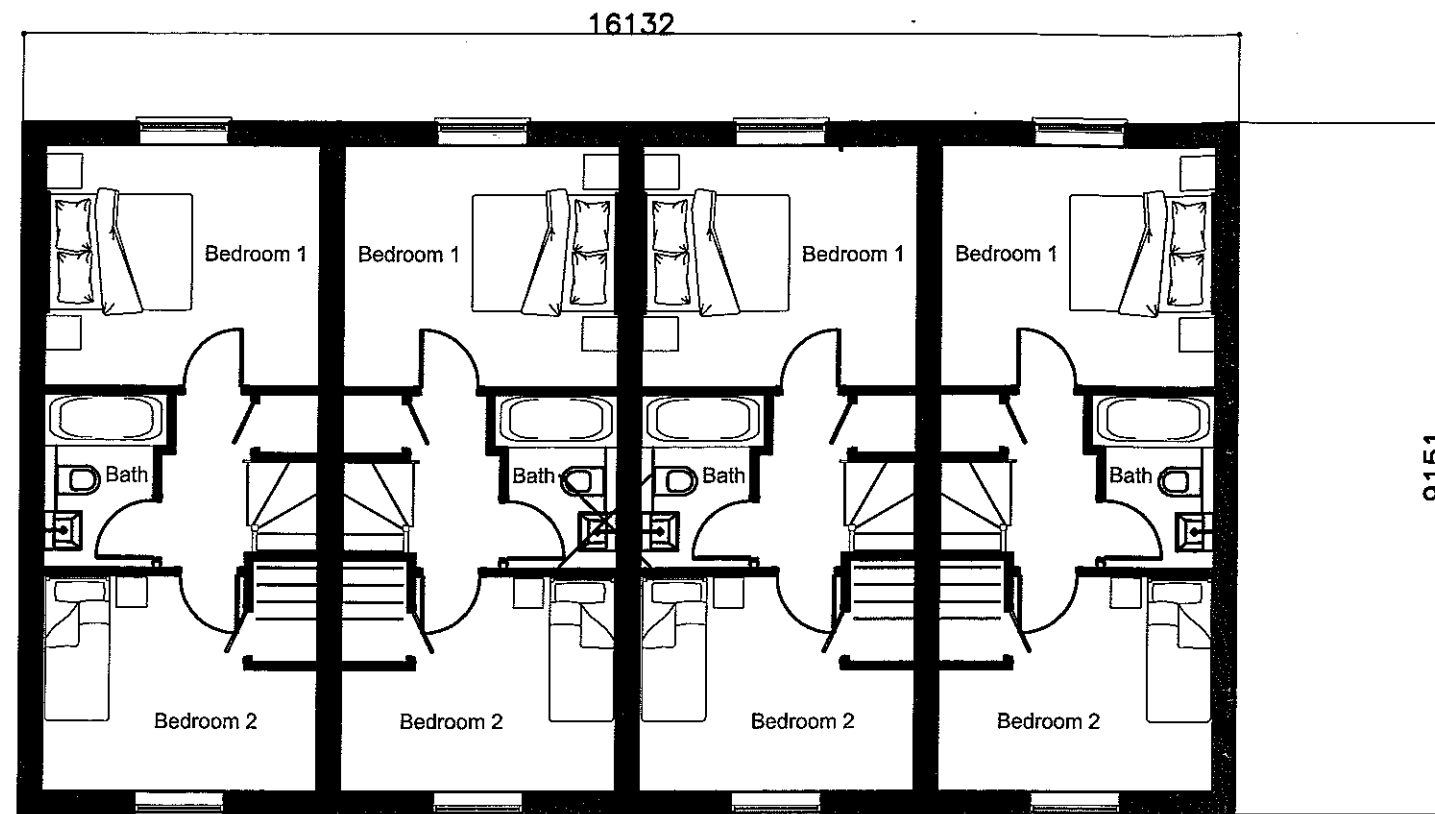

First floor plan

320111064P

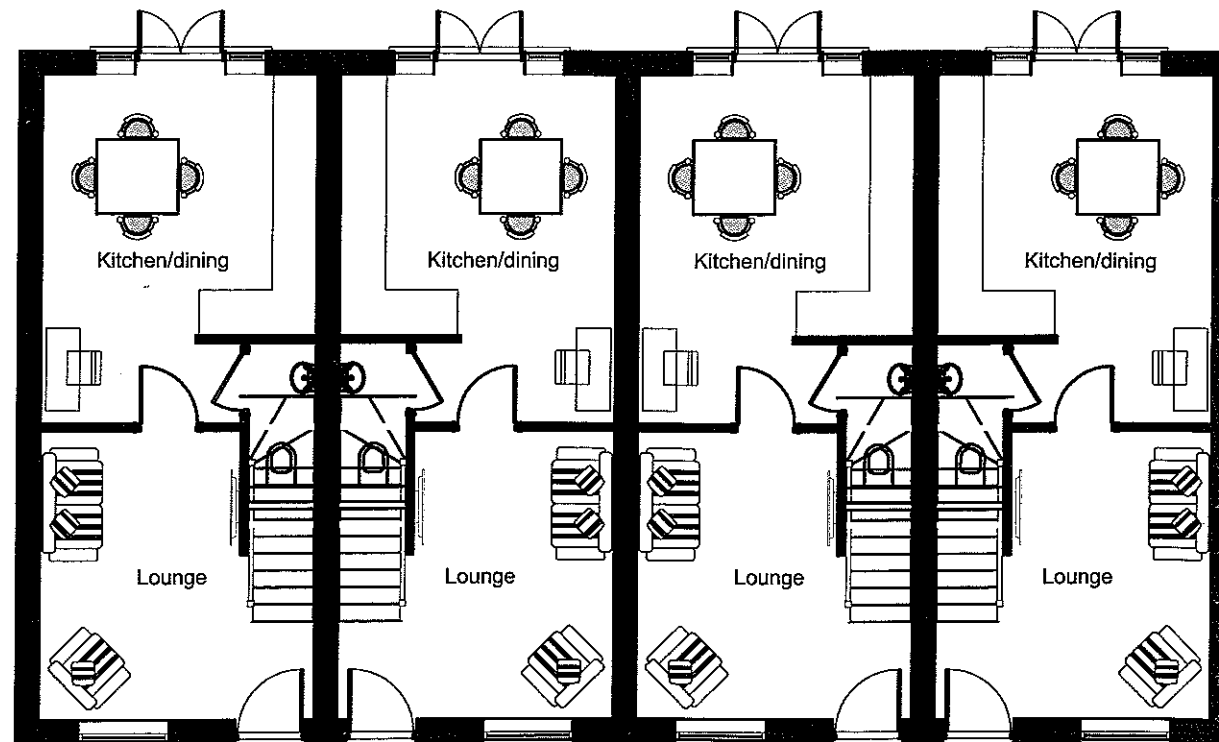

Ground floor plan


Revision	Description	Date
CLIENT		
BECK DEVELOPMENTS LTD		
PROJECT		
Proposed Development at Land to threar of No's 59 - 97 Woone Lane - Clitheroe		
DRAWING		
PLOTS 27-30 FLOOR PLANS		
SCALE	DATE	
1:100 @ A3	November 2011	
DRAWING NUMBER	REVISION	
3501/P/020	-	
 RJL Architecture Limited Level 1A Garden Place Victoria Street Altrincham, Cheshire, WA14 1ET T: +44 (0) 161 929 3740 F: +44 (0) 8456 800 272 E: info@rjlarchitecture.co.uk		

320111064P




8016

Front elevation

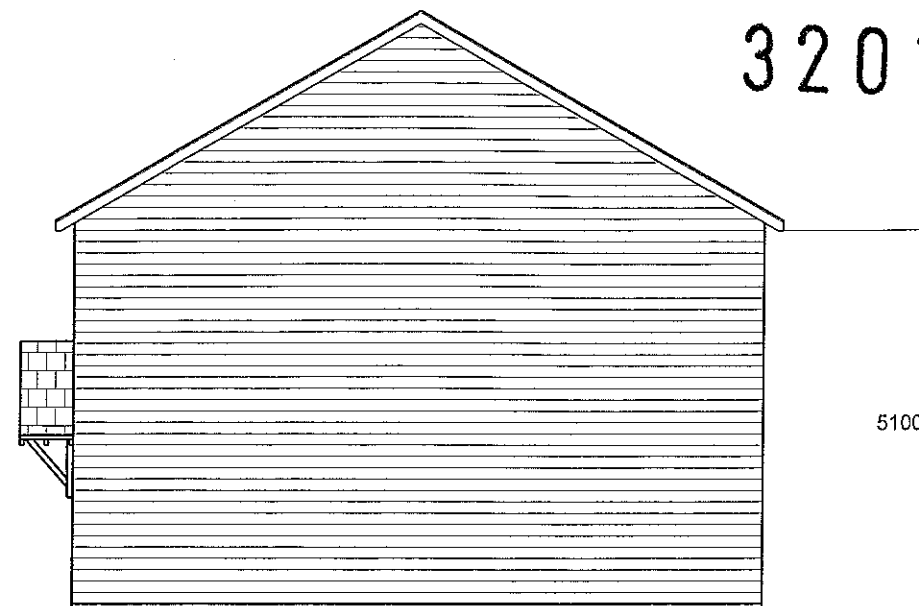


5100

Side elevation

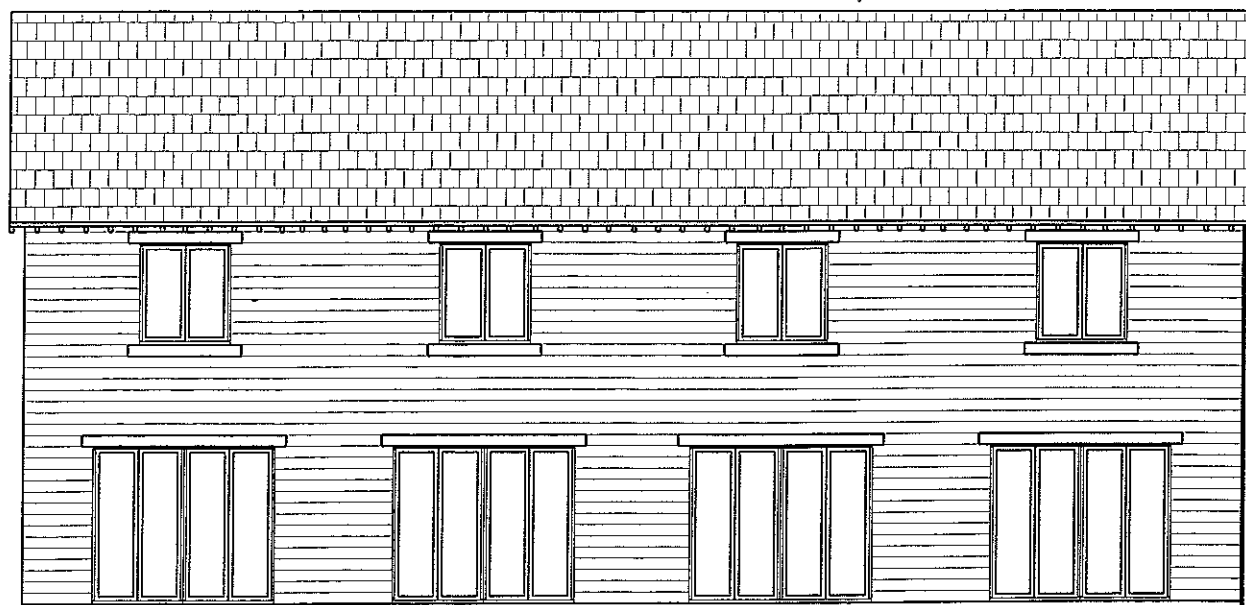

5100

Rear elevation

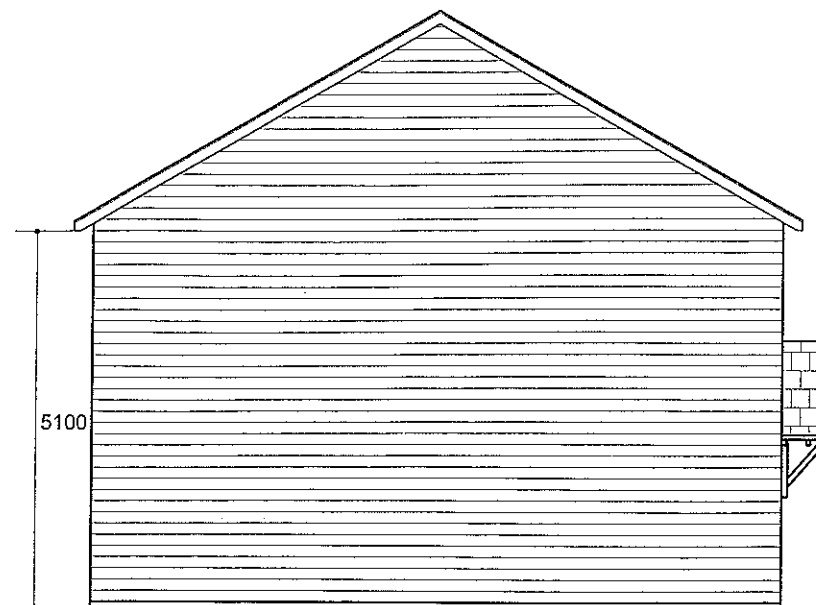



Side elevation

Revision	Description	Date
CLIENT		
BECK DEVELOPMENTS LTD		
PROJECT		
Proposed Development at Land to threar of No's 59 - 97 Woone Lane - Clitheroe		
DRAWING		
PLOTS 27-30 ELEVATIONS		
SCALE	DATE	
1:100 @ A3	November 2011	
DRAWING NUMBER	REVISION	
3501/P/021	-	




R.J.L. Architecture Limited
Level 1A Garden Place
Victoria Street
Altrincham,
Cheshire, WA14 1ET
T: +44 (0) 161 929 3740
F: +44 (0) 8456 800 272
E: info@rjlarchitecture.co.uk

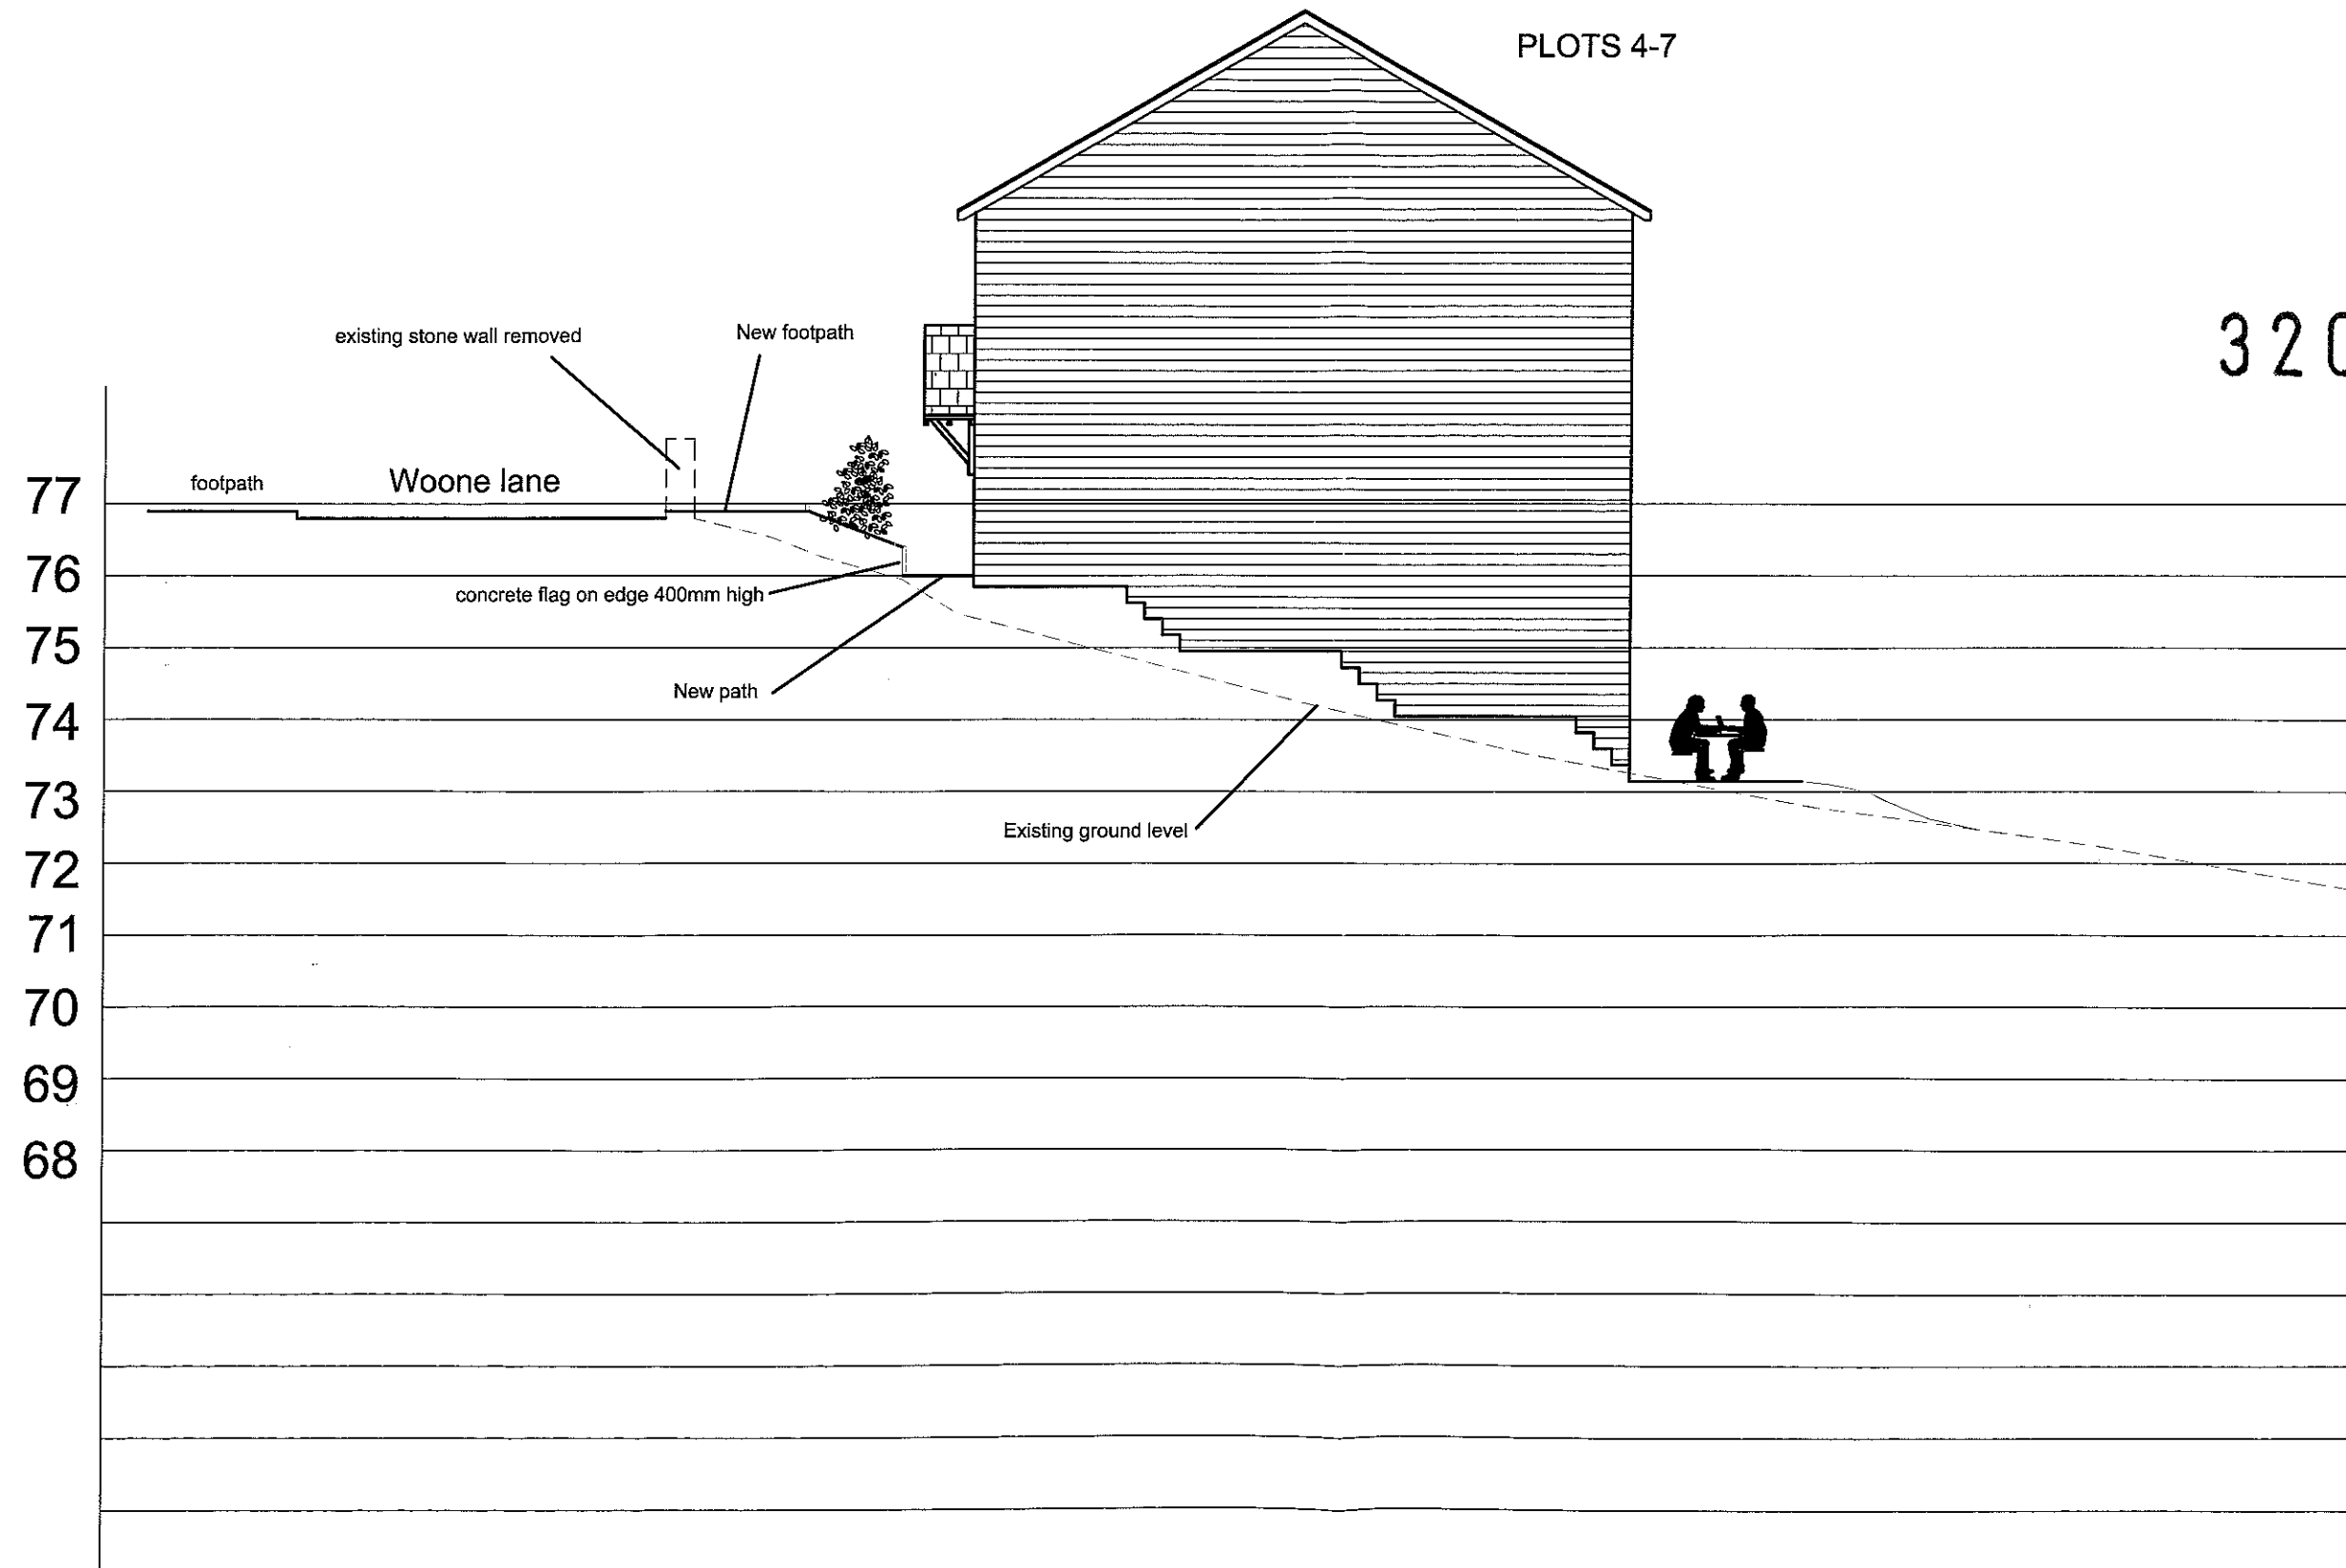

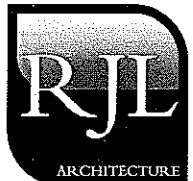
Revision	Description	Date
CLIENT		
BECK DEVELOPMENTS LTD		
PROJECT		
Proposed Development at Land to threar of No's 59 - 97 Woone Lane - Clitheroe		
DRAWING		
SITE SECTION PLOTS 4-7		
SCALE		DATE
1:100 @ A3		November 2011
DRAWING NUMBER		REVISION
3501/P/022		-
 R.J.L. Architecture Limited Level 1A Garden Place Victoria Street Altrincham, Cheshire, WA14 1ET T: +44 (0) 161 929 3740 F: +44 (0) 8456 800 272 E: info@rjlarchitecture.co.uk		

House accommodation mix

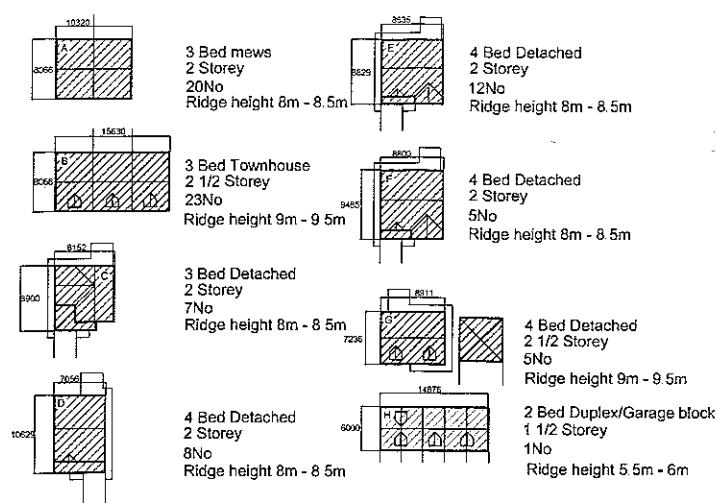


TOTAL 81

Scale and Massing heights

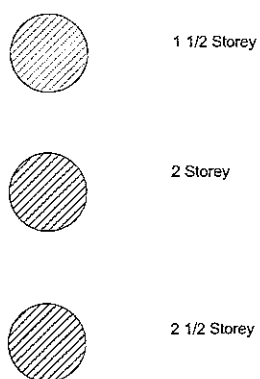



This drawing and the ideas and building works depicted are the copyright of R.J.L. and may not be used copied or amended without written permission.

PLEASE NOTE
This drawing is not for construction.
This drawing is to be used in conjunction with all other project drawings.
All details and drawings must be read in conjunction with any client specifications.

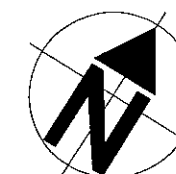

320111064P

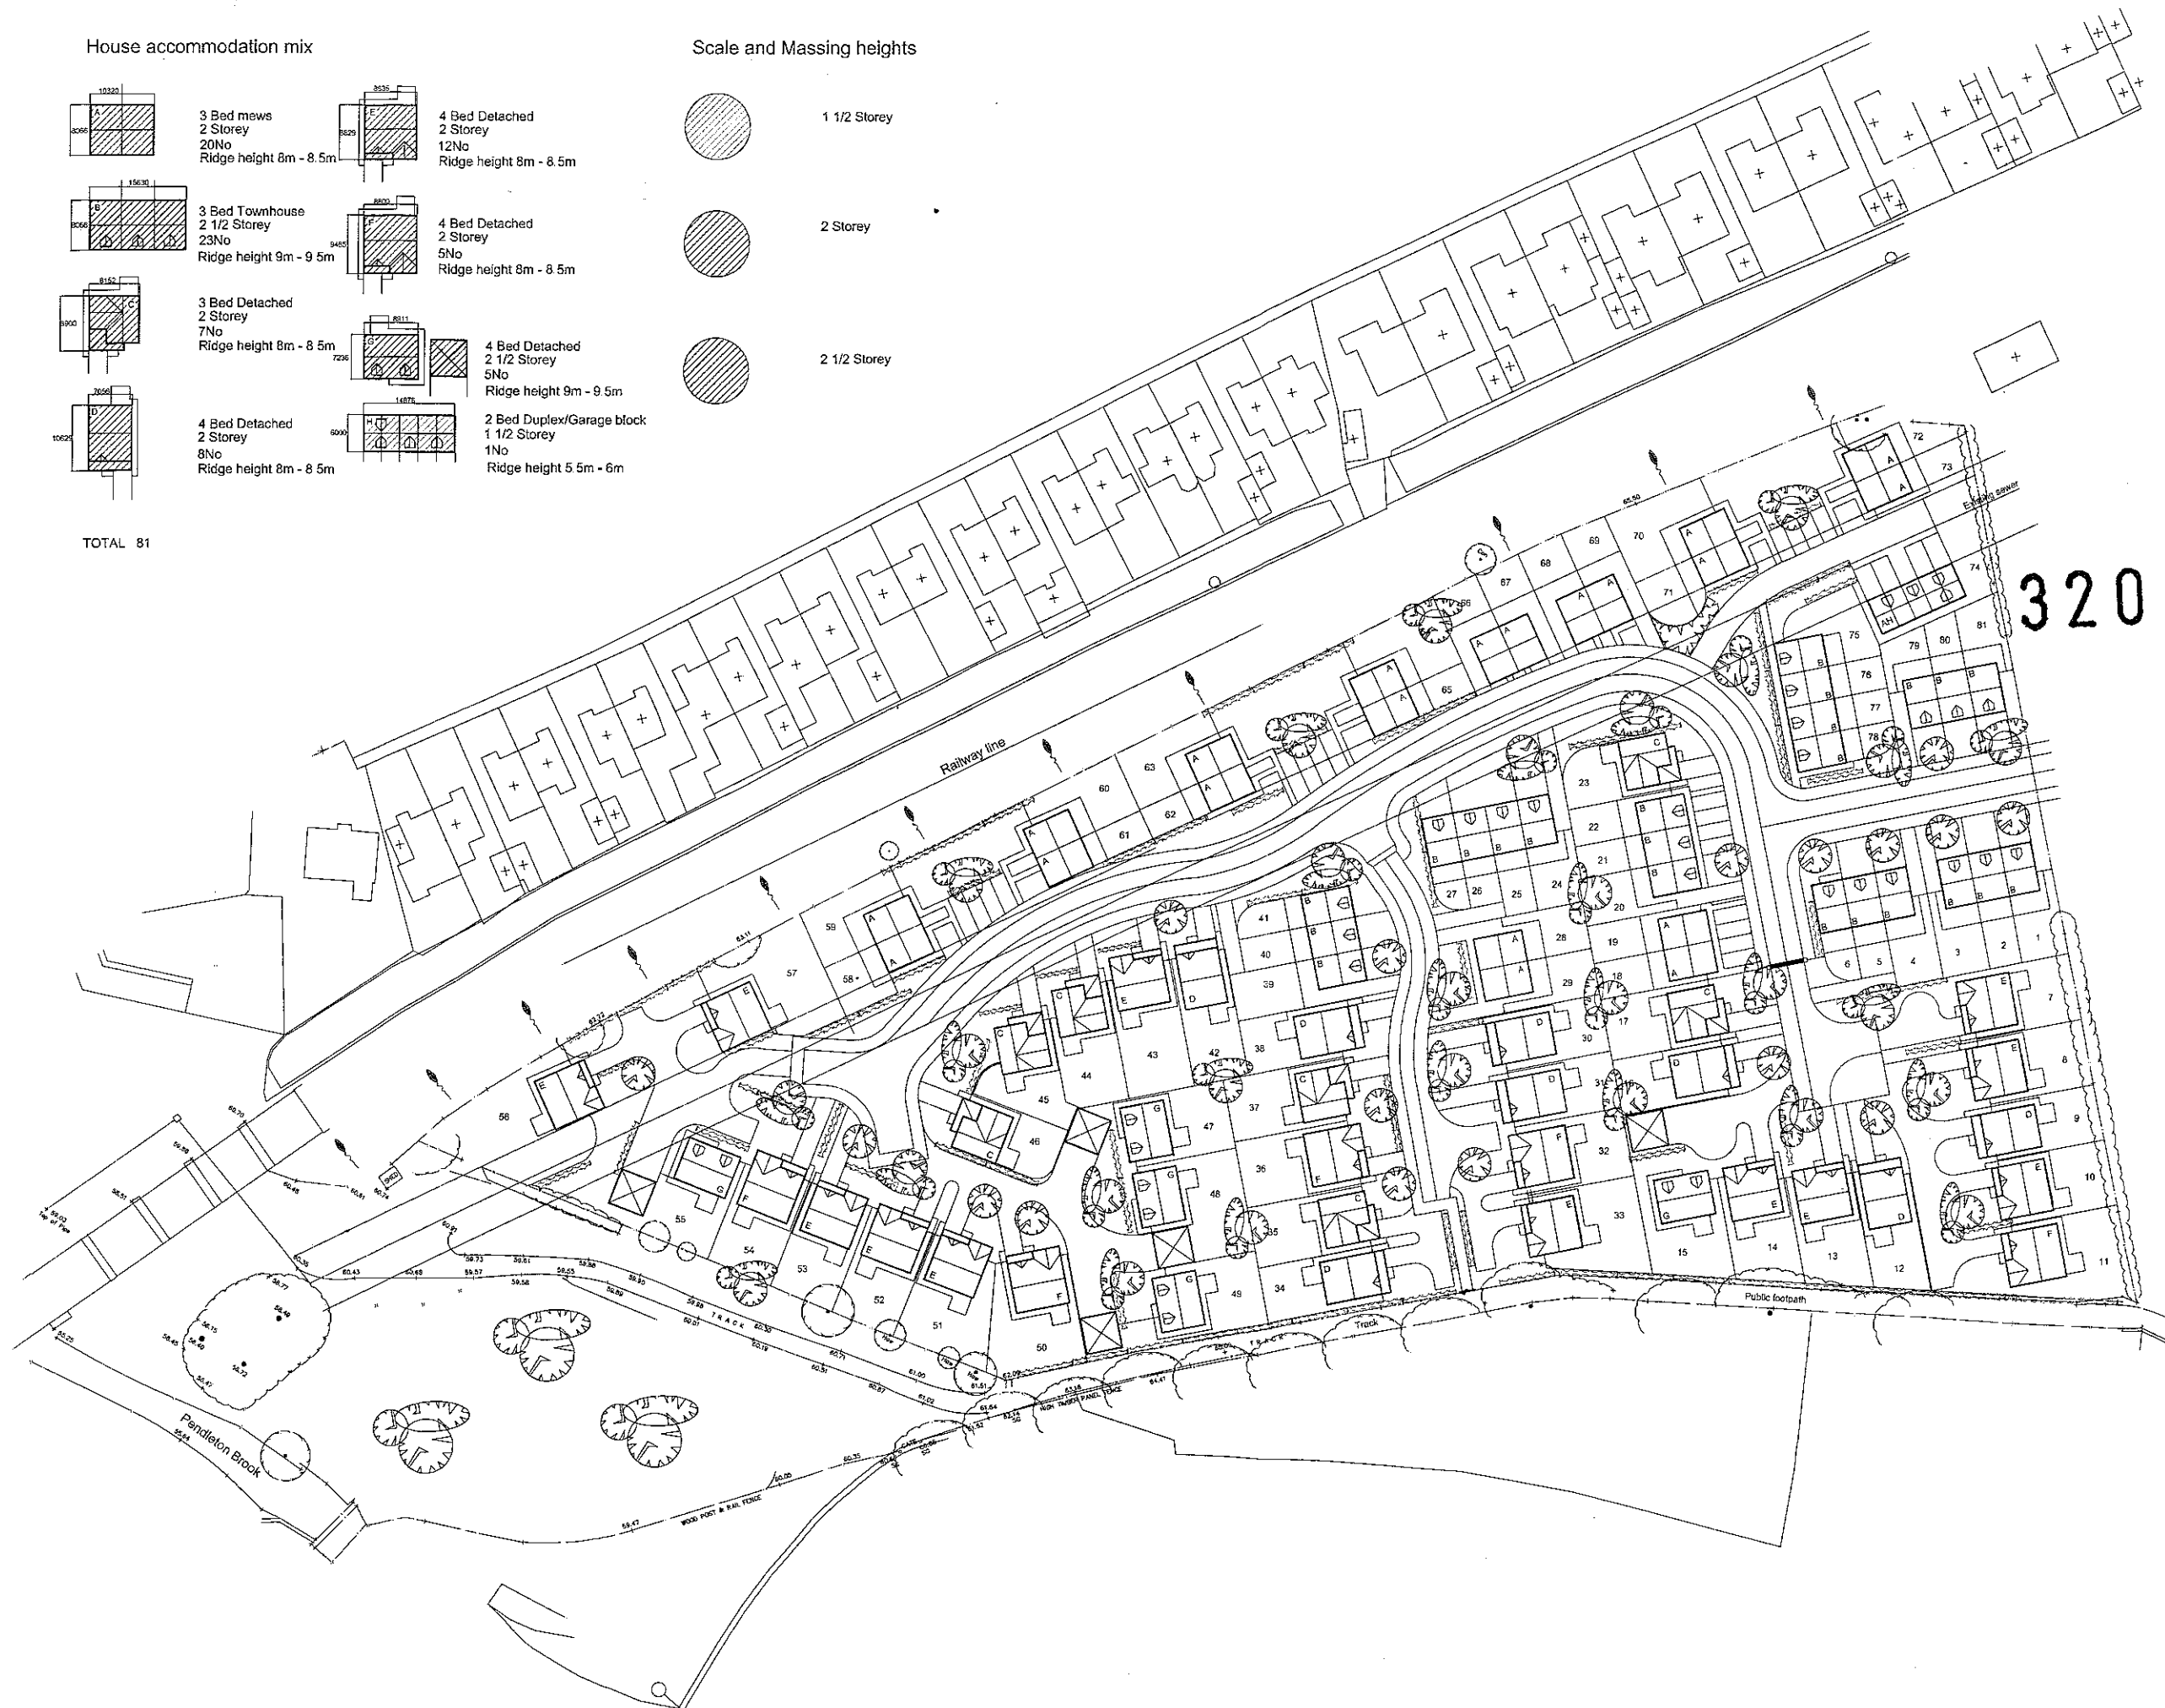

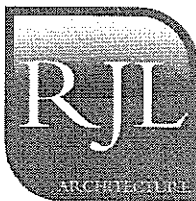Revision	Description	Date
CLIENT		
Beck Developments Limited		
		
beck developments		
PROJECT		
Land off Woone Lane, Clitheroe		
DRAWING		
SCALE AND MASSING LAYOUT		
SCALE	DATE	
NTS	November 2011	
DRAWING NUMBER	REVISION	
3500/P/003	-	
		
R.J.L. Architecture Limited Level 14, Garden Place, Victoria Street Altrincham, Cheshire, WA14 1ET T: +44 (0) 161 929 3740 F: +44 (0) 8456 800 272 E-mail: info@rjlarchitecture.co.uk		