


923

923/13


COUNTY PALATINE OF LANCASTER.
HUNDRED OF BLACKBURN.

WHALLEY HUNDRED BRIDGE 923

923/13

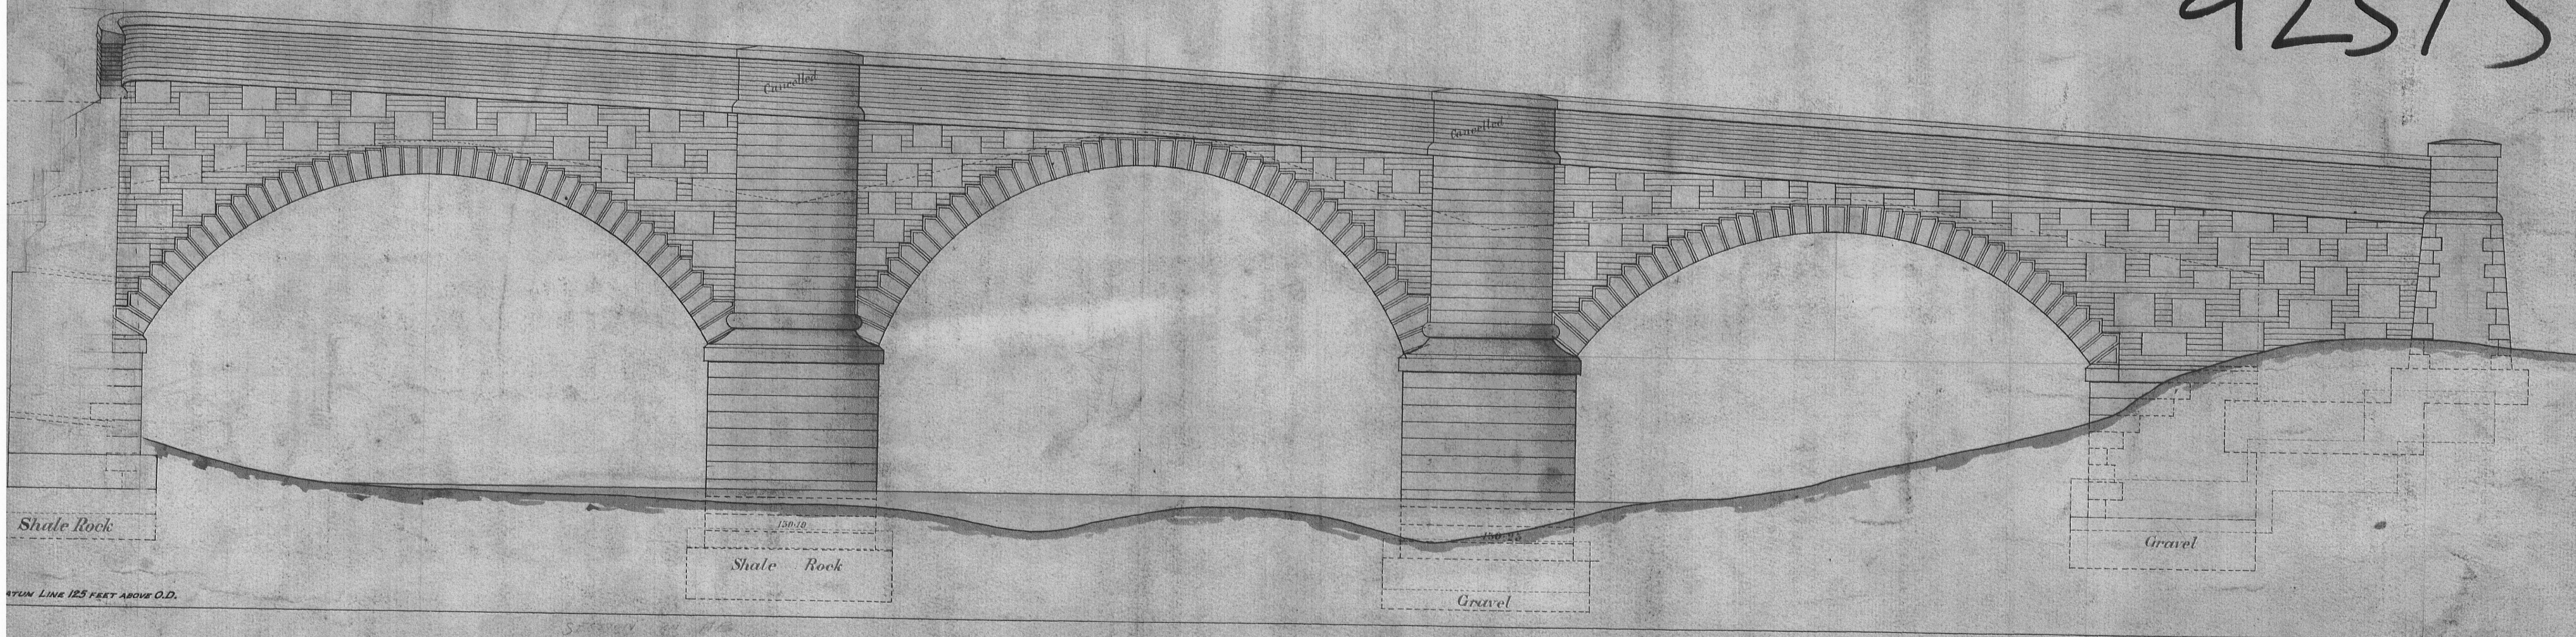

EAST ELEVATION.

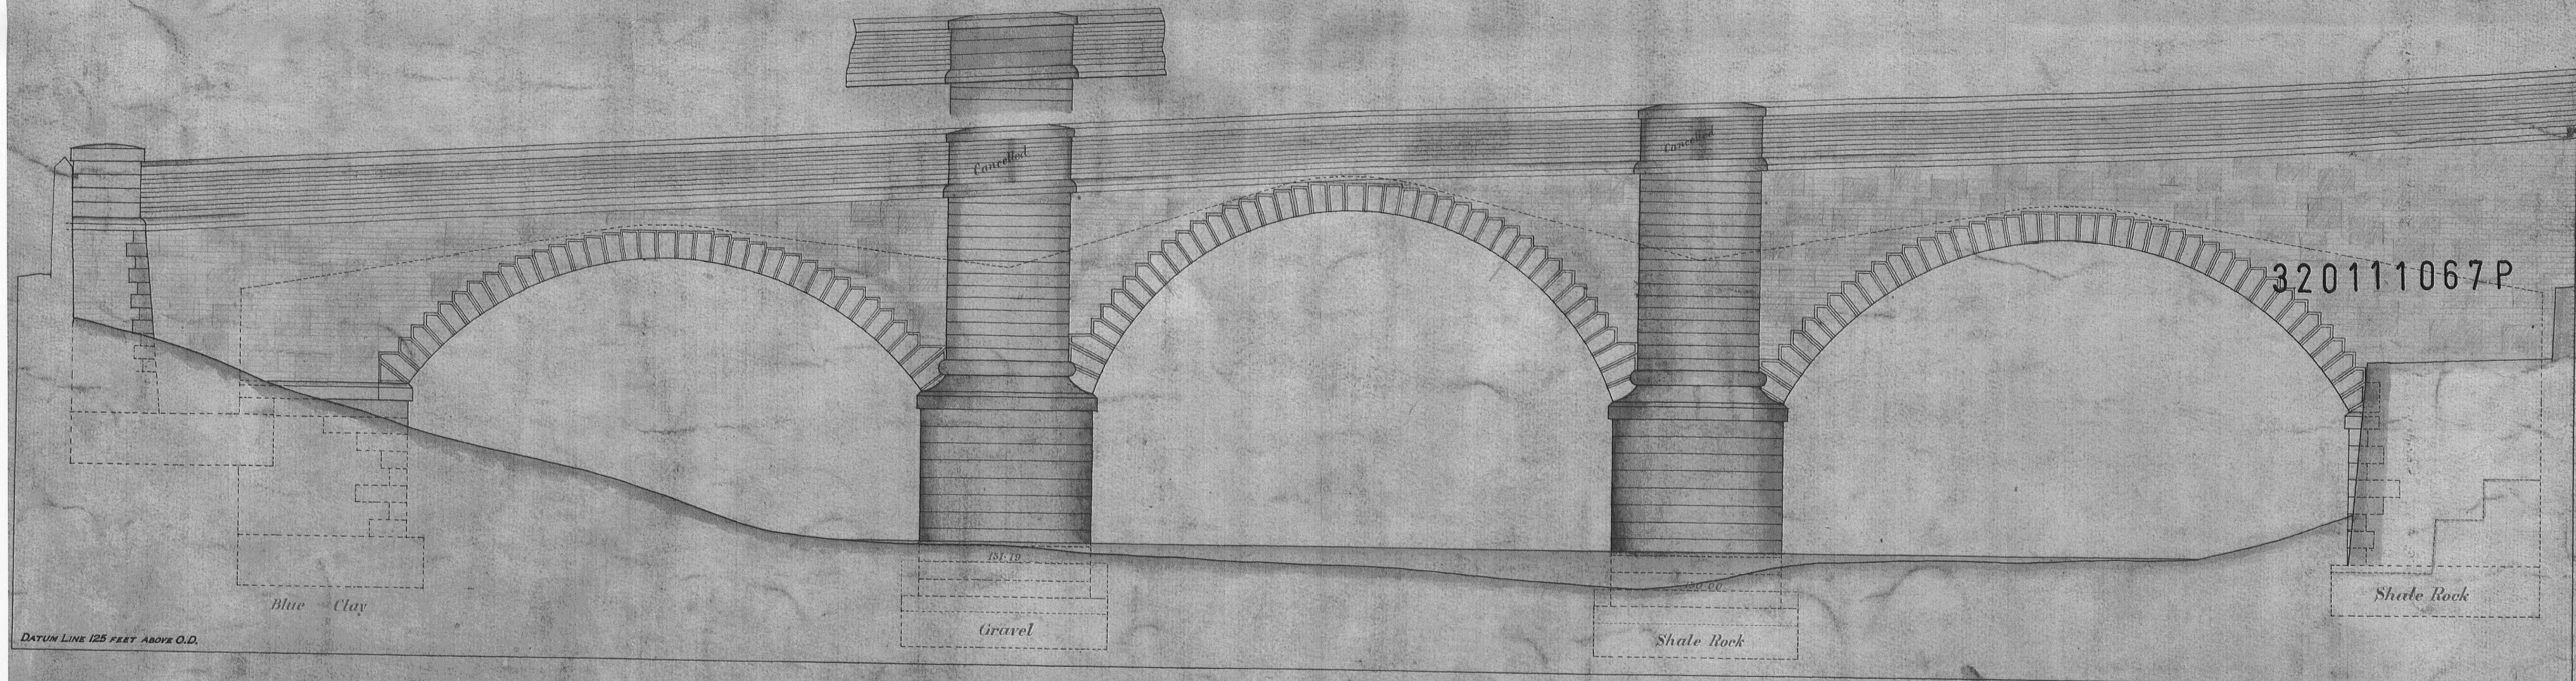

WEST ELEVATION.

CONTRACT DRAWING NO 3

This is a Contract Drawing referred to in
our Order dated 11th May 1914.

Shannon Valley, N.Y.

W. J. Campbell, Esq., M. Inst. C. E.

COUNTY BRIDGES

May 1914

001654.TIF