


EXISTING ELEVATIONS




FRONT ELEVATION

Scale 1:100

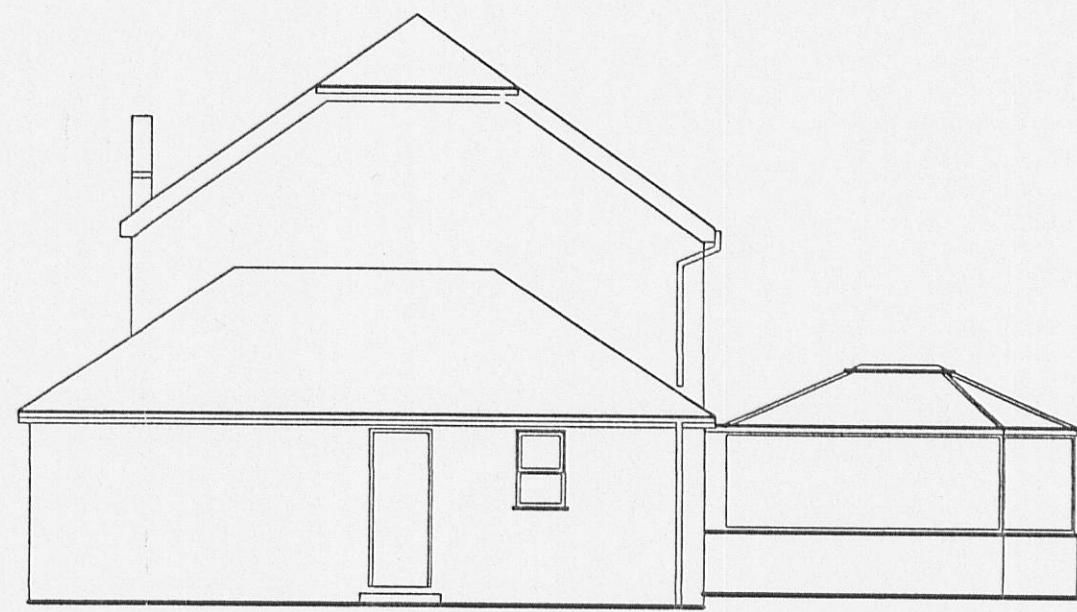


SIDE ELEVATION

Scale 1:100

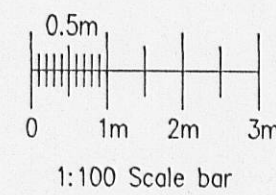


REAR ELEVATION

Scale 1:100

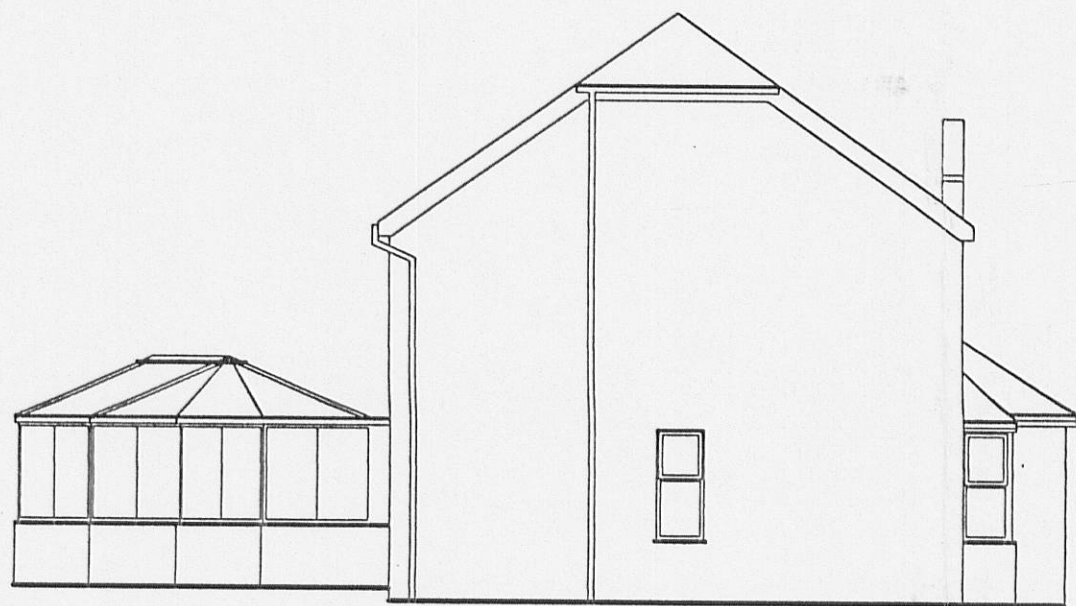


SIDE ELEVATION

Scale 1:100

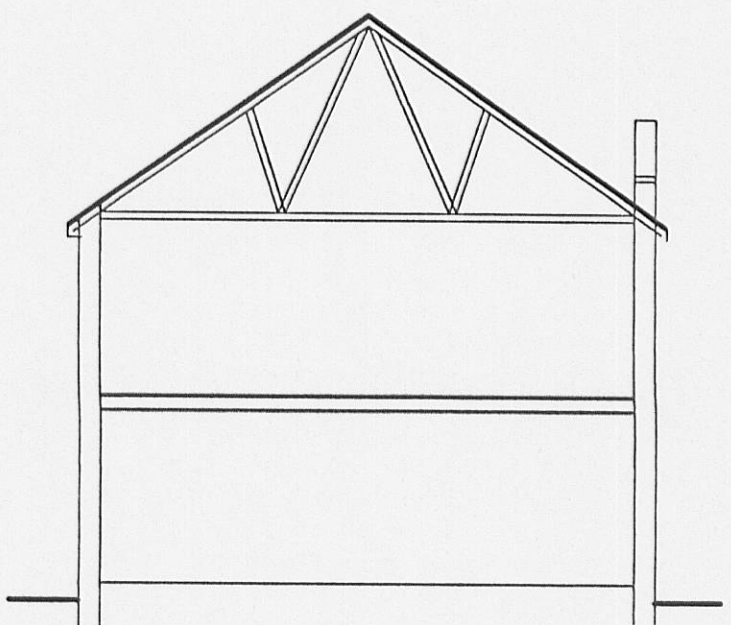


TYPICAL SECTION

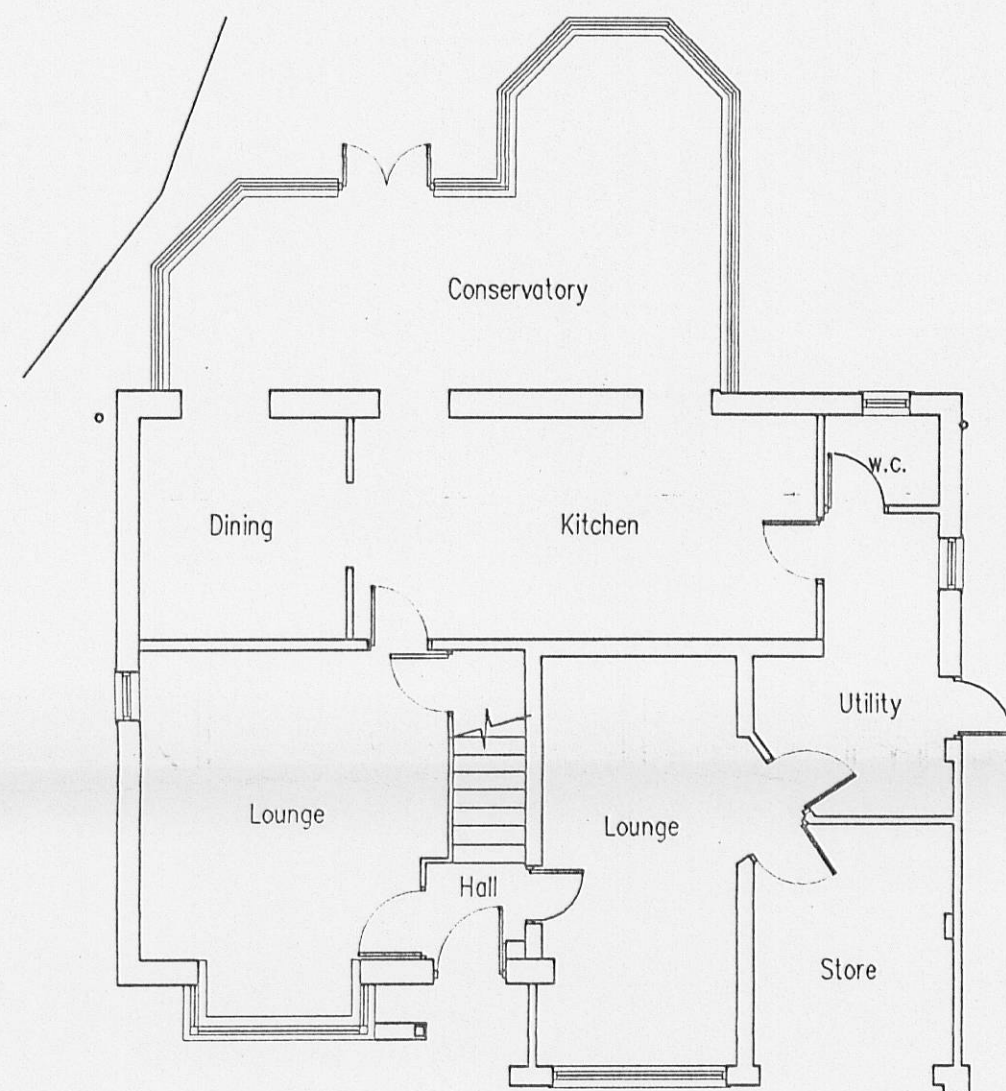


EXISTING GROUND FLOOR PLAN

Scale 1:100

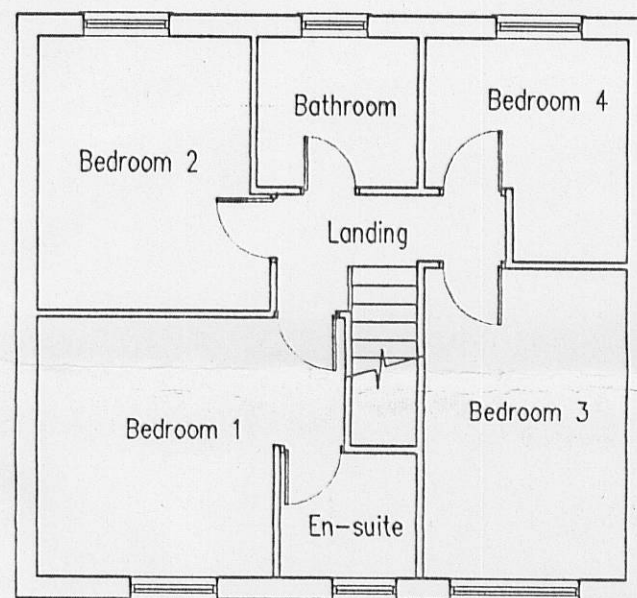

EXISTING FIRST FLOOR PLAN

Scale 1:100

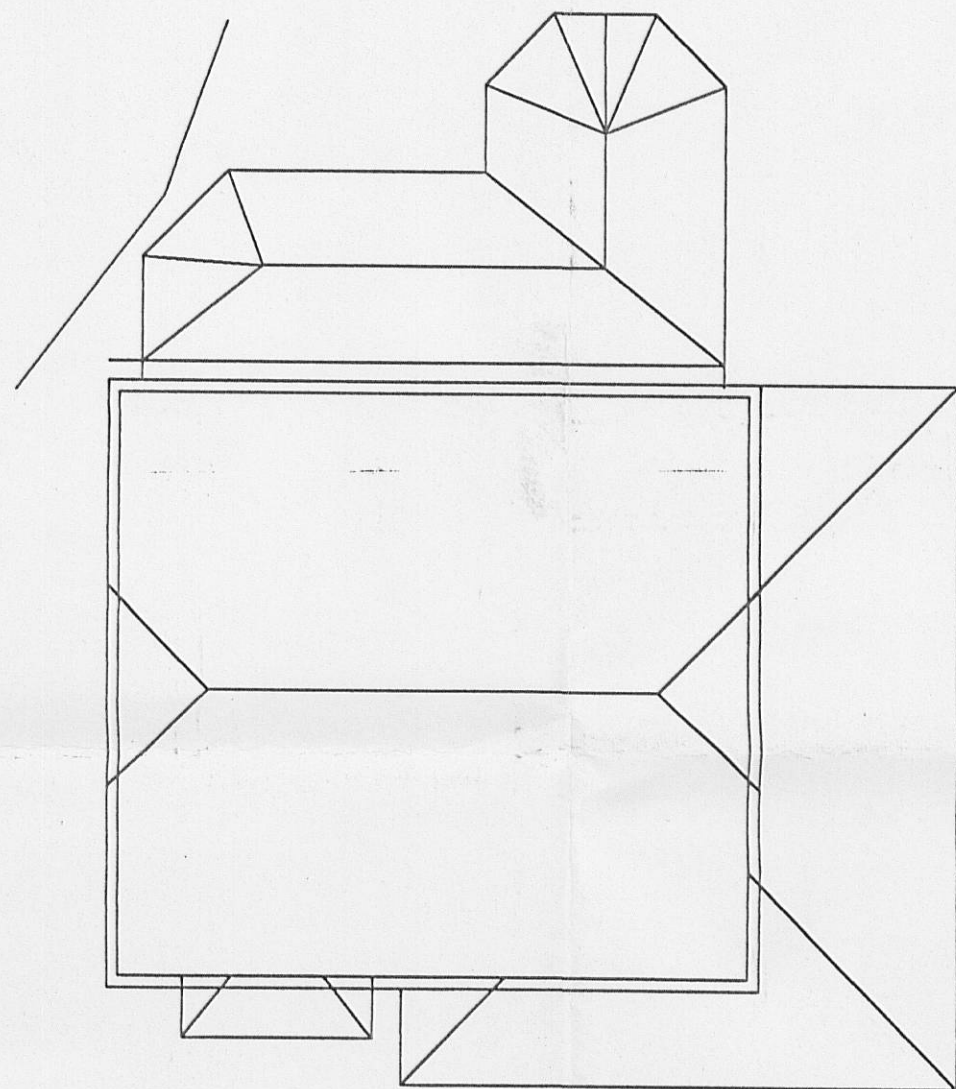


EXISTING ROOF LAYOUT

Scale 1:100



EXISTING SITE / BLOCK PLAN

Scale 1:200

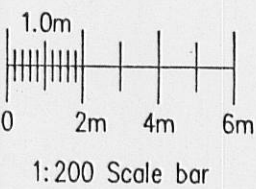

FOR PROPOSED PLANS AND ELEVATIONS SEE
DRAWING NUMBER DD/996/2

Revision	Description	By	Appd.	Date
	Davis Design			
				01772 747862
				01772 750047
EXISTING PLANS AND ELEVATIONS				
3 REDWOOD DRIVE LONGRIDGE				
Drawn DH	Checked	Approved	Date 12/11	
Scale	Drawing No. DD/996/1		Revision	